


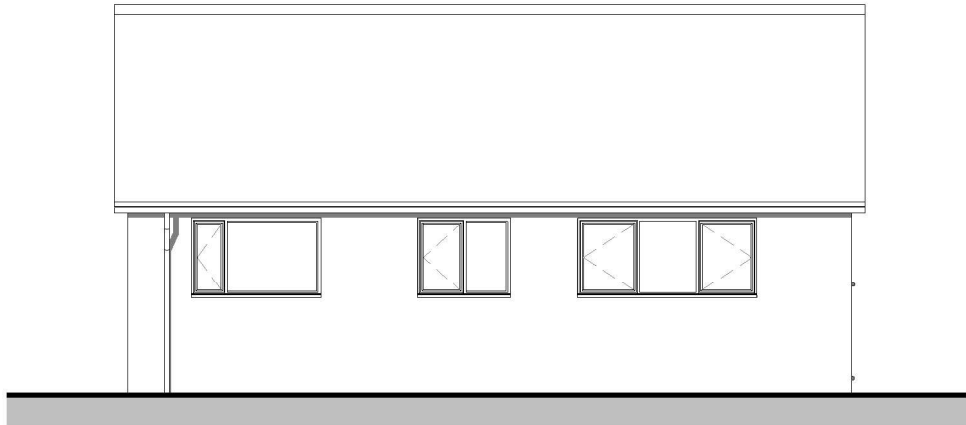


South Existing

1 : 100




North Existing

1 : 100

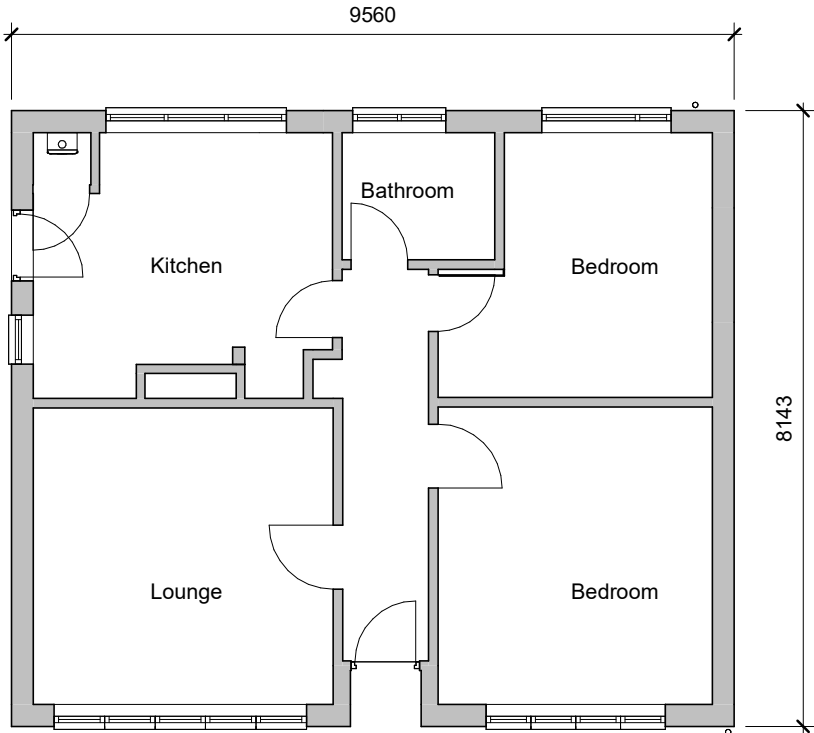


Existing Ground Floor

1 : 100

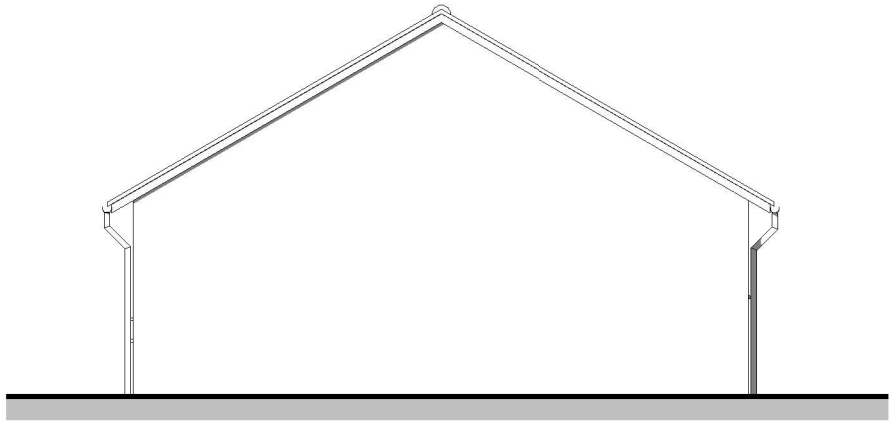


East Existing

1 : 100

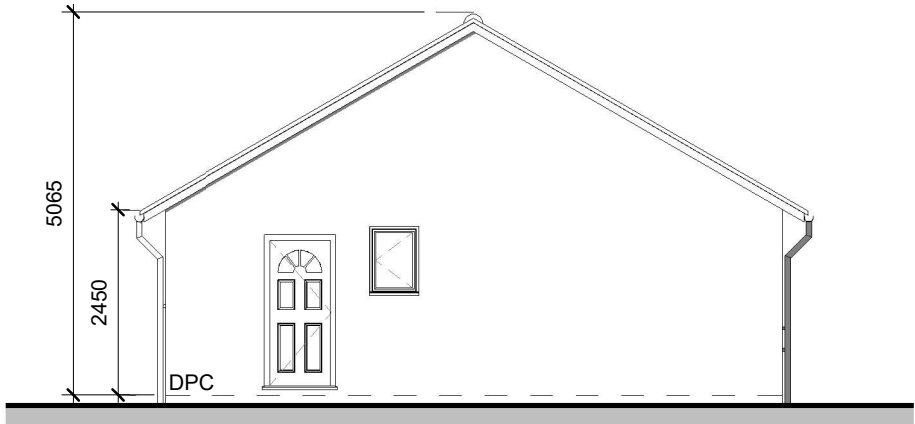

West Existing

1 : 100

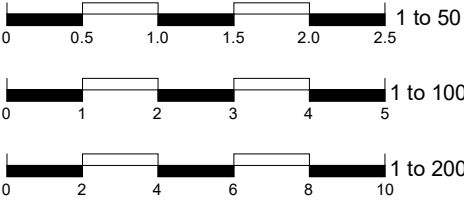

ARC Survey & Design Consultants Ltd
Architectural Services
Chartered Building Surveyors
10 Thurlaston Close,
Peterborough, PE3 6LD
T: 01733 753727 / 07787 536417
e: info@arcsurvey.co.uk
e: arcpb.co.uk

No.	Description	Date

Quinquo Campains Lane Deeping St. Nicholas

Rear Extension

Existing Plans and Elevations

Project number	21050	E003
Date	03/11/21	
Drawn by	JG	
Paper	A3	Scale 1 : 100