



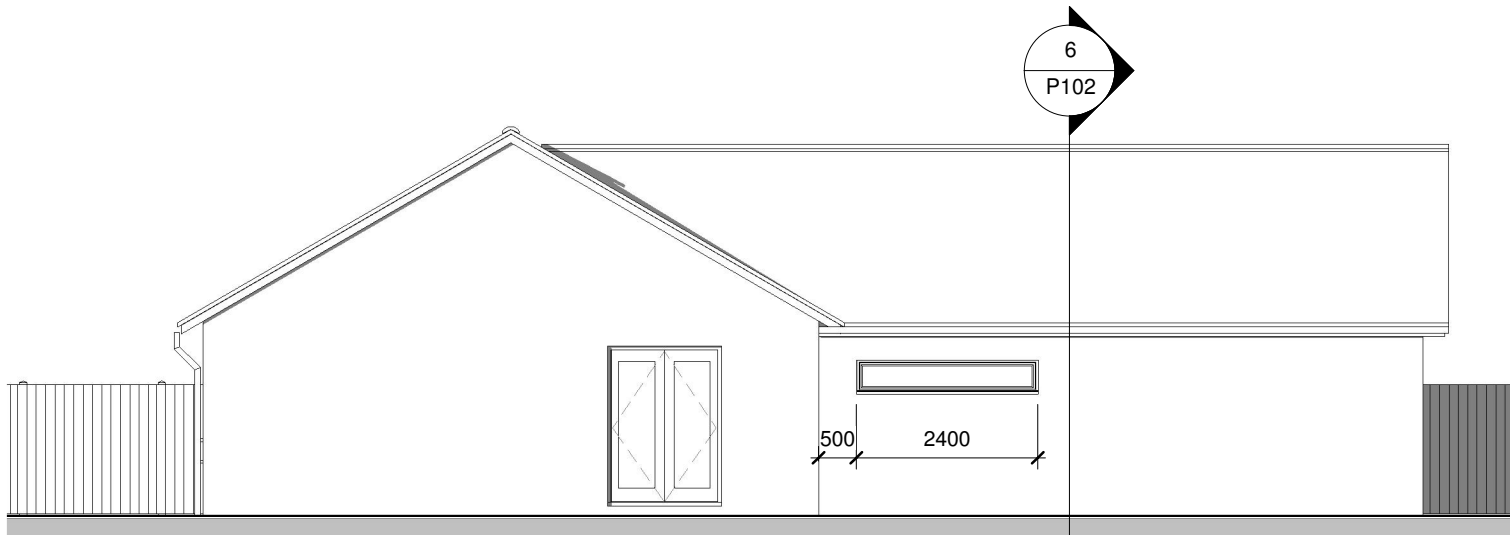

East Proposed

1 : 100

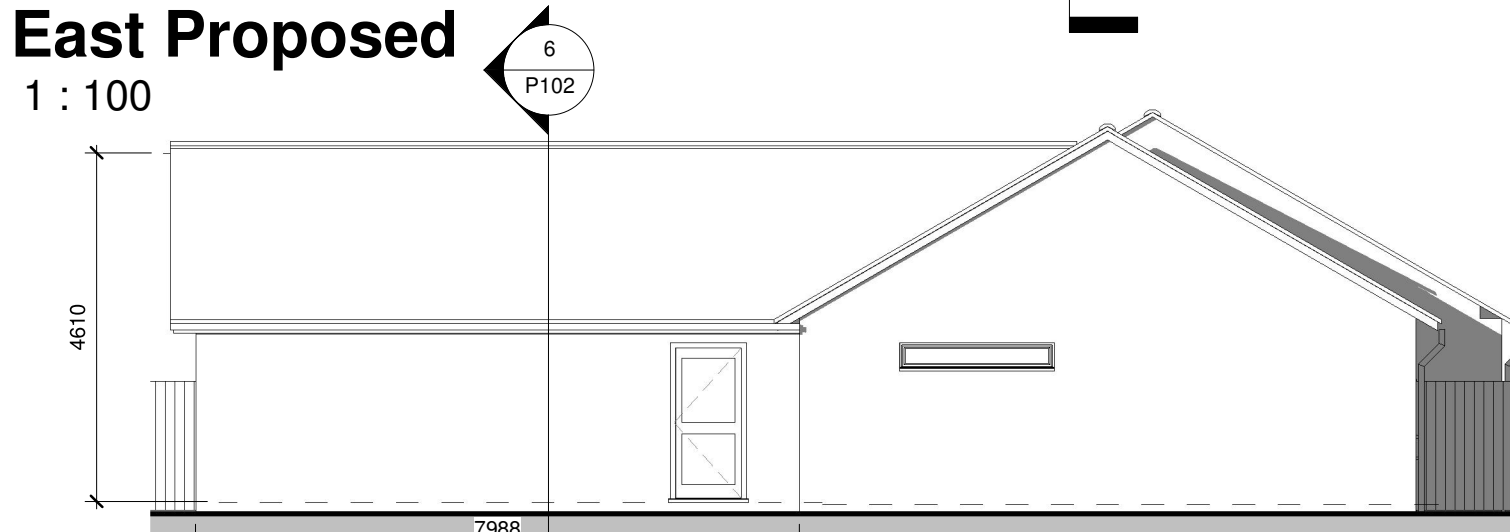


West Proposed

1 : 100




South Proposed

1 : 100

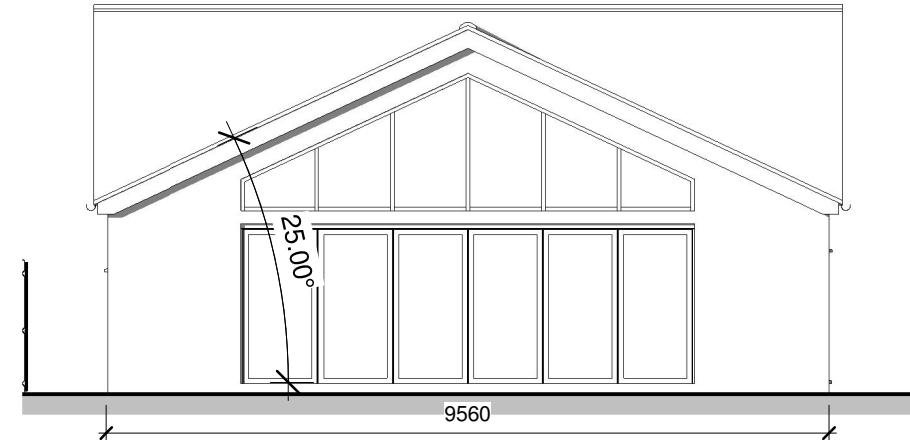

North Proposed

1 : 100

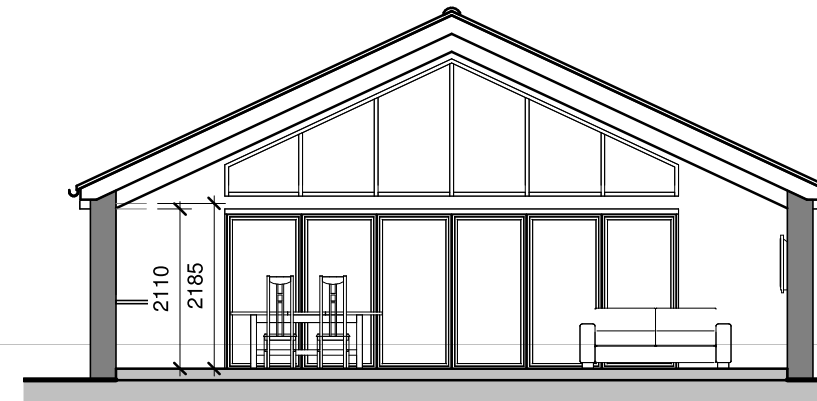

Section 2

1 : 100


All work to be undertaken in accordance with any planning approvals, building regulations approvals and party wall awards, if applicable. Any work undertaken before approval is granted or before conditions are discharged is at your own risk.

All materials to be used in accordance with the manufacturer's instructions and the appropriate British Standards.


Workmanship shall comply with the appropriate British Standard. Work that does not comply shall be removed and completed again at the contractor's cost.

Proposed Materials:

Roof: to match existing
Walls: Brick to match existing
RW goods: uPVC
Windows: uPVC / Aluminium
Doors: uPVC / Aluminium /
Boundary treatments: As existing / no change
Driveway: n/a
Other: n/a

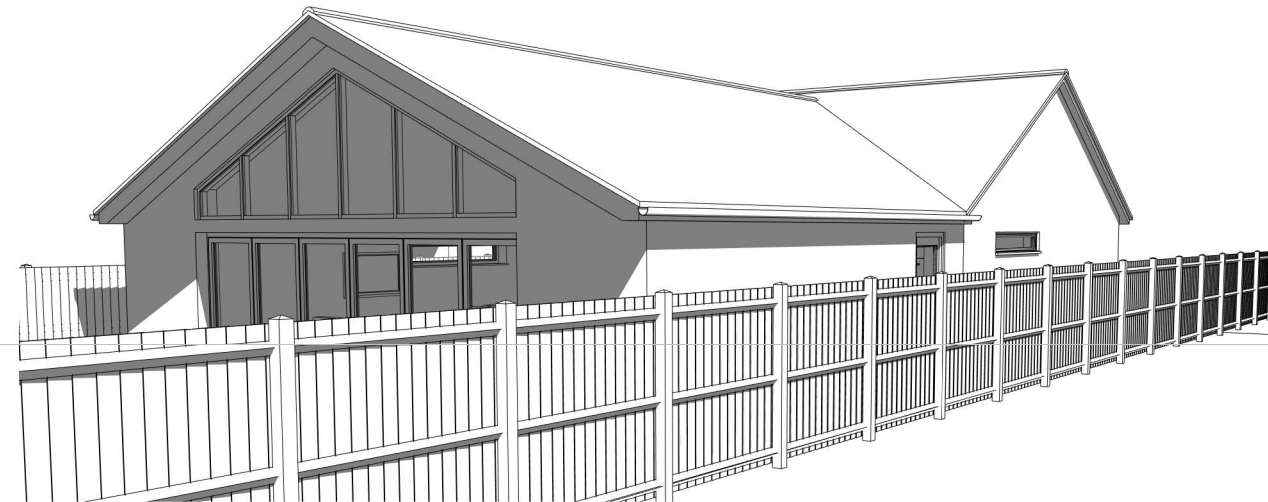

3D View 1

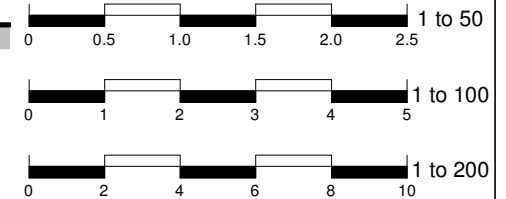

ARC Survey & Design Consultants Ltd
Architectural Services
Chartered Building Surveyors
8b Cyrus Way, Hampton,
Peterborough, PE7 8HP
T: 01733 753727
e: info@arcsurvey.co.uk
e: arcpb.co.uk

No.	Description	Date
A	Reduce pitch and height	08.10.22

Quinquo Campains Lane Deeping St. Nicholas

Rear Extension

Elevations Proposed

Project number	21050	P102
Date	03/11/21	
Drawn by	JG	
Paper	A3	Scale 1 : 100