
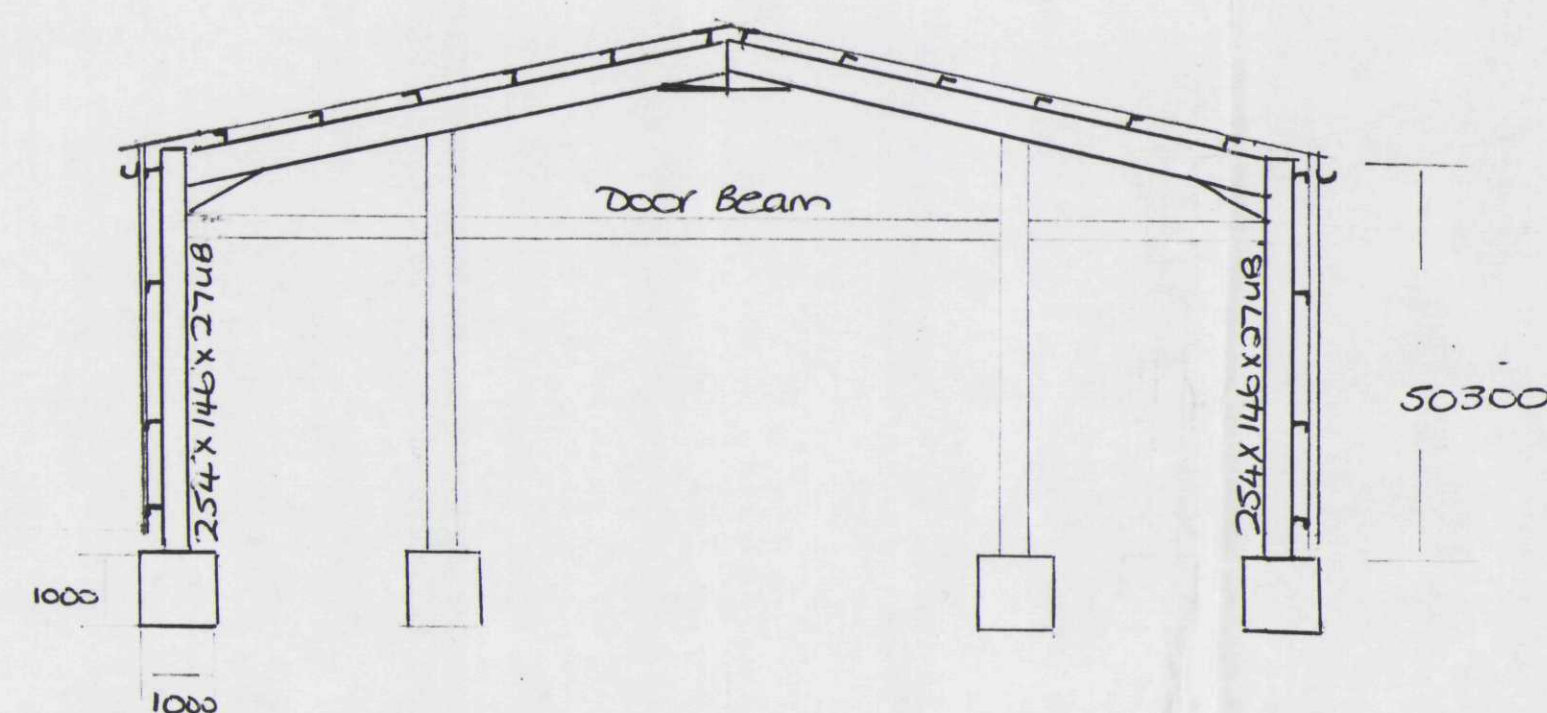


Cladding
Form all vertical cladding of
fibre cement - big six profile.
Cladding system fixed to Agreshire
Components Ltd or similar galvanised
steel purlins spaced to structural Engineers
recommendations. All fixed in accordance
with manufacturers instructions.

Form pitched roof covering of fibre cement big six profile. Cladding system fixed to Ayrshire components Ltd. or similar galvanised steel purlins spaced to Structural Engineers recommendations. All fixed in accordance with manufacturers instructions.

Form all steelwork to Structural Engineers recommendations. All Roof, Side and Gable purlins / rails to be Dywidag or similar - fixed in accordance with manufacturers instructions outside steelwork.


12.5

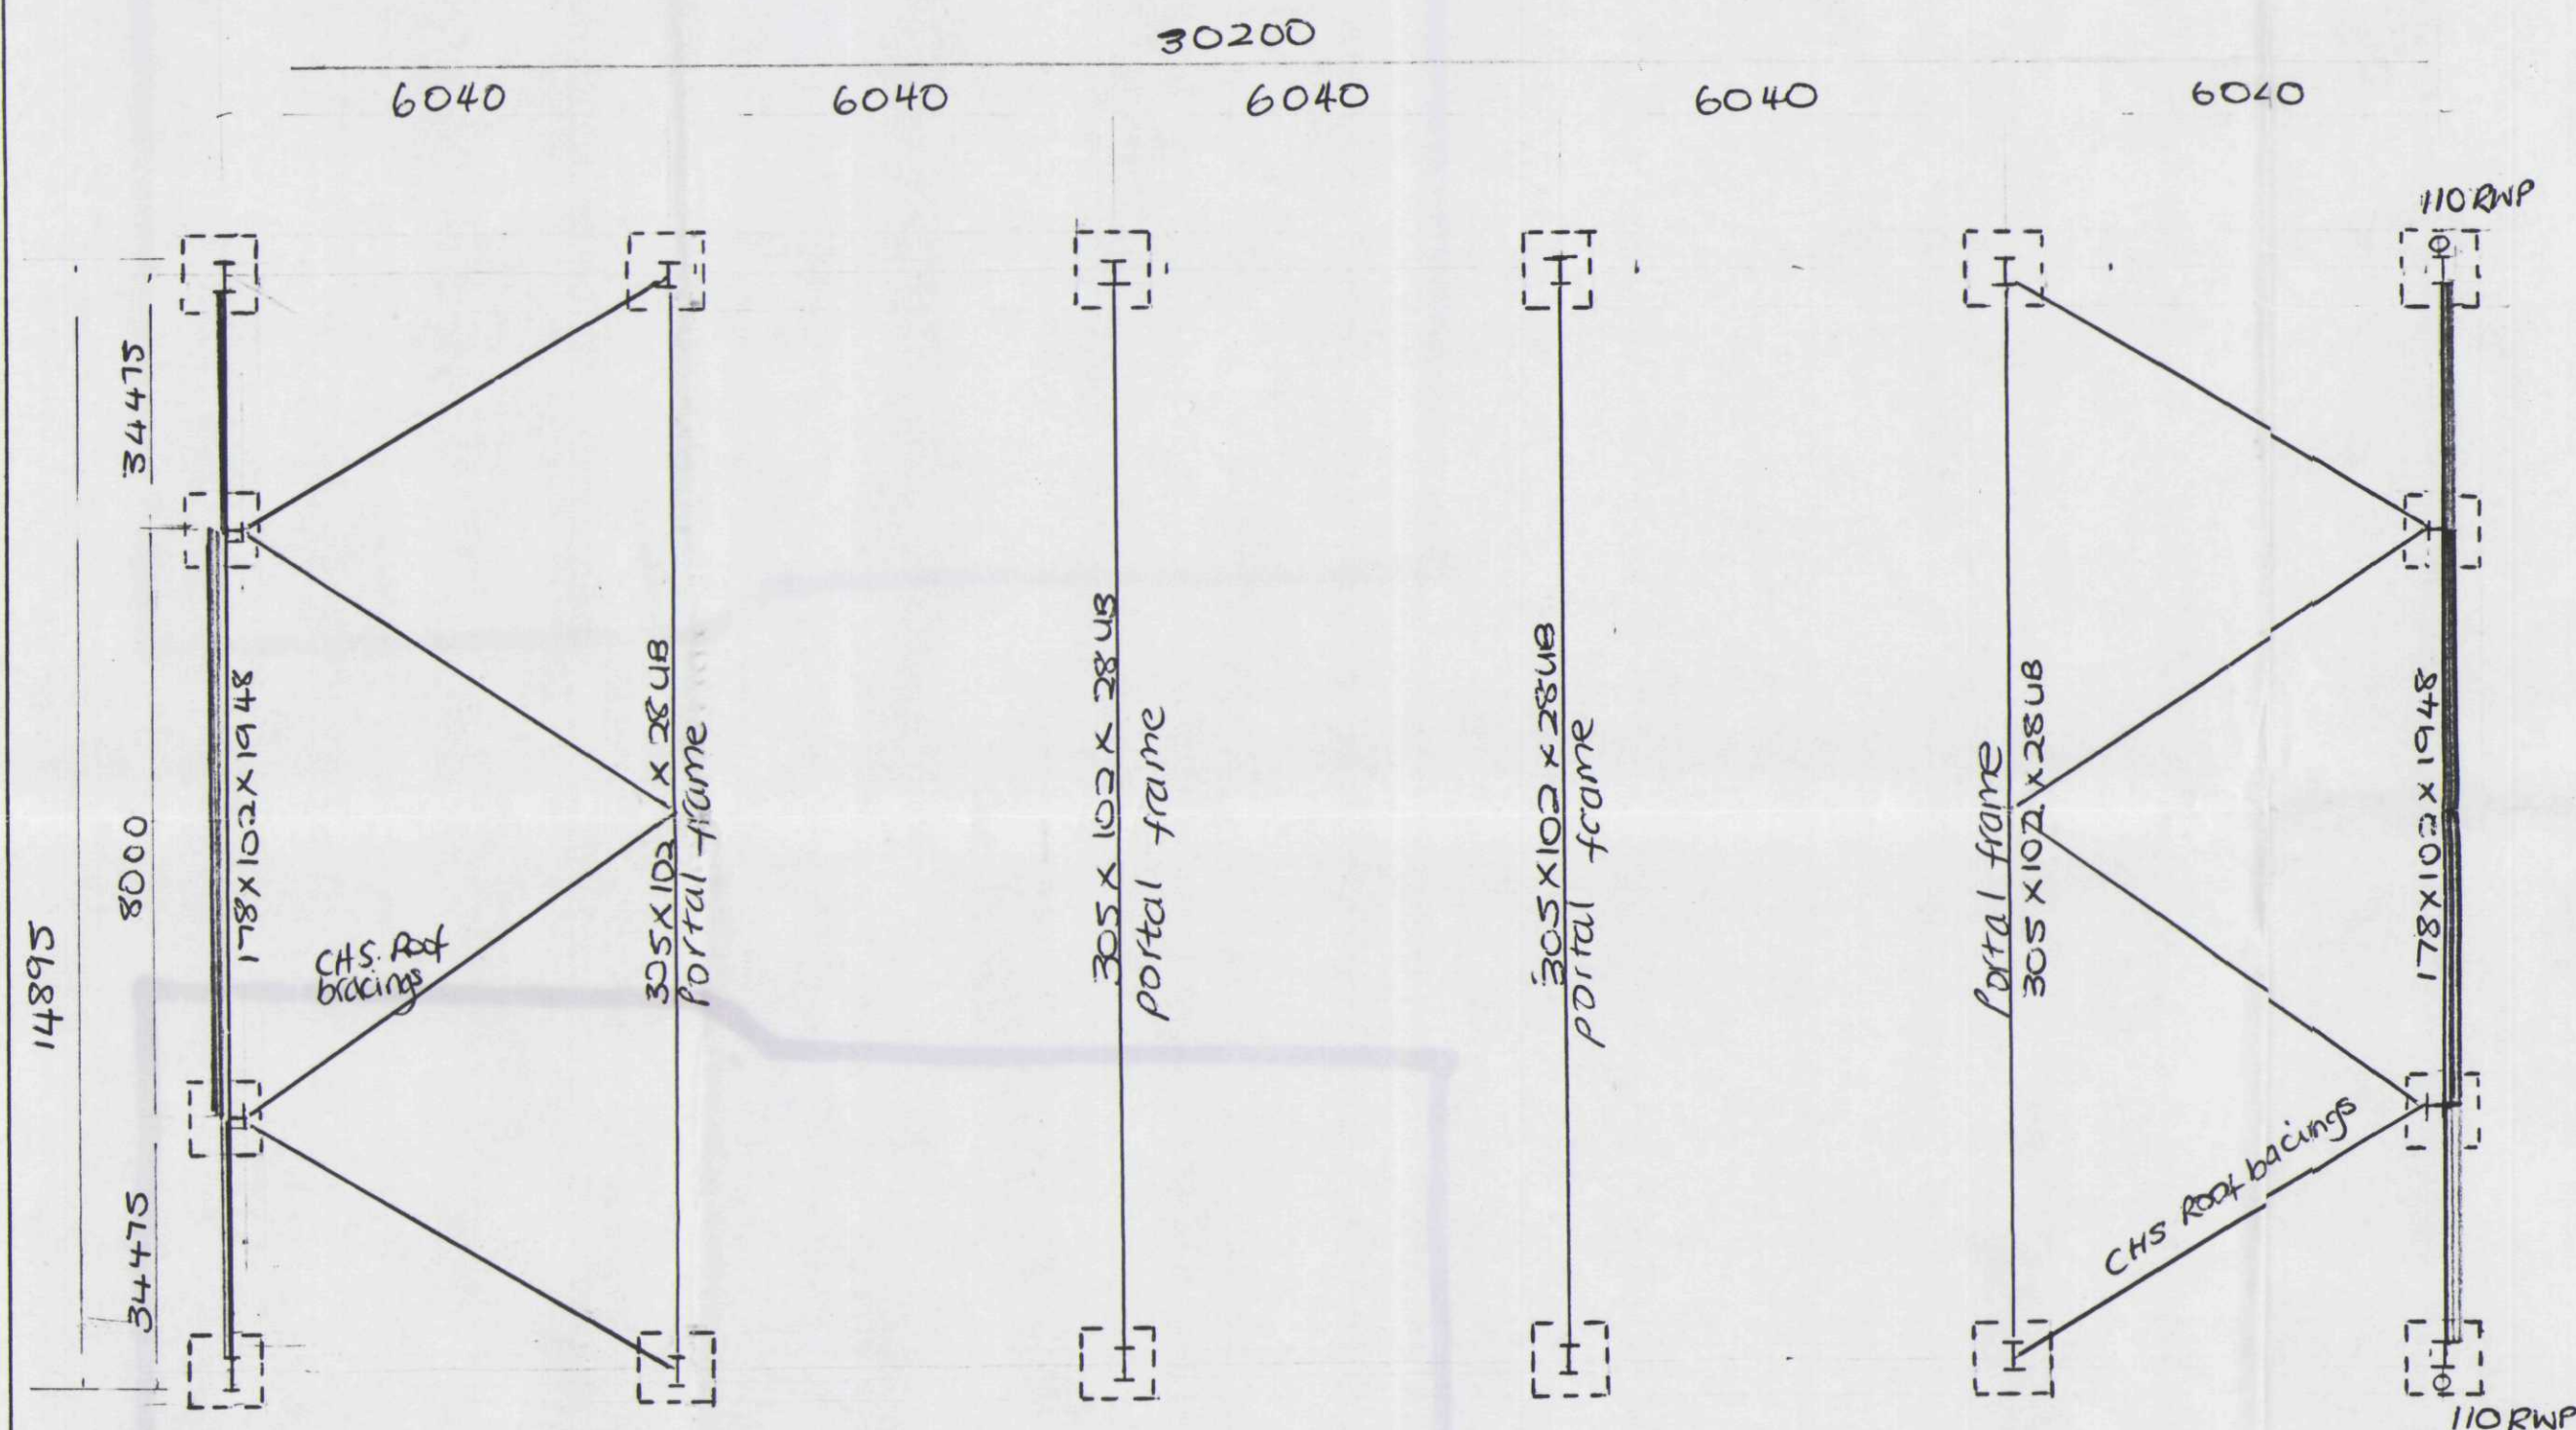

Drawing number : 01
September 2004.

Floor Slab to comprise of 150 mm min. clean and well consolidated hardcore not exceeding 40 mm max. size, with 50 mm blinding. 150 mm reinforced concrete RC35 mix with 1 layer A252 reinforcing fabric min. cover 35 mm from top. Provide 1200 g polythene D.P.M. lapped min 300 mm in all directions and taken up edge of floor slabs. Construction joints of 900 mm long 16 mm dia. tie bars at 600 mm c/c. at max. 48 bay widths

DETERMINED
PLAN

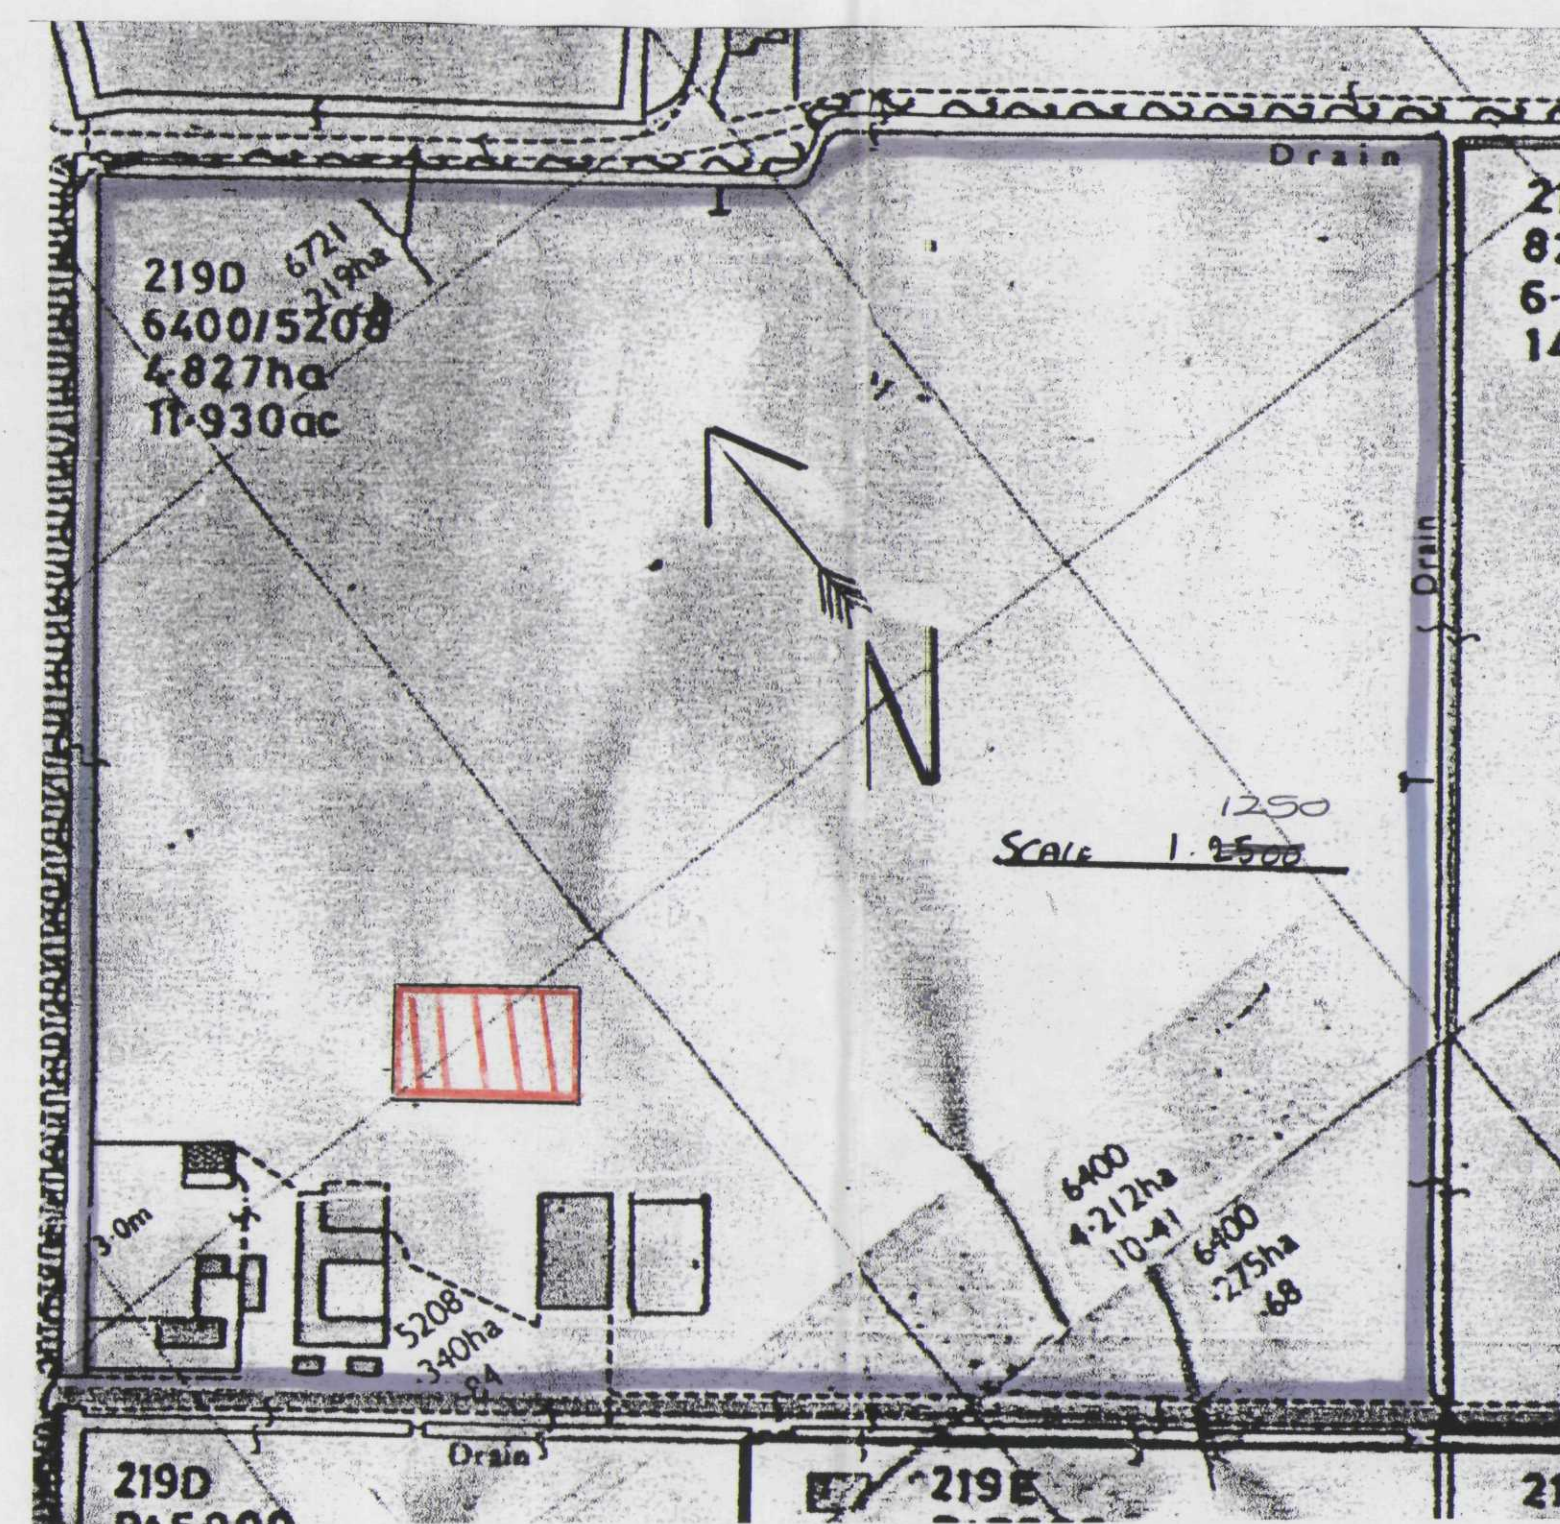

SHDC
Planning & Development
27 SEP 2004
Ref: 1274/04