


THIS DRAWING IS TO BE READ IN CONJUNCTION
WITH THE SCHEDULE OF WORKS

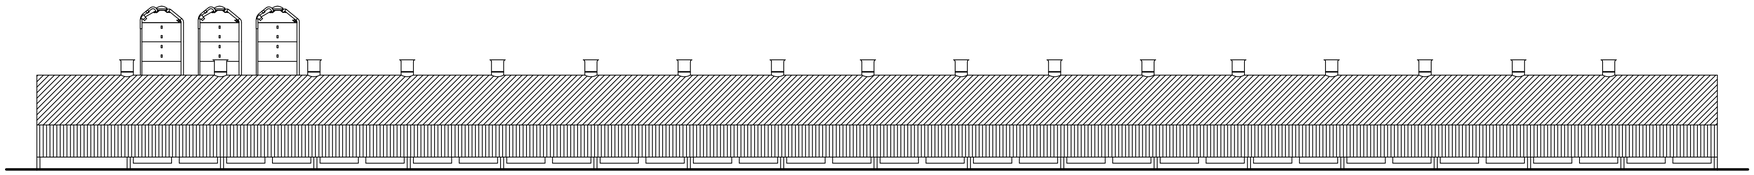


NORTH WEST
ELEVATION
@ 1=200

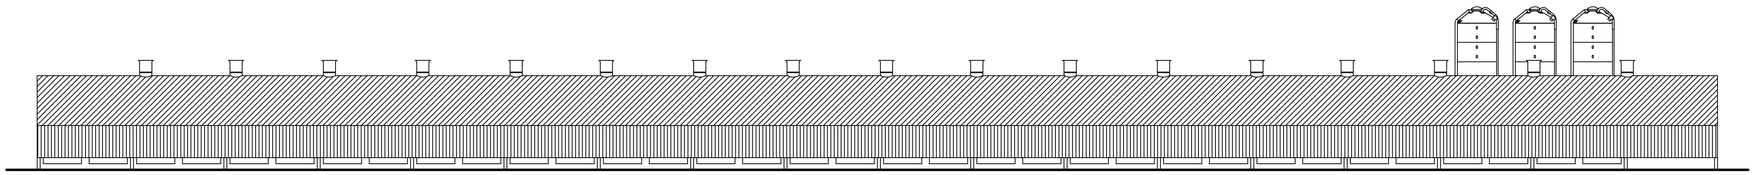

SOUTH EAST
ELEVATION
@ 1=200

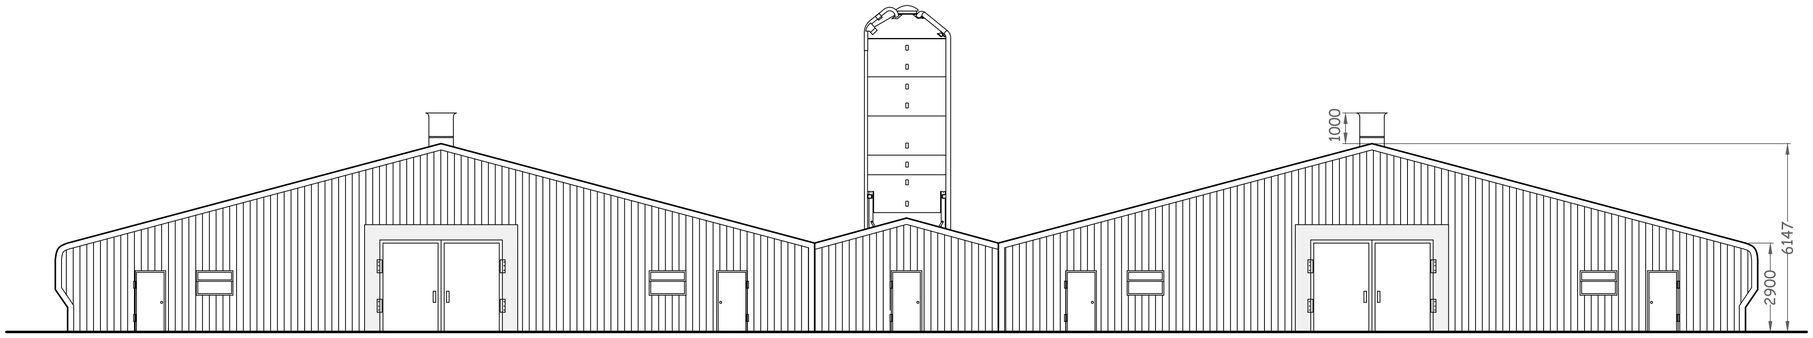

NORTH EAST
ELEVATION
@ 1=100

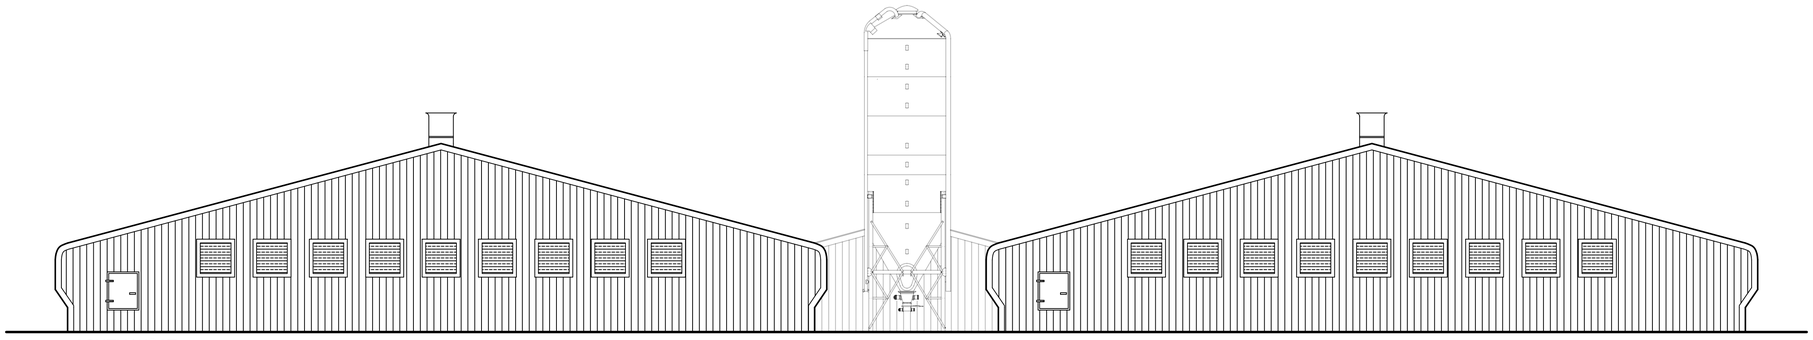

SOUTH WEST
ELEVATION
@ 1=100

IAN PICK ASSOCIATES LTD
Specialist Agricultural & Rural Planning Consultants

Station Farm Offices
Wansford Road
Nafferton
Driffield
East Yorkshire
YO25 8NJ

T : 01377 253363
E : mail@ianpick.co.uk
W : www.ianpickassociates.co.uk

CLIENT

D V Ventures
Mount Farm
Shirley
Ashbourne
Derbyshire
DE6 3AR

JOB TITLE

Poultry Unit Expansion

DWG. TITLE

Elevations Shed 11 & 12 A1
(units 13 - 14 & 15 - 16 identical)

SCALE: As Annotated

DRN: SH

DWG. NUMBER

IP/NT/03

DATE: Nov 16

REV: -