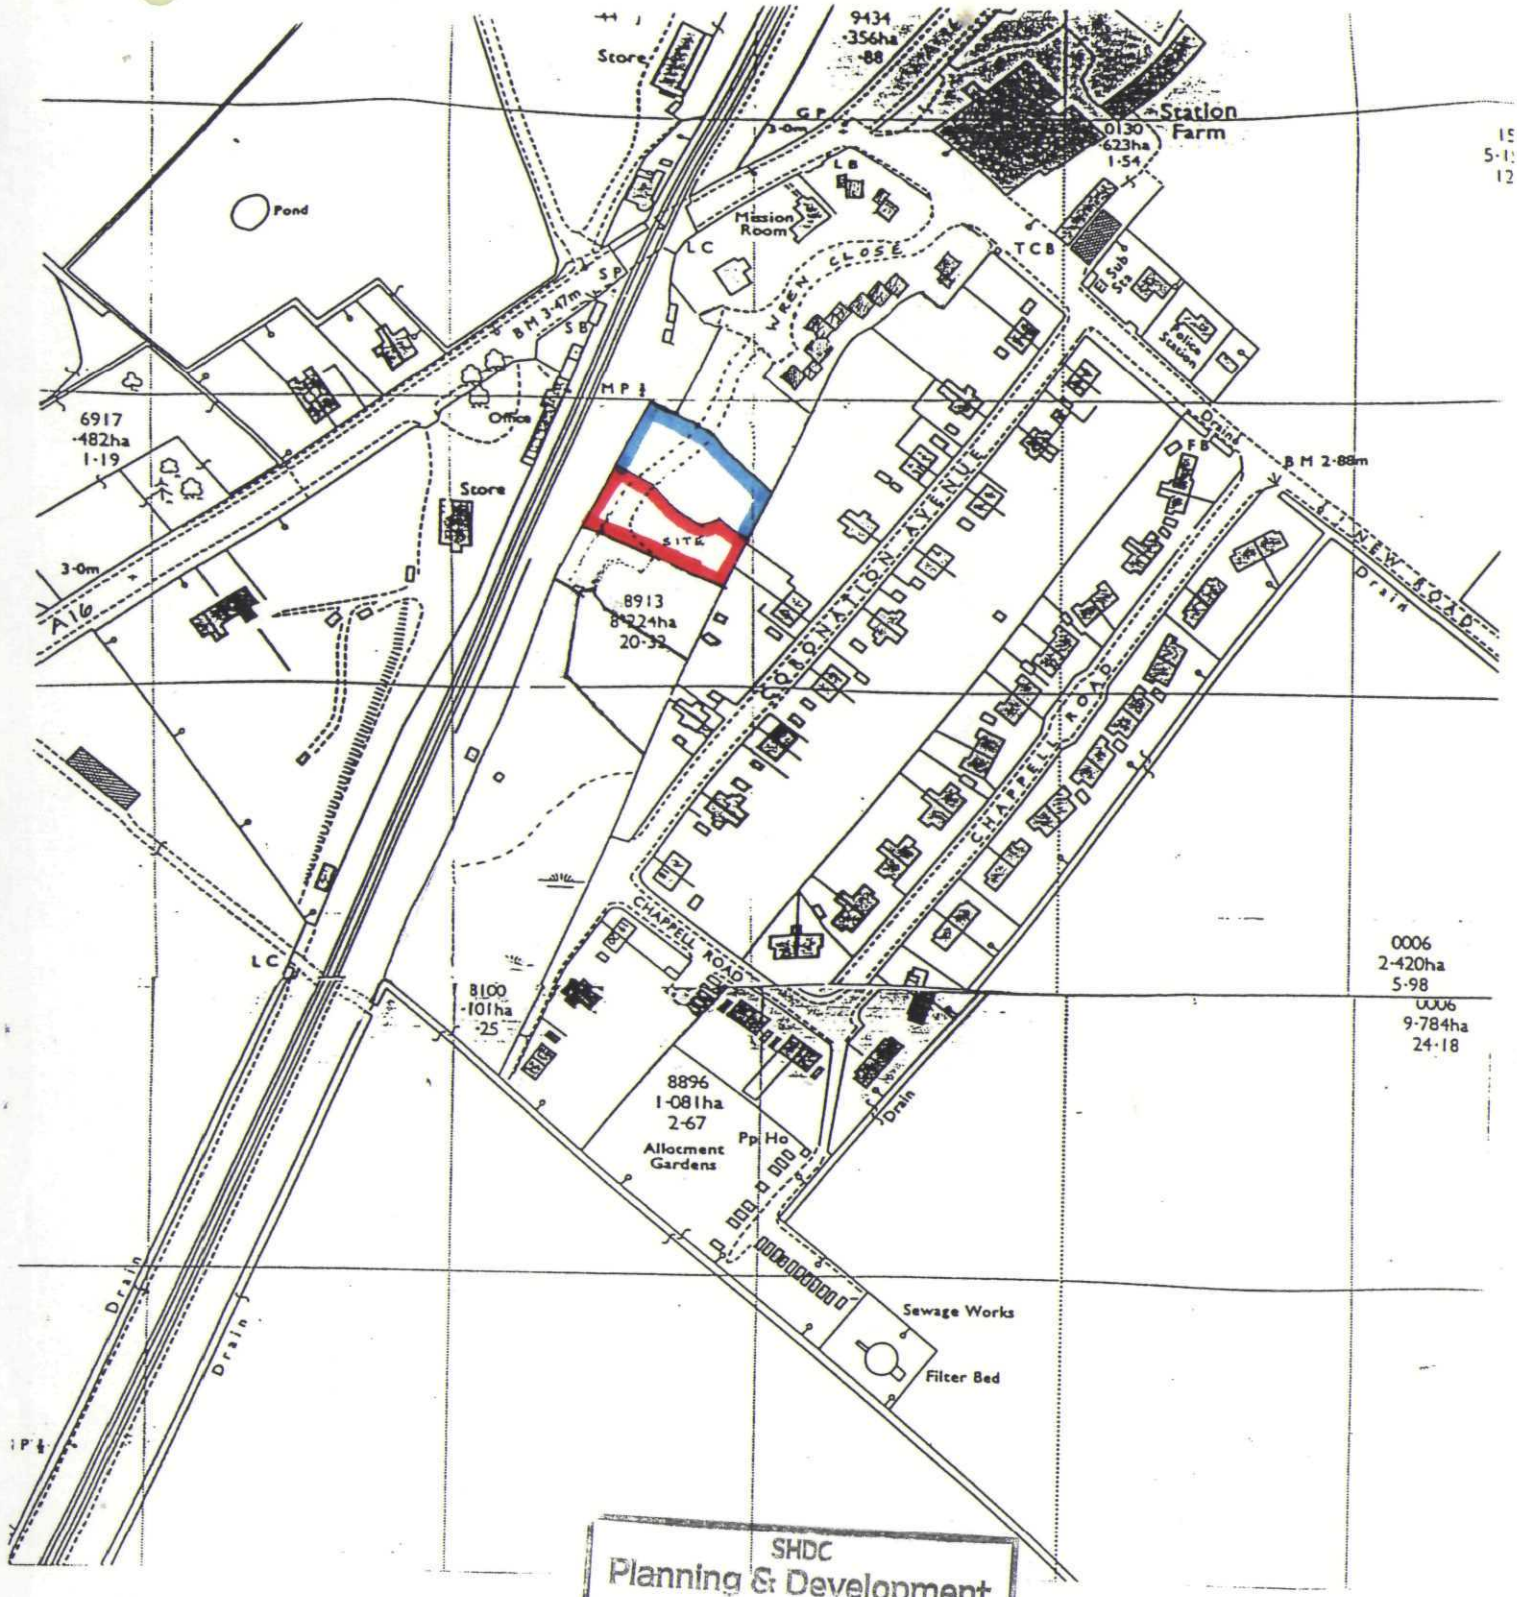


SHDC
Planning & Development
30 SEP 2004
Ref: 1309/04

LOCATION PLAN

Scale 1:2500

O. S. Map ref. TF 2015

Crown Copyright Reserved.

Residential Development off
Wren Close, DEEPING St. NICHOLAS.

Building Design and Plans

A. ROFFE - 1, Green Lane,
SPALDING, Lincs. PE11 2YB
Tel: 0775 - 723680