

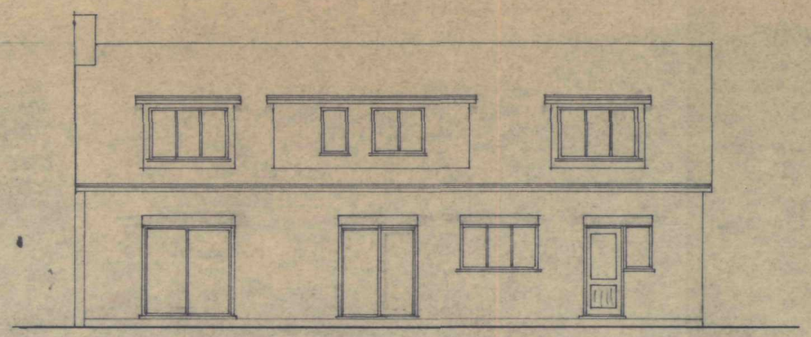



East

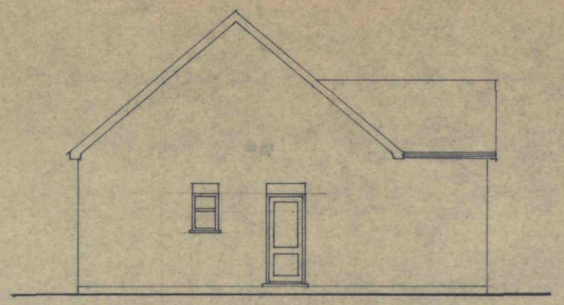


North

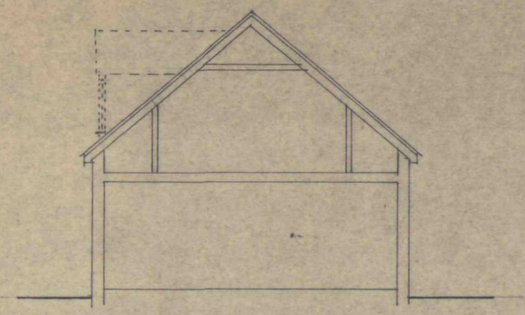


Section

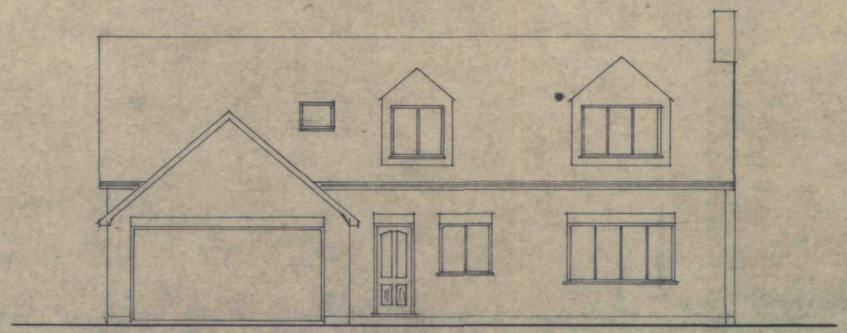


West

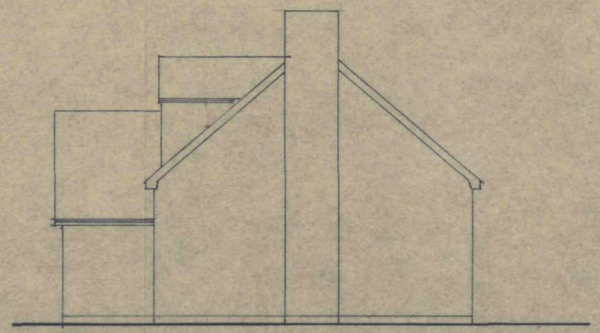


South

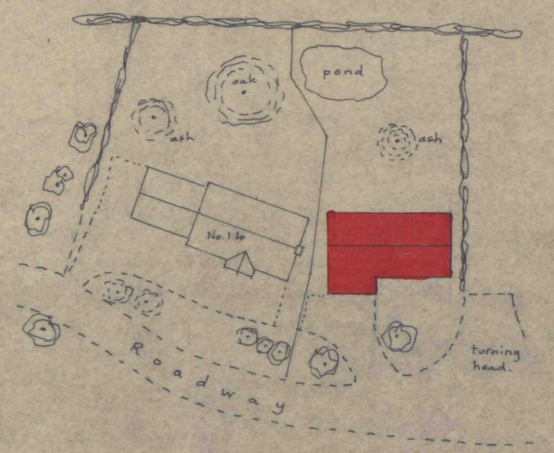

Site Layout 1:500

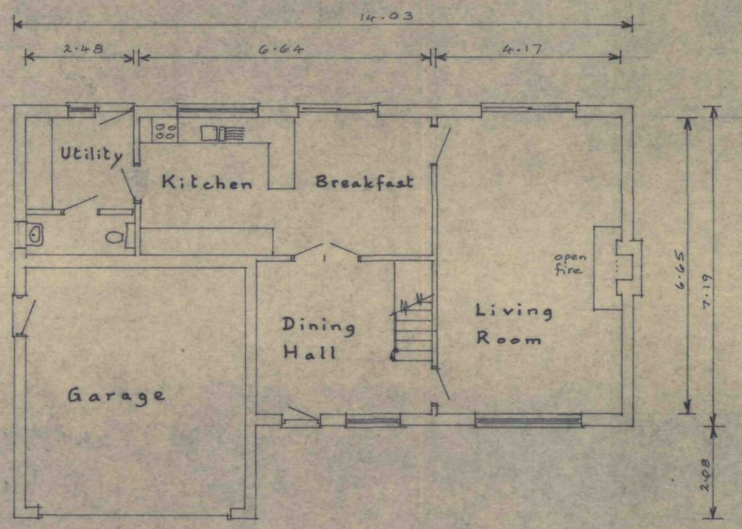

Ground Floor

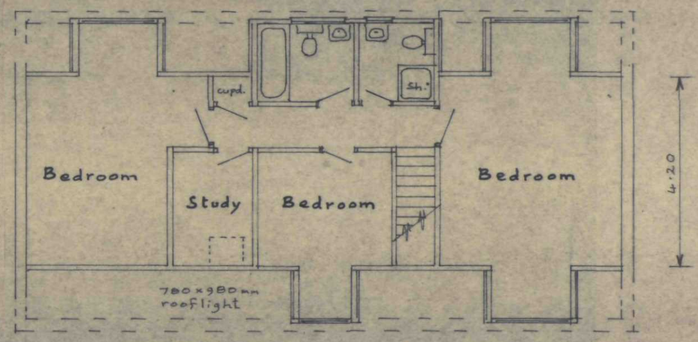

First Floor

DETERMINED PLAN

SHDC
Planning & Development
30 SEP 2004
Ref: 1309/04

Proposed Dwelling
Wren Close, DEEPING St. NICHOLAS.

Drawing No. 240729
Scale 1:100

BUILDING DESIGN and PLANS
ALWYN ROFFE,
1, Green Lane,
SPALDING, Lincs. PE11 2YB
tel: 01775 - 723 680

Summit DSU(UK) 020115