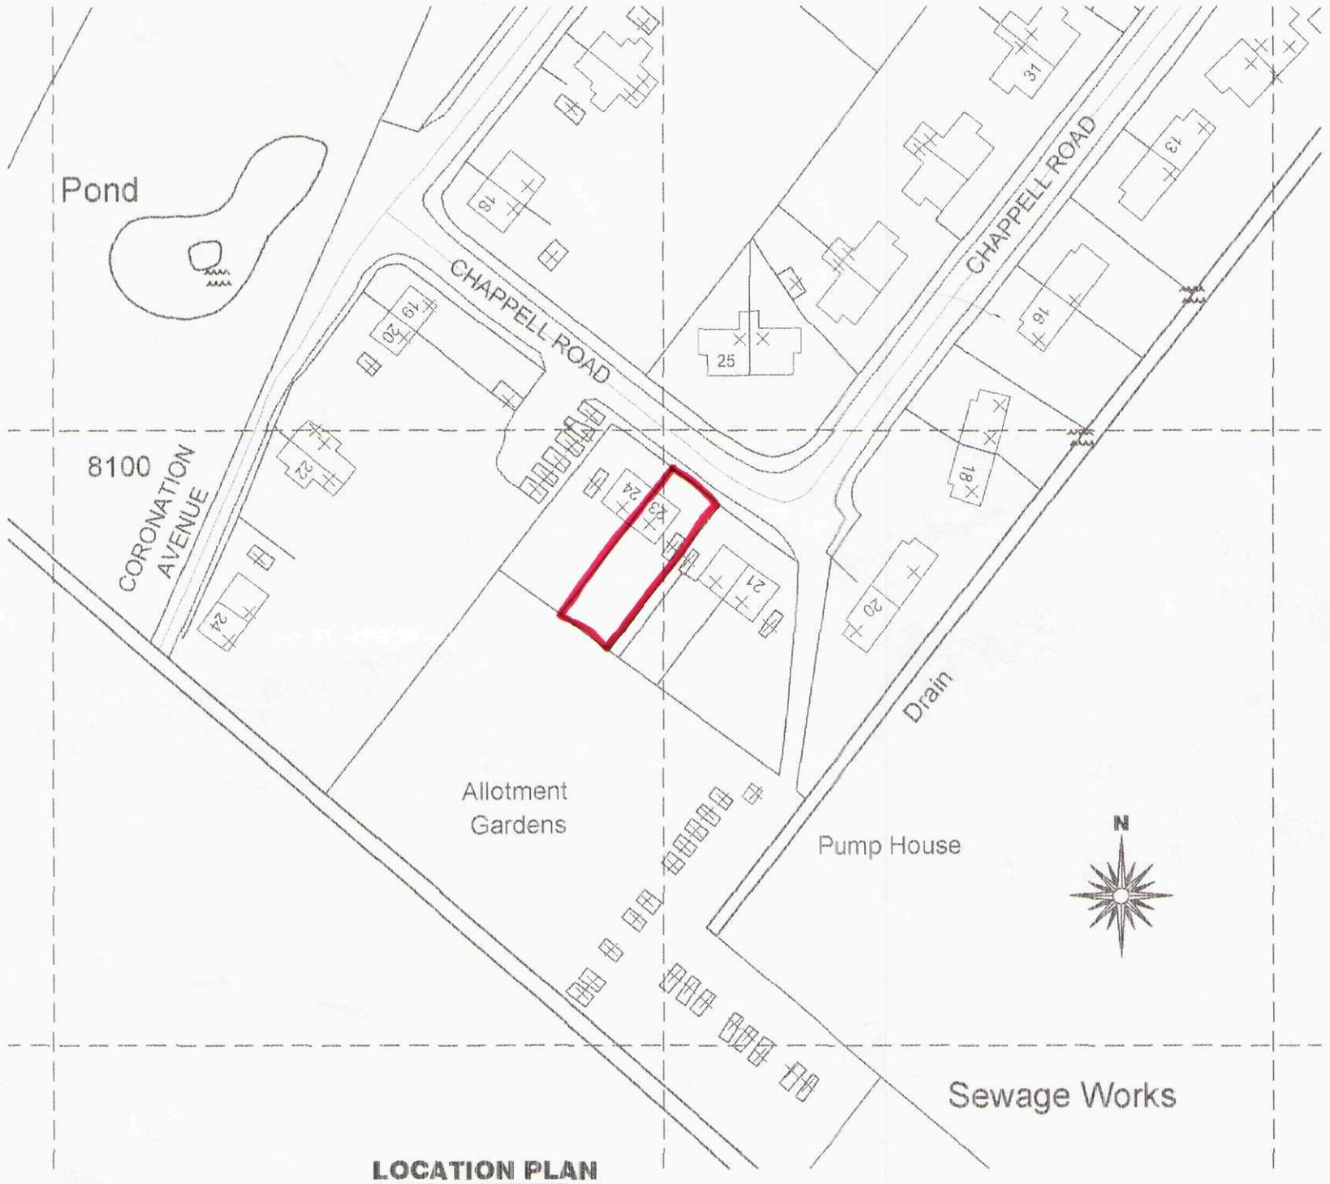


LOCATION PLAN
Scale 1:1000

DETERMINED PLAN

Planning

31 OCT 2003

Ref 1319/03

remway design
Plans drawn for: Local Authority - Planning permission & Building Control.
3, Rembrandt Way
Spalding
Lincs
PE11 3HX
Tel: 07815 112 058
Fax: 01775 768 921
e-mail: jason@remwaydesign.co.uk

Project:
Proposed Garage, Workshop & Bedroom Side Extension

Client:
Mr S Sellars
23, Chappell Road
Deeping St. Nicholas
PE11 3ER

Date: sept'03 | DRG No SS.02 | REV: