

SHDC
PLANNING & DEVELOPMENT
2 8 SEP 2006
Ref. 1364106

Vehicle Crossing Constructed In Accordance
With L.C.C. Highways Specification

Footpath
Embankment

HRA Surfacing

Gravel Surface

New Driveway

ORCHARD BUNGALOW

Orchard Bungalow
Deeping St Nicholas
NEW VEHICLE ACCESS
Drawing : BJC-250906-2
Date : 26 Sept 2006
Scale : 1:250


DETERMINED
PLAN

Site Location Plan

DETERMINED
PLAN

20 SEP 2005

1364/06

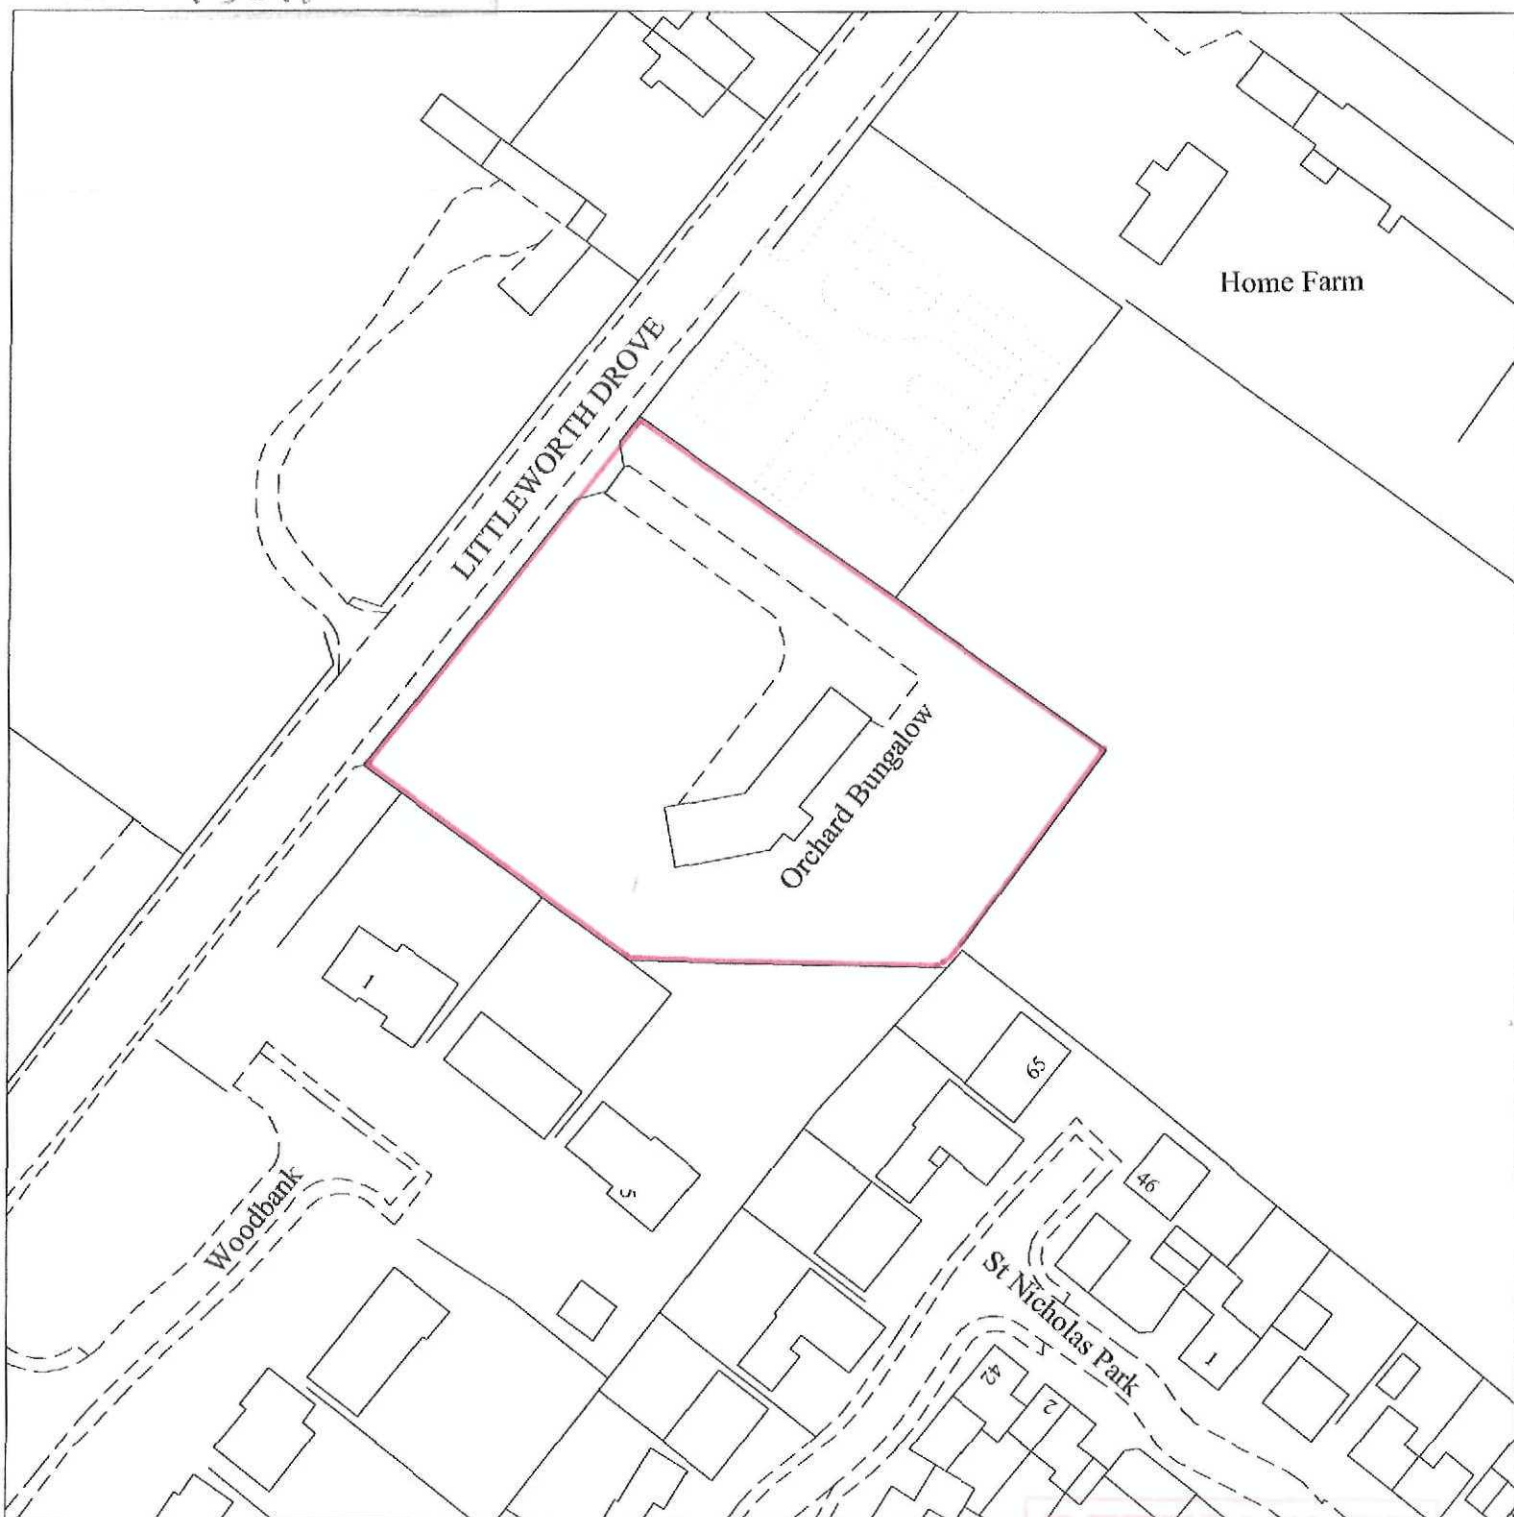

DETERMINED
PLAN

O.S. Map Ref: TF2115NW

Scale 1:1000