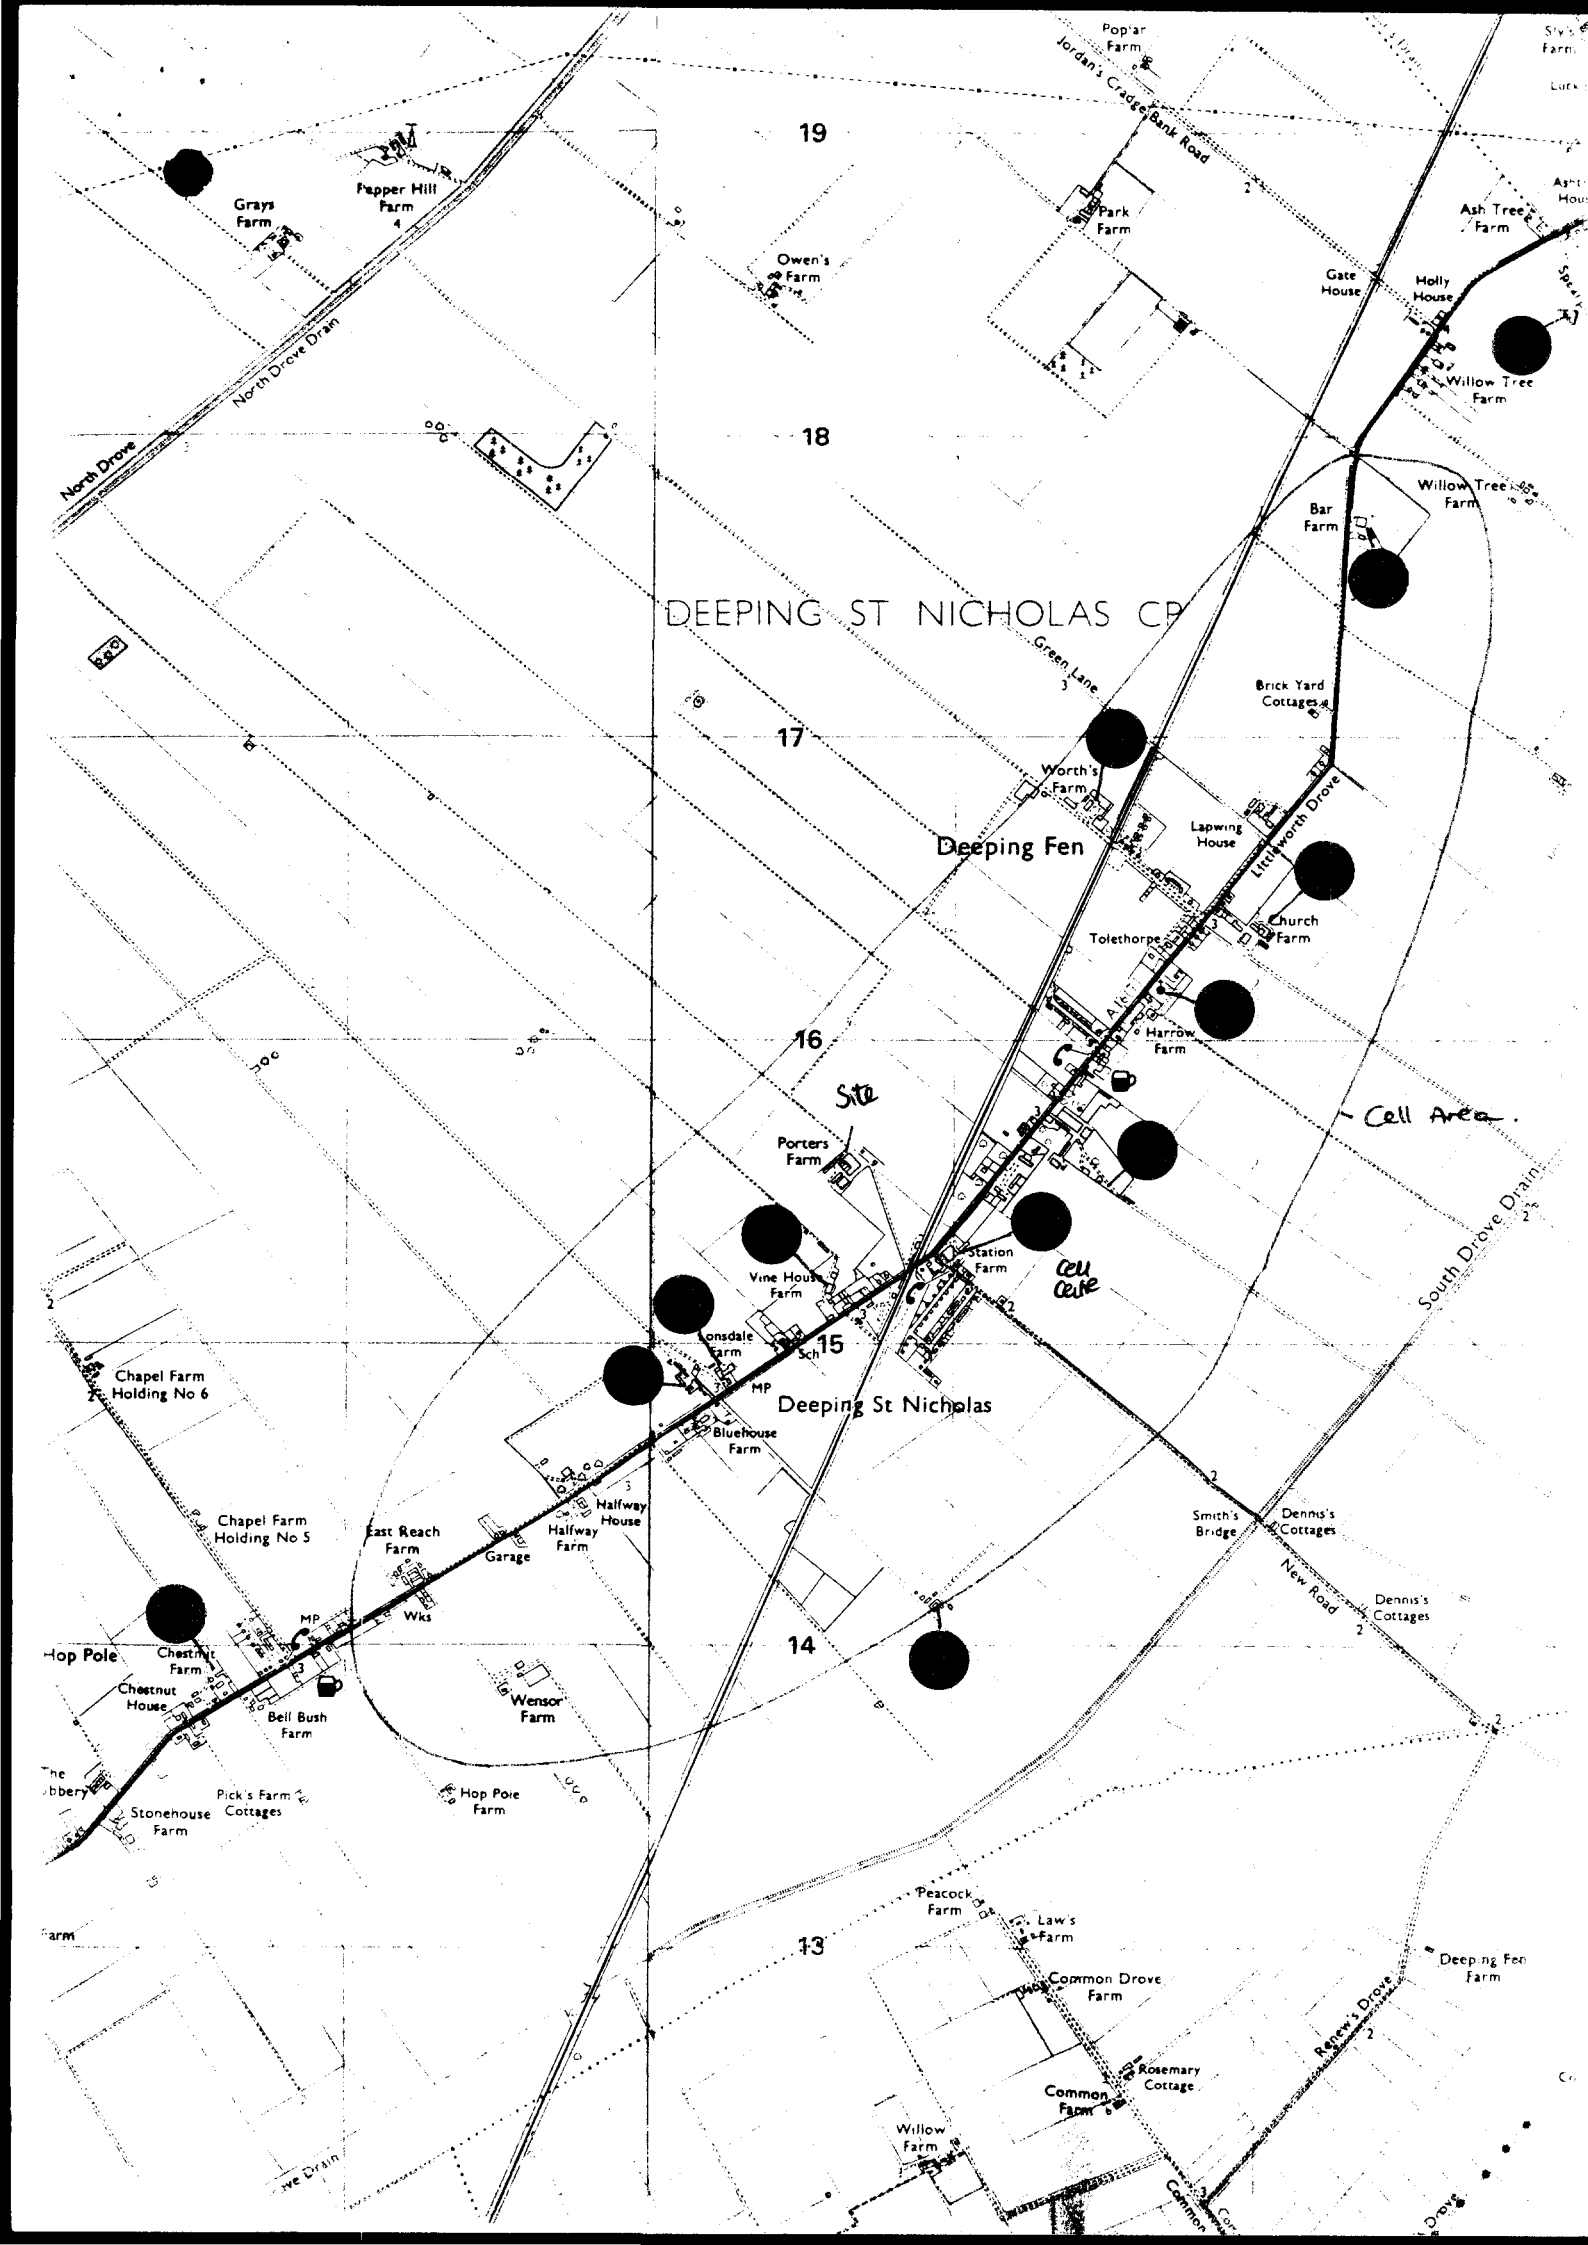
DEEPING ST NICHOLAS CP
Deeping Fen
Deeping St Nicholas
Site
Cell Area
Cell Centre
Poplar Farm
Jordan's Cradge Bank Road
Park Farm
Ash Tree Farm
Gate House
Holly House
Willow Tree Farm
Bar Farm
Brick Yard Cottages
Green Lane
Worth's Farm
Lapwing House
Littleworth Drove
Church Farm
Tolethorpe
Harrow Farm
Porters Farm
Vine House Farm
Station Farm
Lonsdale Farm
Bluehouse Farm
Halfway House
Halfway Farm
East Reach Farm
Garage
Wks
Chapel Farm Holding No 6
Chapel Farm Holding No 5
Hop Pole
Chestnut Farm
Chestnut House
Bell Bush Farm
Wensor Farm
Hop Pole Farm
Pick's Farm Cottages
Stonehouse Farm
Smith's Bridge
Dennis's Cottages
New Road
South Drove Drain
Peacock Farm
Law's Farm
Common Drove Farm
Rosemary Cottage
Common Farm
Willow Farm
Deeping Fen Farm
Renew's Drove
Pepper Hill Farm
Grays Farm
Owen's Farm
North Drove Drain
North Drove
19
18
17
16
15
14
13

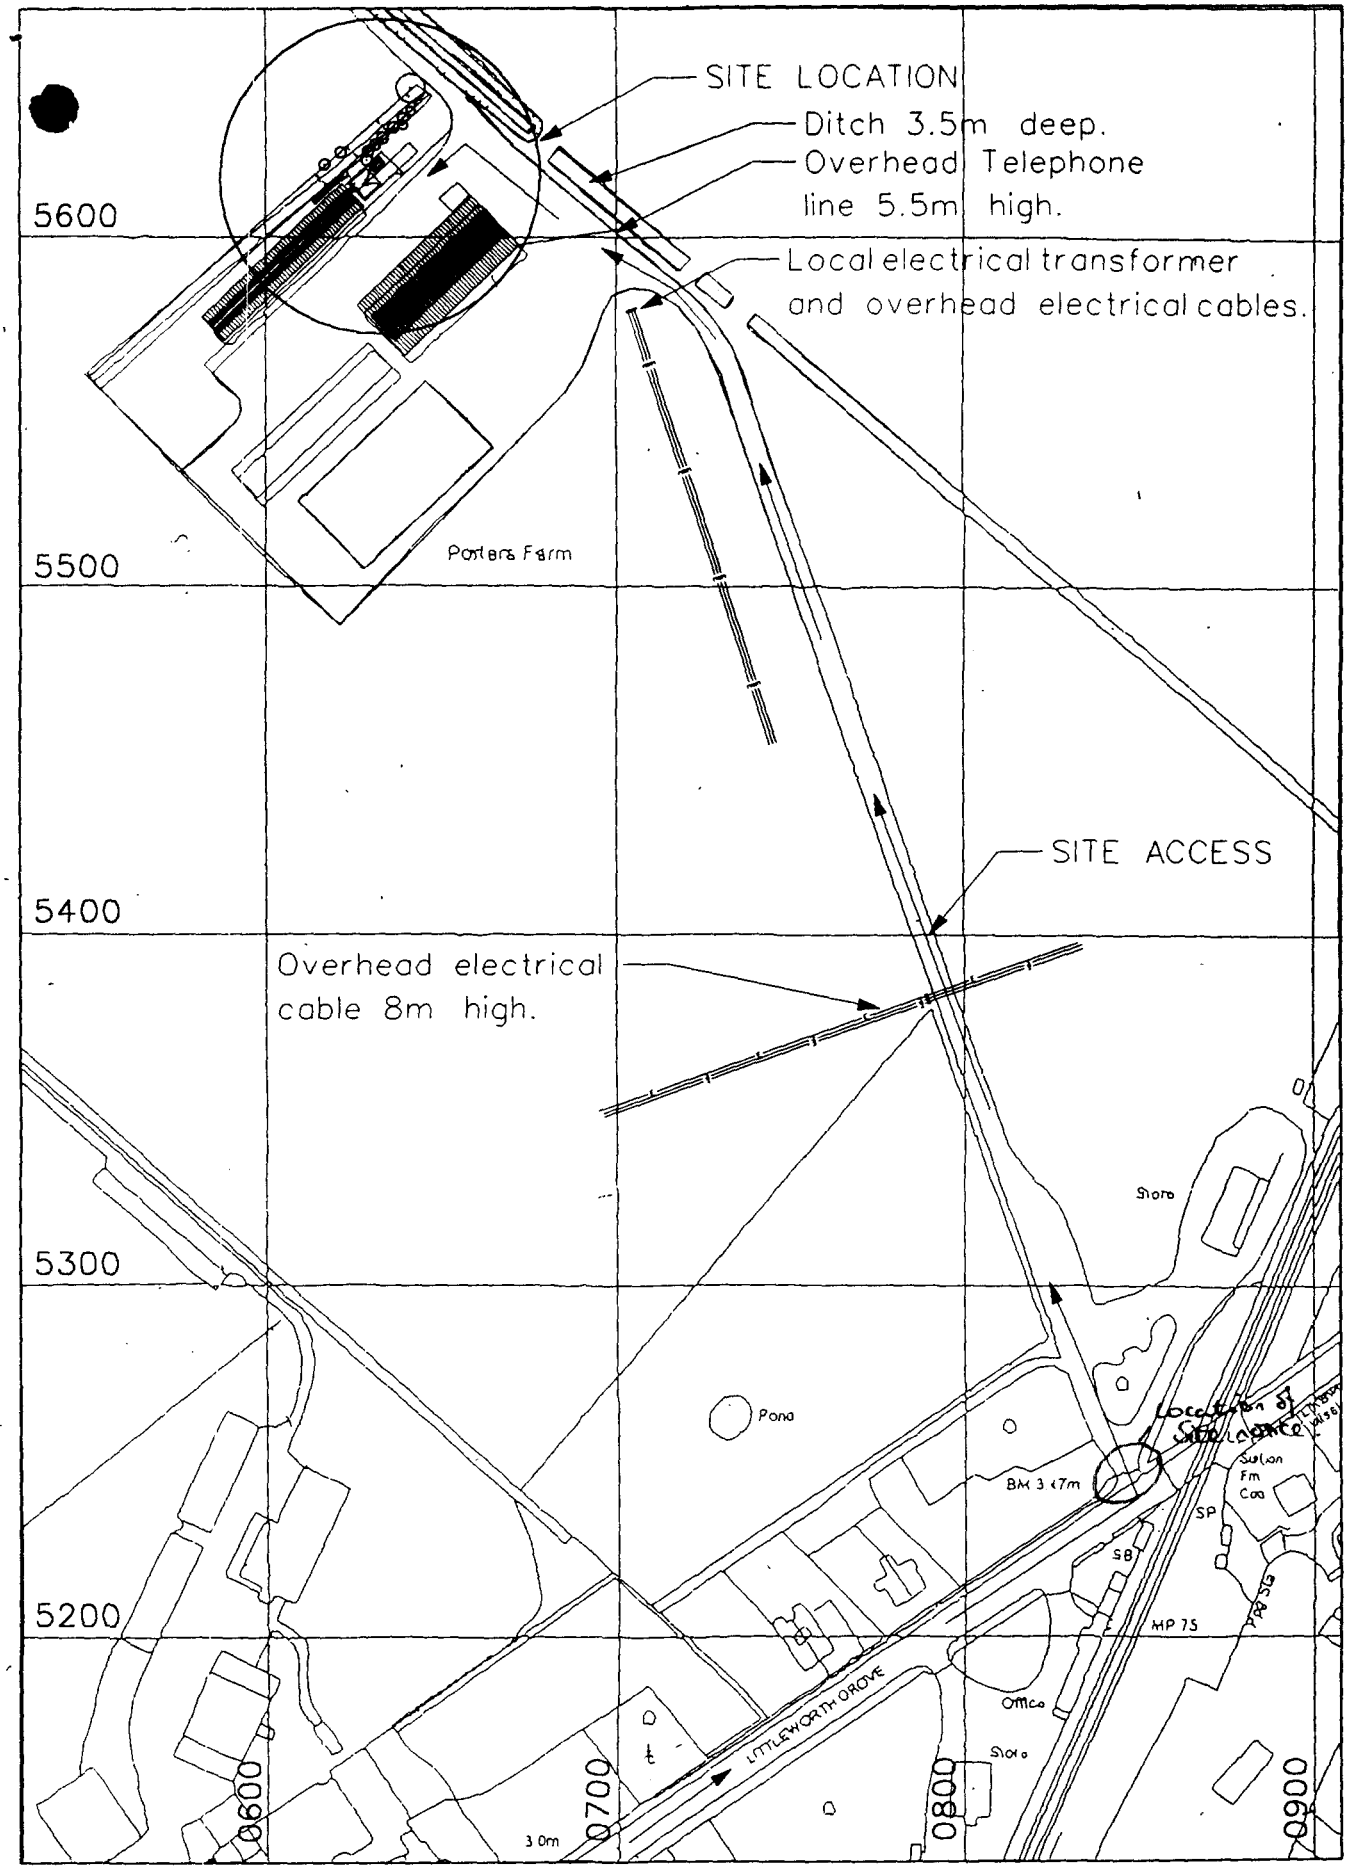

SITE LOCATION MAP

CELL: 65605
NATIONAL GRID REFERENCE 520629/315616
Scale 1:2500

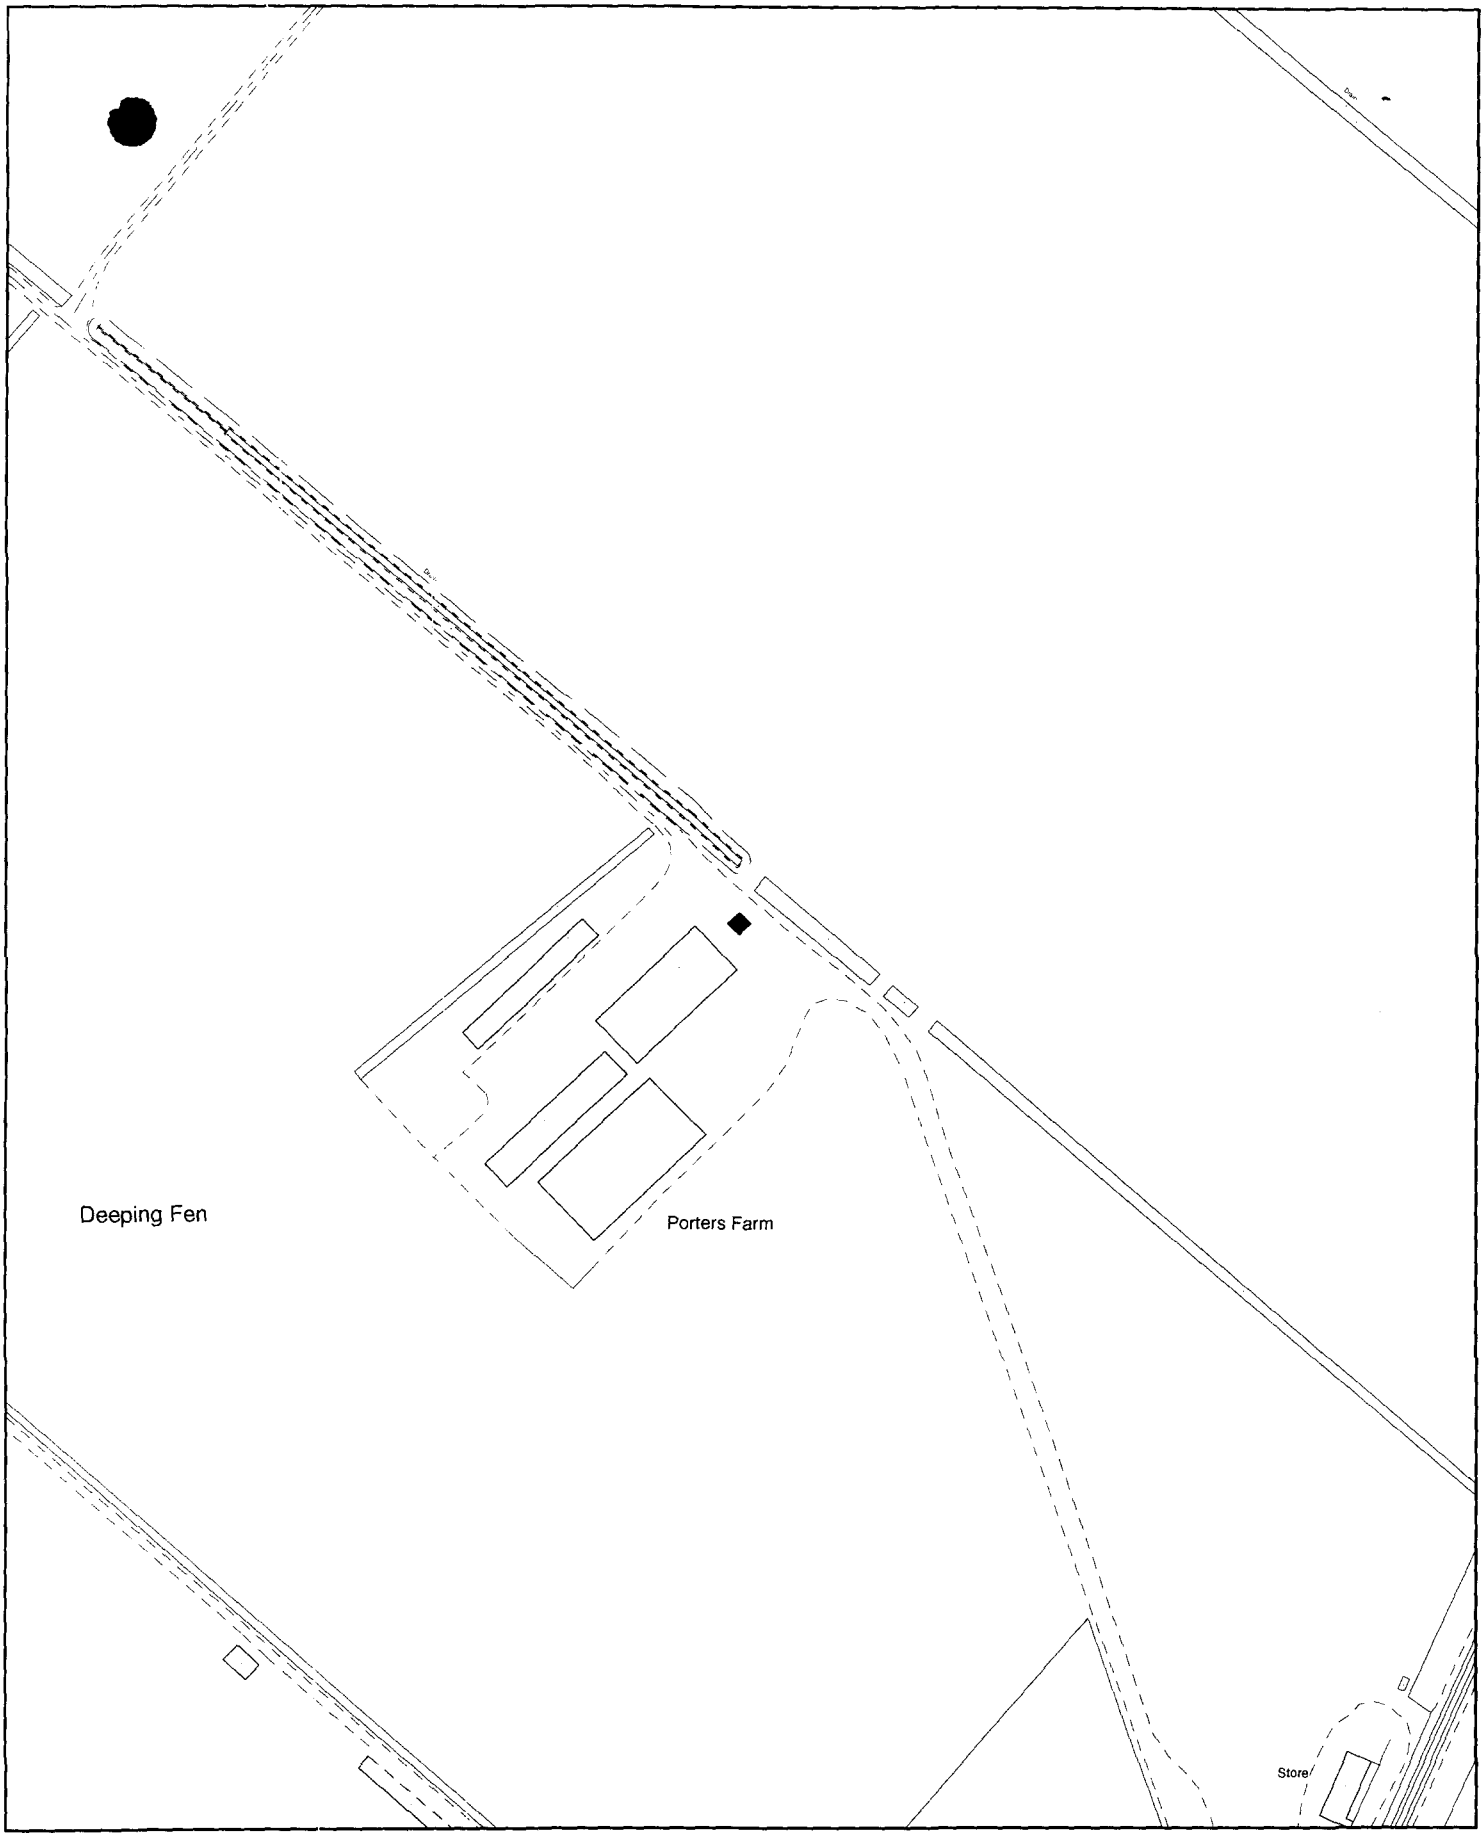

SOUTH HOLLAND DISTRICT COUNCIL

Planning Application Location Plan
Ward Member Notification

FILE COPY

H03/1374/00

Scale: 1:2500

Housing and Planning Services Department

Council Offices, Priory Road, Spalding, Lincolnshire
PE11 2XE

PLEASE DO NOT COPY THIS PLAN
This map is reproduced from Ordnance Survey material with permission of Ordnance Survey on behalf of Her Majesty's Stationery Office (c) Crown copyright. Unauthorised reproduction infringes Crown copyright and may lead to prosecution or civil proceedings. South Holland District Council LA079413 2000

N

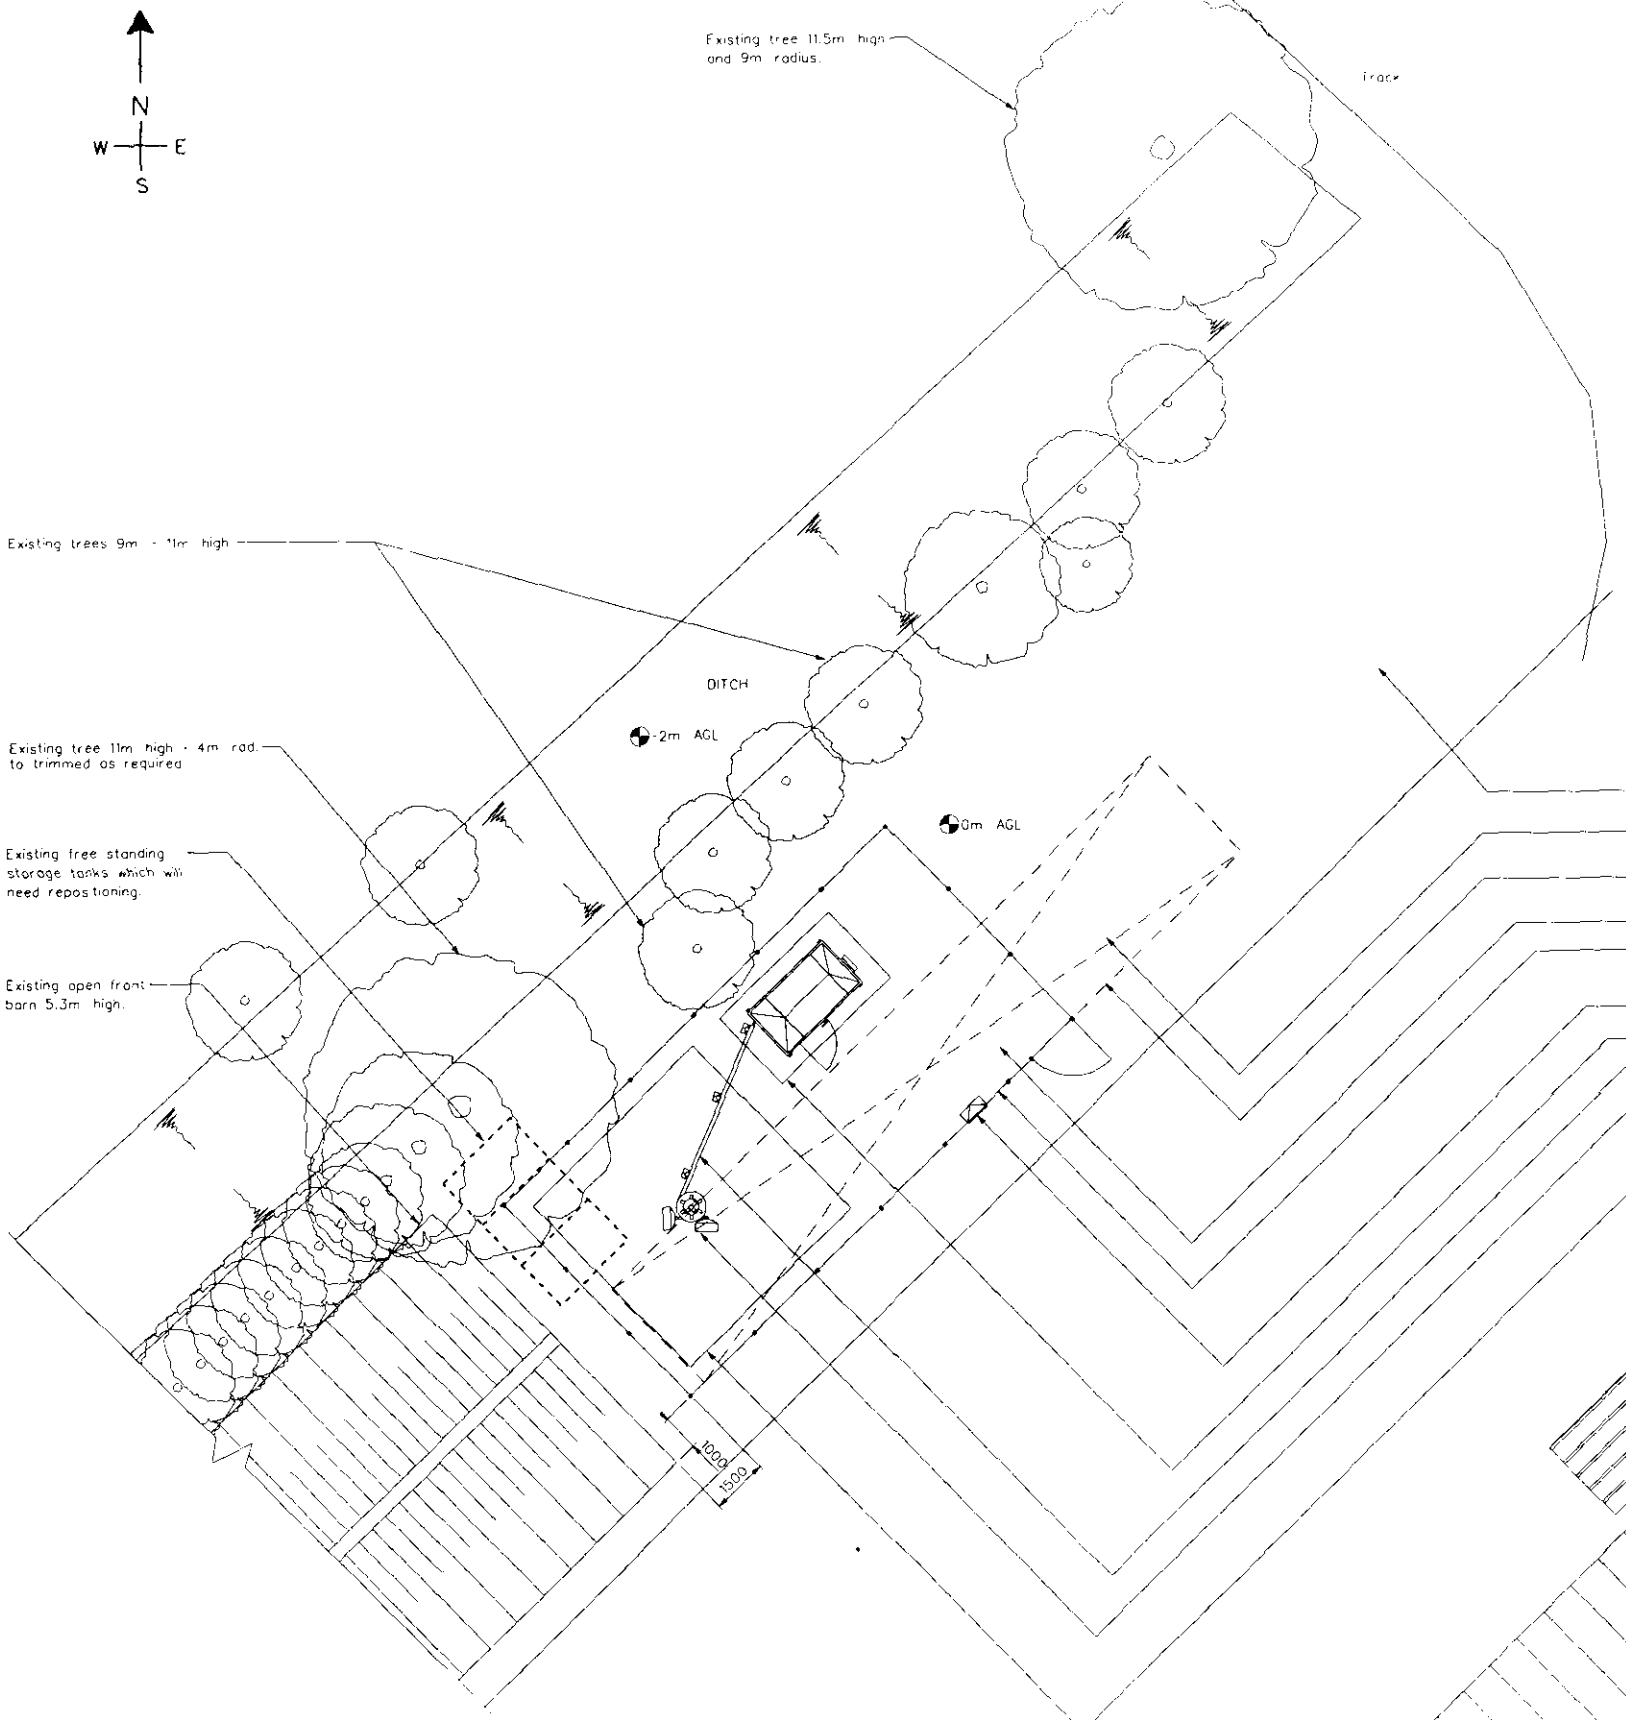

LAYOUT PLAN

Scale 1:100

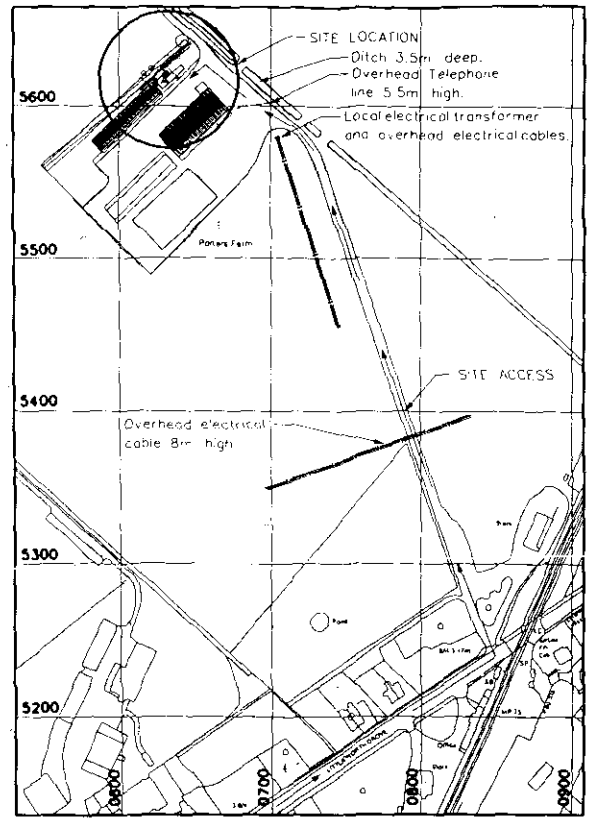

SITE LOCATION MAP

CELL: 65605
NATIONAL GRID REFERENCE 520629/315616
Scale 1:2500

Cross verge contains agricultural equipment which may need repositioning

Existing concrete slab and foundation which previous housed a shed.

Existing concrete slab and foundation to be broken up for installation..

Proposed o2o gravel finish

Proposed o2o 14.2m by 7.1m compound enclosed by Dirickx fence topped with 3 strands of barbed wire, 1.5m wide gate, overall height 2.385m. to2o type 41

Proposed o2o electrical meter cabinet

Proposed o2o Mid cabin mounted on concrete base

Proposed o2o cable tray and support poles

Proposed o2o 15.0m monopole tower to carry 3 No cross polar antennas and 2 No dishes. Proposed o2o A4 safety sign to be fitted to base of tower at eye level

Proposed o2o/CCI Millennium 6.0m by 6.0m by 1.2m deep RC tower base.

Liquid Fertilizer tank 2.5m dia.

Grain store 10.5m high

SOUTH HOLLAND DC
HOUSING & PLANNING
18 DEC 2000
Ref: H03/1324/00

CAD File Ref No AP720031

NOTES

1.1. Do not scale

1.2. All dimensions are in mm unless otherwise specified

1.3. Assume all site details are existing unless otherwise specified.

o2o EQUIPMENT

PROPOSED CABIN DETAILS :
o2o Ref : Portosilo Midi Cabin
Dimensions : 2780 x 1560 x 2900 high
Material : Steel
Colour : Grey

PROPOSED TOWER DETAILS :
o2o ref : 15/PS/CP/SU/3/M

PROPOSED ANTENNA DETAILS :
3 No. cross polar antennas with orientation of 50°, 140° & 230°

PROPOSED DISH DETAILS :

DISH ID	D1	D2	D3	D4
DISH SIZE	600	600	600	600
HEIGHT m AGL	14	14		
BEARING °EGN	TBA	TBA		
SITE LINK	TBA	TBA		
SITE NAME	TBA	TBA		

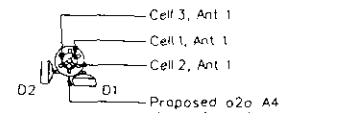

Note : Refer to notes for antenna and dish orientations

o2o EQUIPMENT ON TOWER

Scale 1:100

NOTE: ORIGINAL DRAWING SIZE A1

100mm ON ORIGINAL AT DRAWING

SCALE 1:100 0 1 2 3 4 5 6 7 8 9 10m

SCALE 1:200 0 2 4 6 8 10 12 14 16 18 20m

Rev	Date	Amendments	Drawn By	Approved By
A	06/11/99	FIRST ISSUE	KEC	JM

A·P·T

HEAD OFFICE
Bolton House
Wilmslow Park
Wilmslow
Cheshire
SK9 1AR
Telephone 01625 525600
01738 552008
Fax 01625 545781
E-mail Computerserve
100434,776

NORTHERN
Skelton Yard
Skelton Road
Elvington
Yorkshire
YO4 1AG
Telephone 01759 758400
Fax 01759 758401

NEWCASTLE UPON TYNE
Balliol House
2 Granby Road
Jesmond
Newcastle upon Tyne
NE2 1TP
Telephone 0191 2120786
Fax 0191 2120673

MIDLANDS
The Barn, Farndon Grange
Nantwich Lane, East Farndon
Market Harborough
Leicestershire LE16 9SL
Telephone 01858 431300
Fax 01858 431301

NORTHERN IRELAND
Pride House
123 - 127 York Street
Belfast
BT15 1AB
Telephone 01232 236168
Fax 01232 237381

SCOTLAND
Rosebank House
9 Ashley Street
Glasgow G3 6DR
Telephone 0141 3320691
Fax 0141 3320693

NETHERLANDS
Atlantic Parkpoint One B.V.
Zuiderweg 60
P.O. Box 108
2408 AC Alphen a/d Rijn
Netherlands
Fax 31 172-433340

BELGIUM
Kon. Elisabethlaan 11
3600 Genk
Belgium
Telephone 32 (0)11 359120
Fax 32 (0)11 226 74 40

Client

one2one

Client Ref: One 2 One Personal Communications Limited

Job Title: CELL - 65605
PORTERS FARM
MAIN ROAD, DEEPING ST. NICHOLAS
LINCOLNSHIRE PE11 3DG

Drawing Title: SITE LAYOUT (PLANNING)
(SHEET 1 OF 2)

Scale	Date
AS SHOWN	

Drawn by	Date	Checked by	Date	Approved by	Date
KEC	06/11/00		30/11/00		30/11/00

Drawing No: 98045/65605/MPC01/01

Rev: A

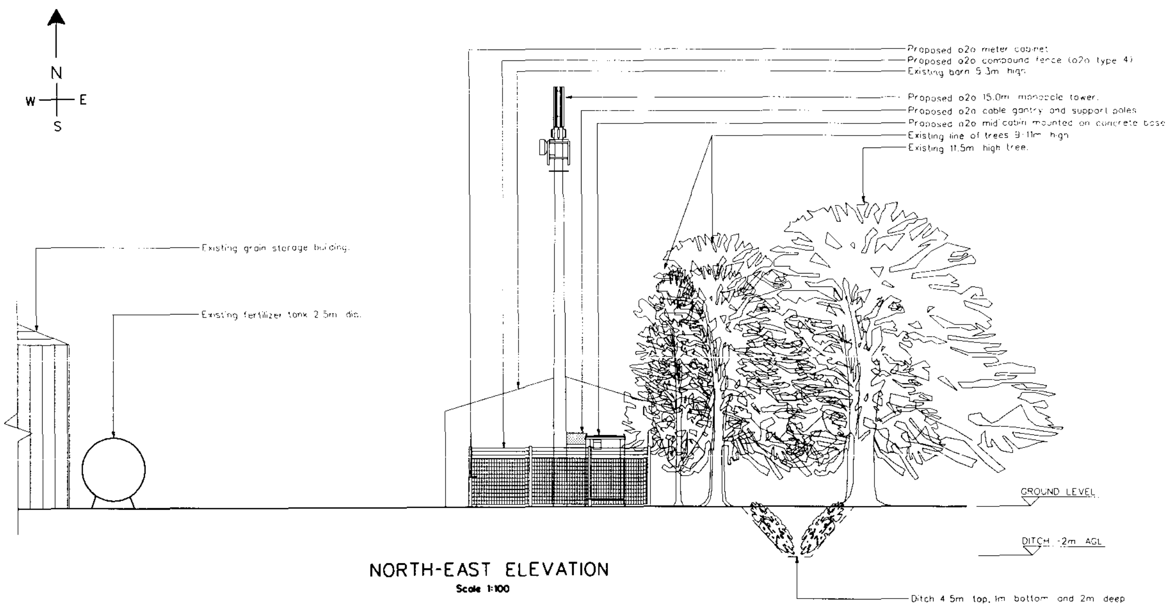

NORTH-EAST ELEVATION
Scale 1:100

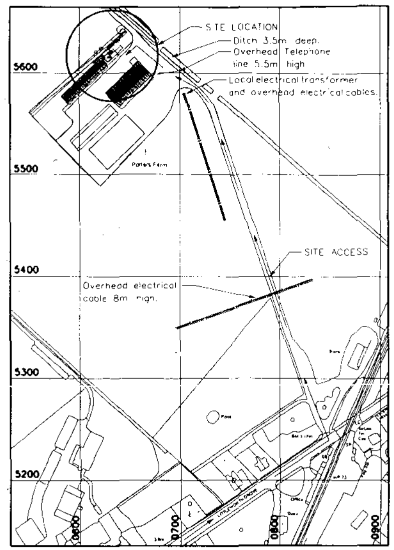

SITE LOCATION MAP
CELL: 65605
NATIONAL GRID REFERENCE 520629/315616
Scale 1:2500

CAD File Ref No APT20031

NOTES

1.1 Do not scale
1.2 All dimensions are in mm unless otherwise specified
1.3 Assume all site details are existing unless otherwise specified.

o2o EQUIPMENT

PROPOSED CABIN DETAILS
o2o Ref : Portasite Midi Cabin
Dimensions : 2760 x 1560 x 2900 high
Material : Steel
Colour : Grey

PROPOSED TOWER DETAILS :
o2o ref : 15/PS/CP/SU/3/M

PROPOSED ANTENNA DETAILS :
3 No. cross polar antennas with orientation of 50°, 140° & 230°

PROPOSED DISH DETAILS :

DISH ID	D1	D2	D3	D4
DISH SIZE	600	600	600	600
HEIGHT m AGL	14	14		
BEARING °EGN	TBA	TBA		
SITE LINK	TBA	TBA		
SITE NAME	TBA	TBA		

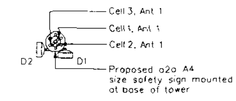

Note : Refer to notes for antenna and dish orientations

o2o
EQUIPMENT
ON TOWER
Scale 1:100

NOTE: ORIGINAL DRAWING SIZE A1

100mm ON ORIGINAL A1 DRAWING

SCALE 1:100 0 1 2 3 4 5 6 7 8 9 10m
SCALE 1:200 0 2 4 6 8 10 12 14 16 18 20m

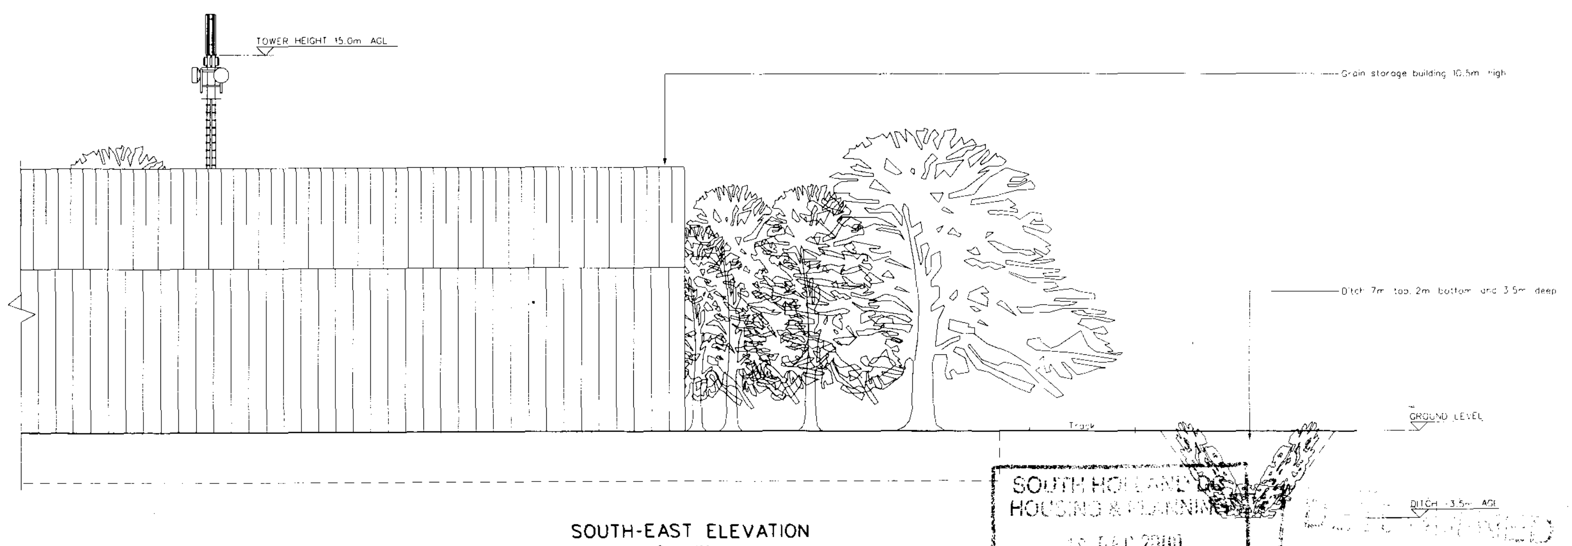

SOUTH-EAST ELEVATION
Scale 1:100

SOUTH HOLLAND DC
HOUSING & PLANNING
15 DEC 2000
Ref: H03/1374/00

Rev	Date	Amendments	Drawn By	Approved By
A	07/11/99	FIRST ISSUE	KEC	JM

A·P·T

Client
one2one
Client Ref: One 2 One Personal Communications Limited
Job Title: CELL - 65605
PORTERS FARM
MAIN ROAD, DEEPING ST. NICHOLAS
LINCOLNSHIRE PE11 3DG
Drawing Title: SITE LAYOUT (PLANNING)
(SHEET 2 OF 2)

Scale				Date
AS SHOWN				
Drawn by KEC	Date 07/11/00	Checked by	Date 30.11.00	Approved by, Date 30.11.00

Drawing No. 98045/65605/MPC01/02 Rev A

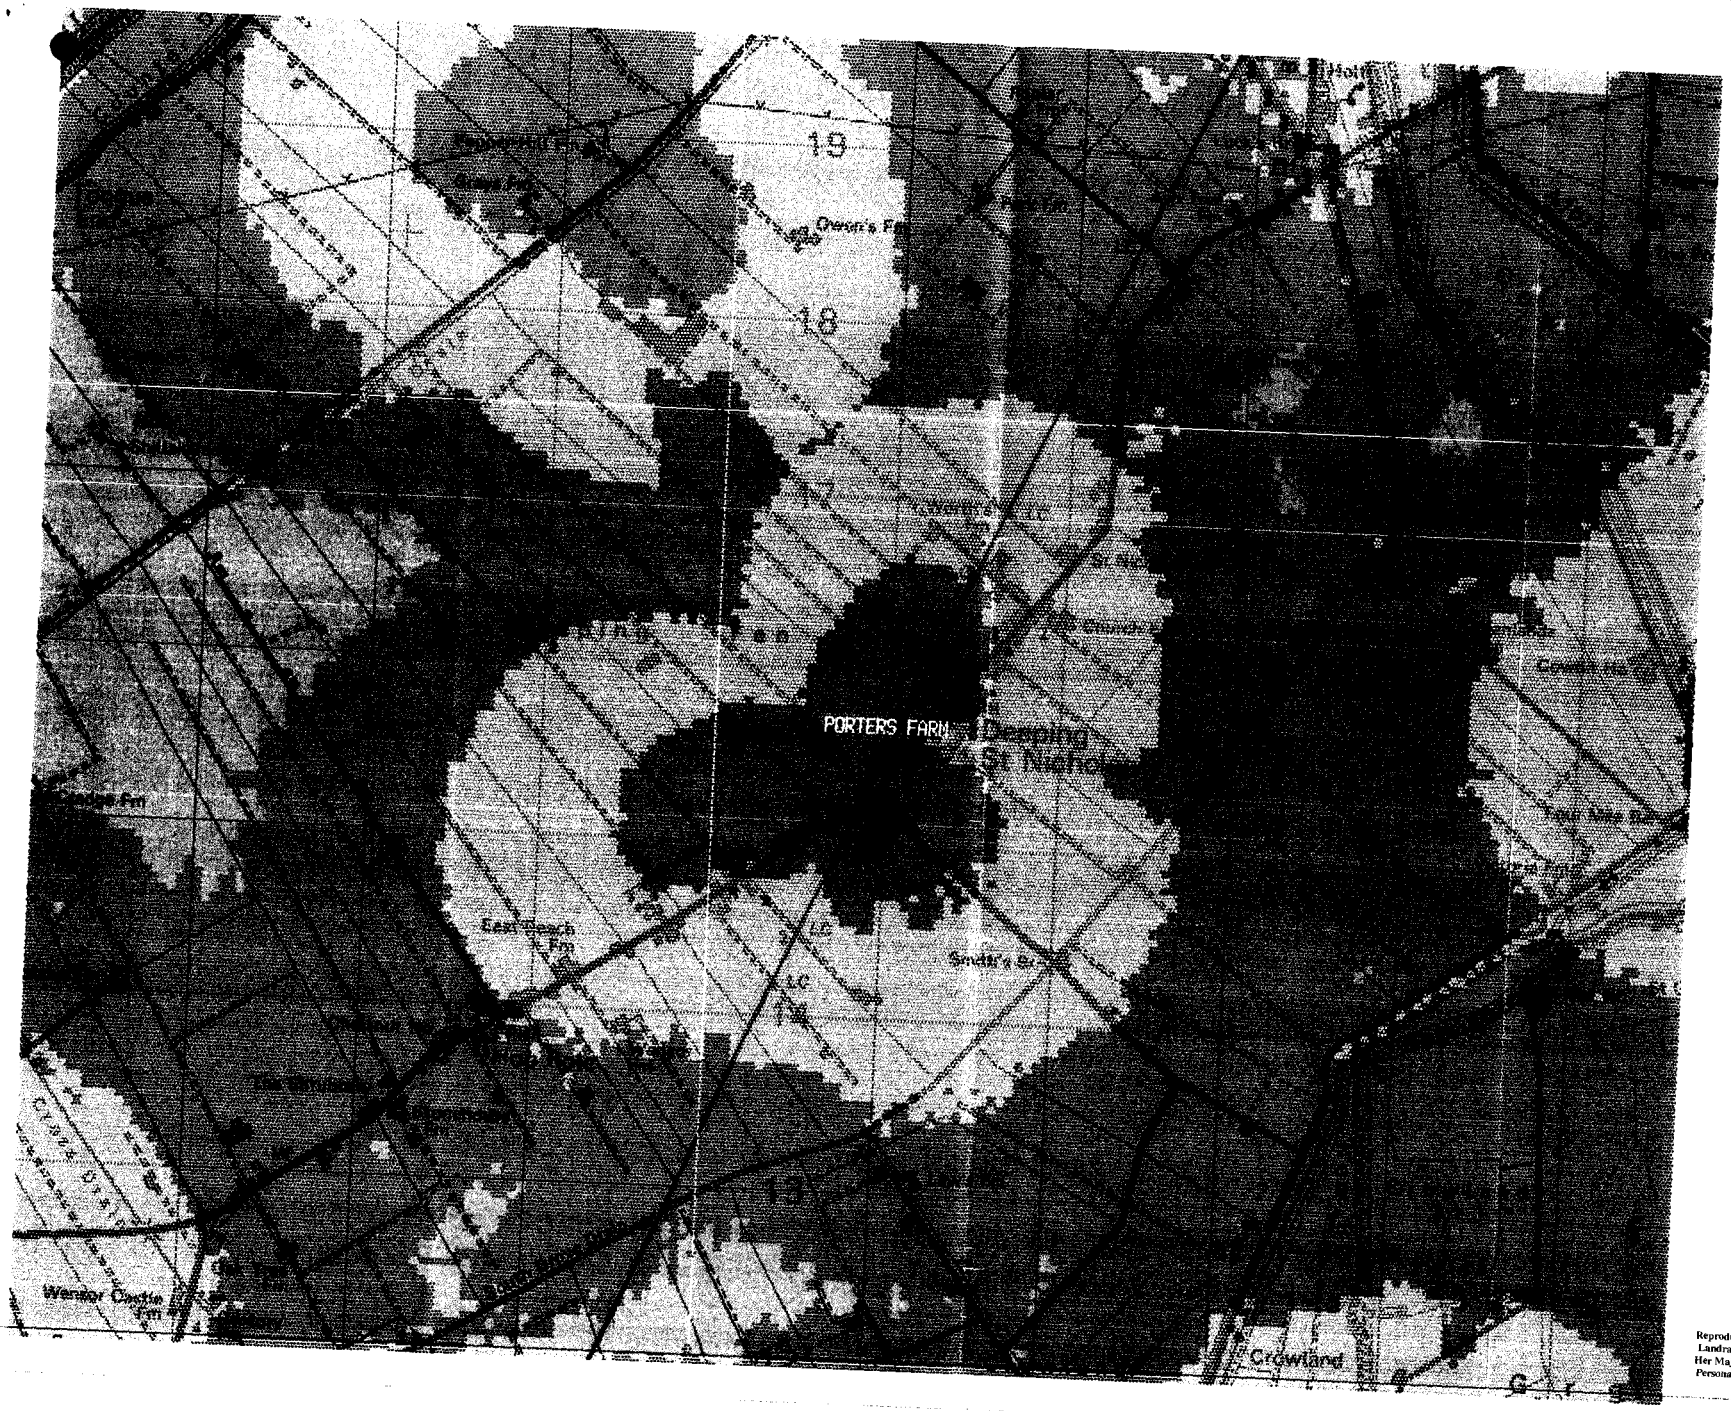

One2One Plot Ref: 9140

65605 Porters Farm

Coverage from Porters Farm with surrounding sites in the area.

Produced by Olayemi Akande
On 2 November 2000

Reproduced from the 1997 Ordnance Survey 1:50 000 Scale Landranger map with the permission of The Controller of Her Majesty's Stationary Office, Crown copyright Mercury Personal Communications, Borehamwood, Herts, Licence No. AL 51286A0001

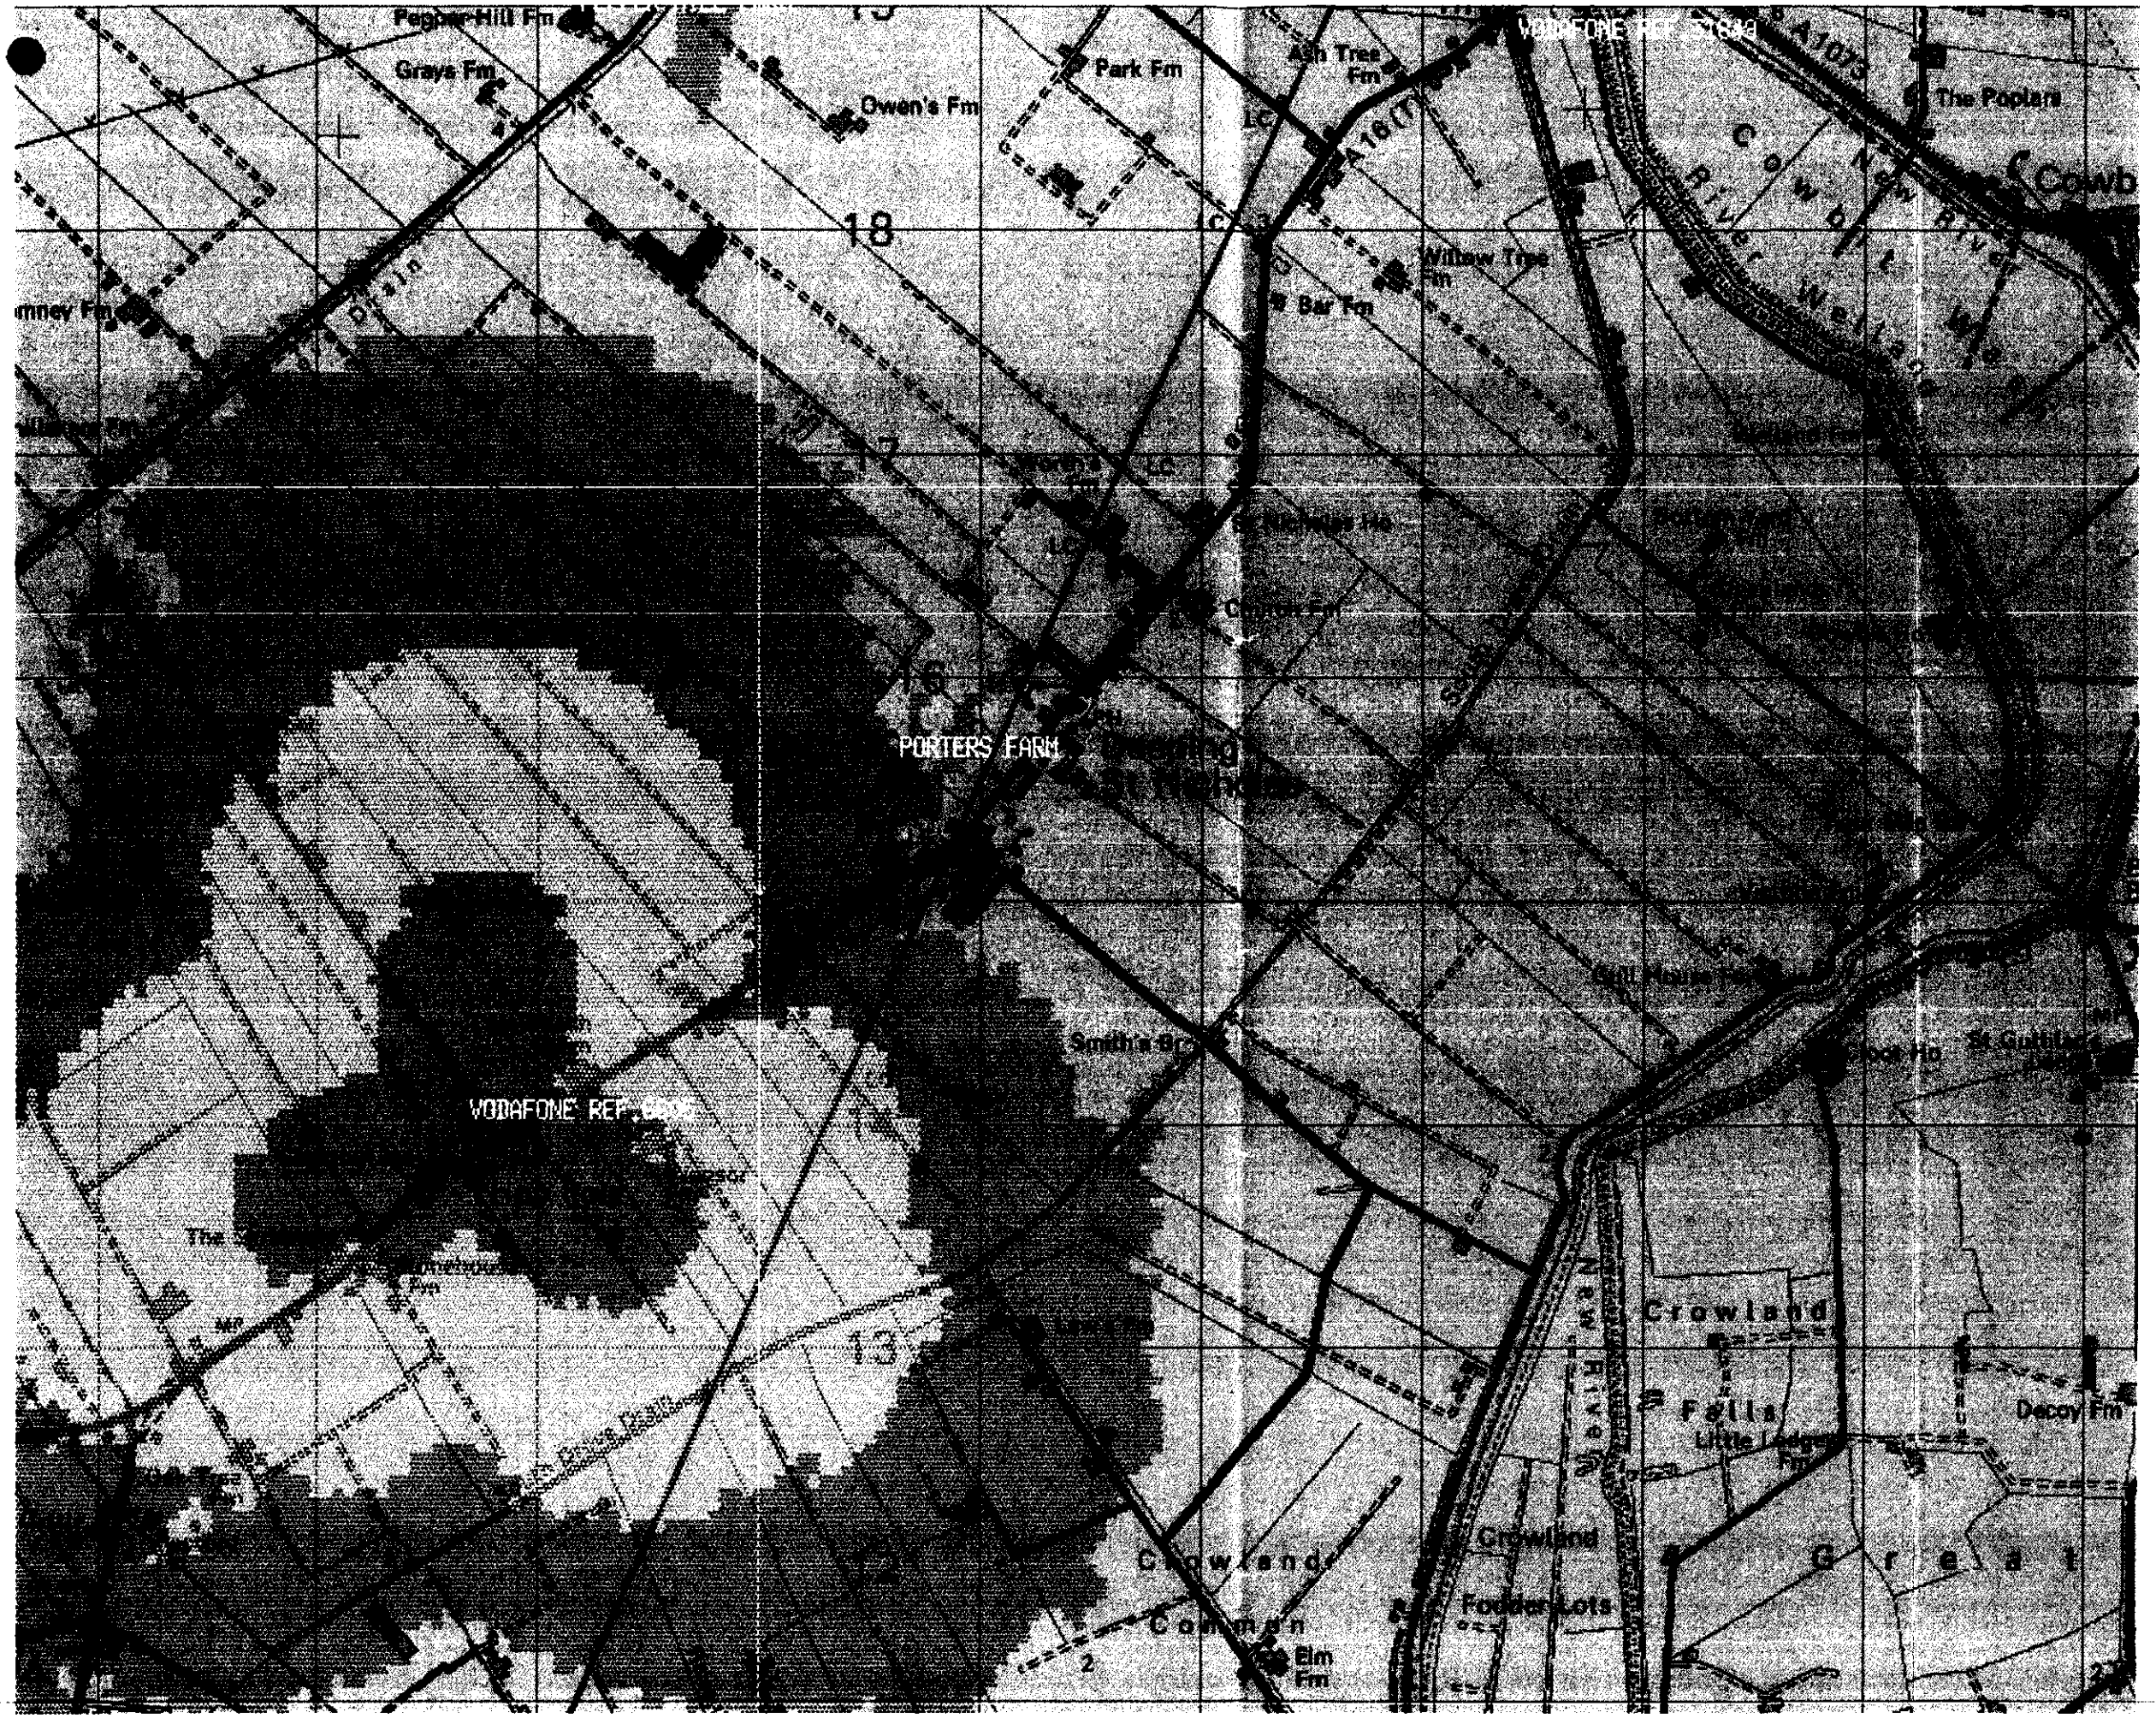

One2One Plot Ref: 9139

65605 Porters Farm

Coverage from Vodafone ref.6605 in isolation @ 15m.

Produced by Olayemi Akande On 2 November 2000

Reproduced from the 1997 Ordnance Survey 1:50 000 Scale Landranger map with the permission of The Controller of Her Majesty's Stationary Office, Crown copyright Mercury Personal Communications, Borehamwood, Herts, Licence No. AL 51286A0001

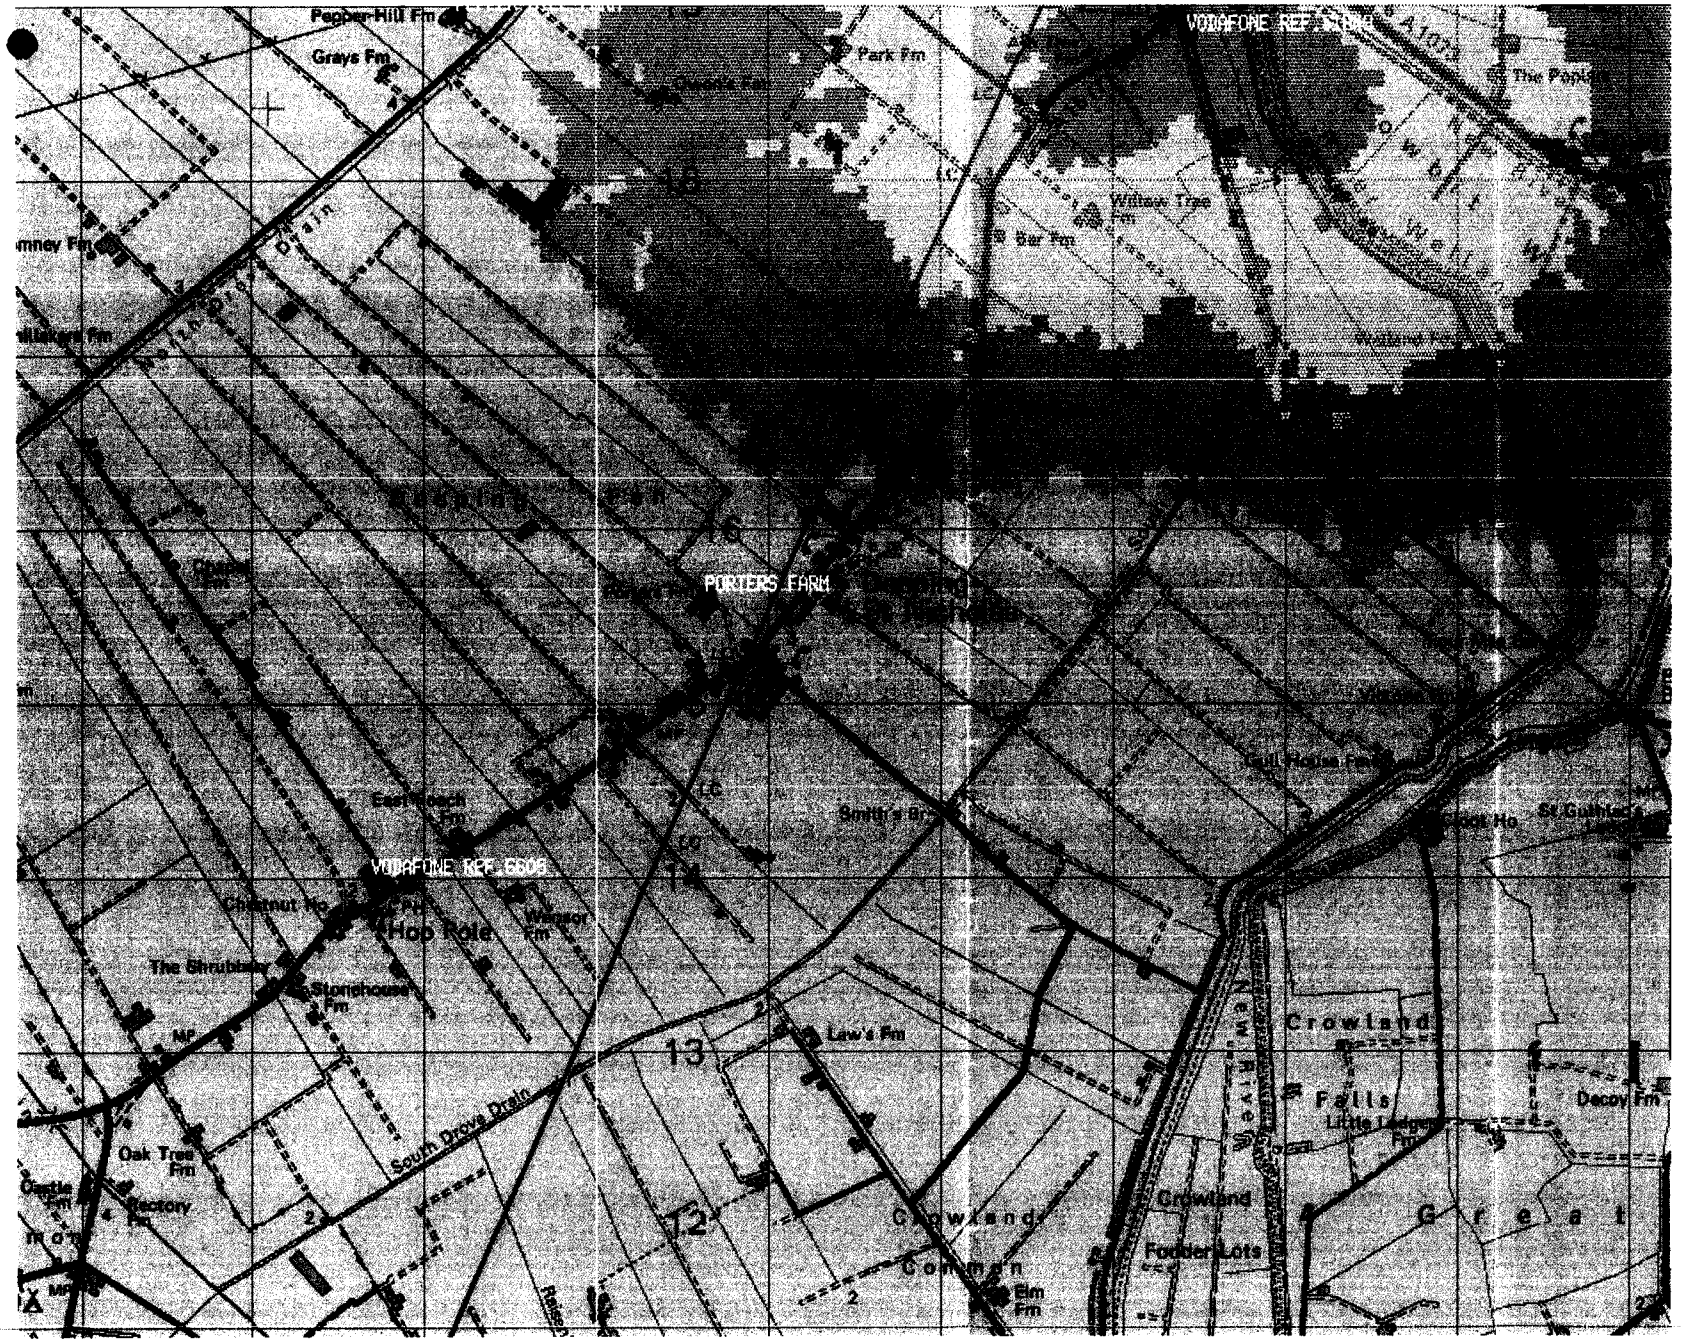

One2One Plot Ref: 9138

65605 Porters Farm

Coverage from Vodafone ref.31849 in isolation @ 15m.

Produced by Olayemi Akande On 2 November 2000

Reproduced from the 1997 Ordnance Survey 1:50 000 Scale Landranger map with the permission of The Controller of Her Majesty's Stationary Office, Crown copyright Mercury Personal Communications, Borehamwood, Herts, Licence No. AL 51286A0001

One2One Plot Ref: 9137

65605 Porters Farm

Coverage from Porters Farm in isolation @ 15m.

Produced by Olayemi Akande On 2 November 2000

Reproduced from the 1997 Ordnance Survey 1:50 000 Scale Landranger map with the permission of The Controller of Her Majesty's Stationary Office, Crown copyright Mercury Personal Communications, Borehamwood, Herts, Licence No. AL 51286A0001

One2One Plot Ref: 9136

65605 Porters Farm

Coverage from existing and planned sites in the area.

Produced by Olayemi Akande On 2 November 2000

Reproduced from the 1997 Ordnance Survey 1:50 000 Scale Landranger map with the permission of The Controller of Her Majesty's Stationary Office, Crown copyright Mercury Personal Communications, Borehamwood, Herts, Licence No. AL 51286A0001