
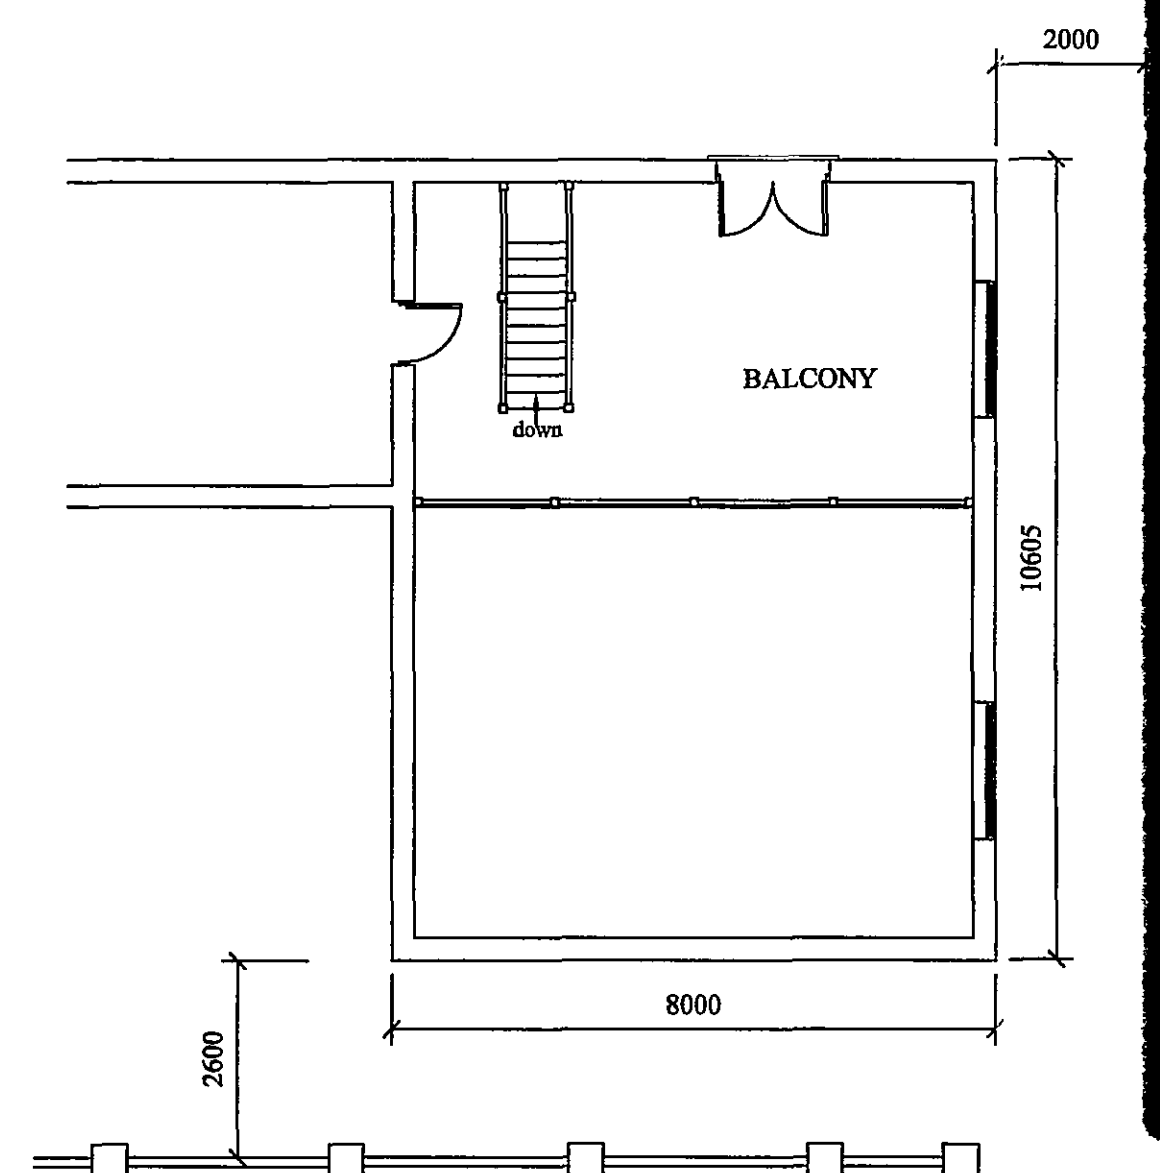
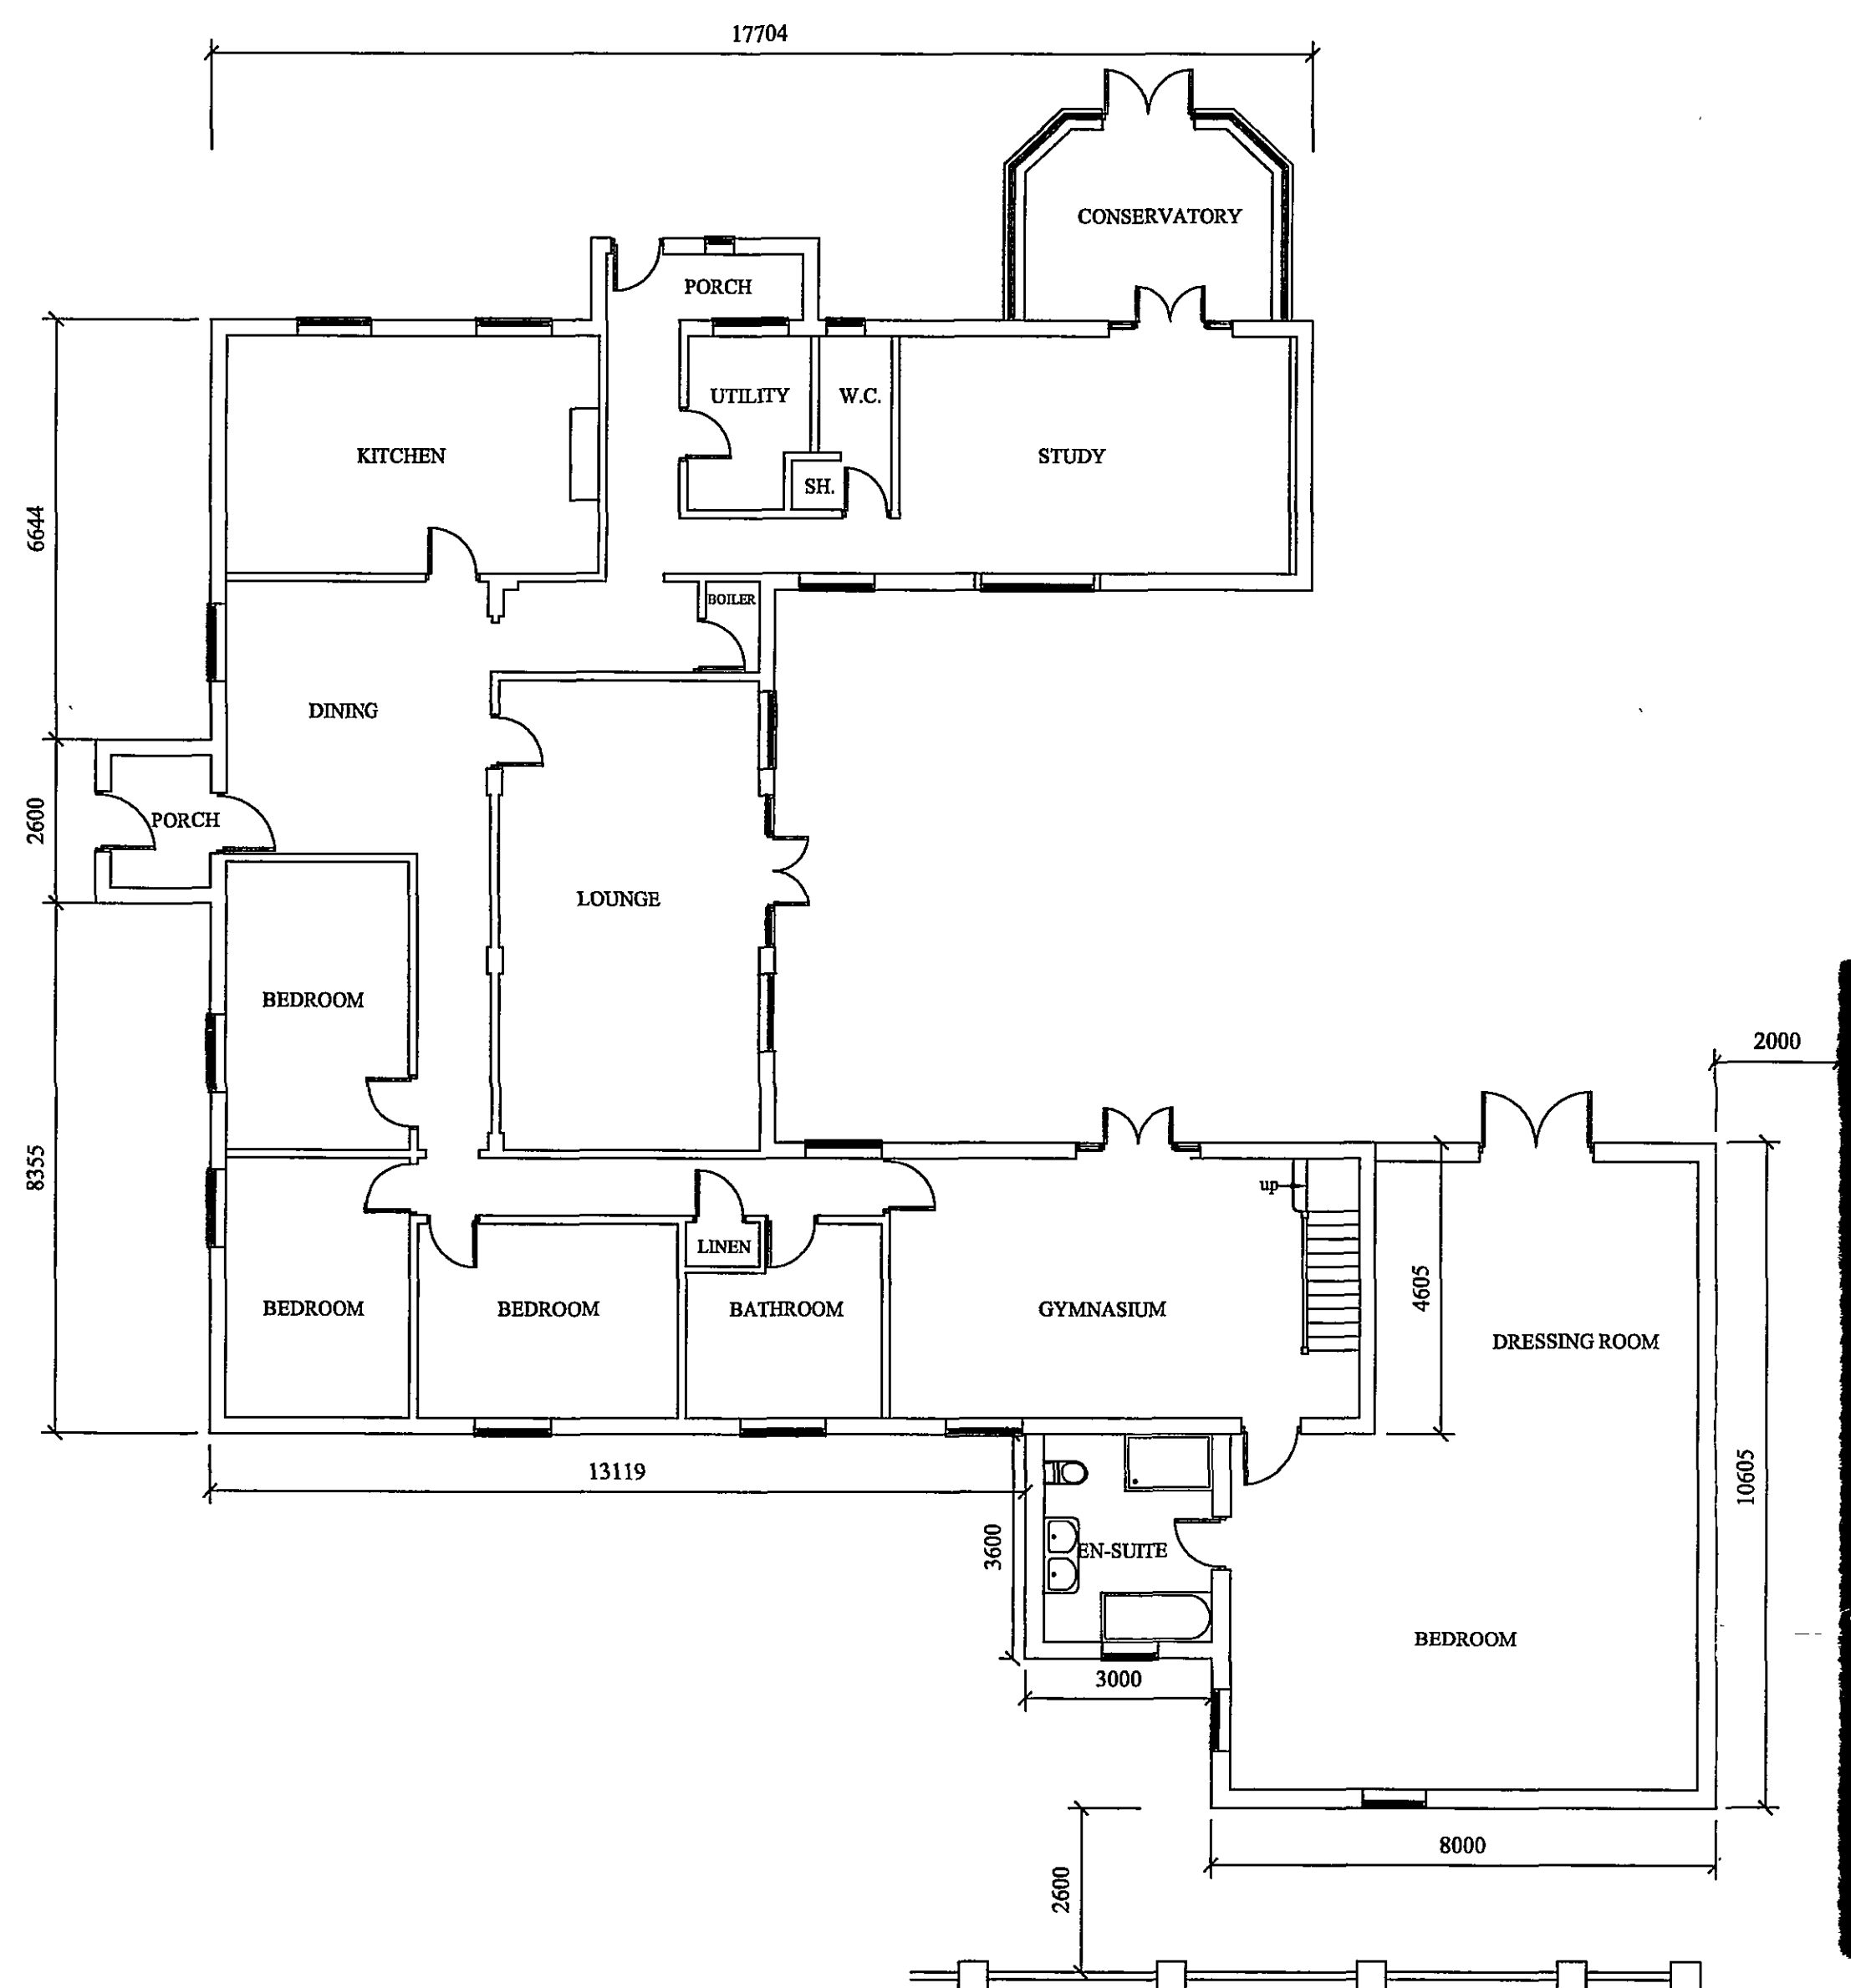


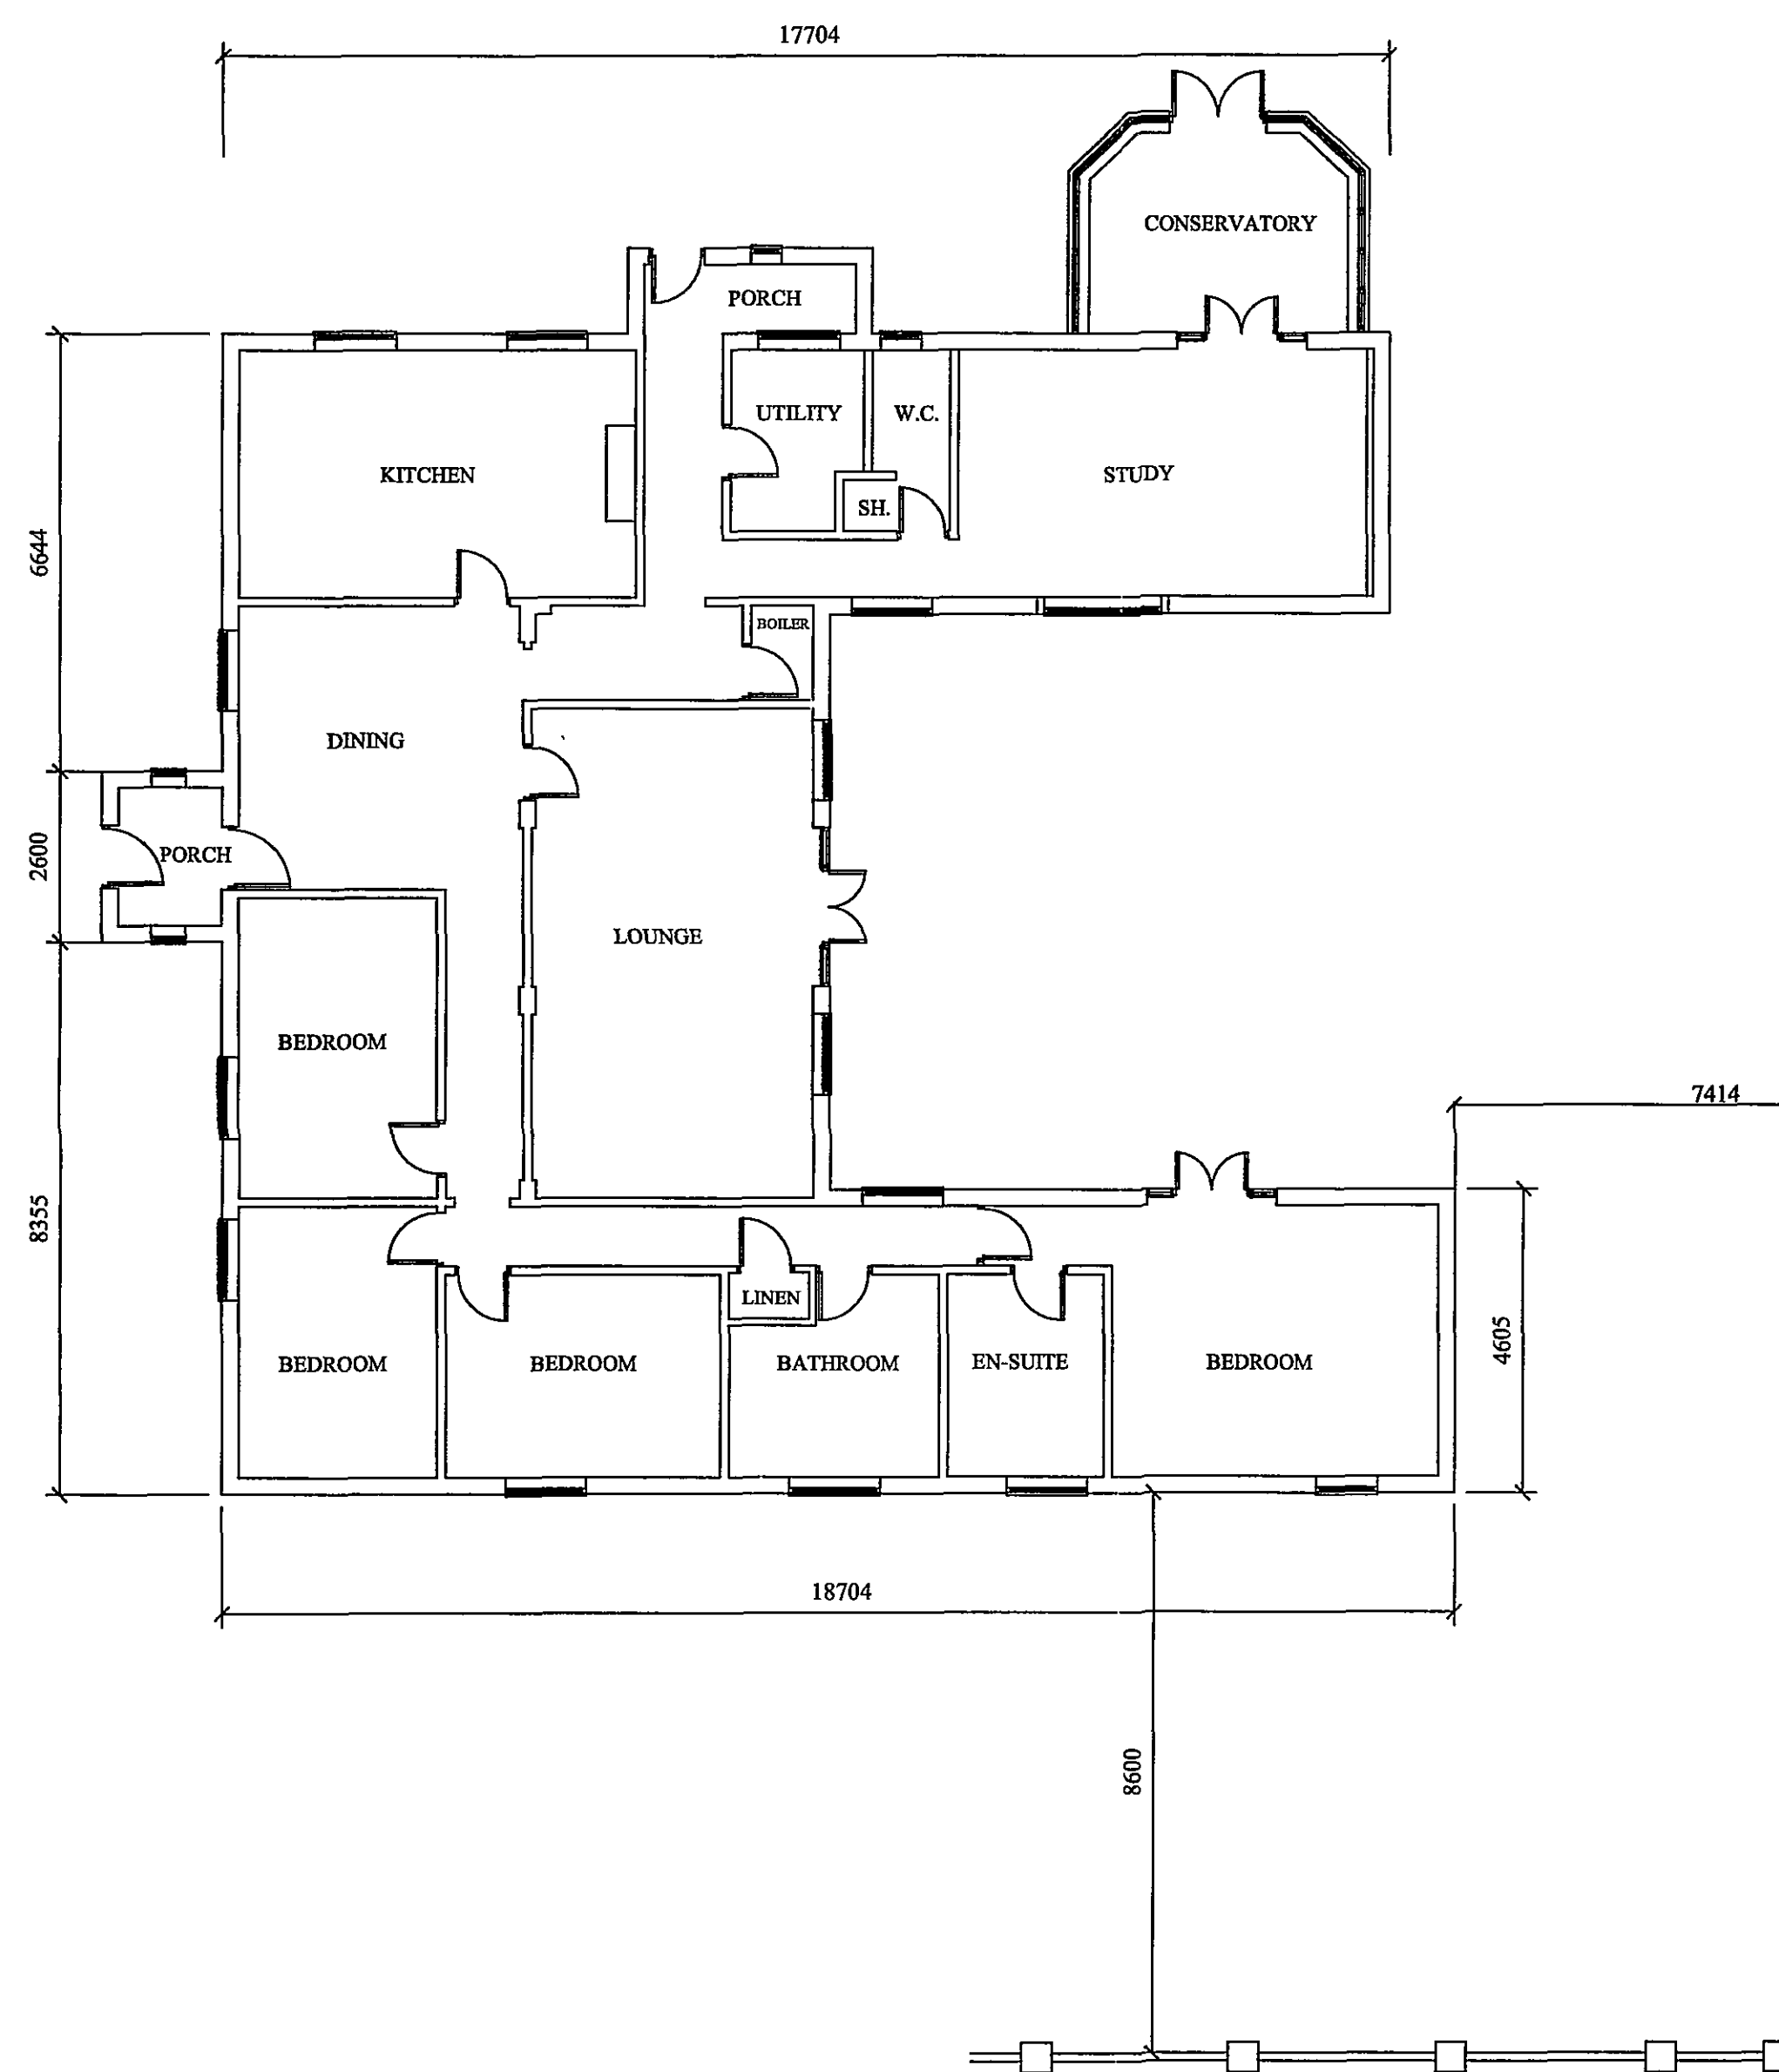

NOTE
This drawing and any design shown on it is the copyright of R&M Associates and must not be used for any purposes whatsoever without their written consent.
All dimensions shown to be verified on site and R&M Associates informed of any discrepancy.

DO NOT SCALE-IF IN DOUBT ASK

Rev	Date	By
Revision		

SHDC
PLANNING & DEVELOPMENT
15 OCT 2007
Ref. 1376/07
R. & M. Associates
Peterborough

Project
PROPOSED TWO STORY EXTENSION
TO SIDE - REAR
&
EXTENSION TO STABLE BLOCK
TO FORM STORE

Client
MR M HAWKES
FOX COURT 16A STOWGATE
DEEPING ST. JAMES
PETERBOROUGH
PE6 8RW

Title
PLANS

Scale 1-100 **Date** 26-09-2007

Drawing Number 777/150 SHEET 2

Drawn *R. A. Johnson-Markley*