


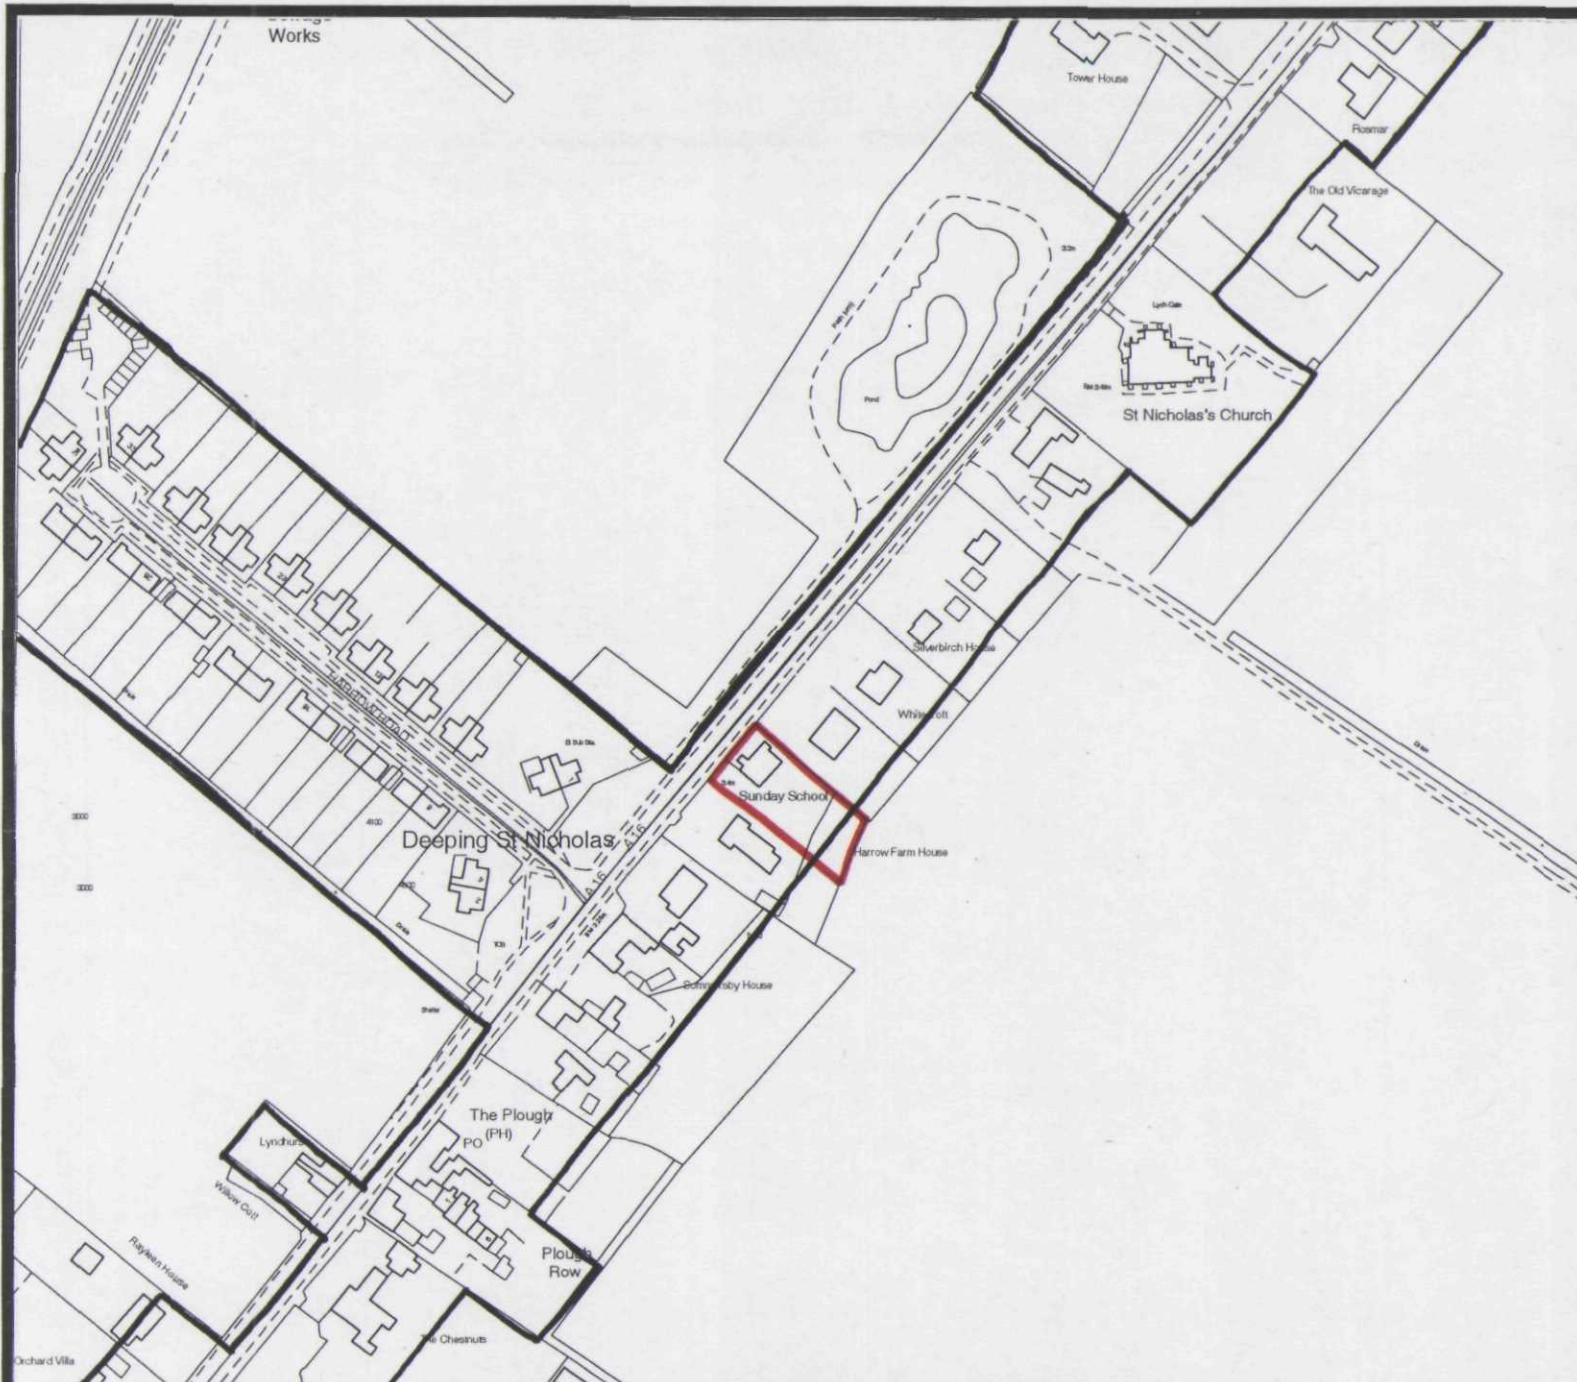

# South Holland District Council Planning & Development

**Appeal by**

**Warner & Allen Ltd**

 **Appeal Site**

 **Development Boundary**

**Steve Williams  
Head of Planning &  
Development  
Council Offices,  
Priory Road, Spalding, Lincs  
PE11 2XE**

**Scale: 1:2500**

**Date: March  
2005**

**Plan 'A'**

**North ↑**