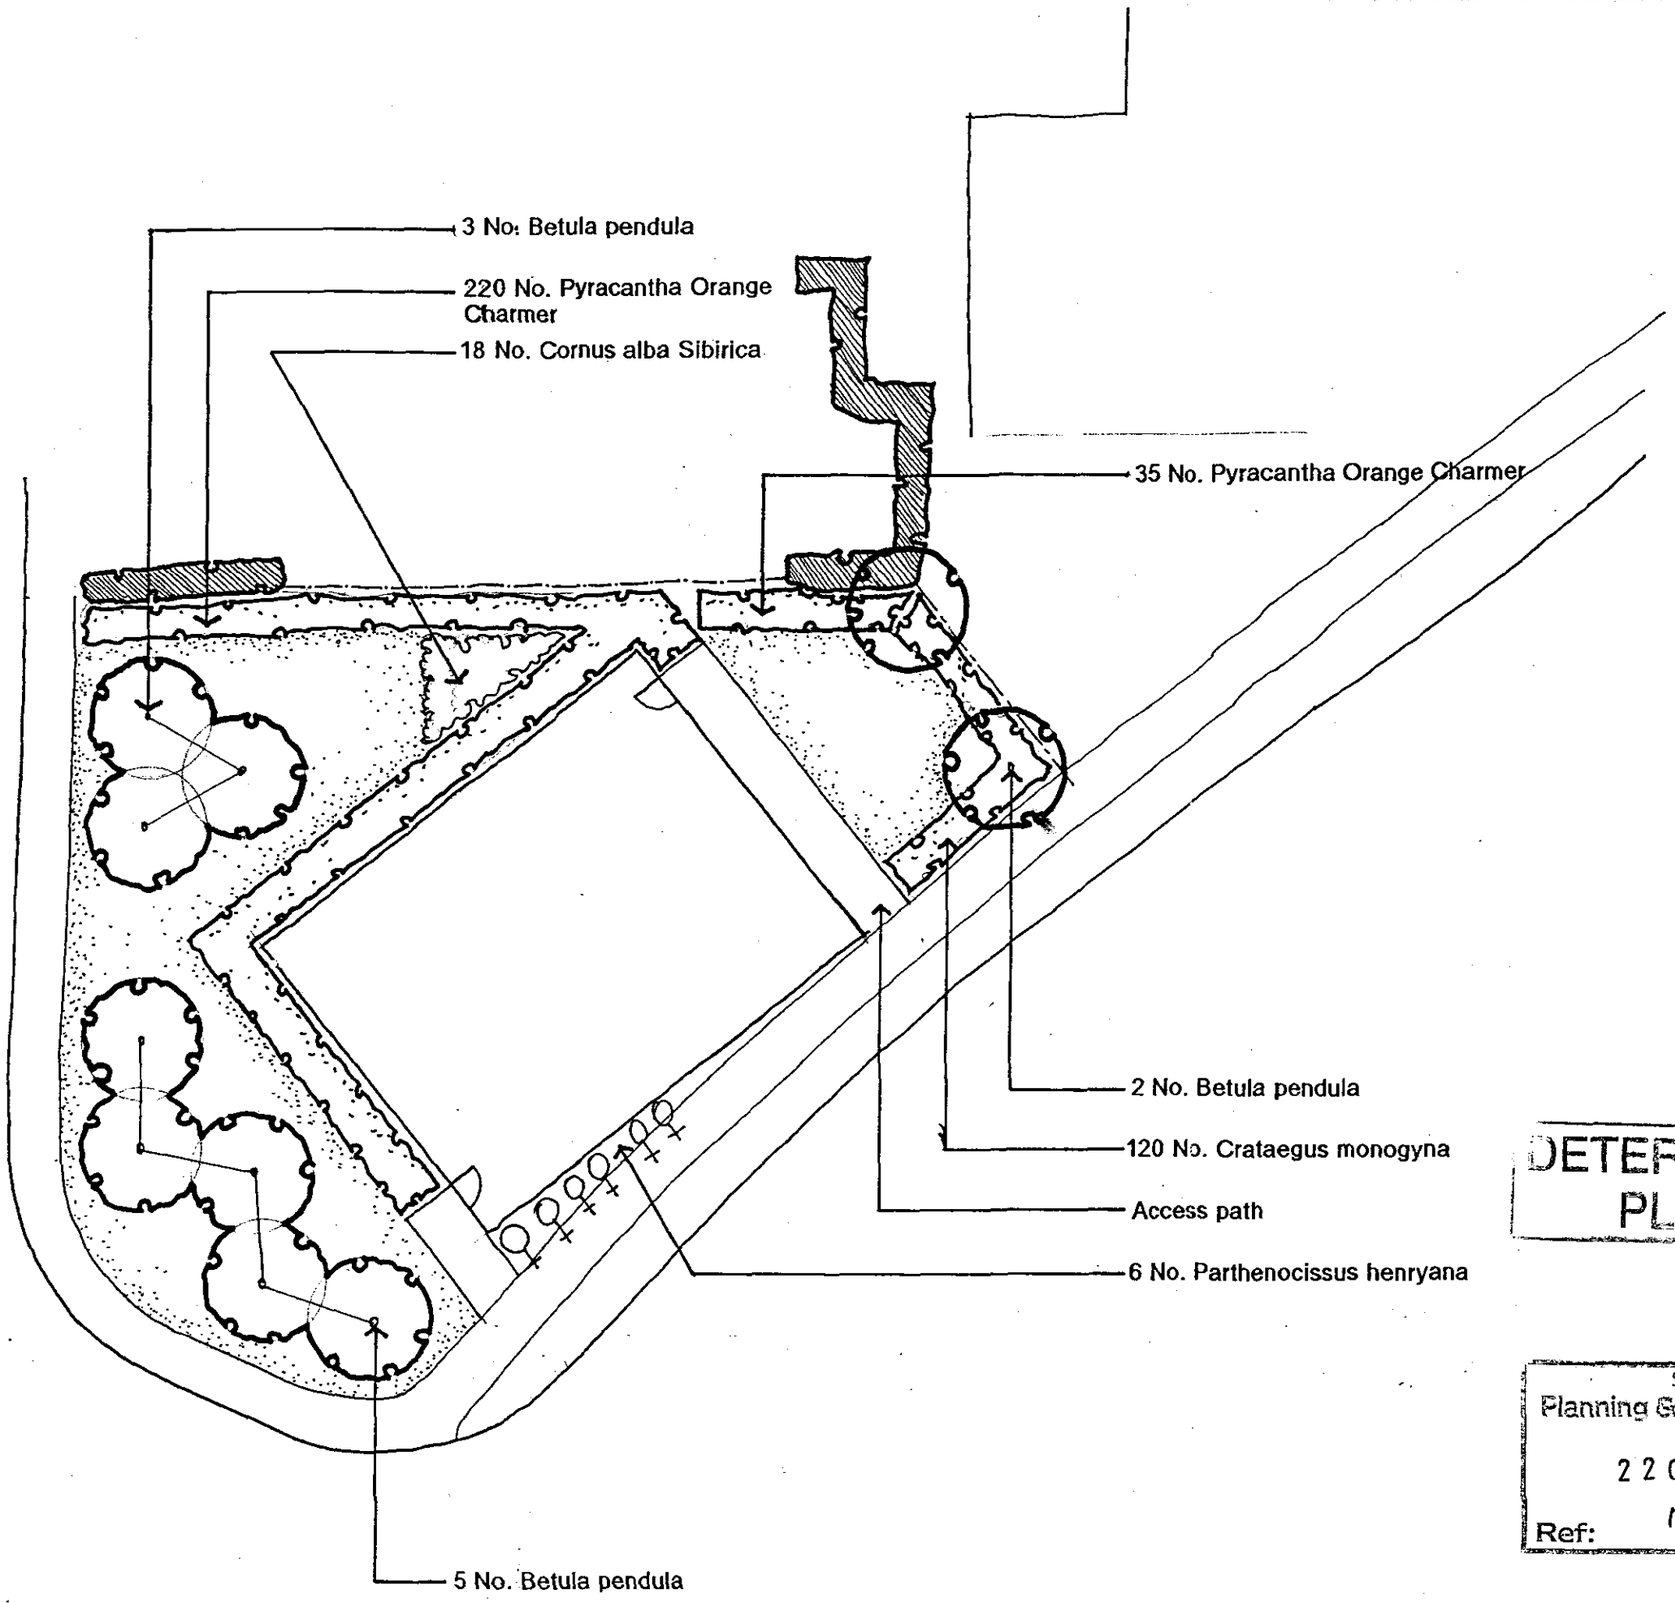


KEY:

Proposed tree
See schedule for details

Proposed hedge
See schedule for details

Proposed shrub planting
See schedule for details

Proposed climber
See schedule for details

Proposed turf

PLANTING SCHEDULE

Trees:

Qty	Species	Size	Form	Root
10	Betula pendula	2.0-2.5m	Feathered	BR

Hedging:

Qty	Species	Size	Pot	Age
255	Pyracantha `Orange Charmer'	60-80cm	3L	-
120	Crataegus monogyna	80-100cm	-	1+1

To be planted as double staggered hedges with 400mm between plants and 400mm between rows

Shrubs:

Qty	Species	Size	Pot	Planting density
18	Cornus alba `Sibirica'	40-60cm	3L	3/m²

Climbers:

Qty	Species	Size	Pot
6	Parthenocissus henryana	80-100cm	3L

To be trained up adjacent fence

DETERMINED PLAN

SHDC
Planning & Development
22 OCT 2004
Ref: 1424/04

Rev.	By	Notes	Date

THE ROBERT DOUGHTY CONSULTANCY LIMITED
TOWN AND COUNTRY PLANNING-LANDSCAPE ARCHITECTURE
32 High Street, Helpringham, Sleaford, Lincolnshire, NG34 0RA
Tel: (01529) 421646 Fax: (01529) 421358
Website: www.rdc-landplan.co.uk
E mail: admin@rdc-landplan.co.uk

Client: Allison Homes

Project: LPG compound, Deeping St Nicholas

Drawing title: PLANTING PLAN

Job No.	Drawing No.	Rev.	Drawn
520/133	LP 01		AC
Scale 1:200		Date Oct 2004	Checked

DO NOT SCALE from this drawing. All measurements should be checked against on site conditions