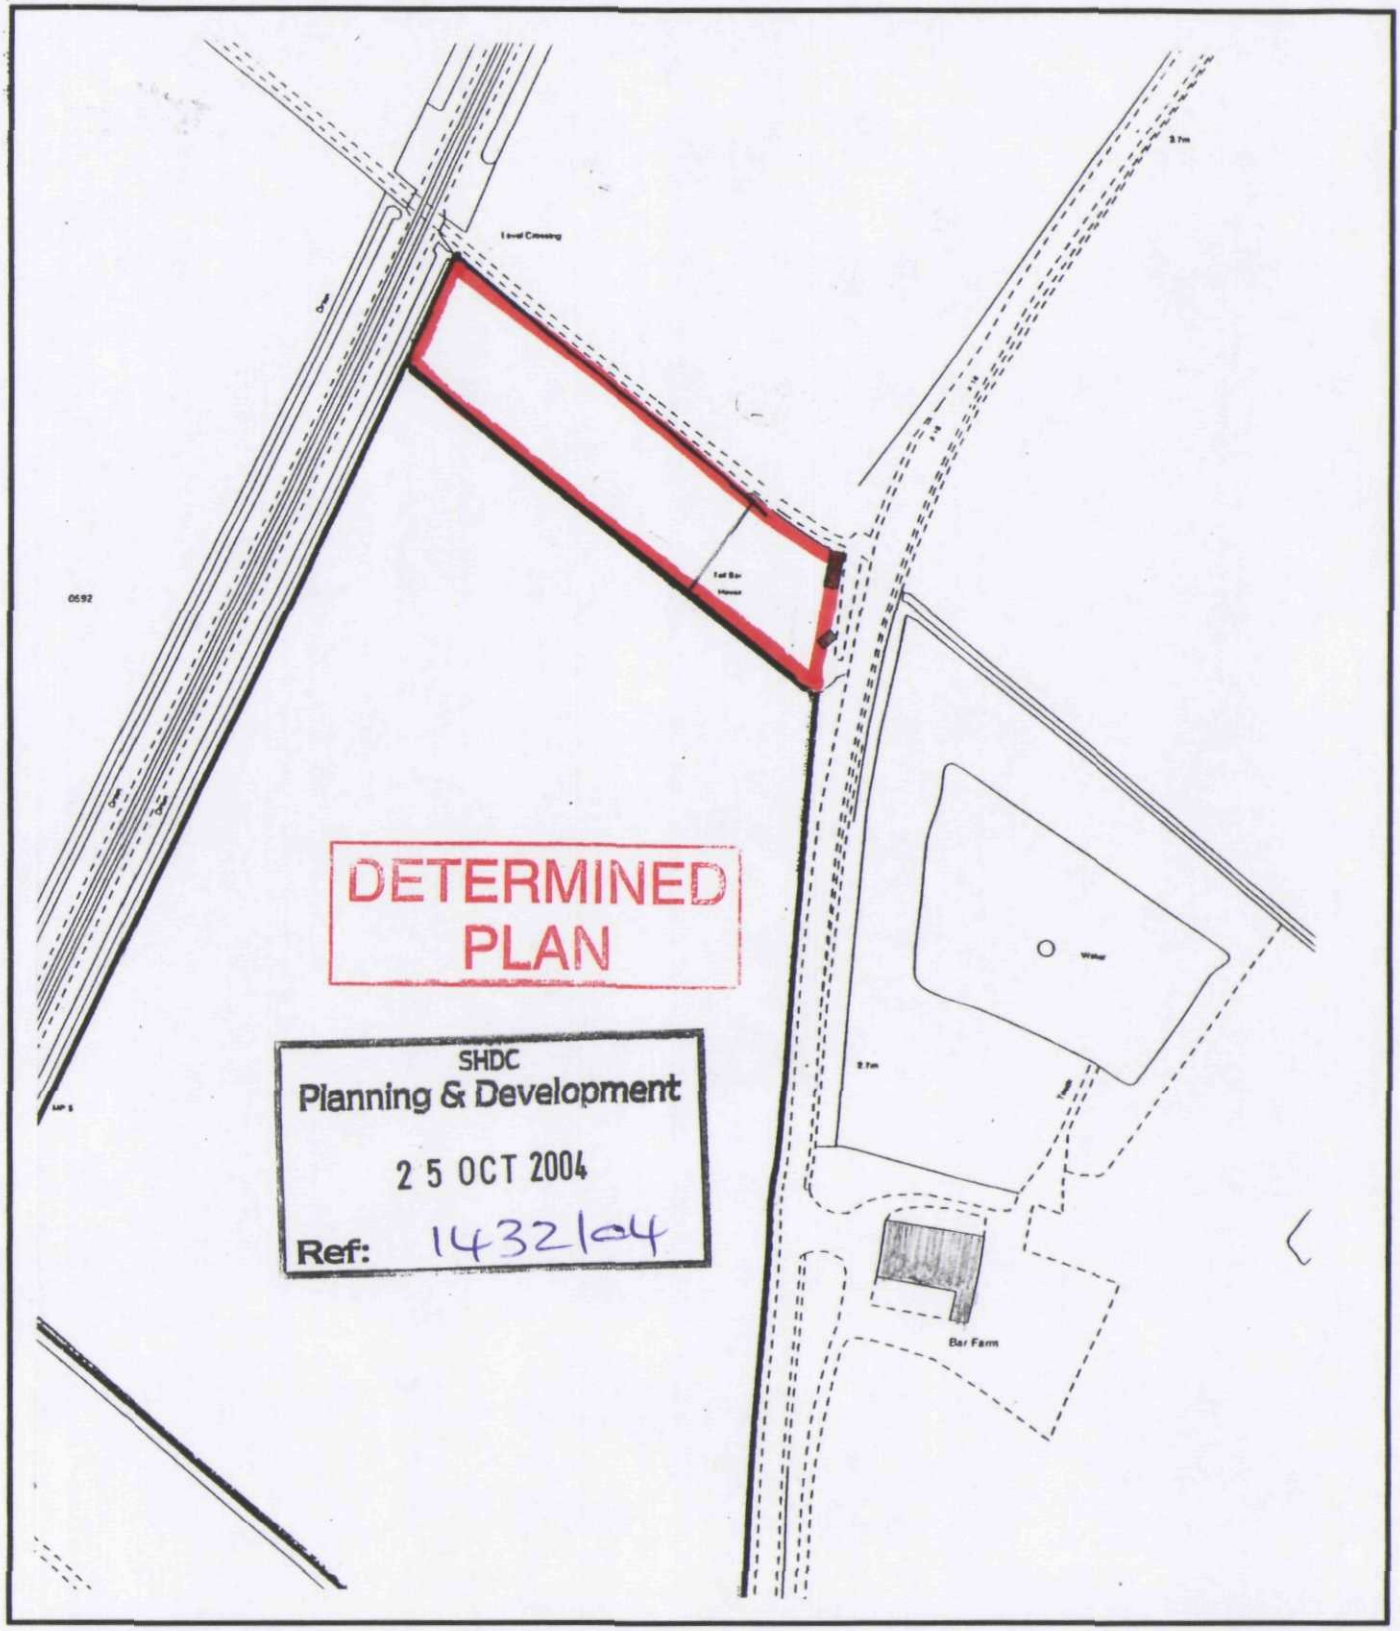


Location Plan
O.S. Map ref. TF 2217

Scale 1:2500th

J.A. Wyer, Tollbar House,
Littleworth Drove,
DEEPING St NICHOLAS

BUILDING DESIGN and PLANS
ALWYN ROFFE,
1, Green Lane,
SPALDING, Lincs. PE11 2YB
tel : 01775 - 723 680