


NOTES:  
All dimensions must be checked on site and not scaled from this drawing.



NORTH · WEST · ELEVATION




SOUTH · WEST · ELEVATION

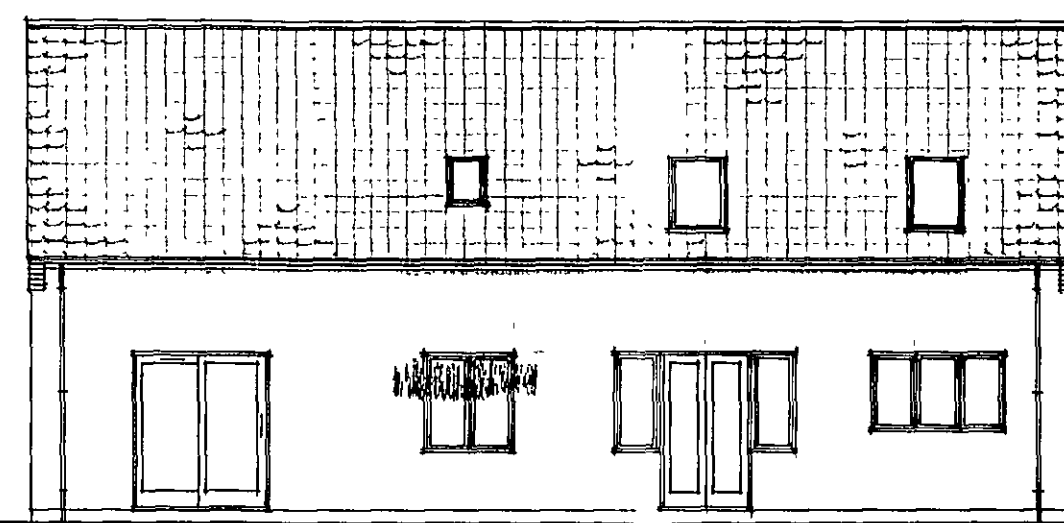


SOUTH · EAST · ELEVATION



NORTH · EAST · ELEVATION

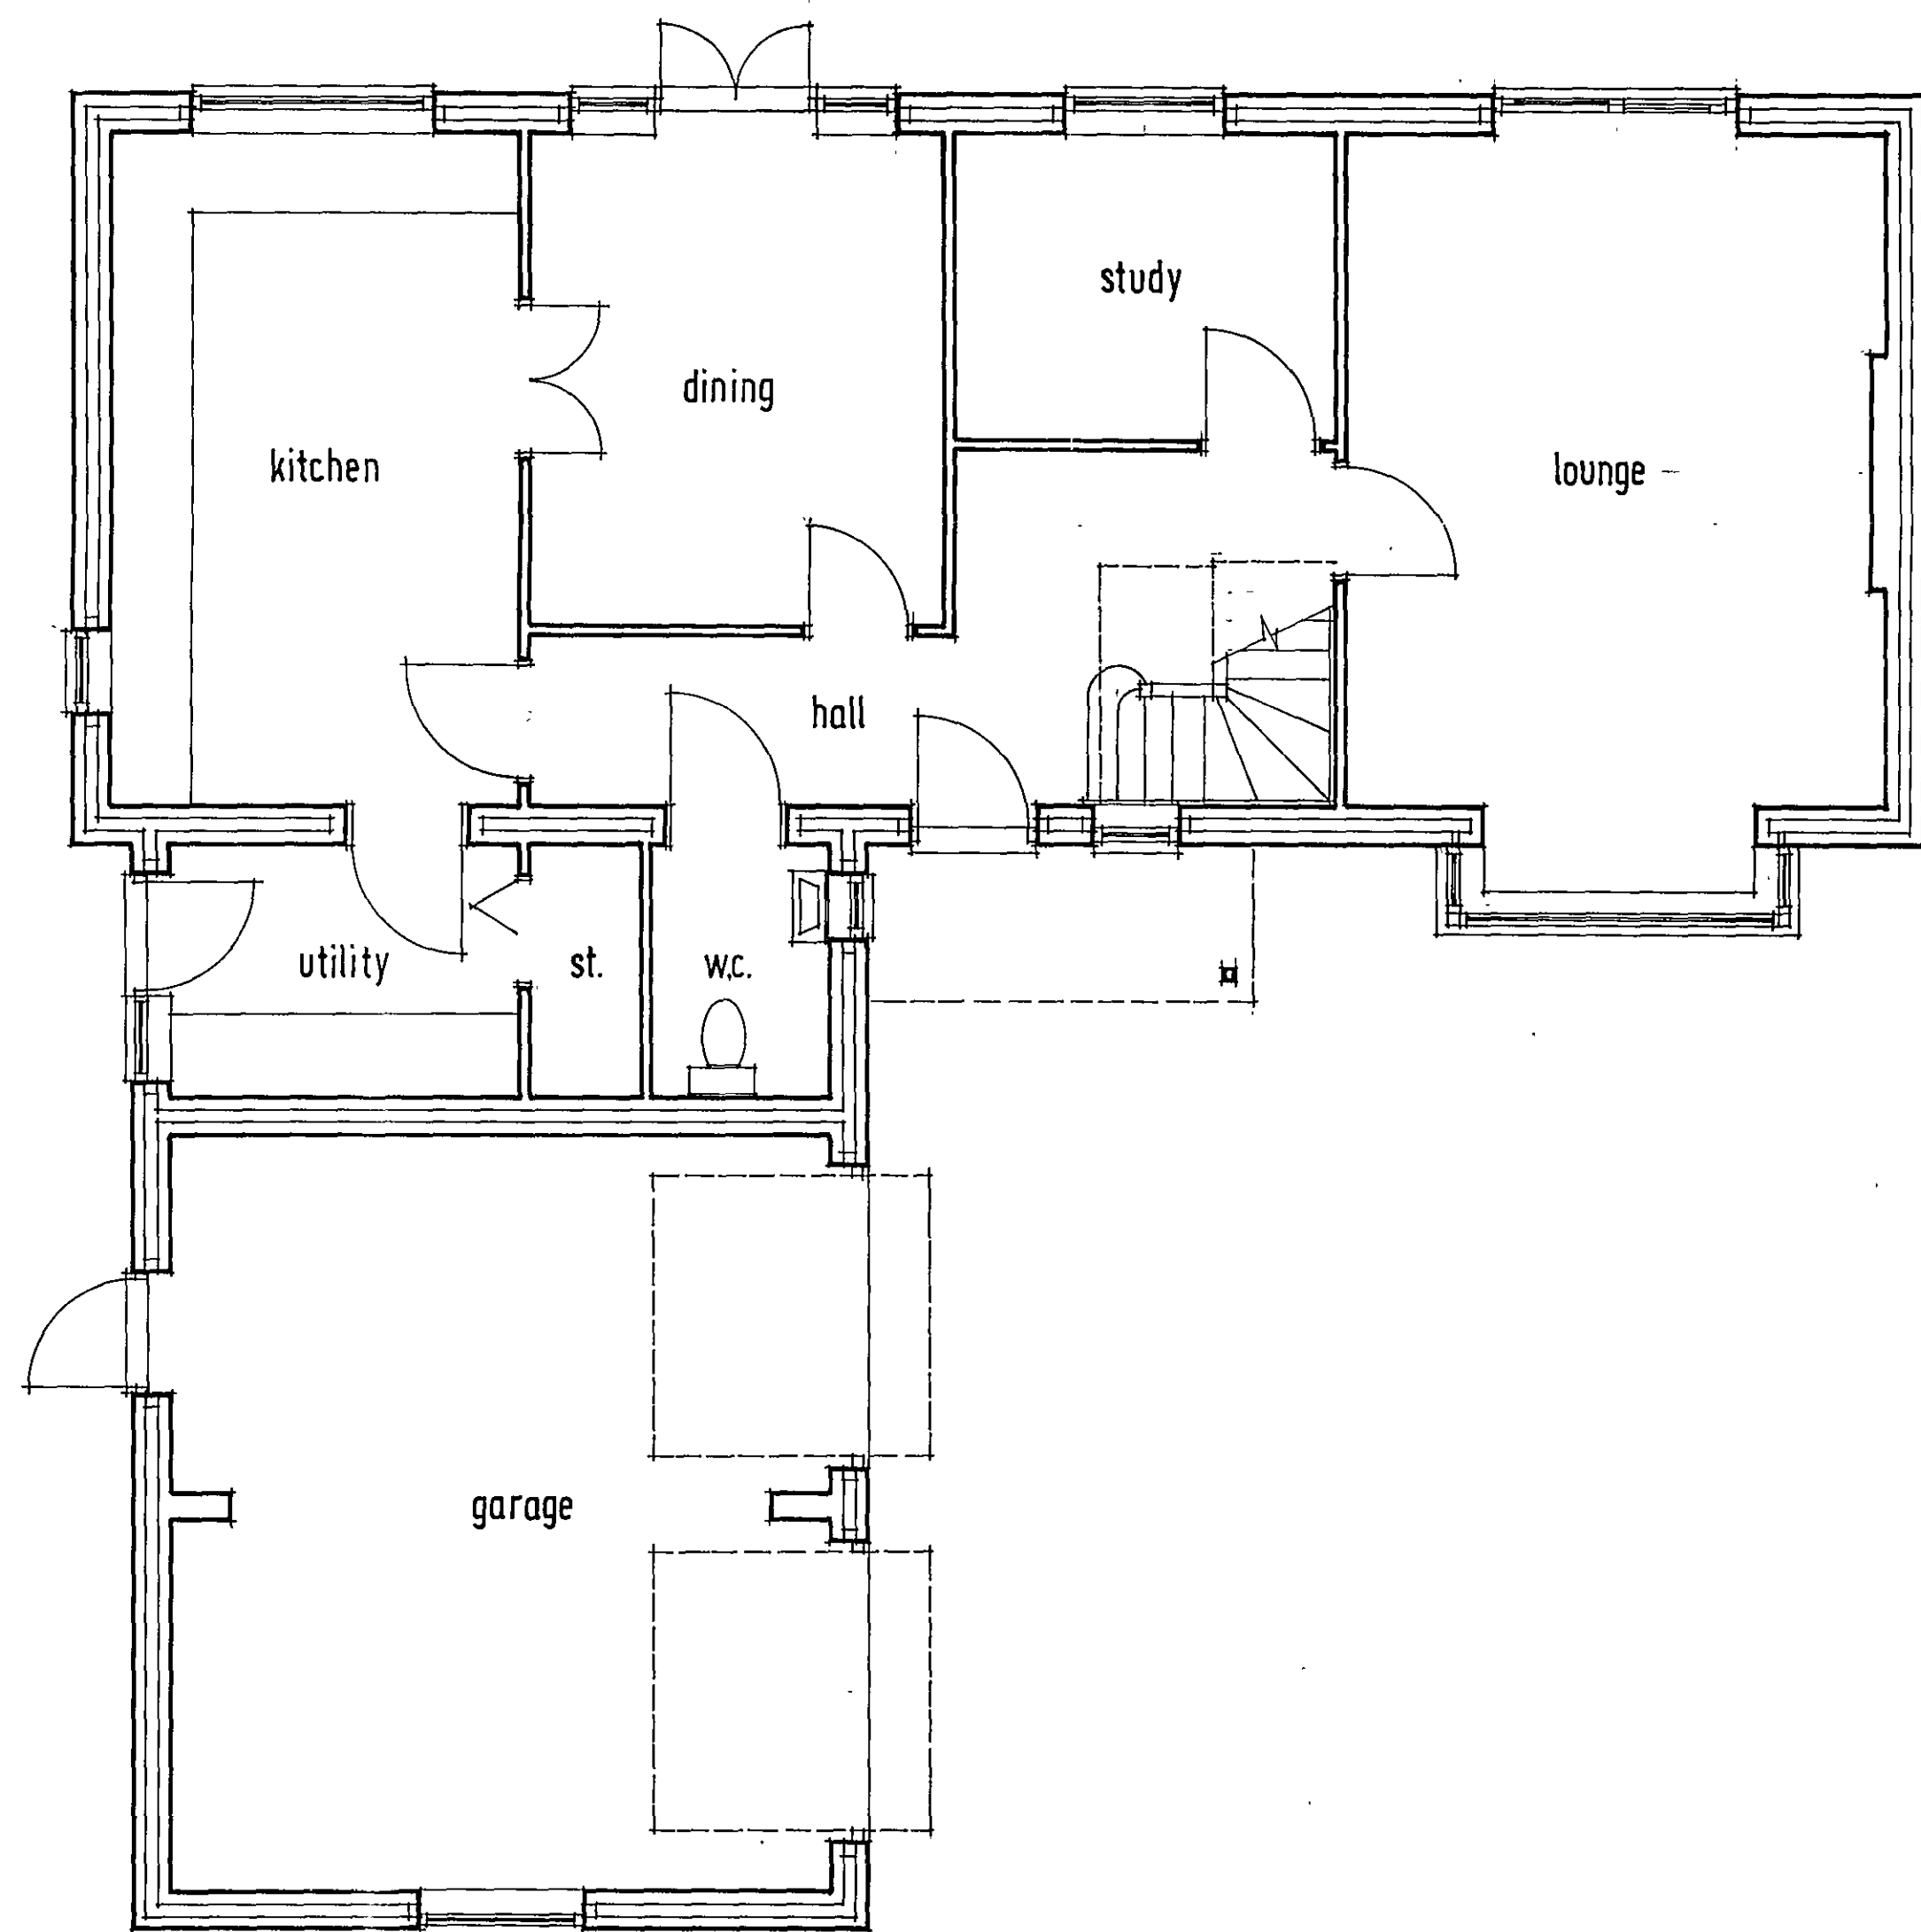

GROUND · FLOOR · PLAN

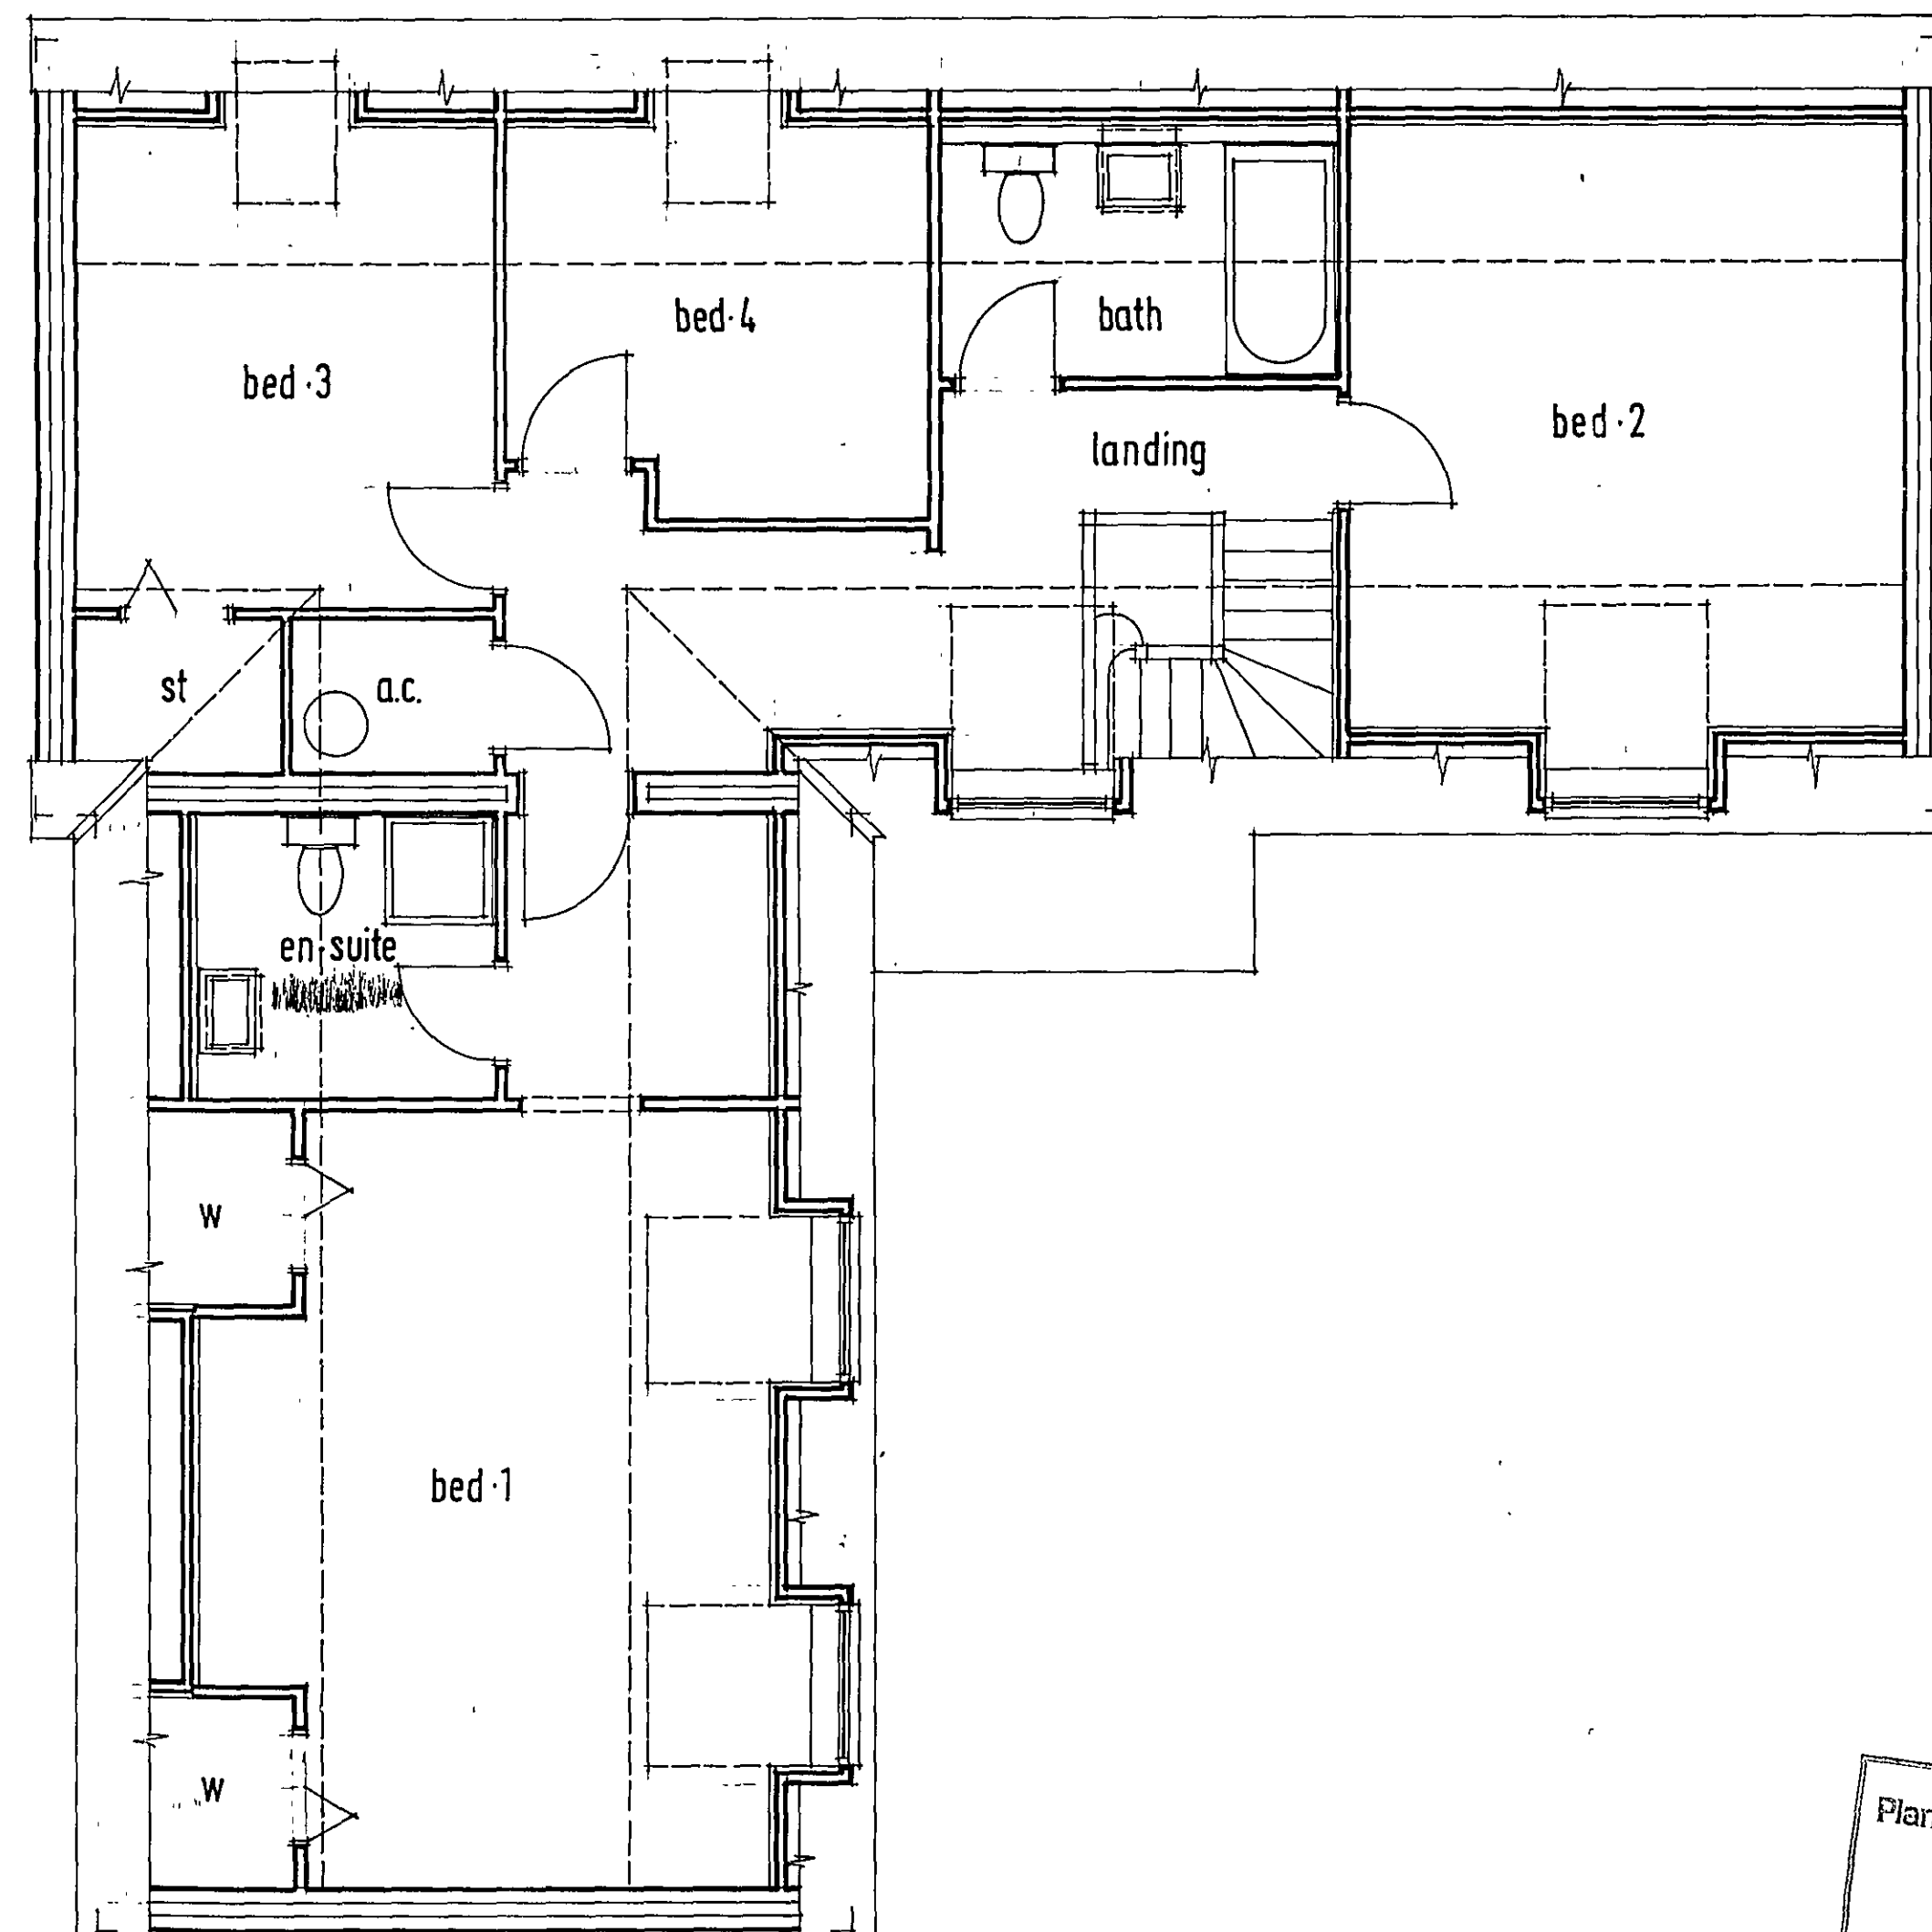

FIRST · FLOOR · PLAN

SHDC  
Planning & Development  
- 7 NOV 2007  
Ref: 1479107

| A | Date | Revisions |
|---|------|-----------|
|   |      |           |
|   |      |           |
|   |      |           |

© copyright

Client  
J & P · DEVS · (P'BORO) · LTD.

Job Title  
PROPOSED · DWELLING ·  
ADJACENT · TO · ORCHARD ·  
BUNGALOW; MAIN · ROAD;  
DEEPING · ST · NICHOLAS;  
PE11 3EN.

| Drawing Title          |                |              |
|------------------------|----------------|--------------|
| PLANS · & · ELEVATIONS |                |              |
| Scale<br>1:50 & 1:100  | Date<br>Nov 06 | Drawn<br>DLS |

Building Design Services  
15 West Road, Potters  
SLEAFORD, Lincs.  
NG34 0NA  
Tel: 01529 240353

| Drg No. | Rev. |
|---------|------|
| 2519/3  |      |