


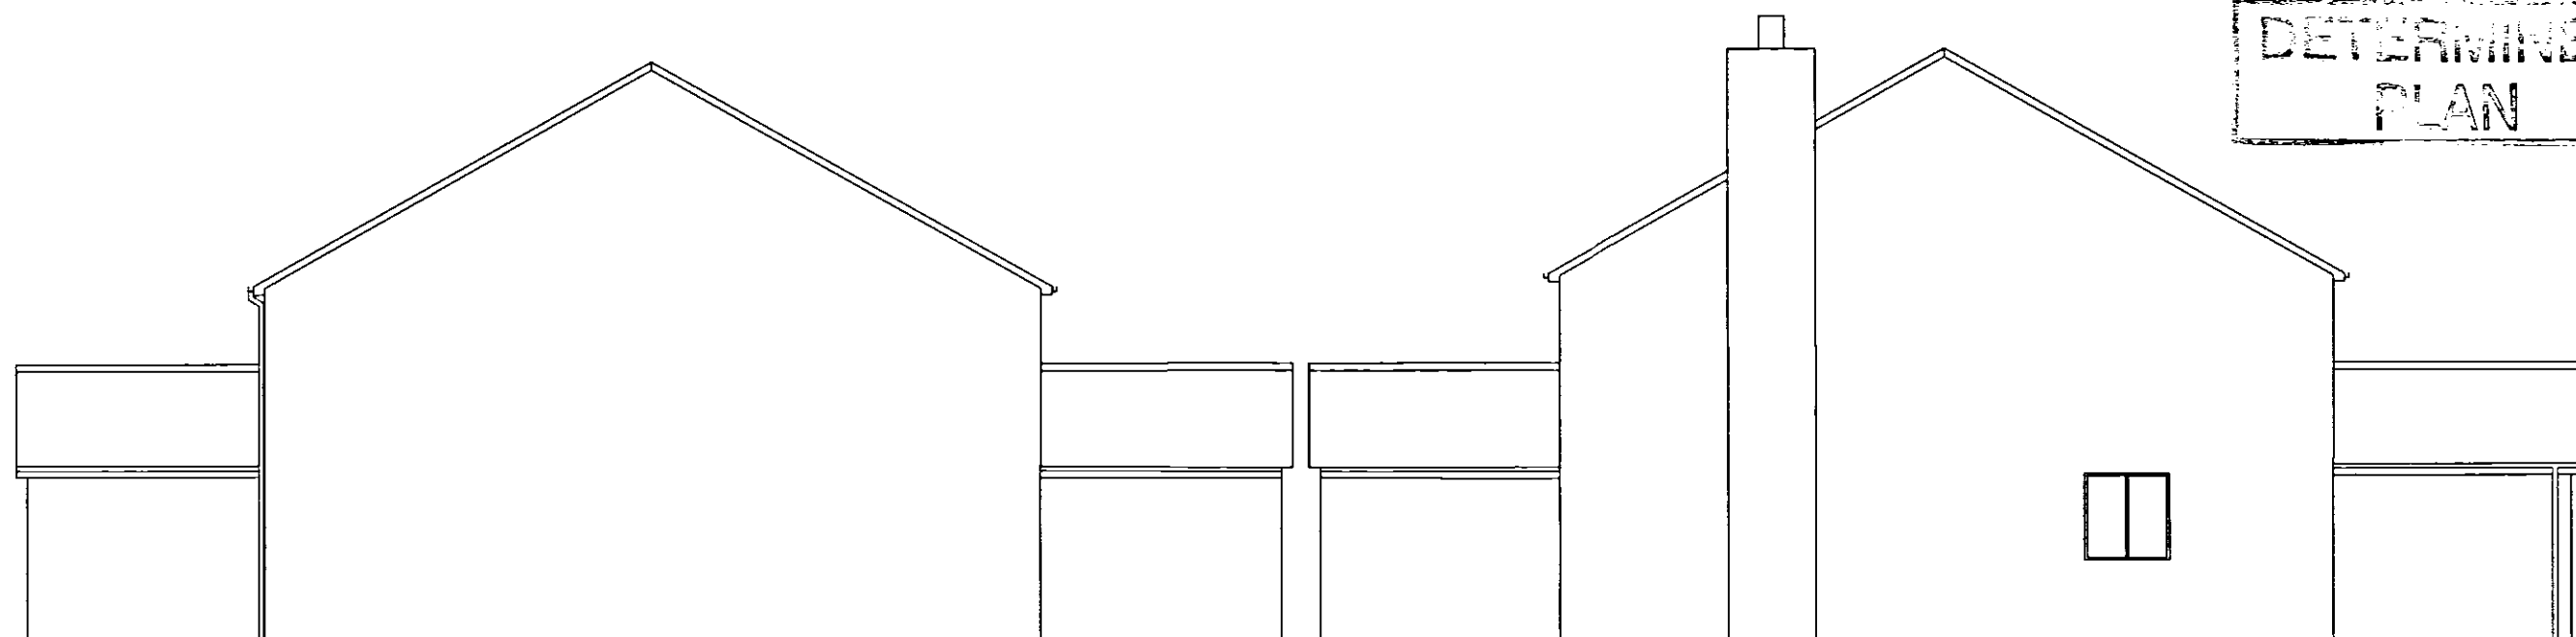

REAR ELEVATION



FRONT ELEVATION



SIDE ELEVATION

DETERMINED
PLAN

SIDE ELEVATION

Planning & Development
- 9 NOV 2005
Ref: 1545/05

General Notes

THIS DRAWING SHALL BE READ IN CONJUNCTION WITH THE SEPERATE BUILDING REGULATION SPECIFICATION NOTES

ALL DIMENSIONS SHALL BE CHECKED ON SITE AND UNDER NO CIRCUMSTANCES SHALL DIMENSIONS BE TAKEN FROM THE DRAWINGS AND USED FOR TENDERING ORDERING OR CONSTRUCTION PURPOSES WITHOUT CHECKING THEM ON SITE FIRST

THIS DRAWING IS THE COPYRIGHT OF J W MOSES AND SHALL NOT BE COPIED WITHOUT EXPRESS CONSENT

No.	Revision/Issue	Date

JOHN W MOSES M.R.I.C.S
CHARTERED SURVEYOR
3 PINE COURT
SPALDING
LINCOLNSHIRE
PE12 6FG

PROPOSED NEW DWELLING
ADJACENT TO
14 WREN CLOSE
DEEPING ST NICHOLAS
SPALDING

Project	Sheet
JWM KB 002	PROPOSED ELEVATIONS
Date	
20.10.05	
Scale	
1:100	