
This Drawing is the property of Ryland Design. Copyright is reserved by them and the Drawing is issued on the condition that it is not copied, reproduced, retained or disclosed to any unauthorised person either wholly or in part without the written consent of Ryland Design.

Notes

1. All dimensions to be verified on site prior to any fabrication or site works being commenced.
2. Any discrepencies to be reported to Ryland Design before any work is put in hand.
3. Do not scale from this Drawing, use figured dimensions only, Contractors are responsible for taking and checking all site dimensions.
4. All dimensions are in millimetres unless stated otherwise.
5. This Drawing is to be read in conjunction with relevant Consultant and Specialists Drawings.
6. This Drawing is to be read in conjunction with Drawing Nos.

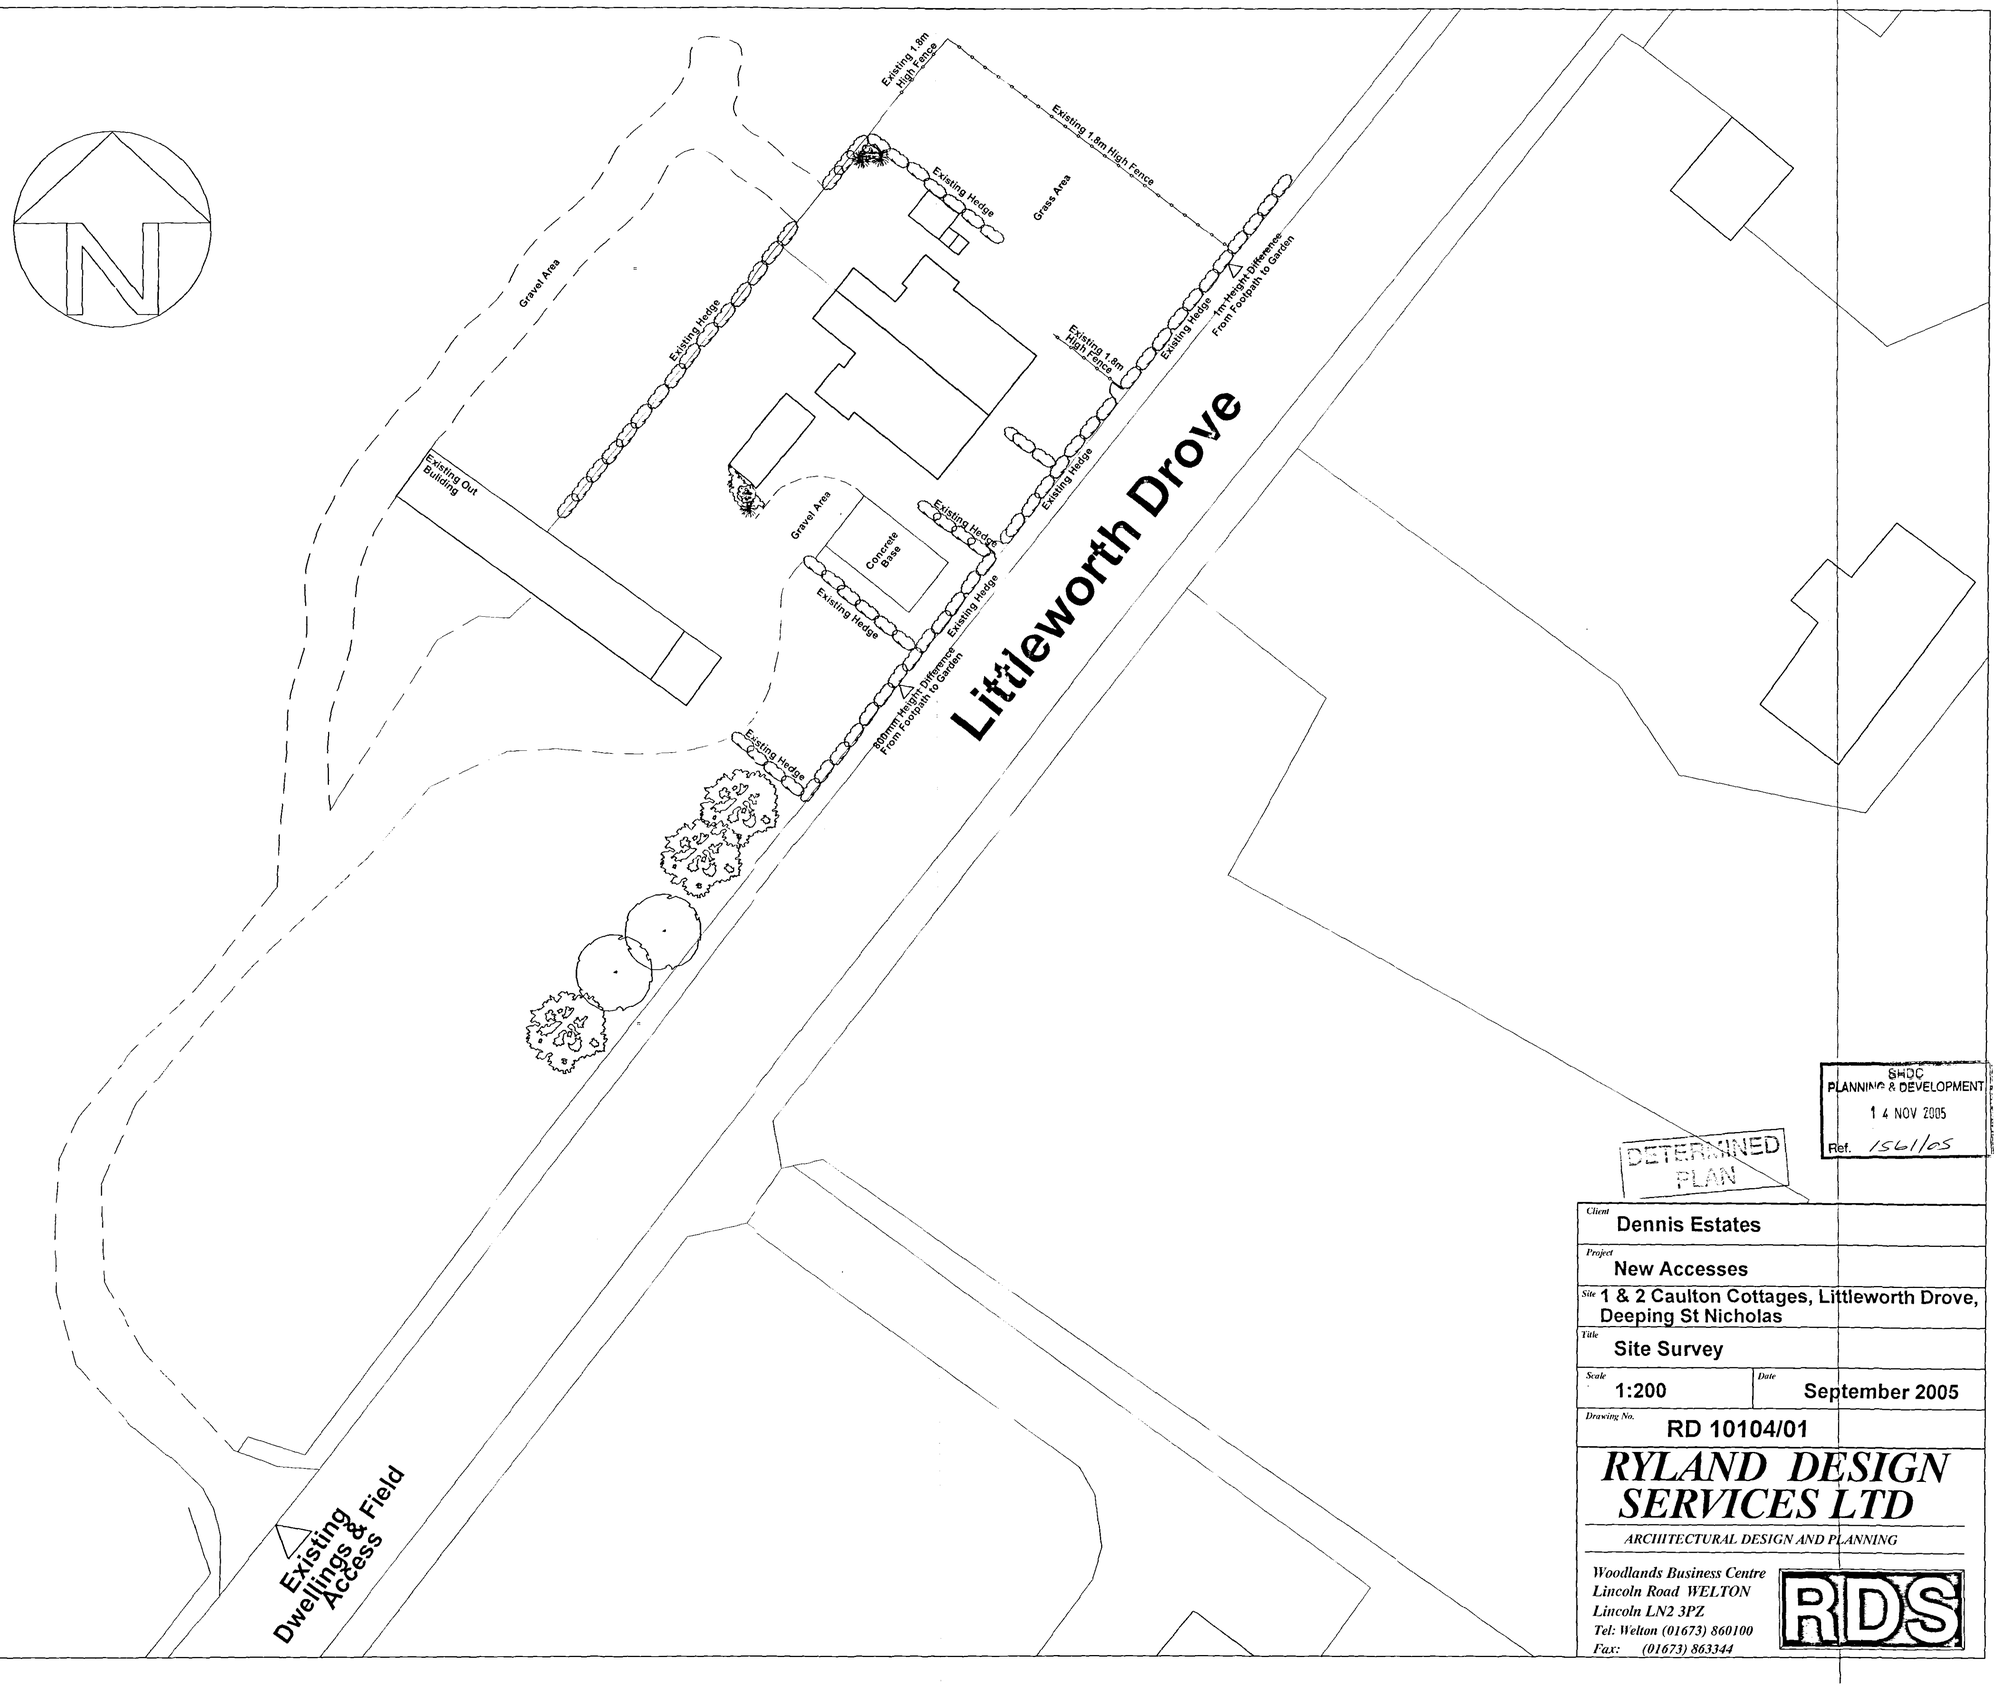

SHDC
PLANNING & DEVELOPMENT
14 NOV 2005
Ref. 1561/05

DETERMINED PLAN

Client	Dennis Estates
Project	New Accesses
Site	1 & 2 Caulton Cottages, Littleworth Drove, Deeping St Nicholas
Title	Site Survey
Scale	1:200
Date	September 2005
Drawing No.	RD 10104/01

RYLAND DESIGN SERVICES LTD
ARCHITECTURAL DESIGN AND PLANNING
Woodlands Business Centre
Lincoln Road WELTON
Lincoln LN2 3PZ
Tel: Welton (01673) 860100
Fax: (01673) 863344
RDS