

## BLOCK PLAN - SCALE 1:500

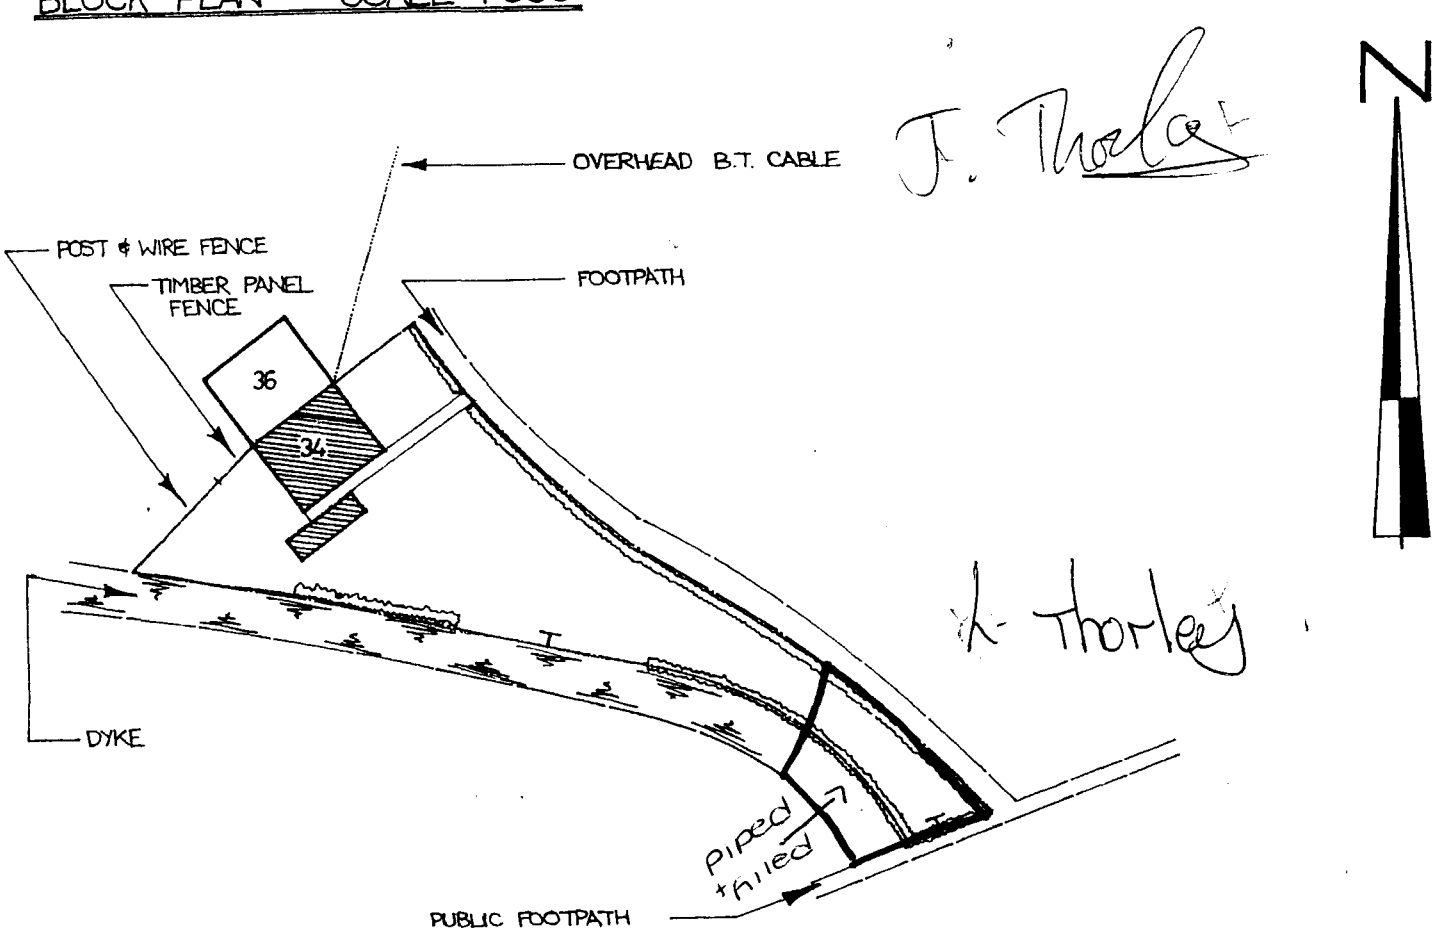


J. Thorley

K. Thorley

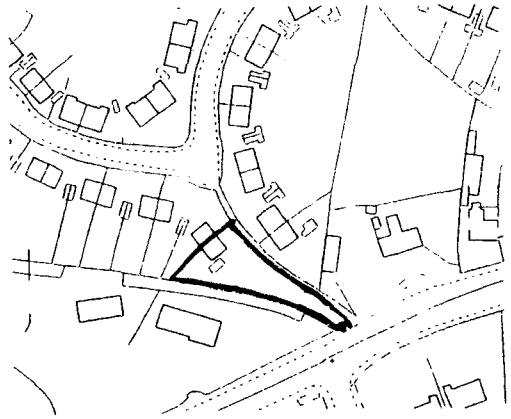

## LOCATION PLAN - SCALE 1:2500

LOCATION PLAN REPRODUCED FROM THE ORDNANCE SURVEY SOUTH HOLLAND DISTRICT MAP WITH THE PERMISSION OF THE CONTROLLER OF HER MAJESTY'S STATIONERY OFFICE.
CROWN COPYRIGHT RESERVED.
O.S. SHEET N° T.F. 2035 - 2135
O.S. LICENCE N° L.A. 079413

DETERMINED PLAN

SHDC
Planning
- 6 JAN 2003
0012/03

SITE AREA = 581.0 m² or thereabouts

SOUTH HOLLAND COUNCIL
HOUSING AND PLANNING SERVICES
MRS SALLY WALTHAM
BA(Hons) F.C.I.H.
Director of Housing and Planning Services
Tel: (01775) 761161

| PROJECT |
| --- |
| SALE OF COUNCIL HOUSES<br>N° 34 GLEED AVENUE, DONINGTON<br>MR. J. & MRS. L.I. THORLEY |

| DATE | SCALE | JOB No |
| --- | --- | --- |
| 11 SEPTEMBER 2000 | 1:500/1:2500 | R.T.B. 3453 |
| DRAWN | DRAWING No | |
| R.SCORTHORNE | — | |

AMI SUPPLIES 795