
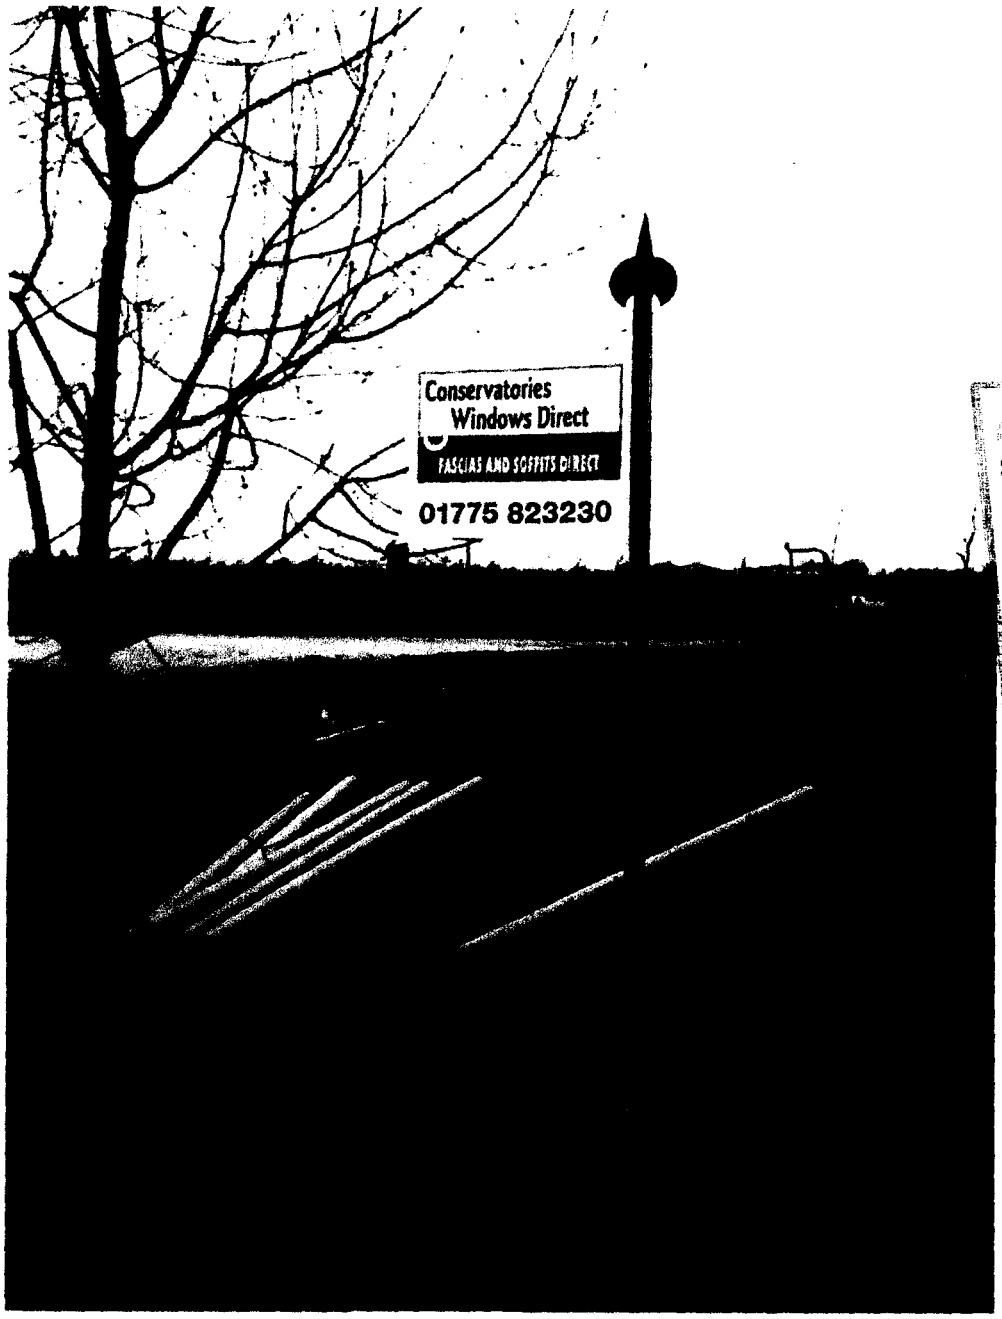



0016/02

PROPOSED SIGNS TO FRONT BOUNDARY CONSERVATORIES & WINDOWS DIRECT

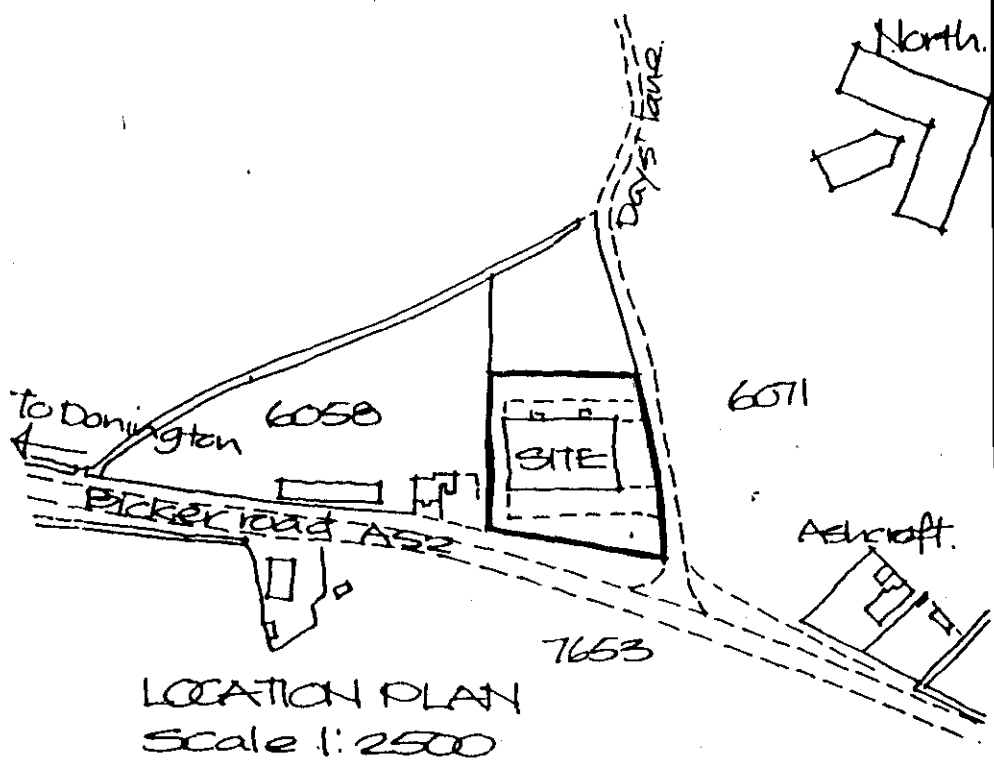


LOCATION PLAN
Scale 1:2500

DETERMINED PLAN

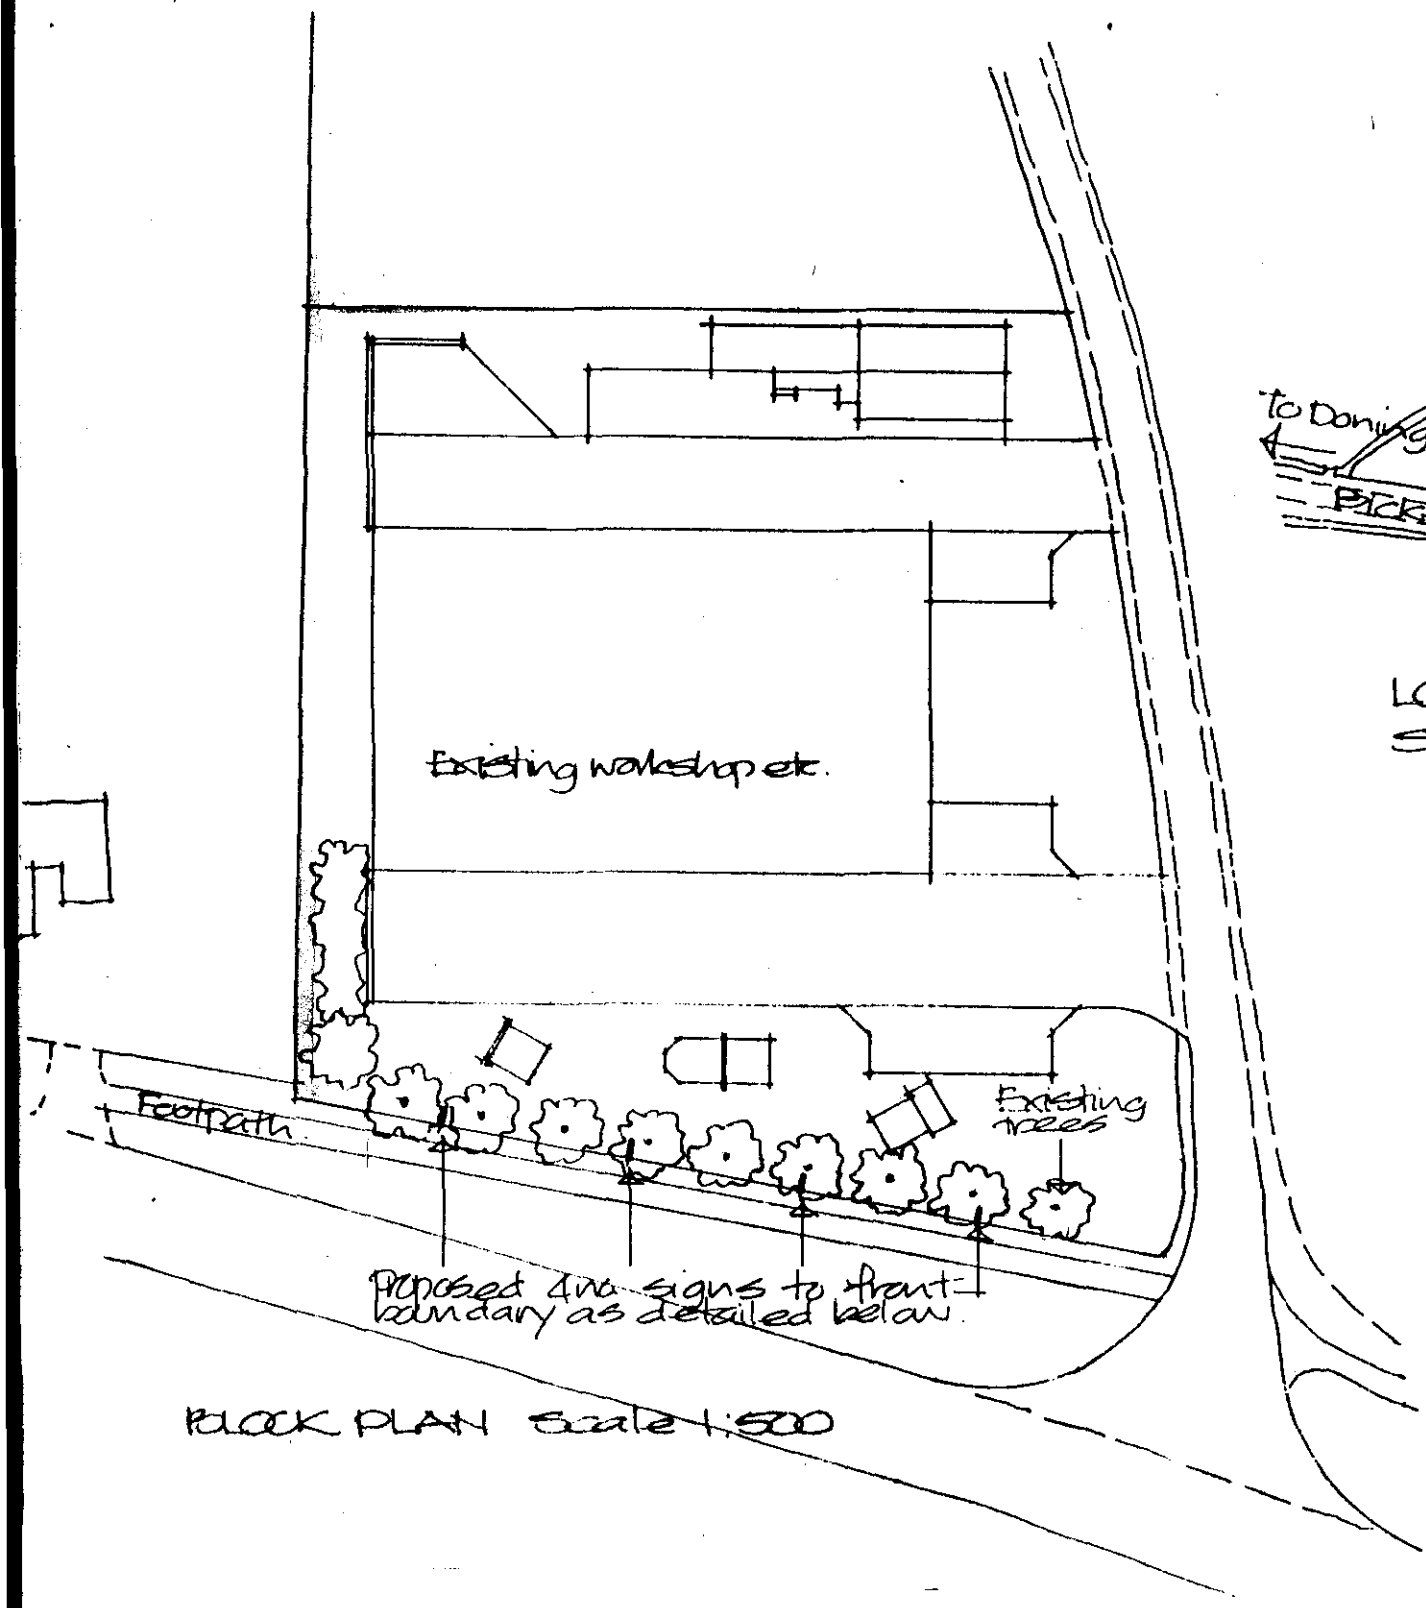

BLOCK PLAN Scale 1:500

0016/02

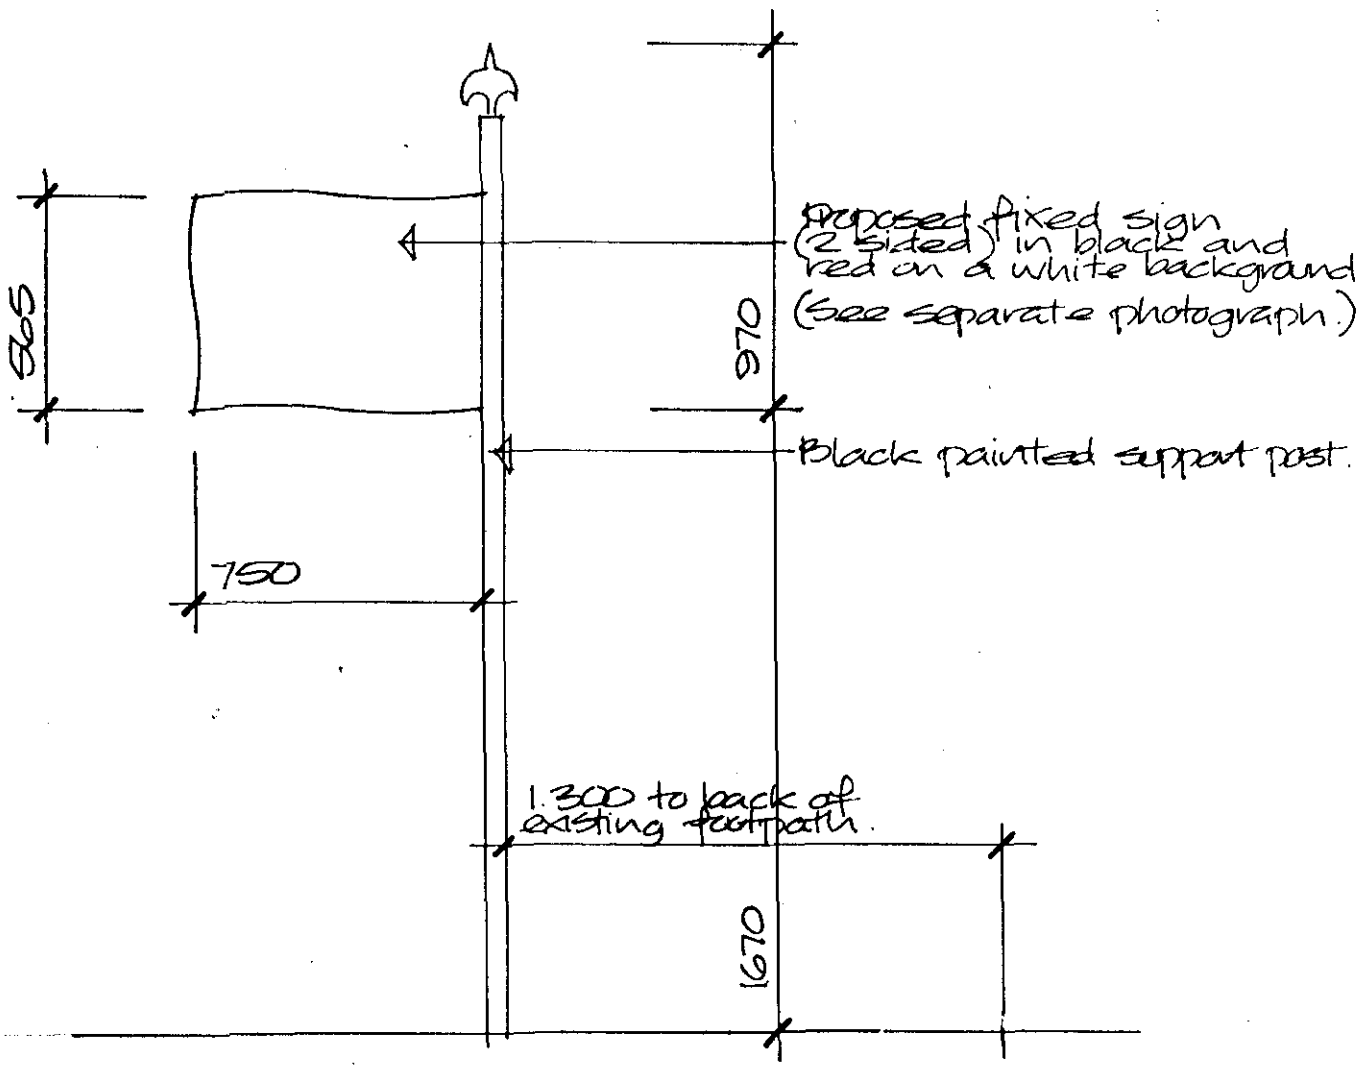

ELEVATION Scale 1:20

PROPOSED SIGNS TO FRONT BOUNDARY OF PROPERTY BICKER ROAD, DONINGTON. CONSERVATORIES AND WINDOWS DIRECT.

ALAN HORNSBY
ARCHITECTURAL SERVICES

'Little Acre'
Peak Hill, Cowbit,
Spalding, Lincs. PE12 6AW
Tel. Holbeach (01406) 380591

January 2002