



### LEGEND


1. Clay Pantiles to be cleaned and relayed.
2. Existing Brickwork, cleaned and re-pointed.
3. Timber Cladding.
4. Timber Door.
5. Timber Window.
6. Timber Shutter.
7. Metal Balustrade.
8. Galvanised corrugated metal roof.
9. Galvinsed half round gutter and downpipes.
10. Galvanised box gutter.
11. Timber fence.
12. Timber gate
13. Facing Brickwork.
14. Ventilation holes.
15. Owl Box.
16. Oak Beam.
17. Dovecote.
18. Rooflights.

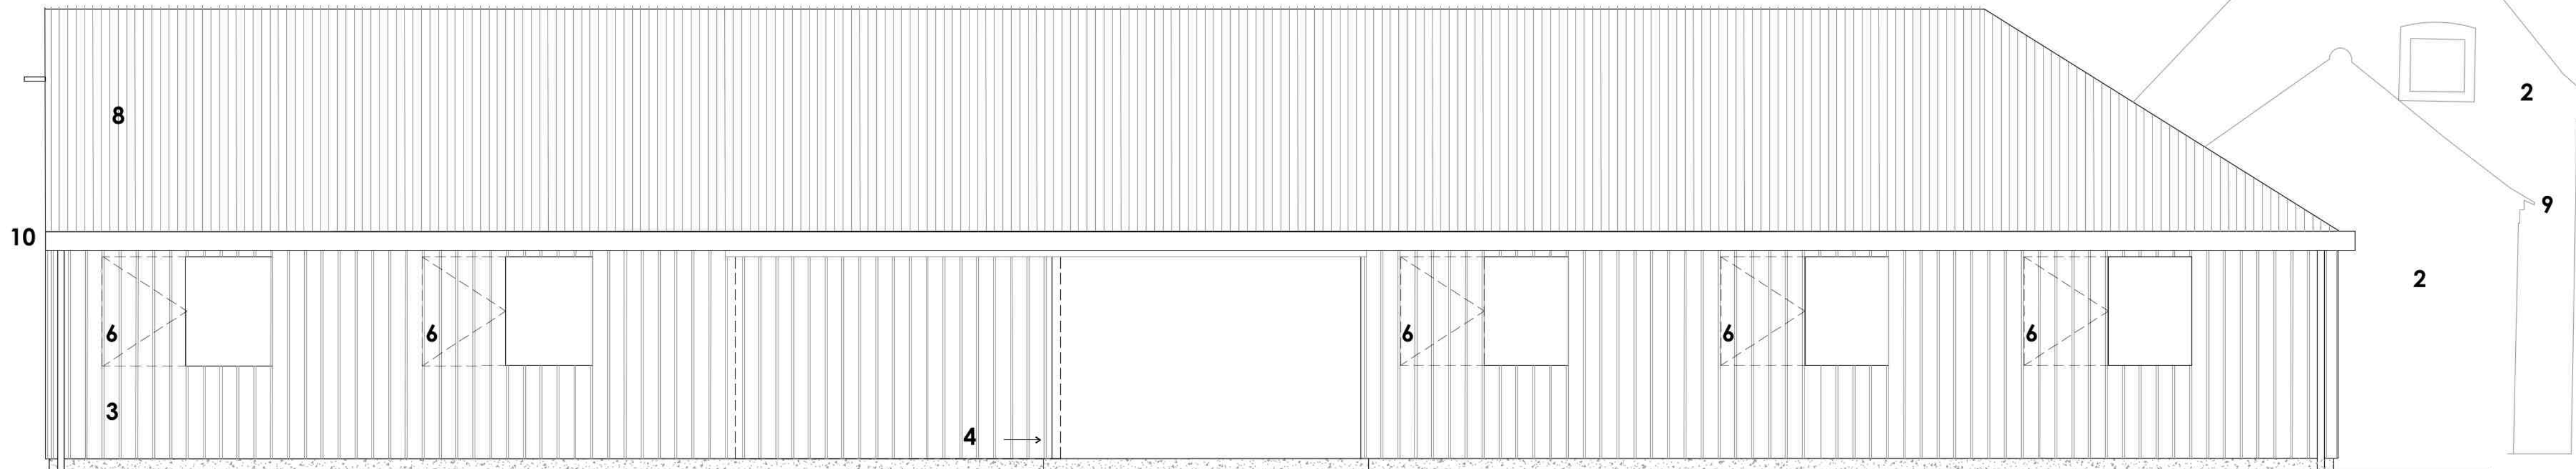

### PROPOSED ELEVATION

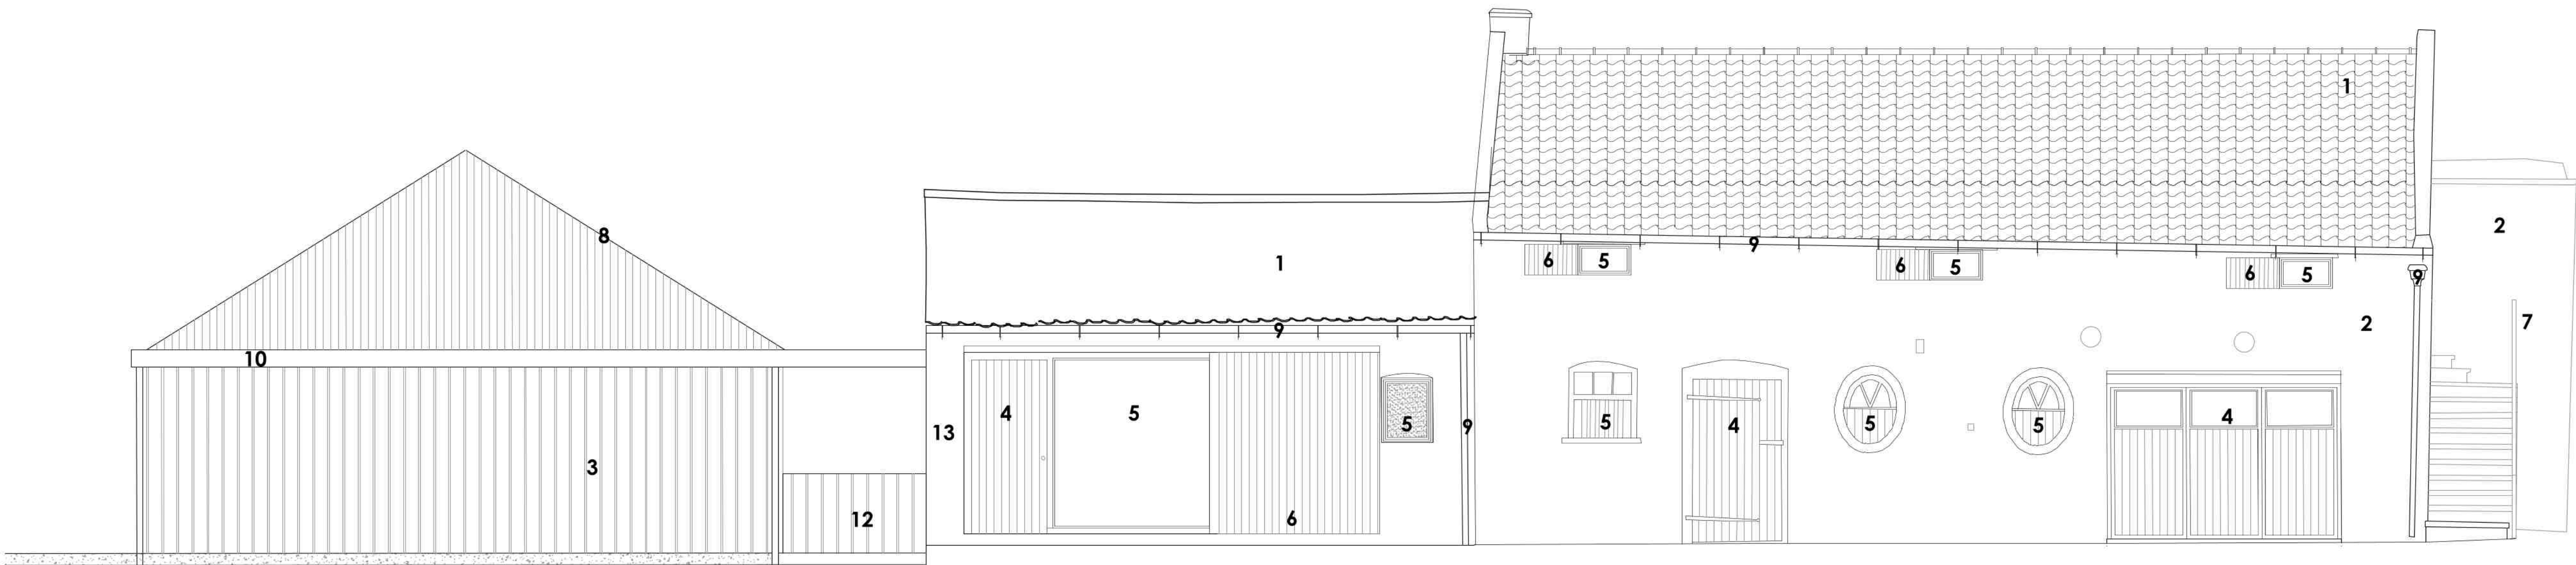

PROPOSED ELEVATION

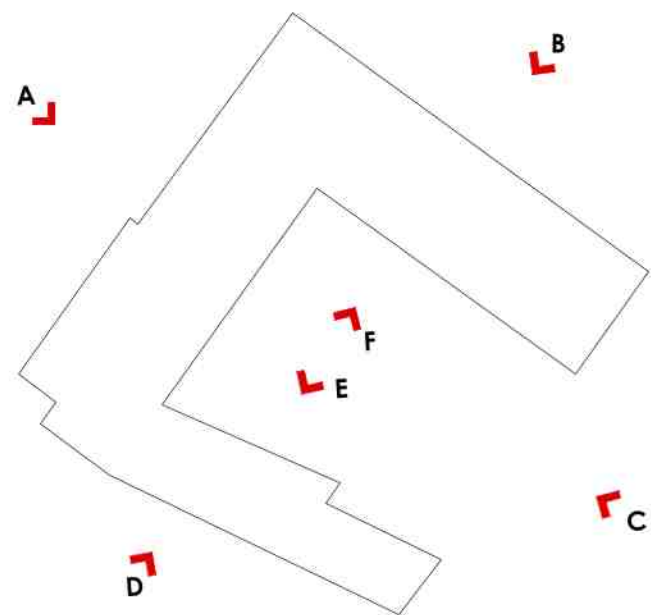

|                        |            |     |
|------------------------|------------|-----|
| Shutter Added          | 22.02.2023 | 09  |
| Issued for Planning    | 11.01.2023 | 08  |
| Issued for Information | 16.11.2022 | 08  |
| Issued for Information | 17.10.2022 | 07  |
| Issued for Information | 11.10.2022 | 06  |
| Issued for Information | 09.09.2022 | 05  |
| Issued for Information | 17.08.2022 | 04  |
| Issued for Information | 19.04.2022 | 03  |
| Issued for Information | 15.03.2022 | 02  |
| Issued for Information | 08.02.2022 | 01  |
| Issued for Information | 01.02.2022 | 00  |
| Issue - Amendment      | Date       | Rev |

Project Wykes Manor, Wykes Ln, Donington,  
Spalding, PE11 4SD

JONATHANHENDRYARCHITECTS Ltd

10 Nickerson Way  
Peacefields Business Park  
Holford-le-Clay  
Lincolnshire  
DN36 5HS

T. 01522 458100  
W. [www.jonathanhendryarchitects.com](http://www.jonathanhendryarchitects.com)

Subject Proposed Elevations - Outbuilding

Scale 1:50 Date 08.02.2022

Original Size: A1

GA 210 09