


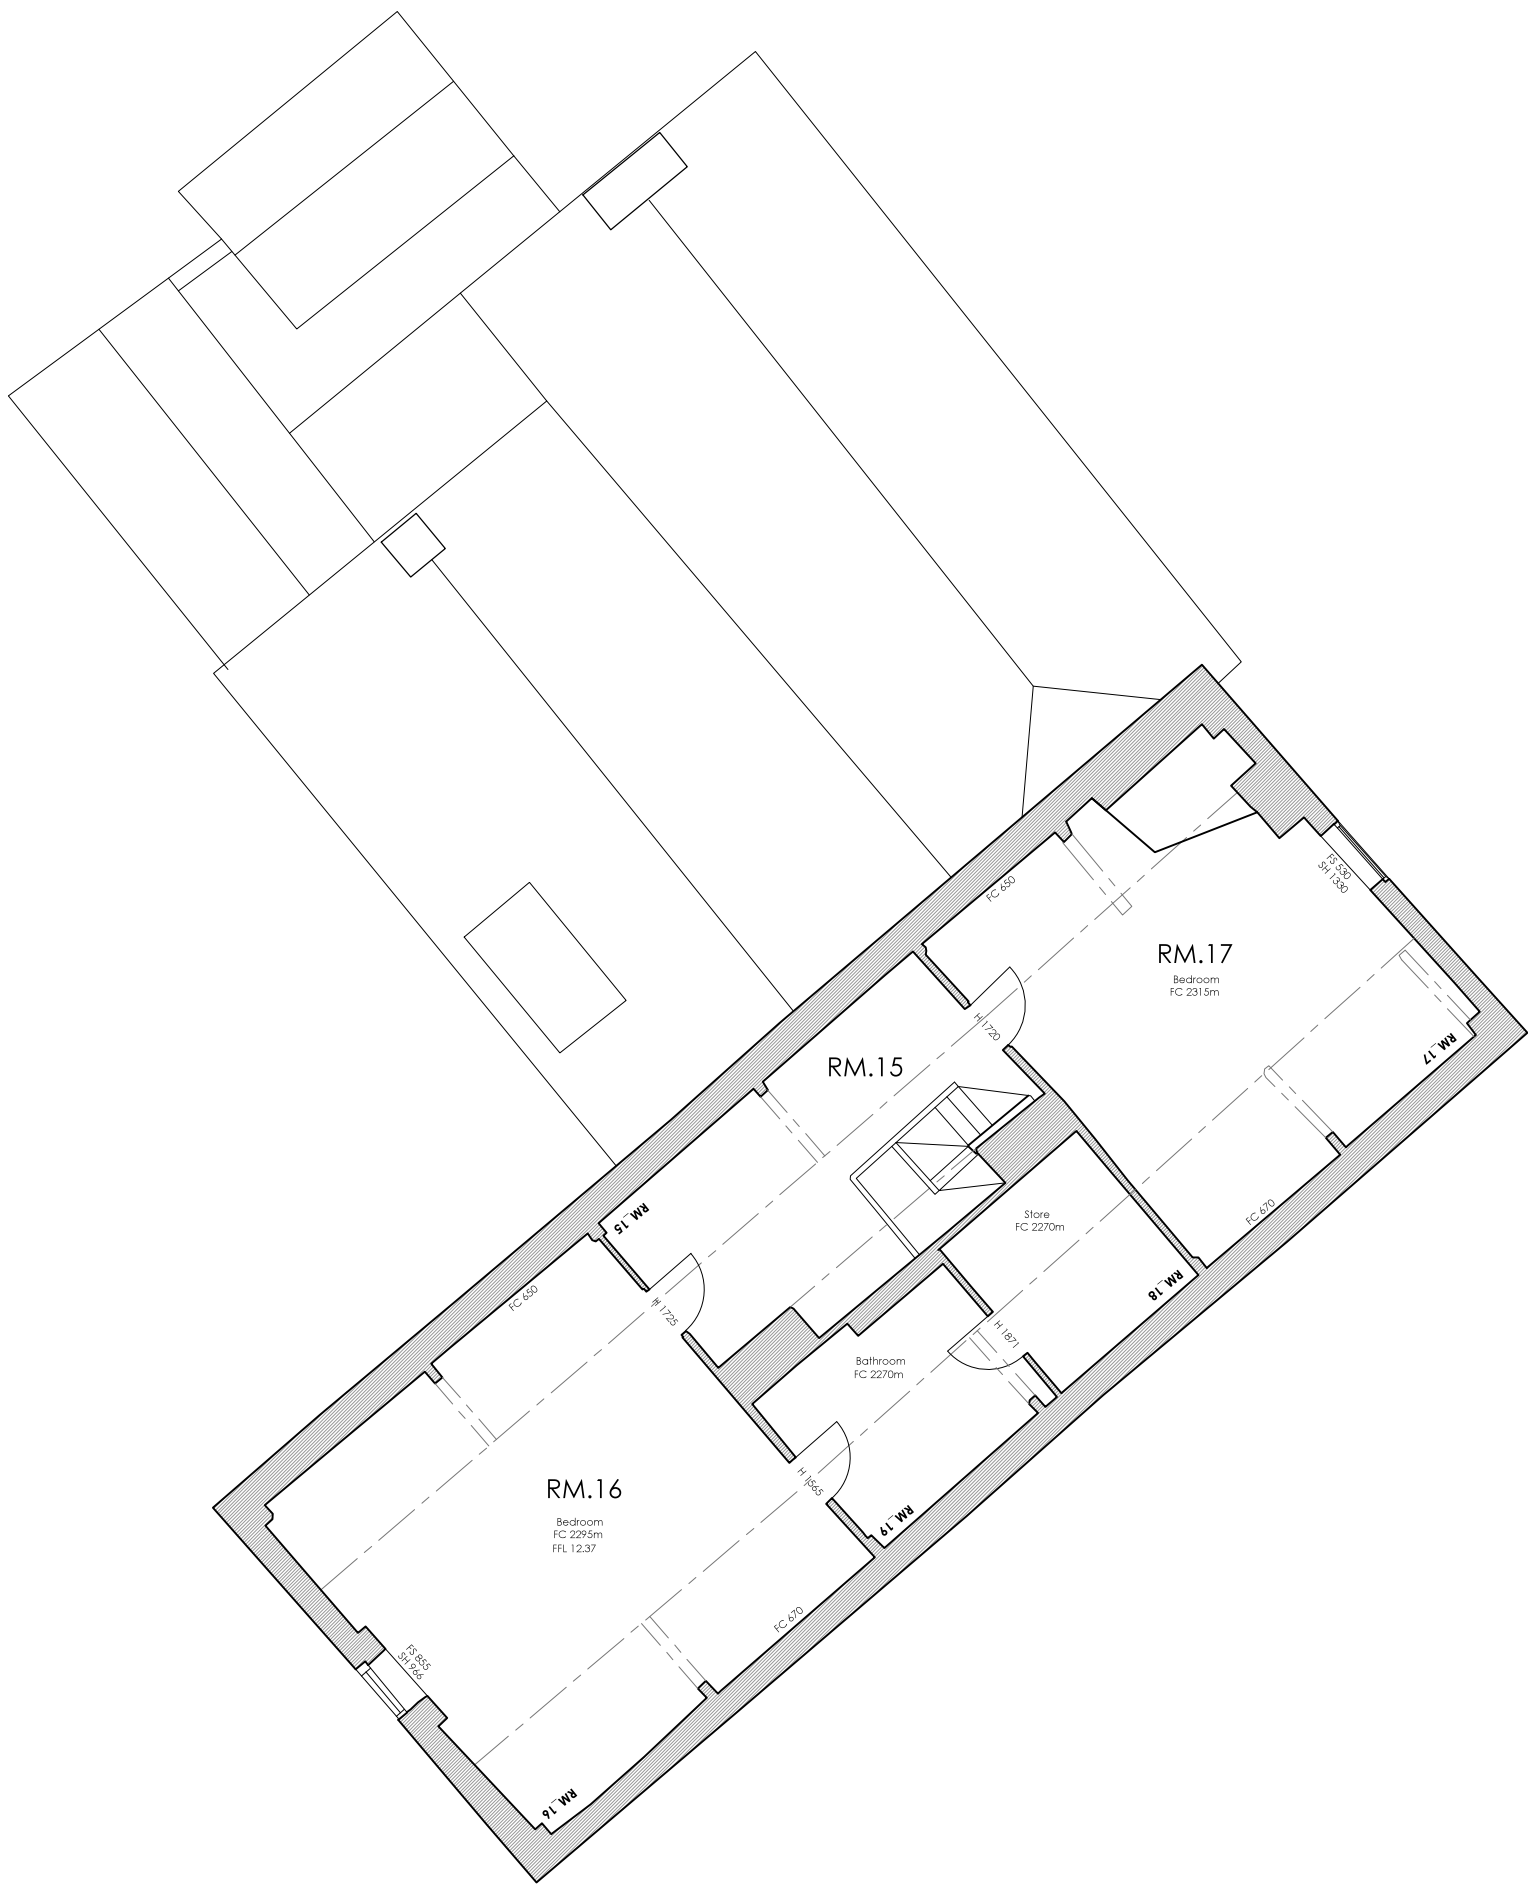

Issued for Planning	11.01.2023	01
Issued for Information	16.11.2022	01
Issued for Information	30.09.2021	00
Issue - Amendment	Date	Rev

Project Wykes Manor, Wykes Ln, Donington,
Spalding, PE11 4SD

JONATHAN HENDRY ARCHITECTS LTD

10 Nickerson Way
Peascliffe Business Park
Huddersley City
Unicombro
DN16 5HS

T: 0152458100
W: www.jonathanhendryarchitects.com

Subject Wykes Manor - Existing Plans & Elevations

Scale 1:100 Date 09.06.2021

Original Size A1 Drawing No. EX_100 Revision 01

