




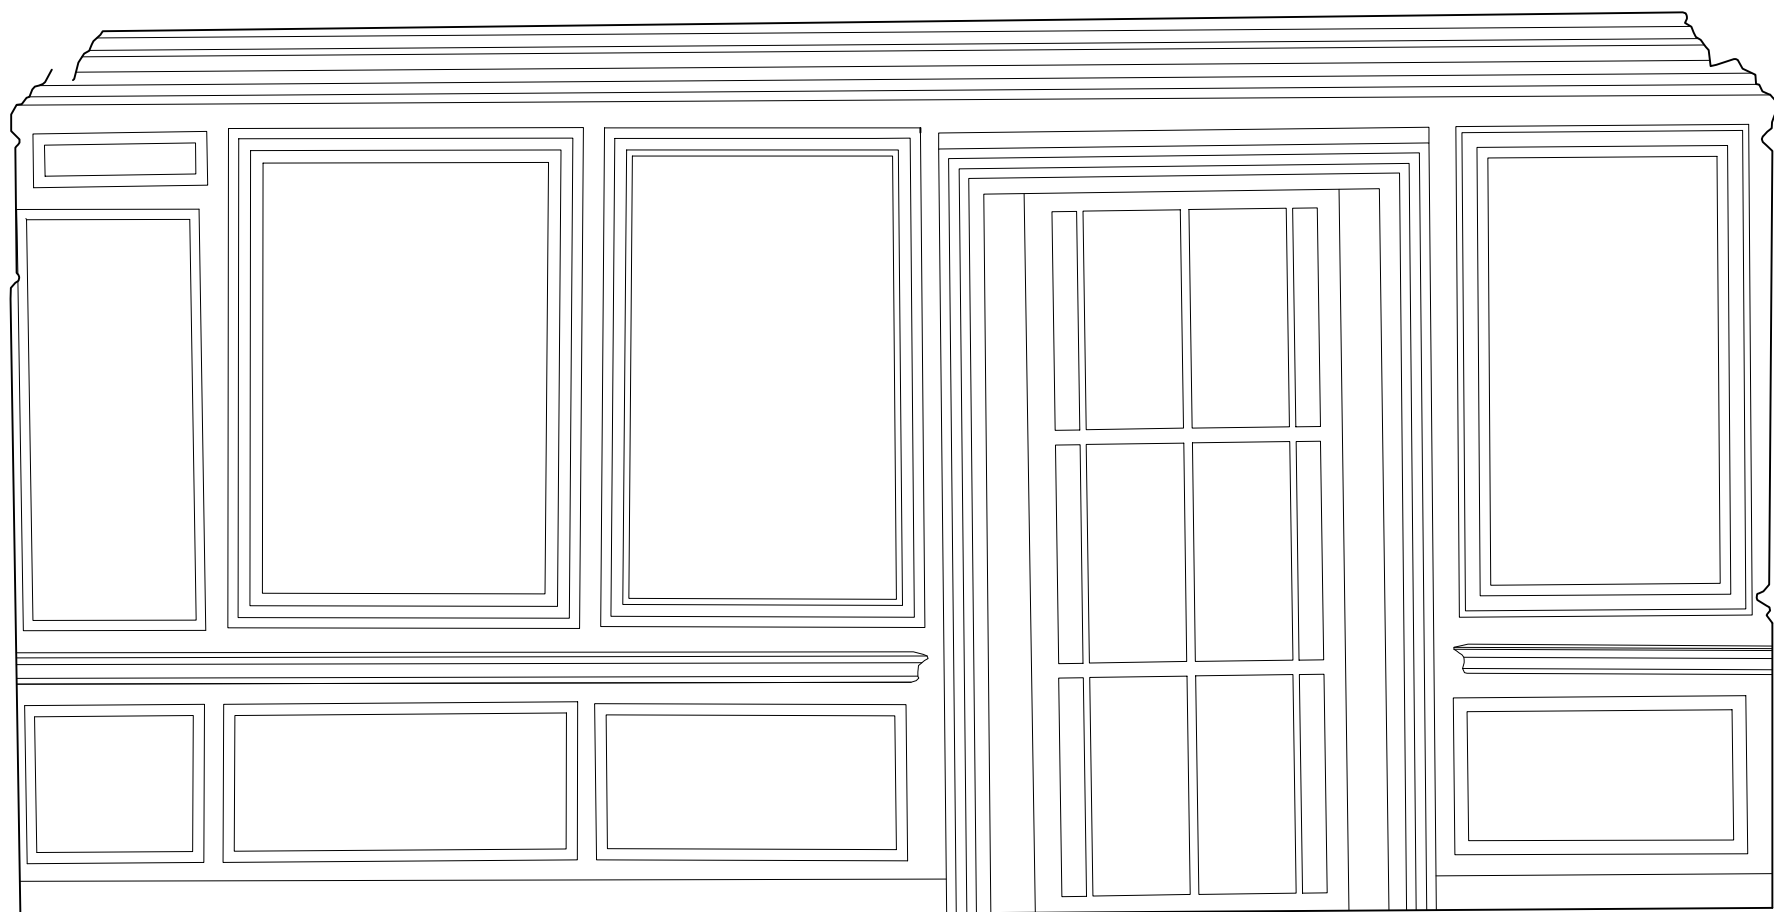

02 ELEVATION A

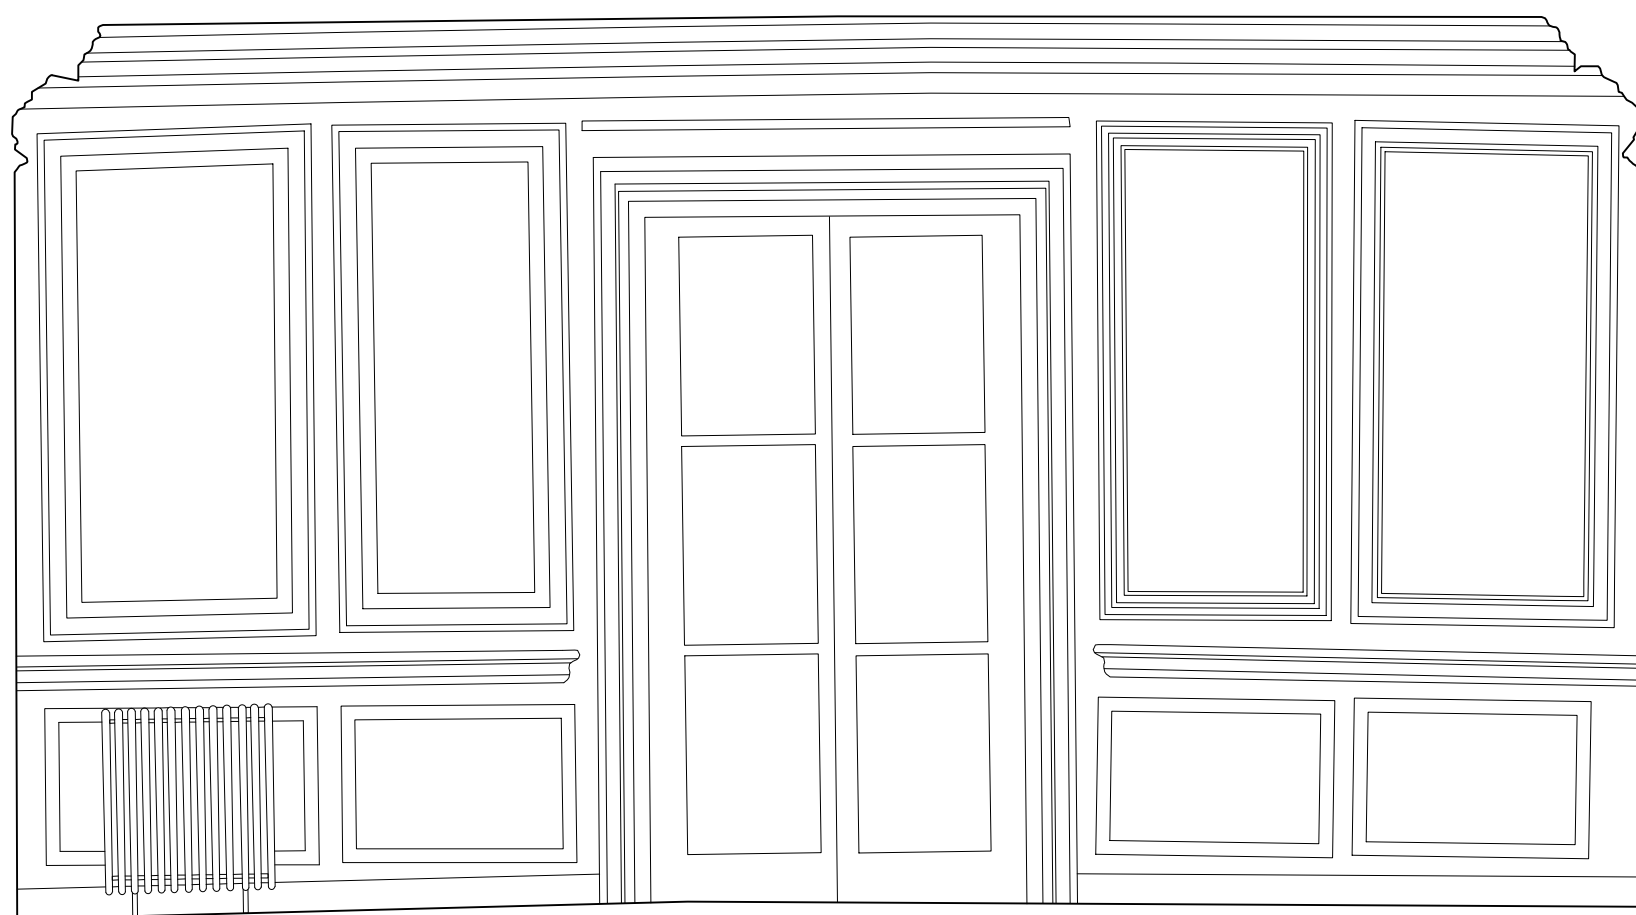


03 ELEVATION B

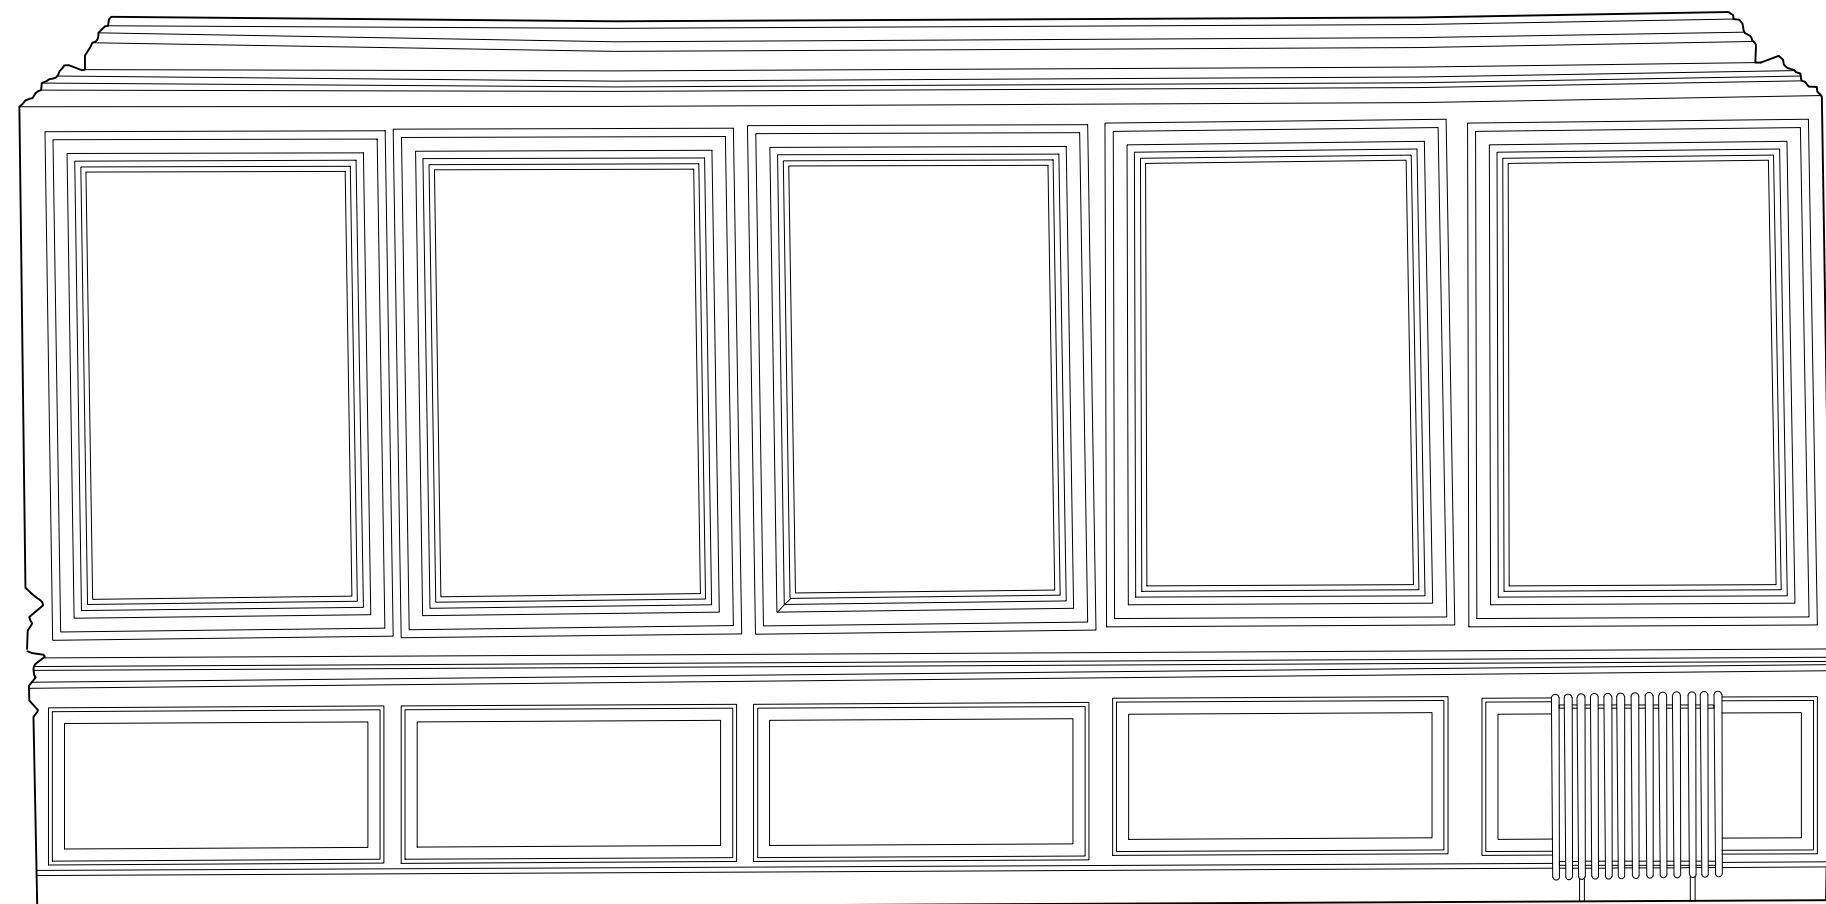

04 ELEVATION C



01 P L A N

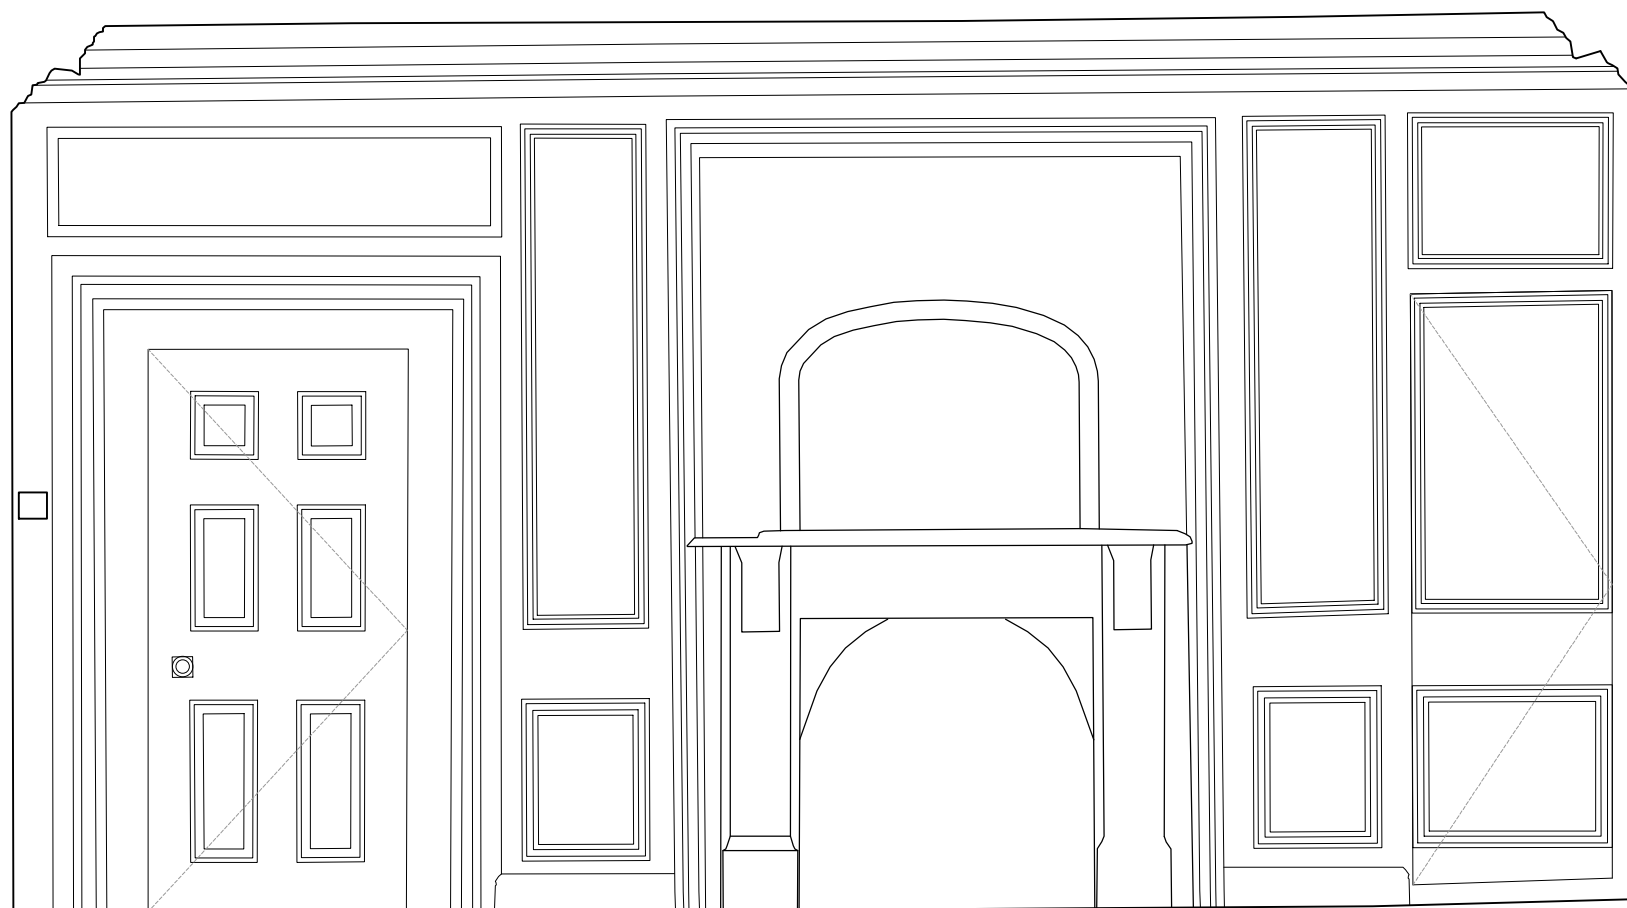

05 ELEVATION D

|                        |            |     |
|------------------------|------------|-----|
| Issued for Planning    | 11.01.2023 | 01  |
| Issued for Information | 16.11.2022 | 01  |
| Issued for Information | 30.09.2021 | 00  |
| Issue - Amendment      | Date       | Rev |

Project Wykes Manor, Wykes Ln, Donington, Spalding, PE11 4SD

JONATHAN HENDRY ARCHITECTS LTD

10 Nickerson Way  
Peacocks Business Park  
Hullonder Clay  
Uncolnshire  
DN33 3J5

T: 01522458100  
W: www.jonathanhendryarchitects.com

Subject Existing Internal Elevations - RM.01

Scale 1:25 Date 30.09.2021

Original Size A1

Drawing No. EX\_RM.01 Revision 01