



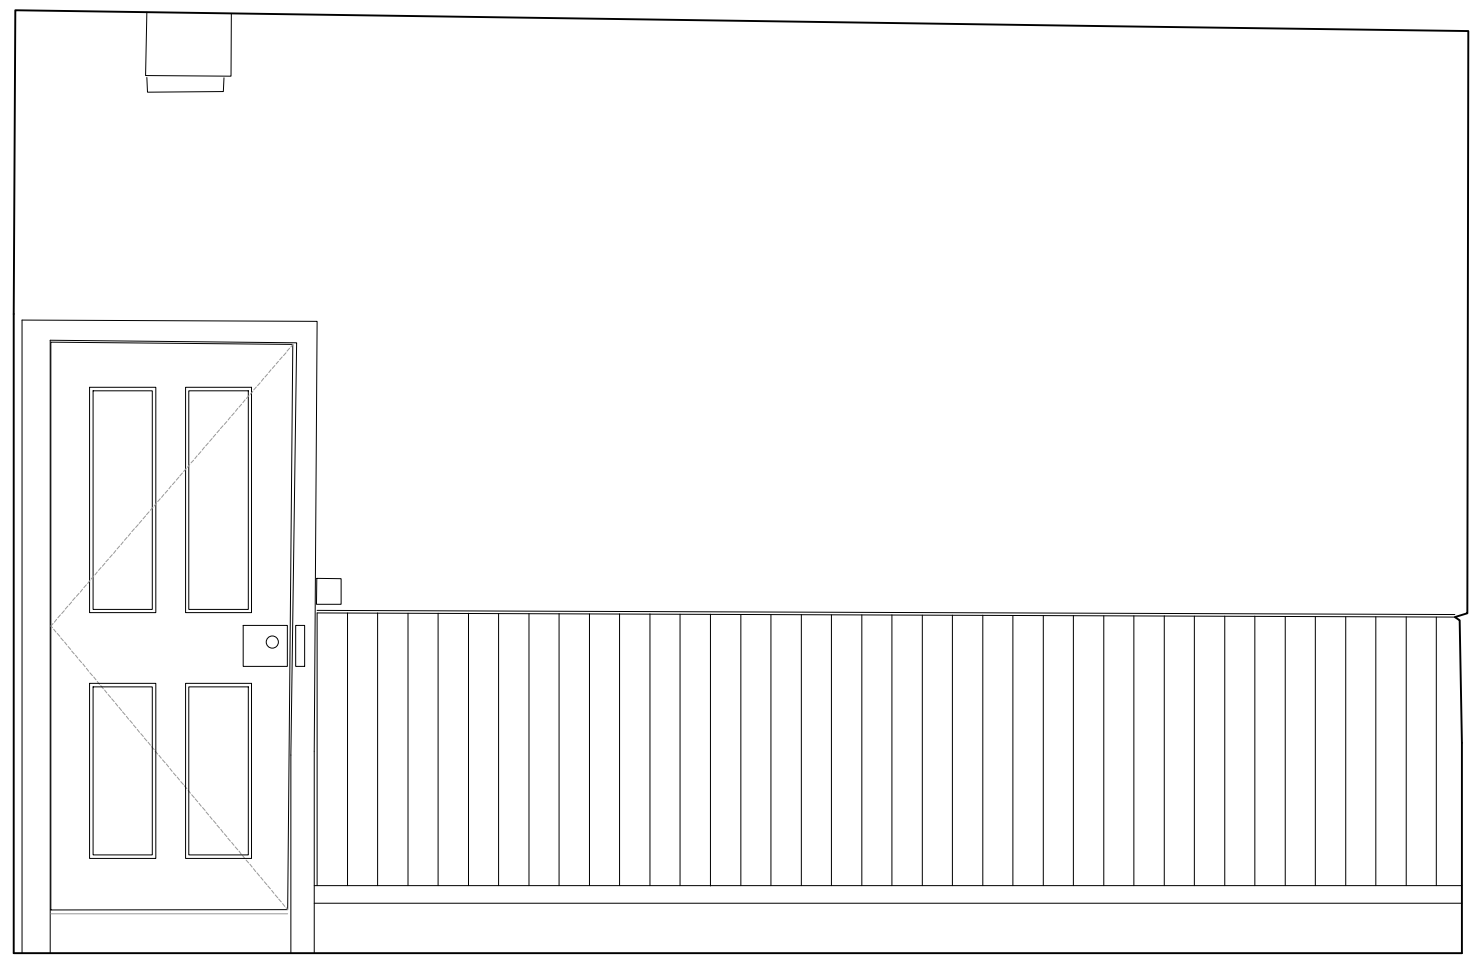


02 ELEVATION A

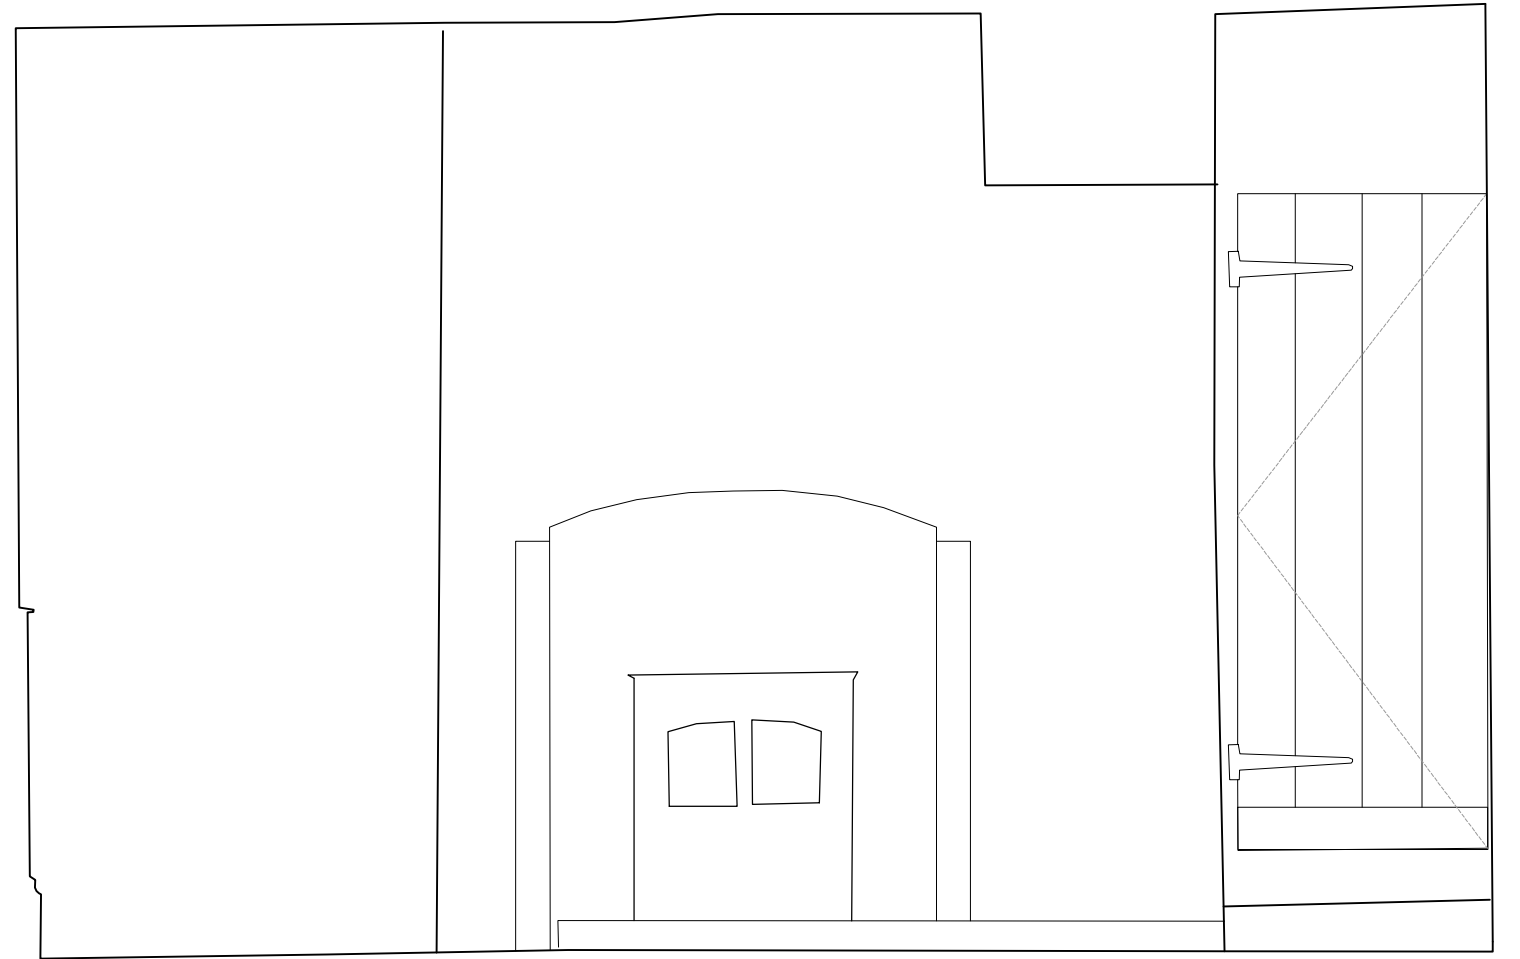


03 ELEVATION B



04 ELEVATION C

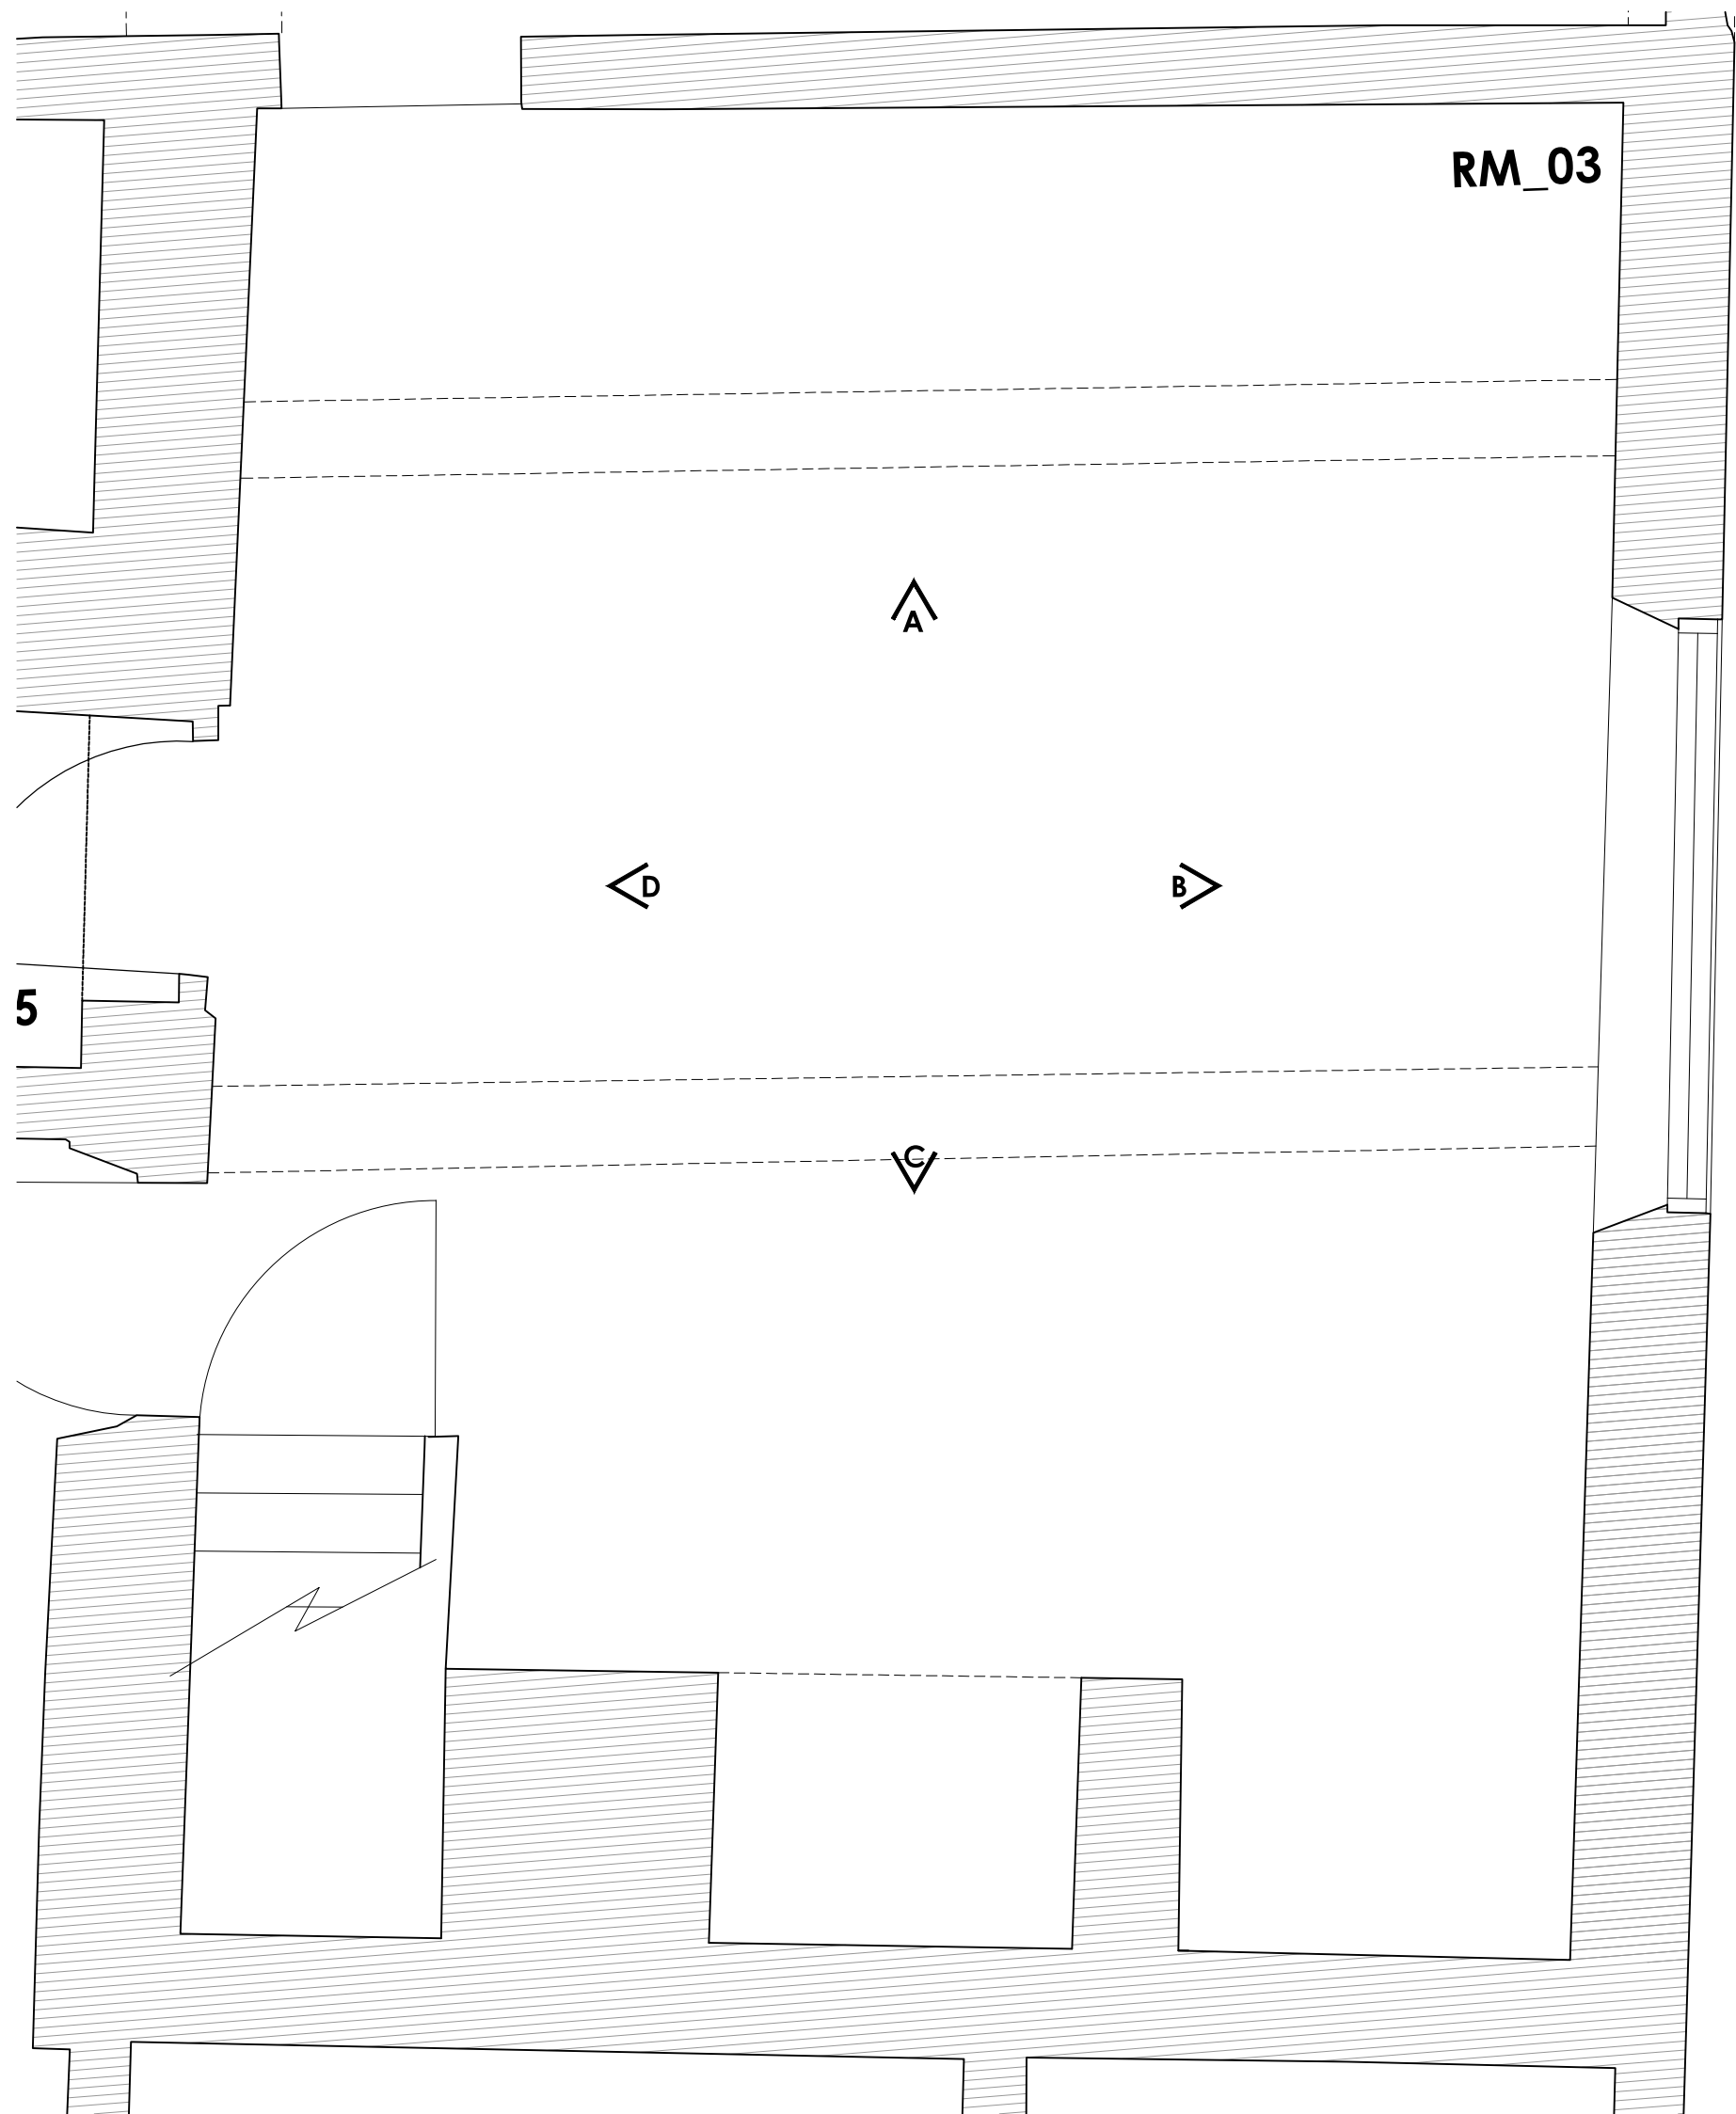

01 P L A N

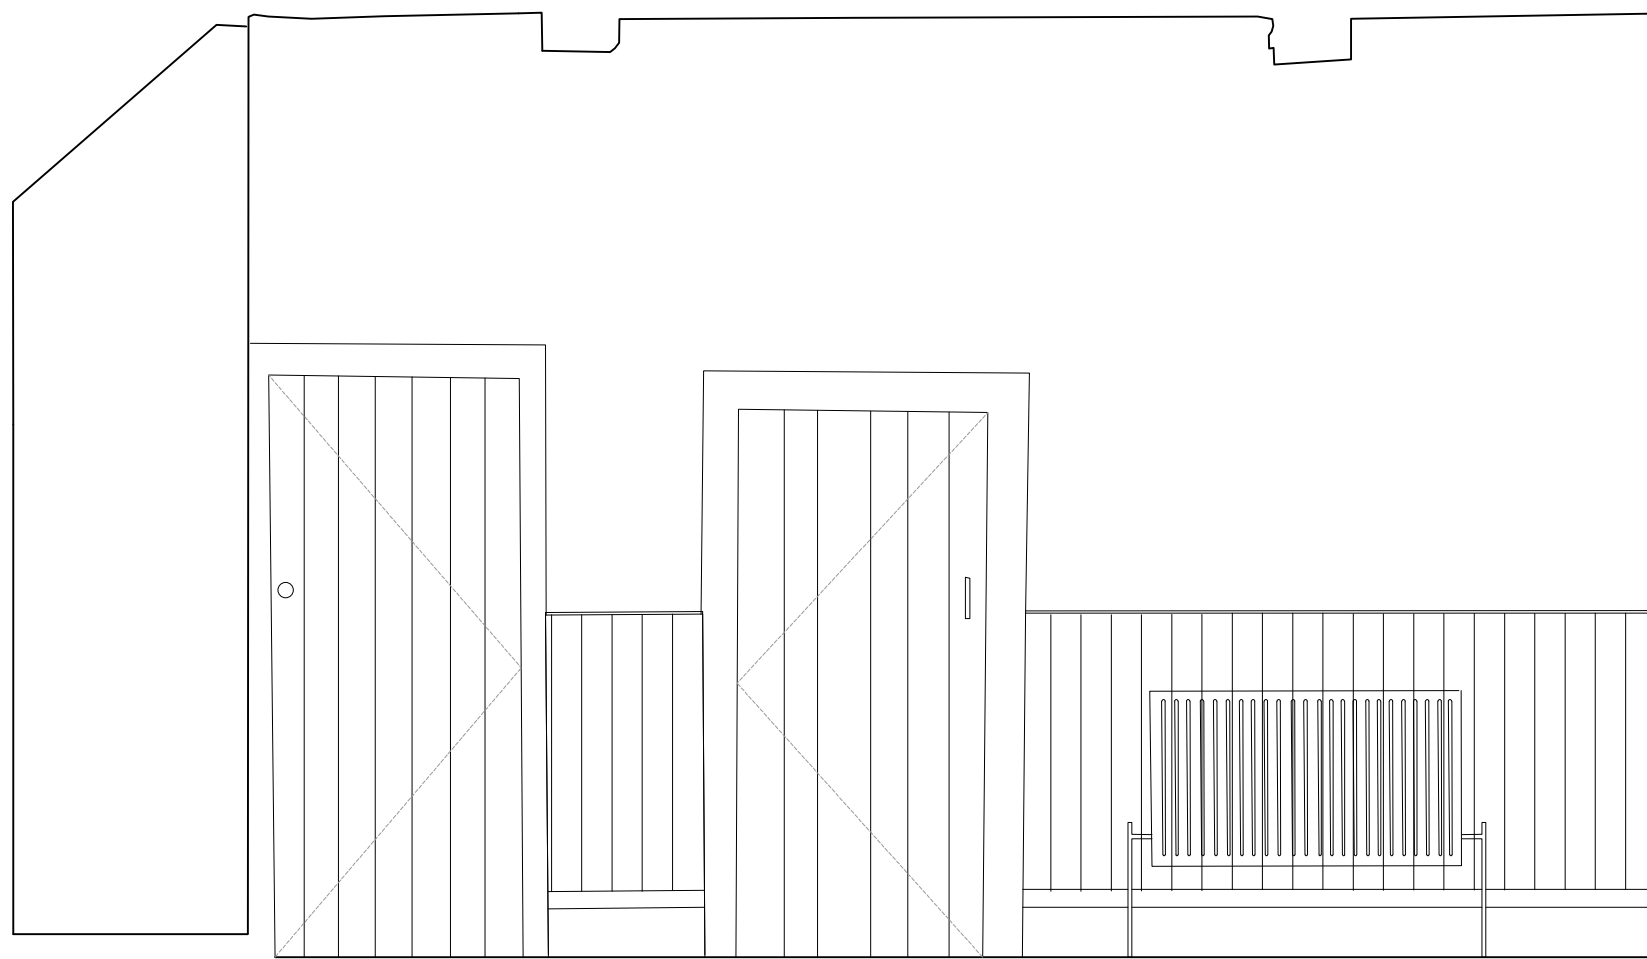

05 ELEVATION D

Issued for Planning	11.01.2023	01
Issued for Information	16.11.2022	01
Issued for Information	30.09.2021	00
Issue - Amendment	Date	Rev

Project Wykes Manor, Wykes Ln, Donington,
Spalding, PE11 4SD

JONATHAN HENDRY ARCHITECTS LTD

10 Nickerson Way
Peacofield Business Park
Hullonder Clay
Uncolnshire
DN33 3J5

T: 01522458100
W: www.jonathanhendryarchitects.com

Subject Existing Internal Elevations - RM.03

Scale 1:25 Date 30.09.2021

Original Size A1

Drawing No. EX_RM.03 Revision 01