




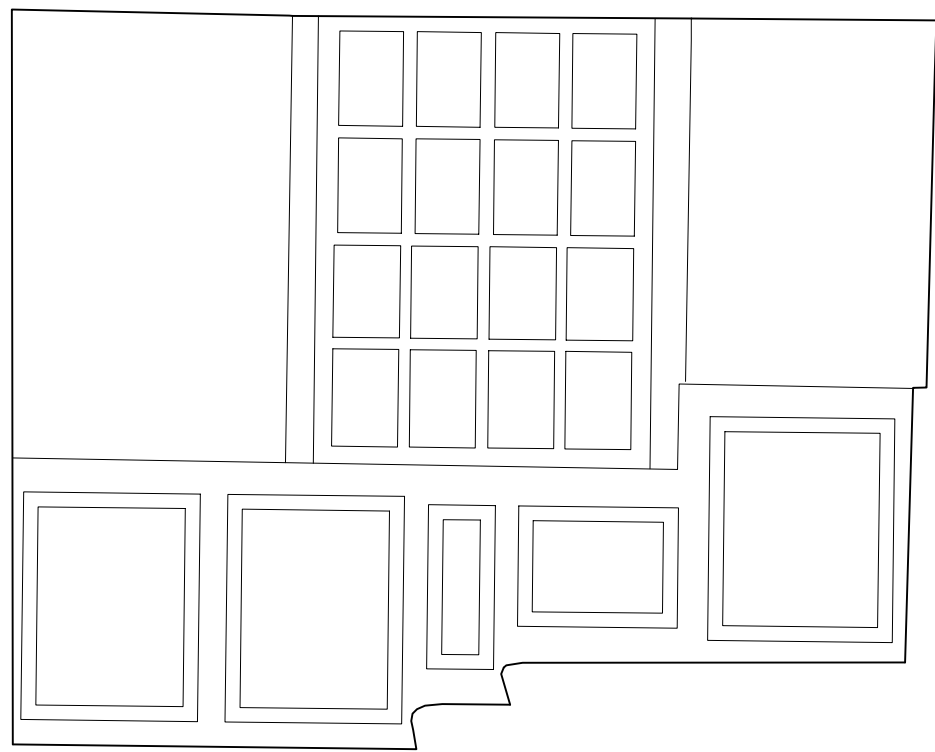

02 ELEVATION A

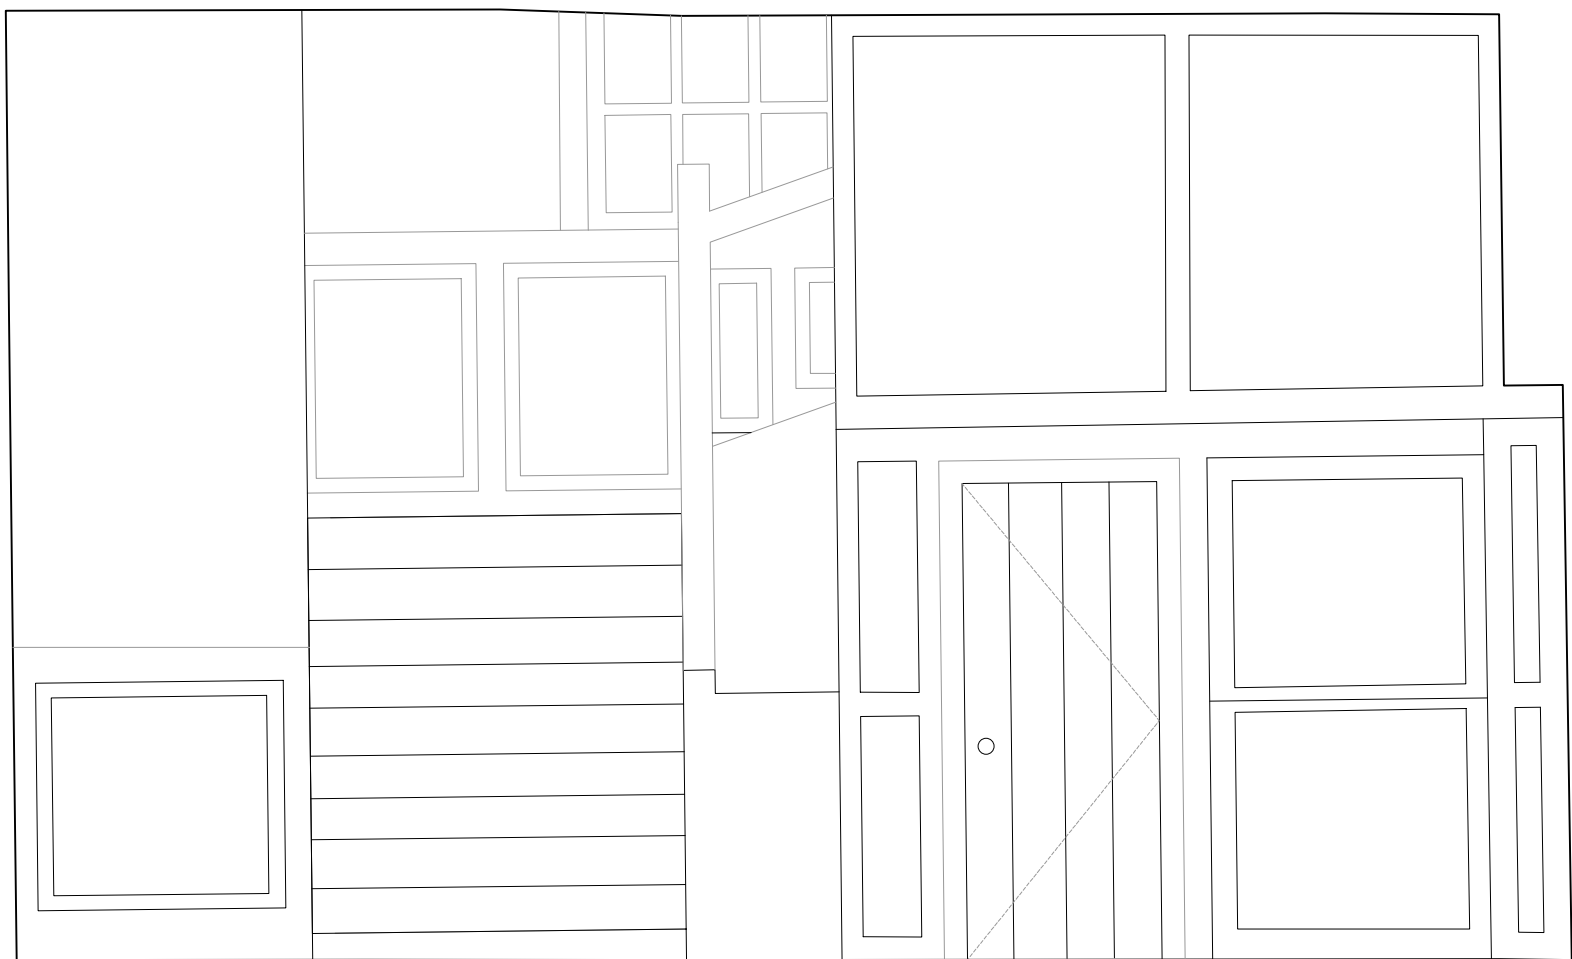


03 ELEVATION B

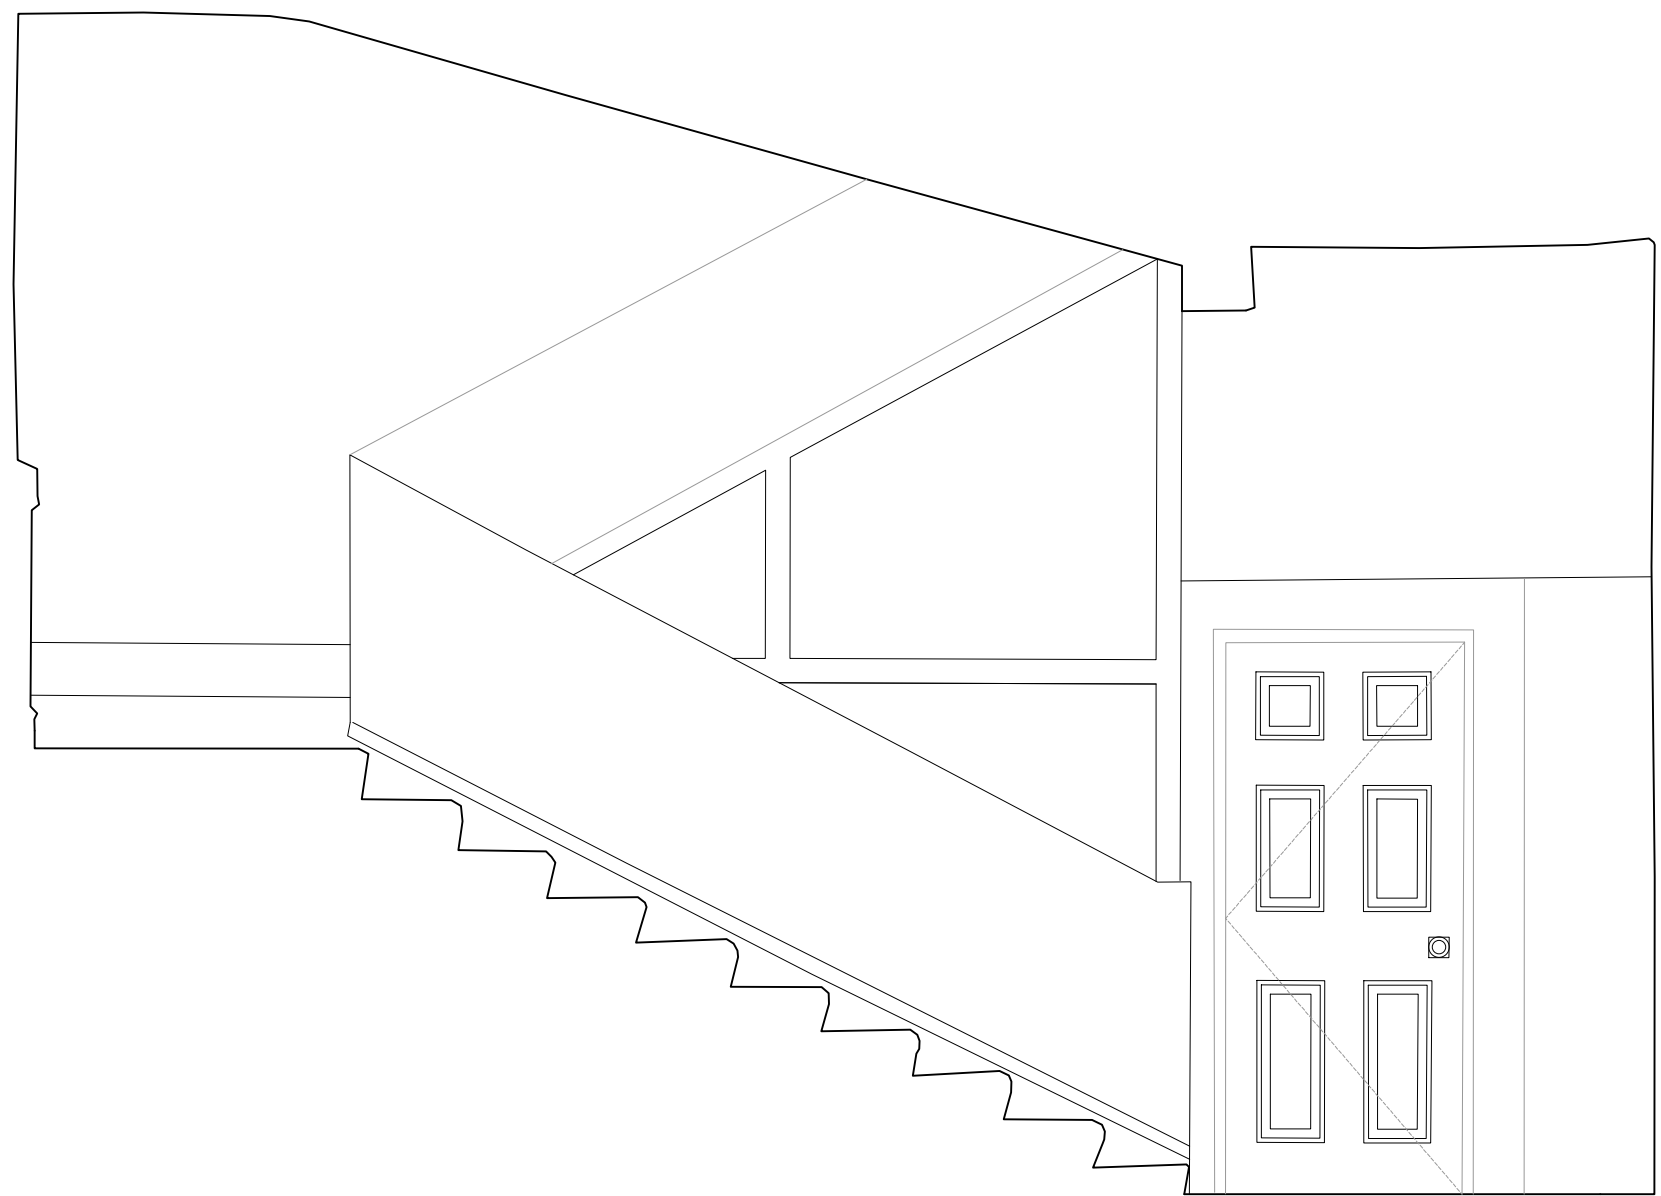


04 ELEVATION C



01 P L A N

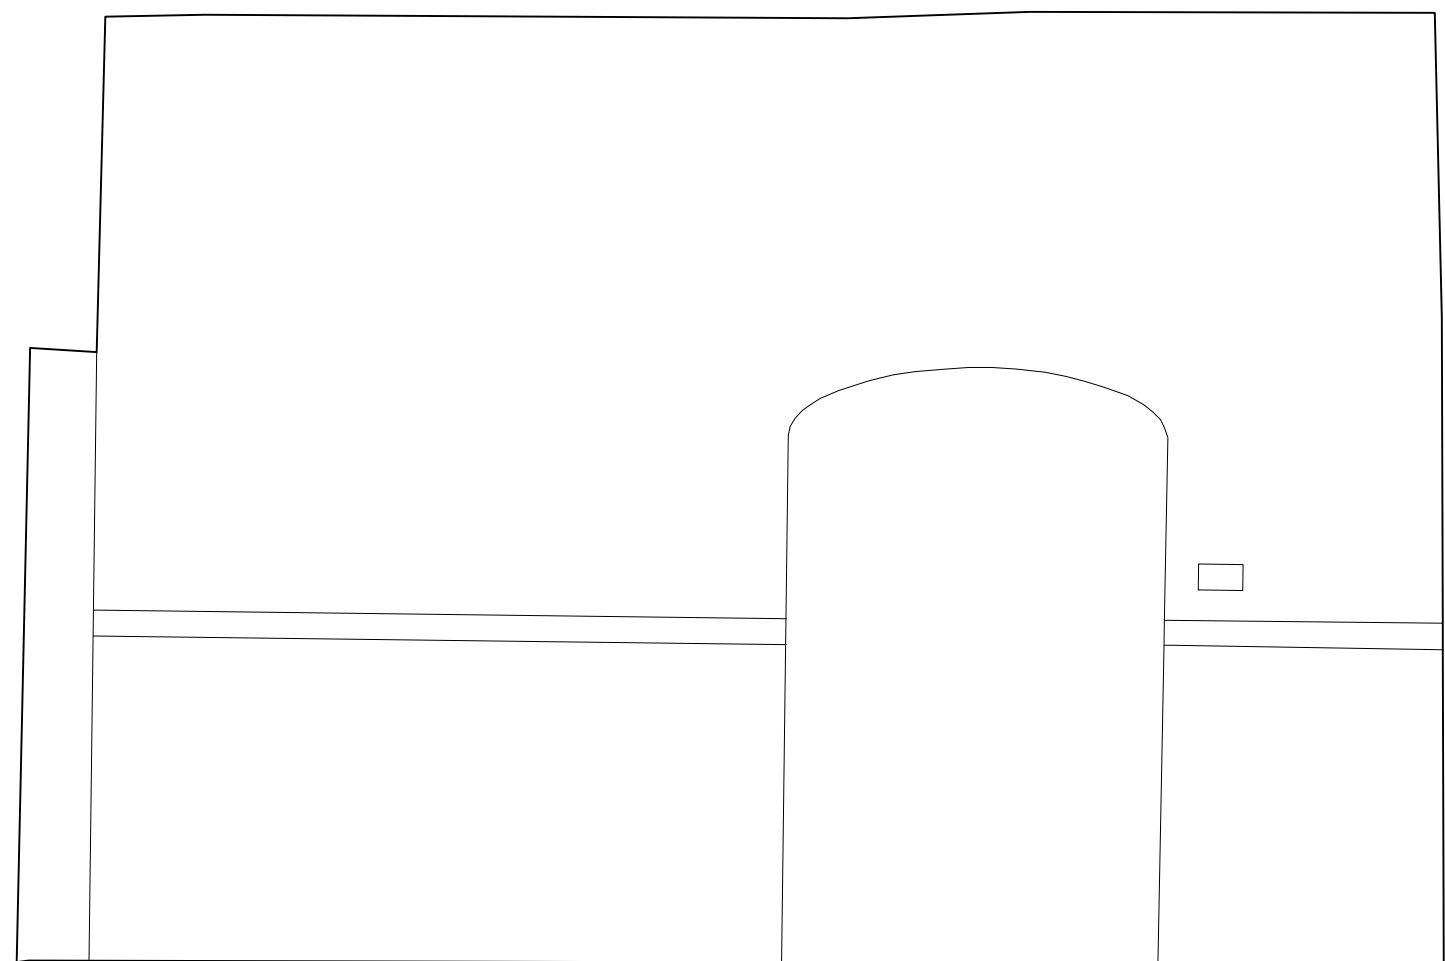

05 ELEVATION D

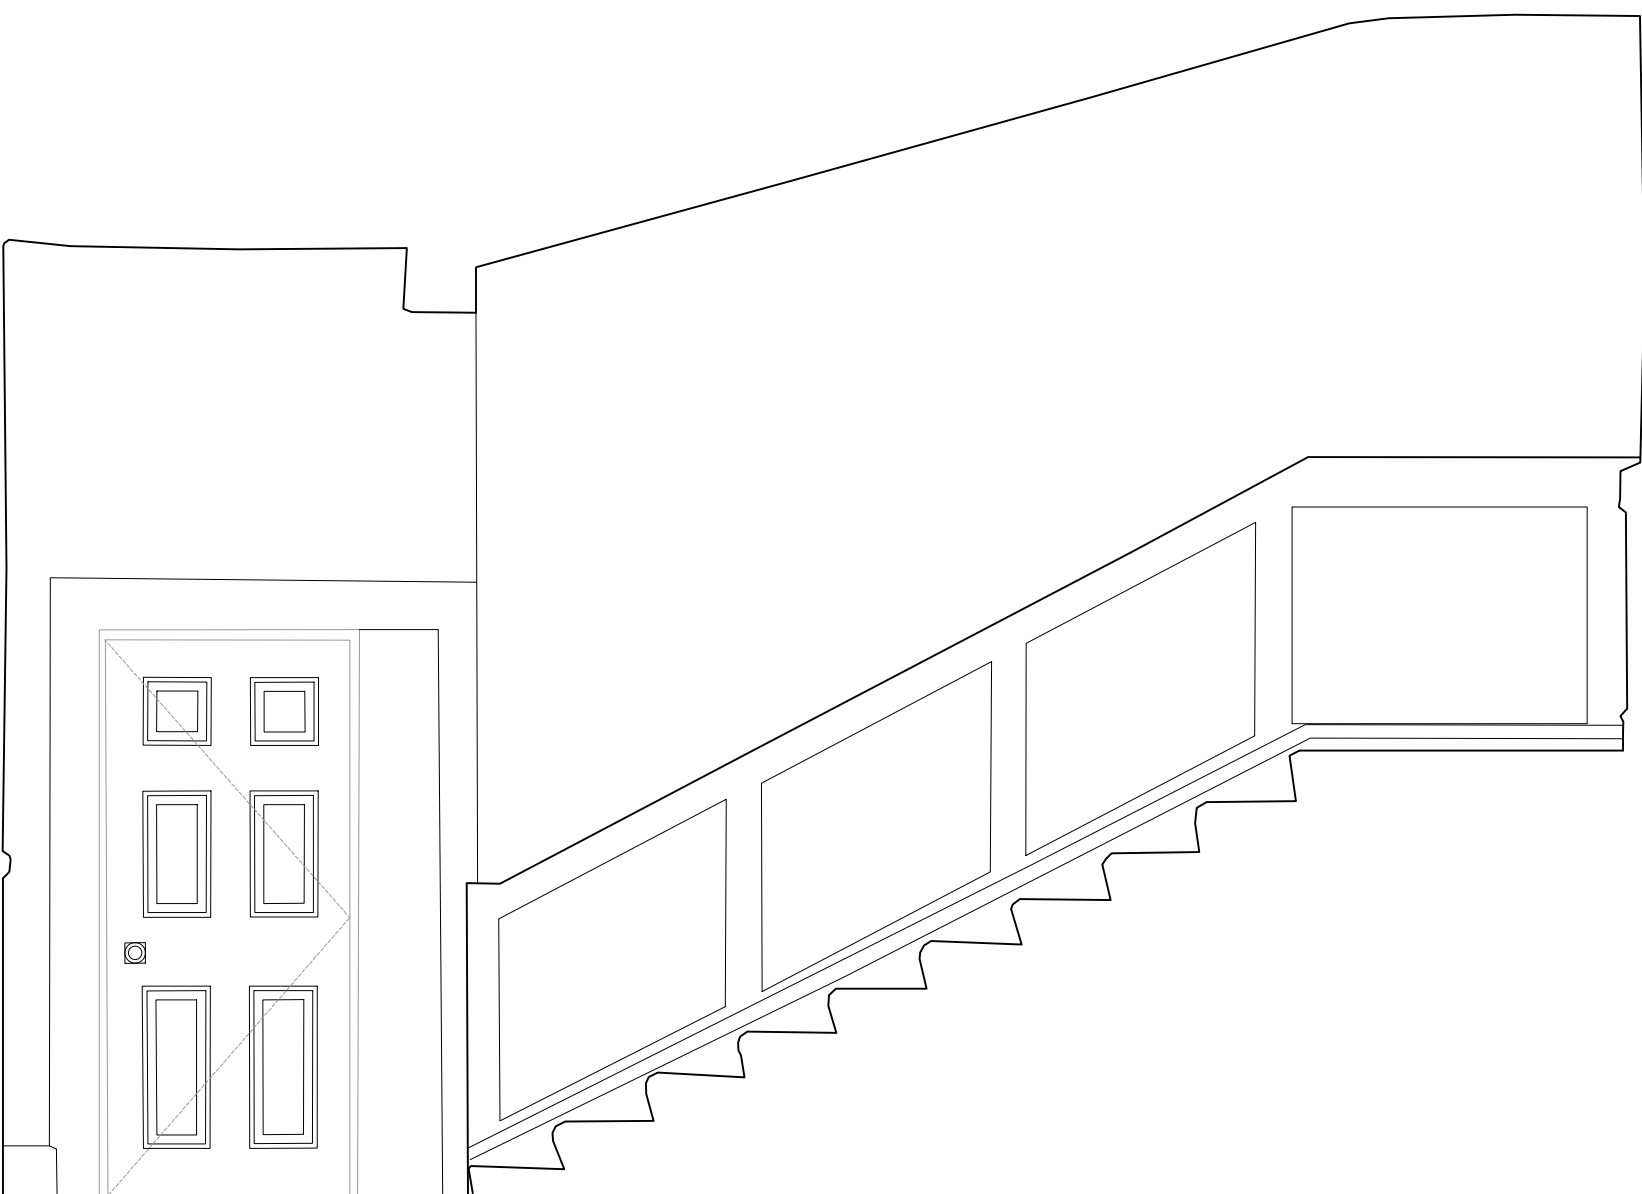

06 ELEVATION E

Issued for Planning	11.01.2023	01
Issued for Information	16.11.2022	01
Issued for Information	30.09.2021	00
Issue - Amendment	Date	Rev

Project Wykes Manor, Wykes Ln, Donington,
Spalding, PE11 4SD

JONATHAN HENDRY ARCHITECTS LTD
10 Nickerson Way
Peacocks Business Park
Hullbridge-Cray
Uncolnshire
DN33 3J5

T: 01522458100
W: www.jonathanhendryarchitects.com

Subject Existing Internal Elevations - RM.08

Scale 1:25 Date 30.09.2021
Original Size A1
Drawing No. EX_RM.08 Revision 01