




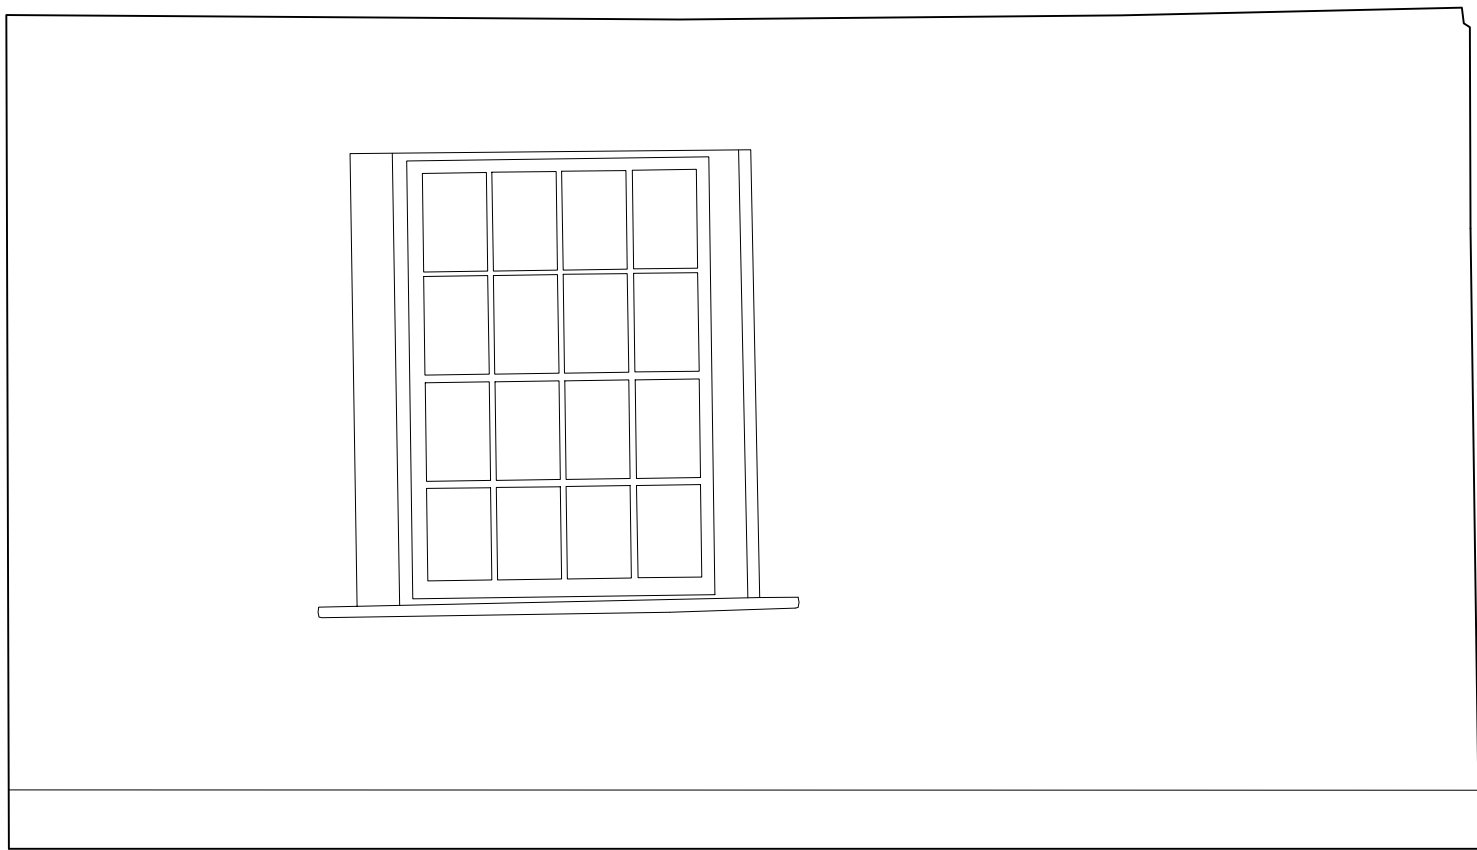

02 ELEVATION A

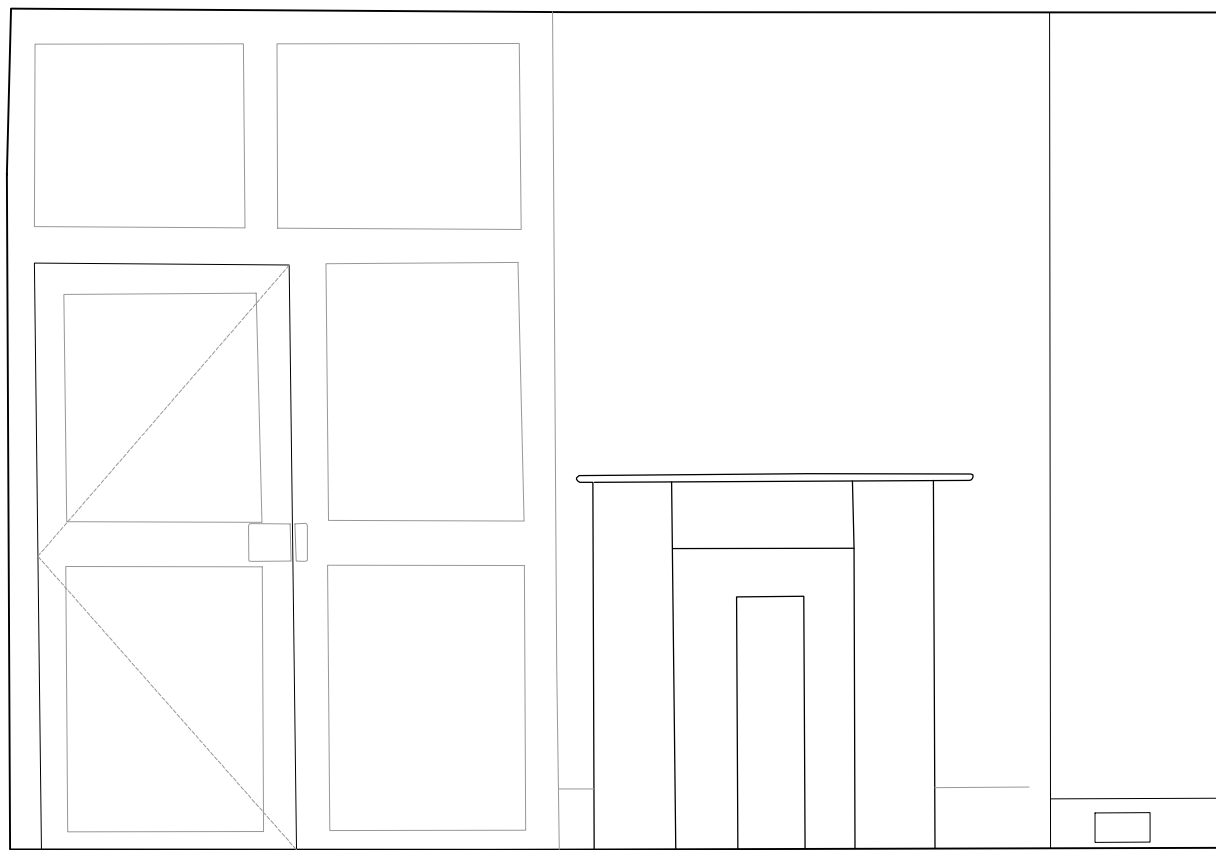


03 ELEVATION B

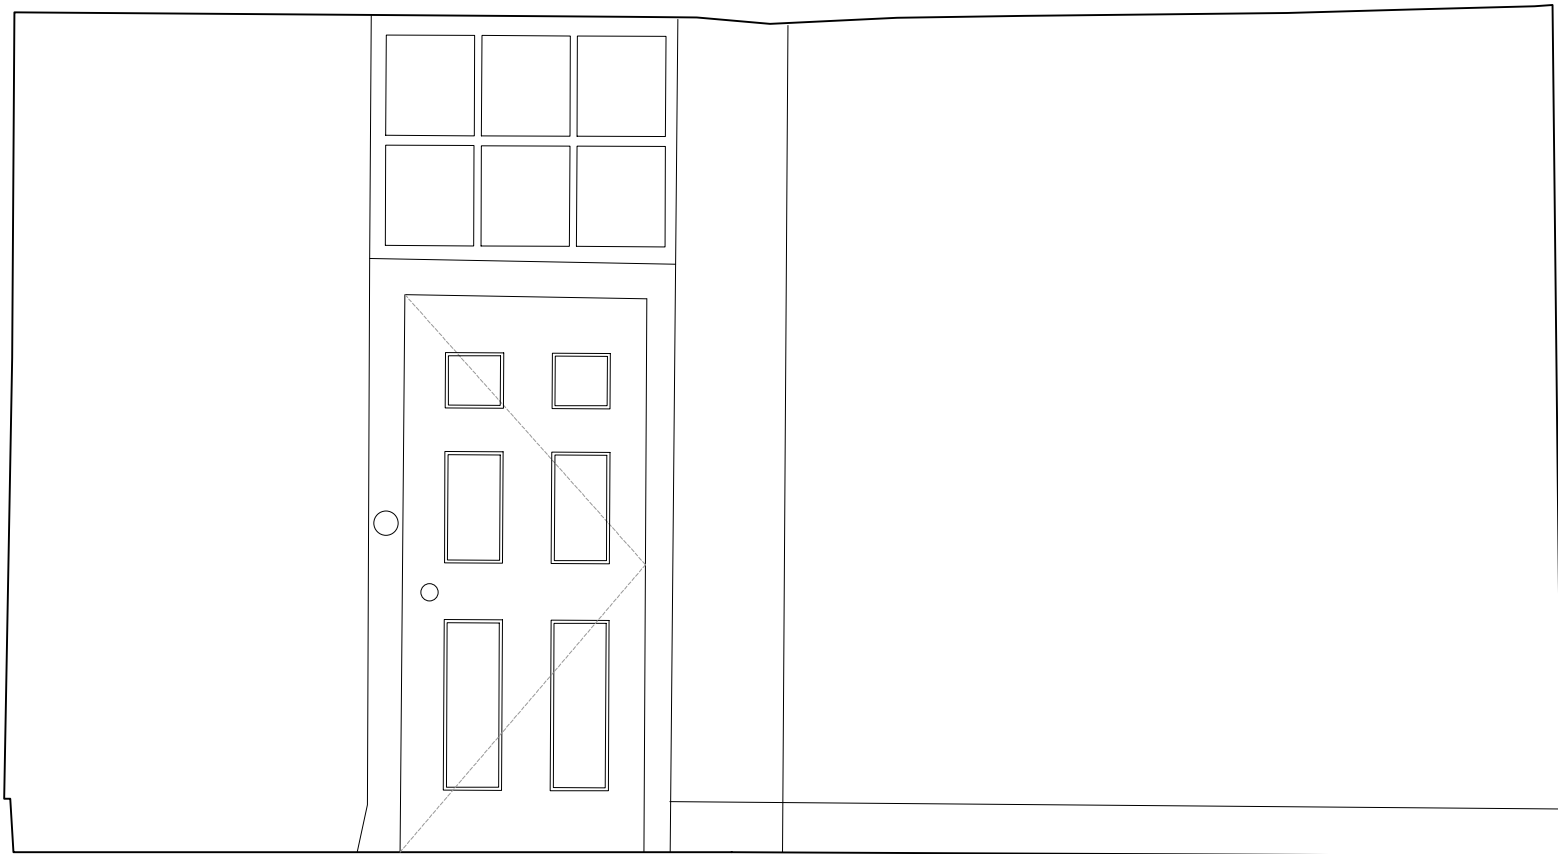

04 ELEVATION C



01 P L A N

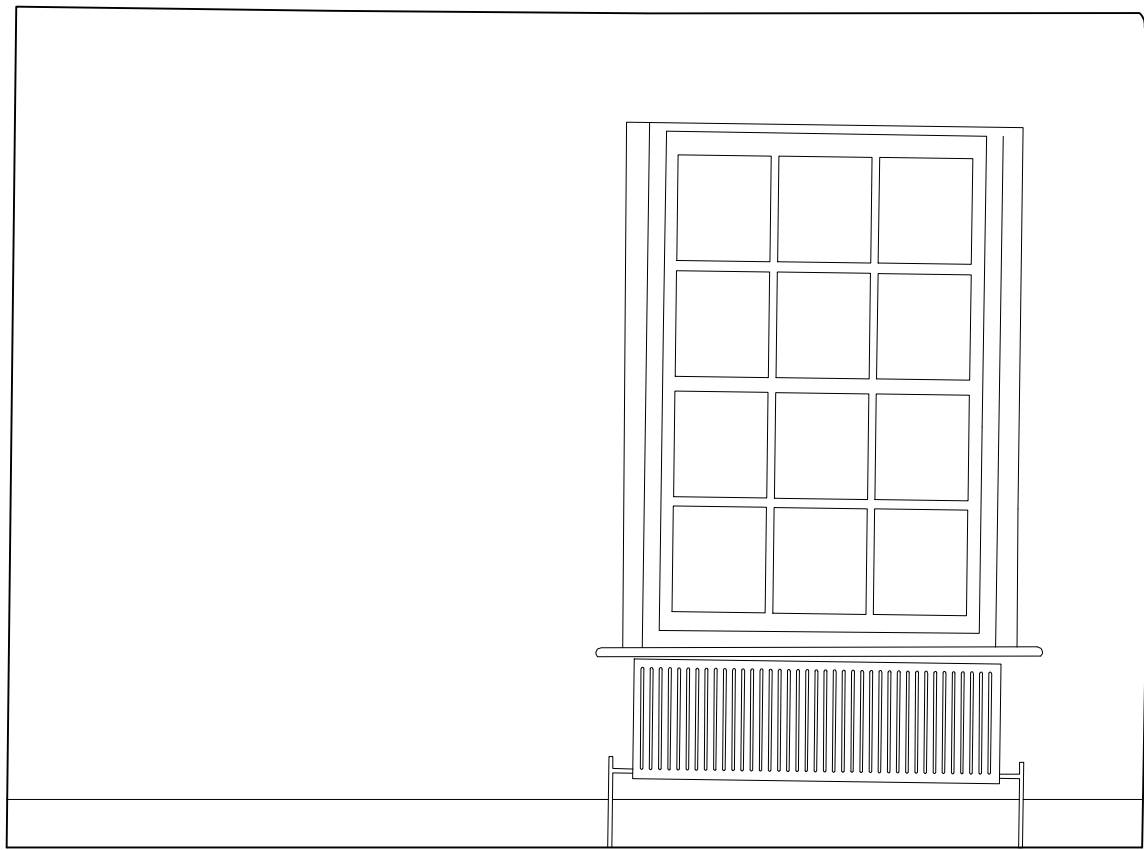

05 ELEVATION D

Issued for Planning	11.01.2023	01
Issued for Information	16.11.2022	01
Issued for Information	30.09.2021	00
Issue - Amendment	Date	Rev

Project	Wykes Manor, Wykes Ln, Donington, Spalding, PE11 4SD
JONATHANHENDRYARCHITECTS Ltd	
10 Nickerson Way Peascliffe Business Park Hullonder-Cray Uncolnshire DN33 3J5	
T.	01522458100
W.	www.jonathanhendryarchitects.com
Subject	Existing Internal Elevations - RM.10

Scale	1:25	Date	30.09.2021
Original Size	A1		
Drawing No.	EX_RM.10	Revision	01