



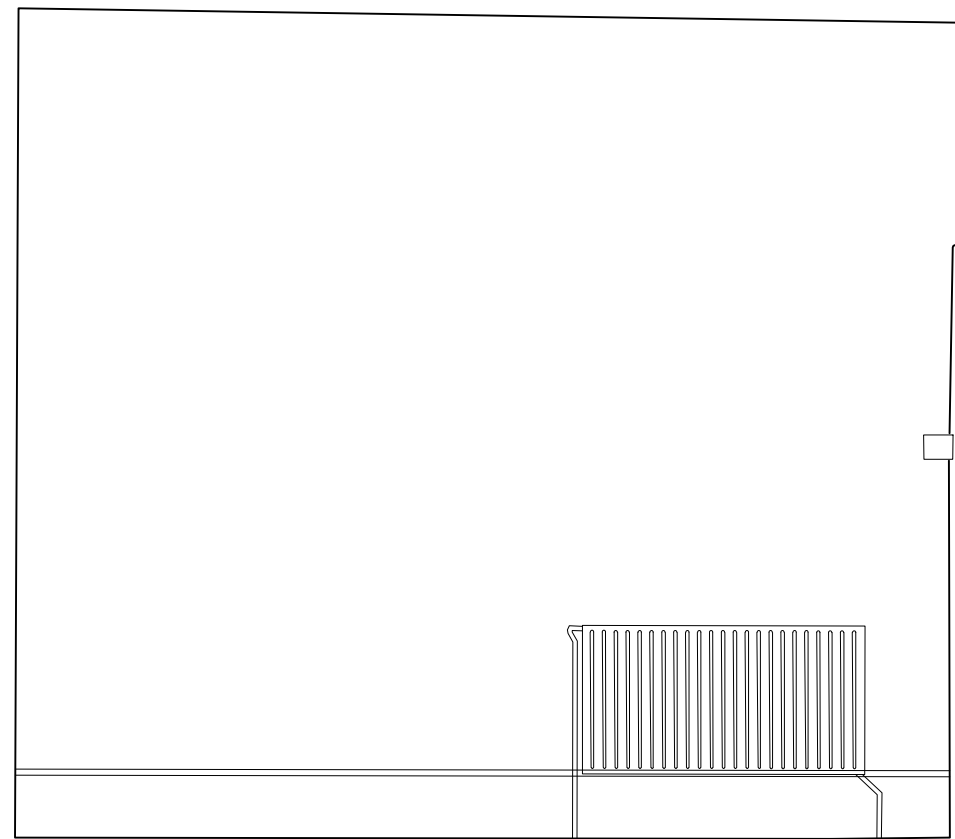


02 ELEVATION A

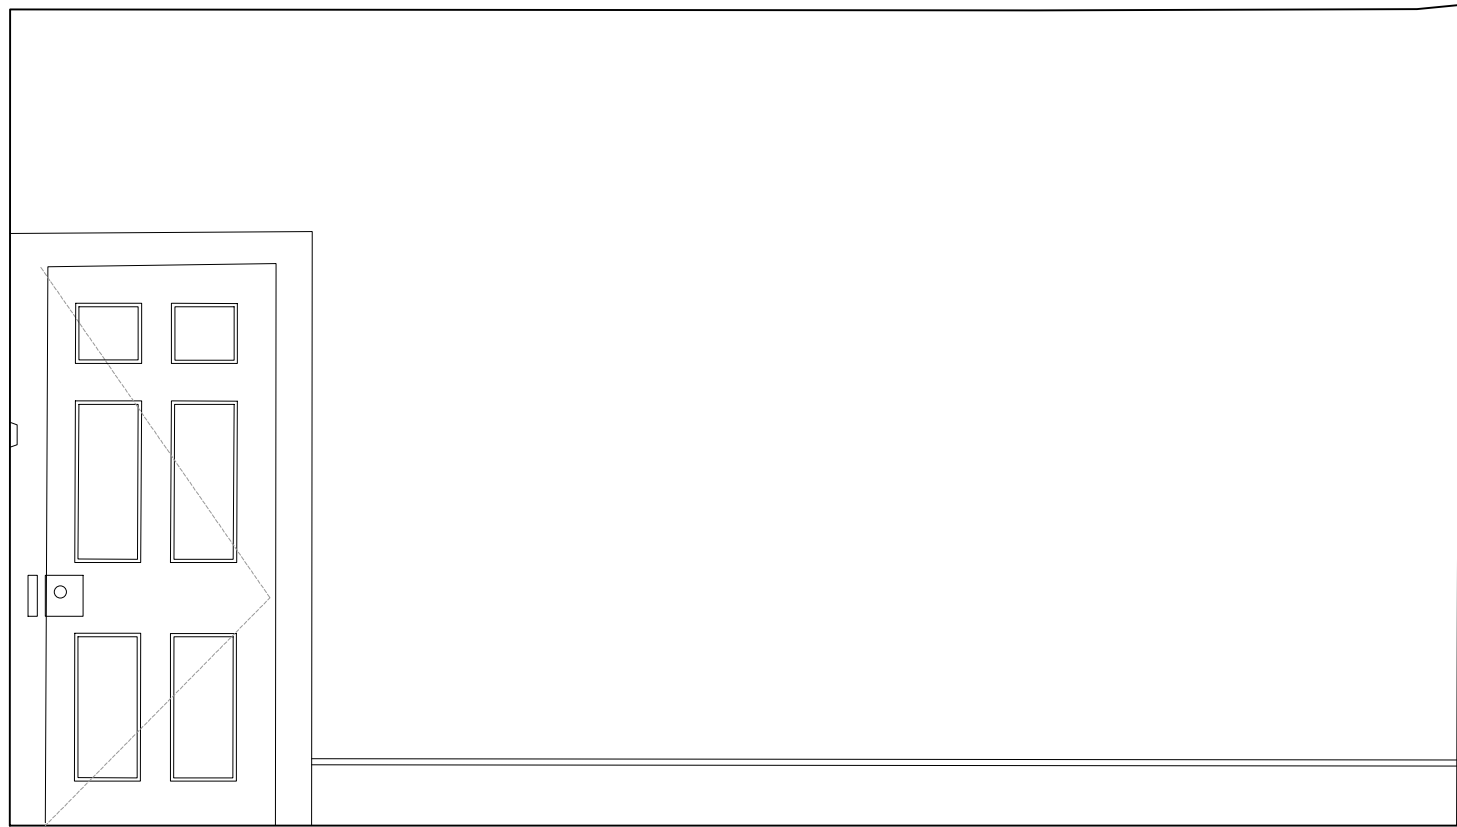


03 ELEVATION B



04 ELEVATION C

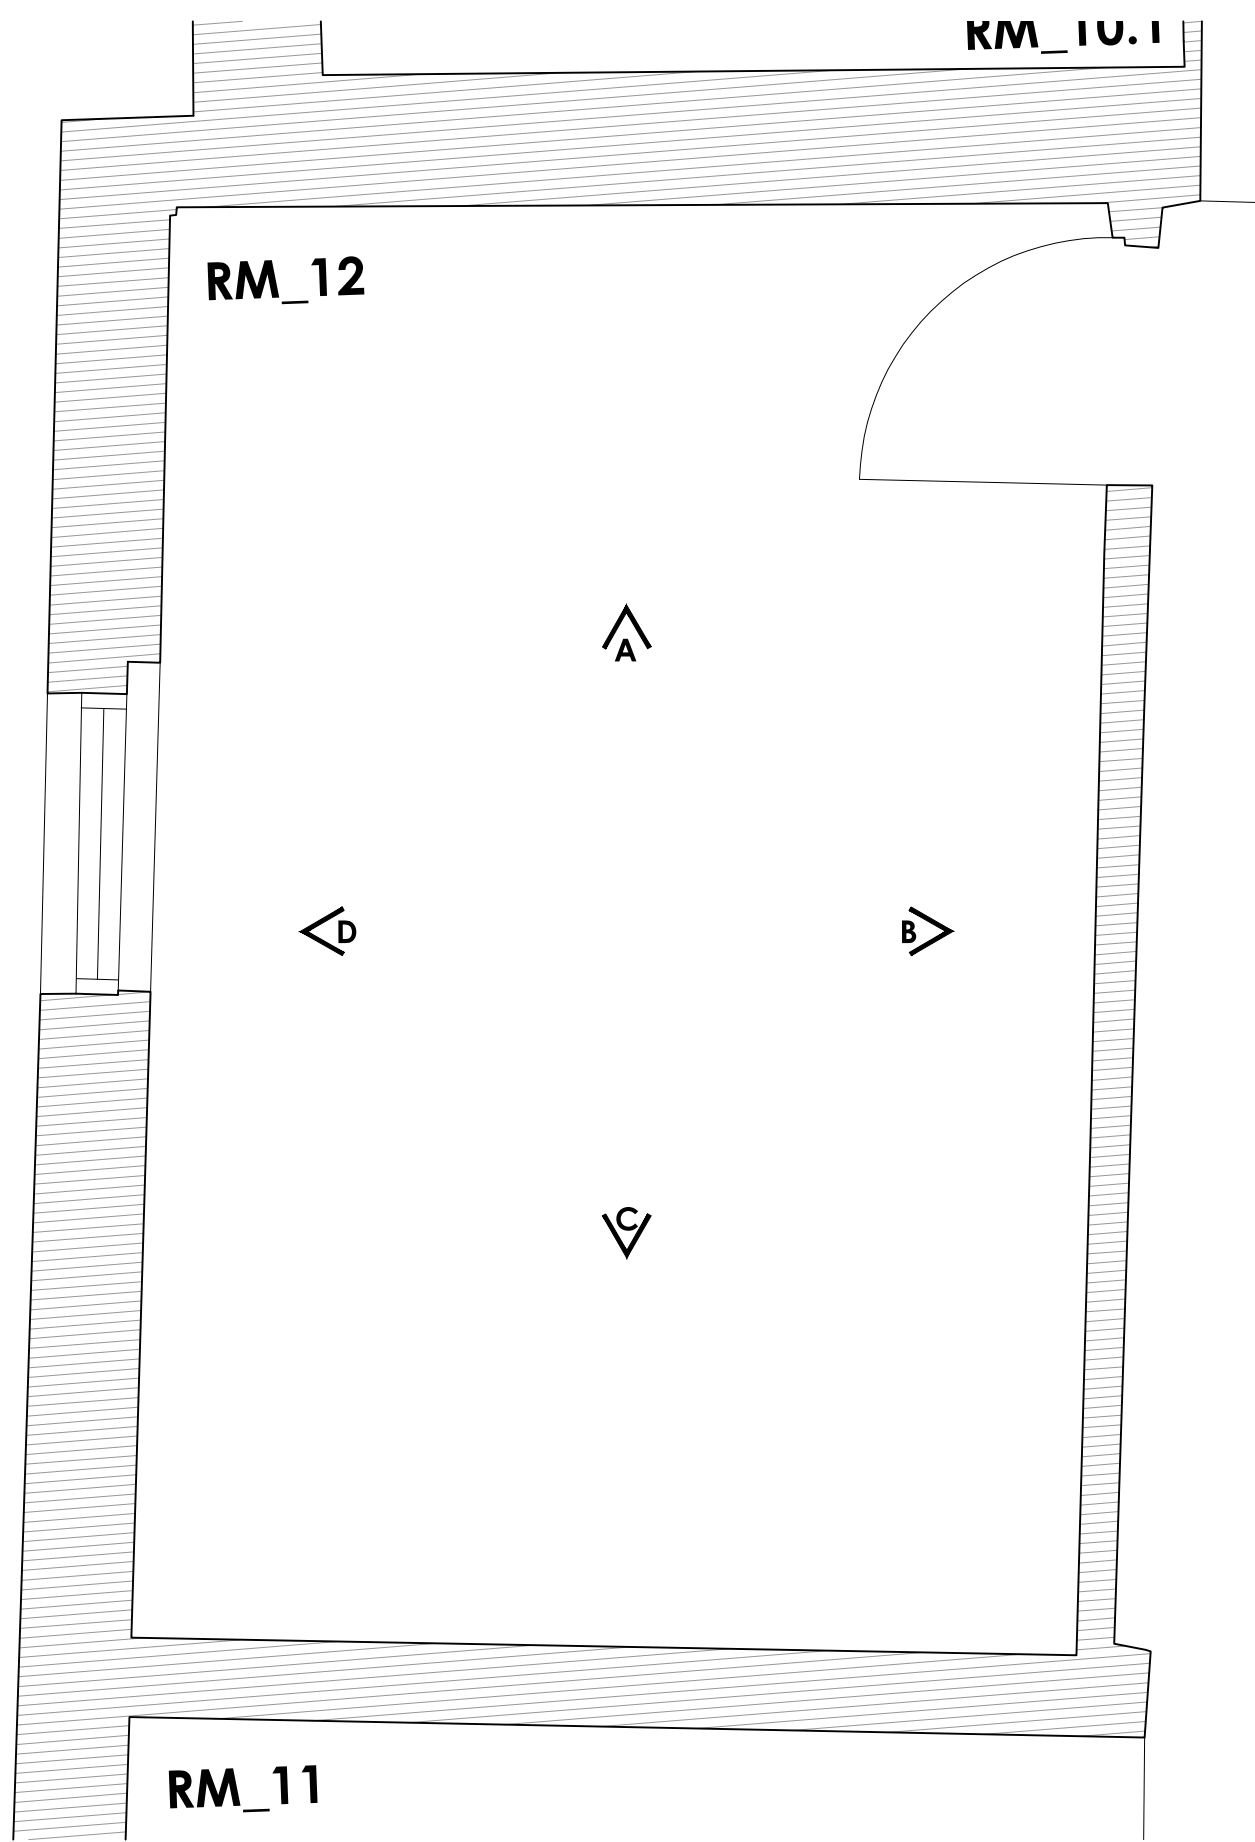

01 P L A N

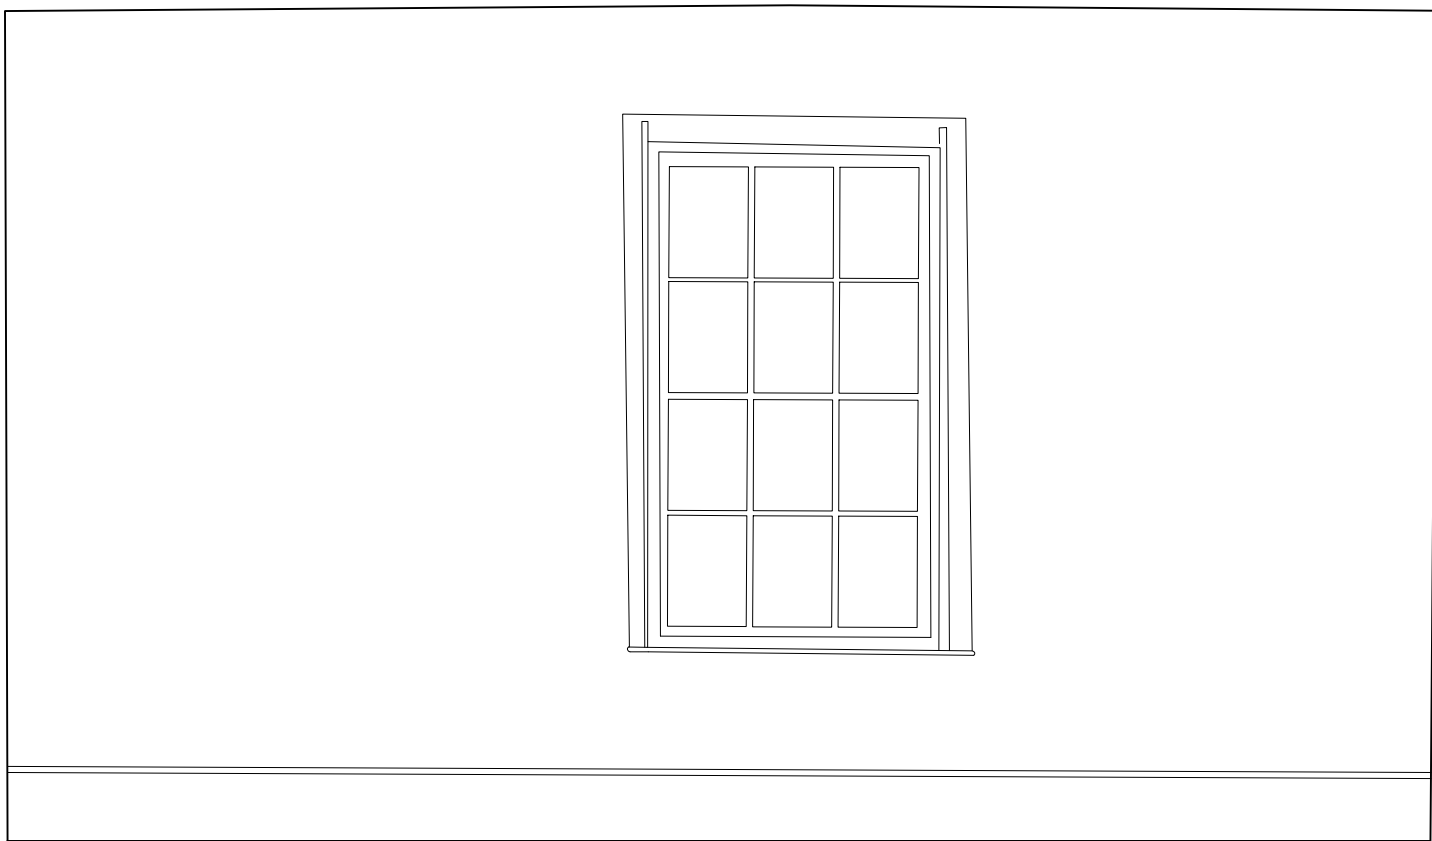

05 ELEVATION D