




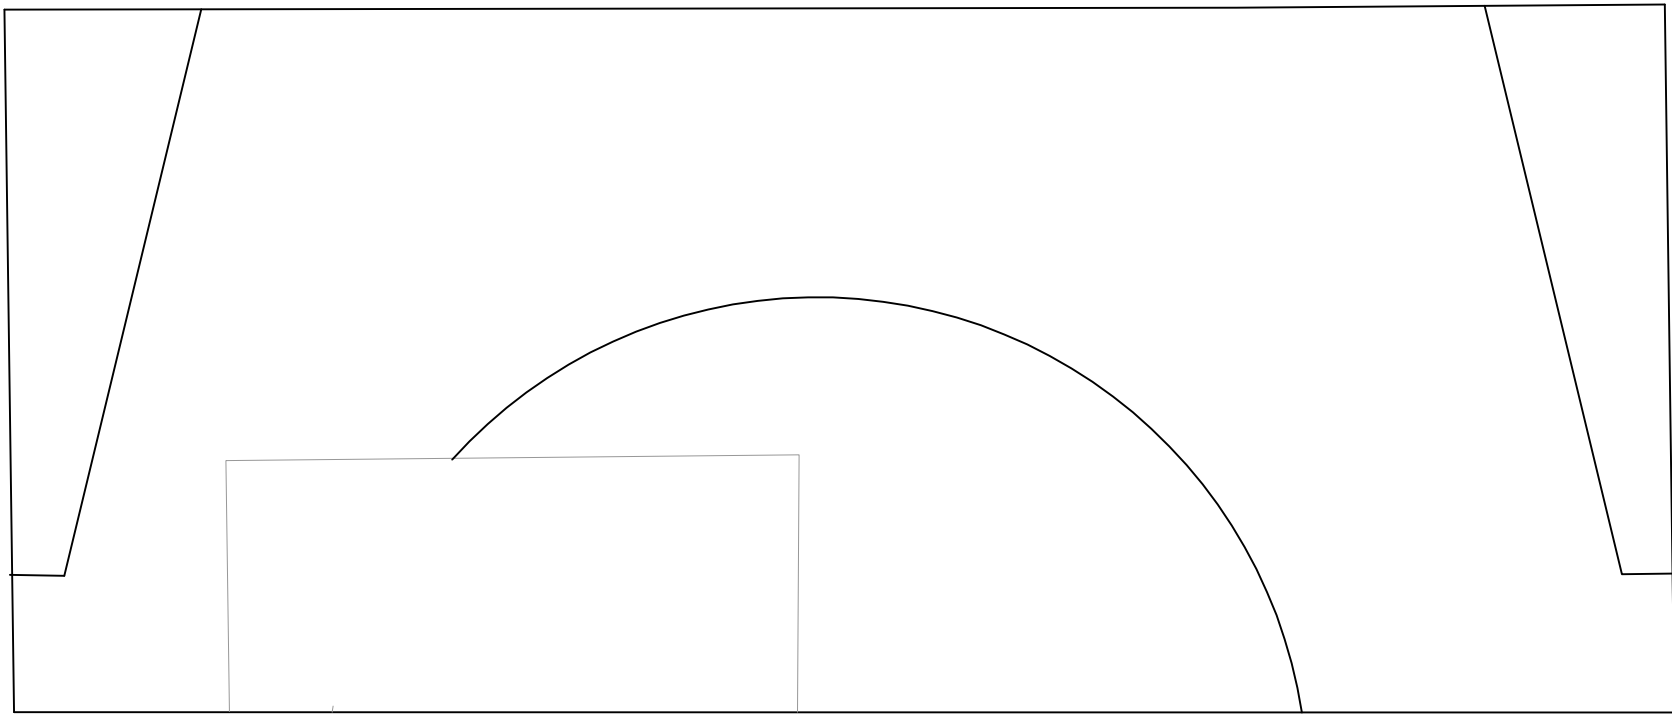


02 ELEVATION A

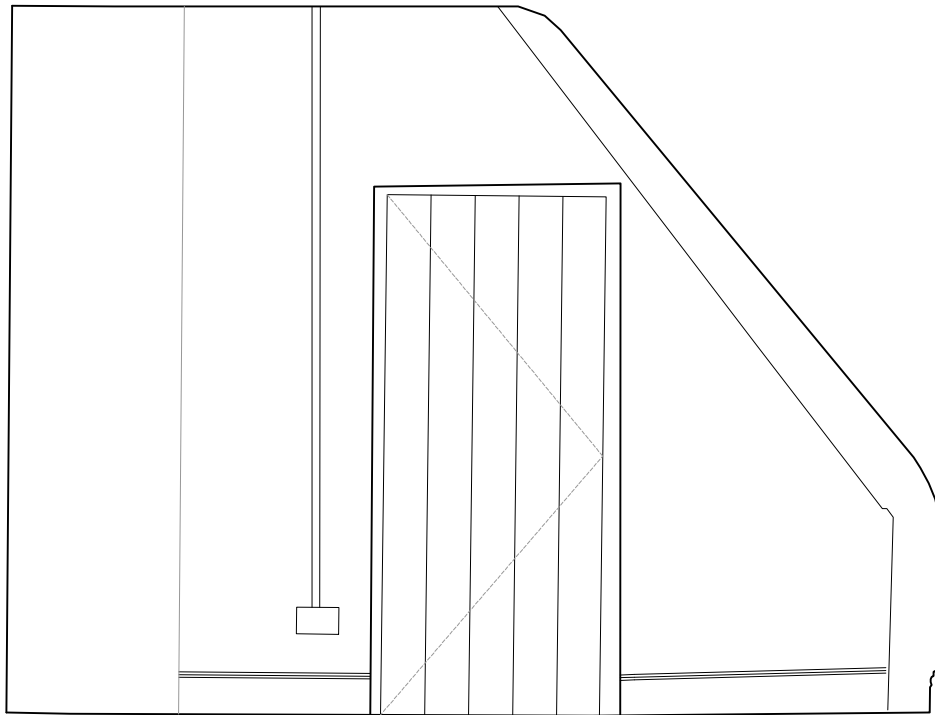


03 ELEVATION B

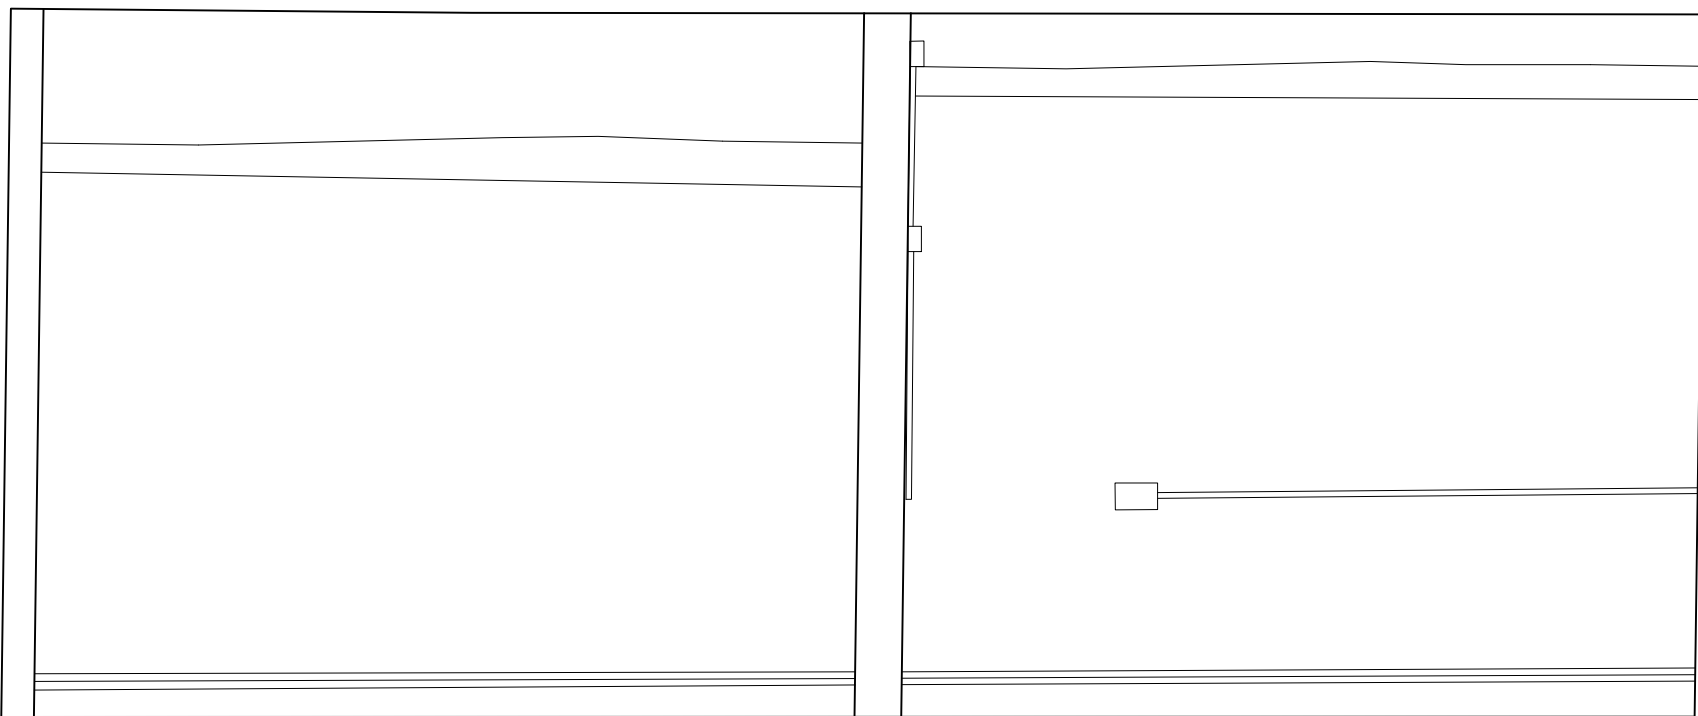

04 ELEVATION C

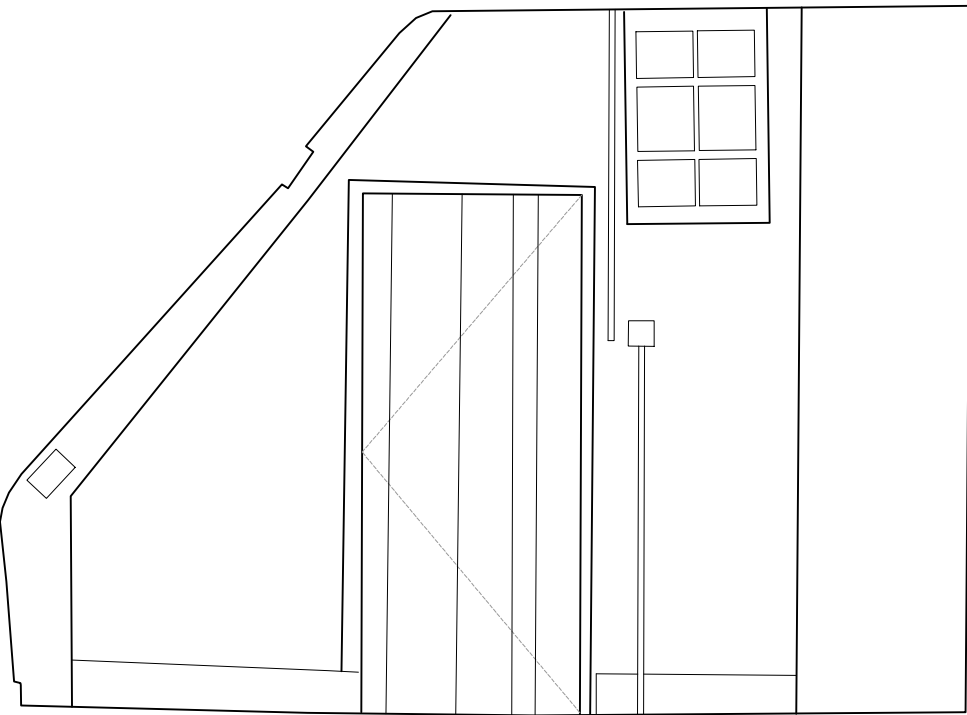

05 ELEVATION D

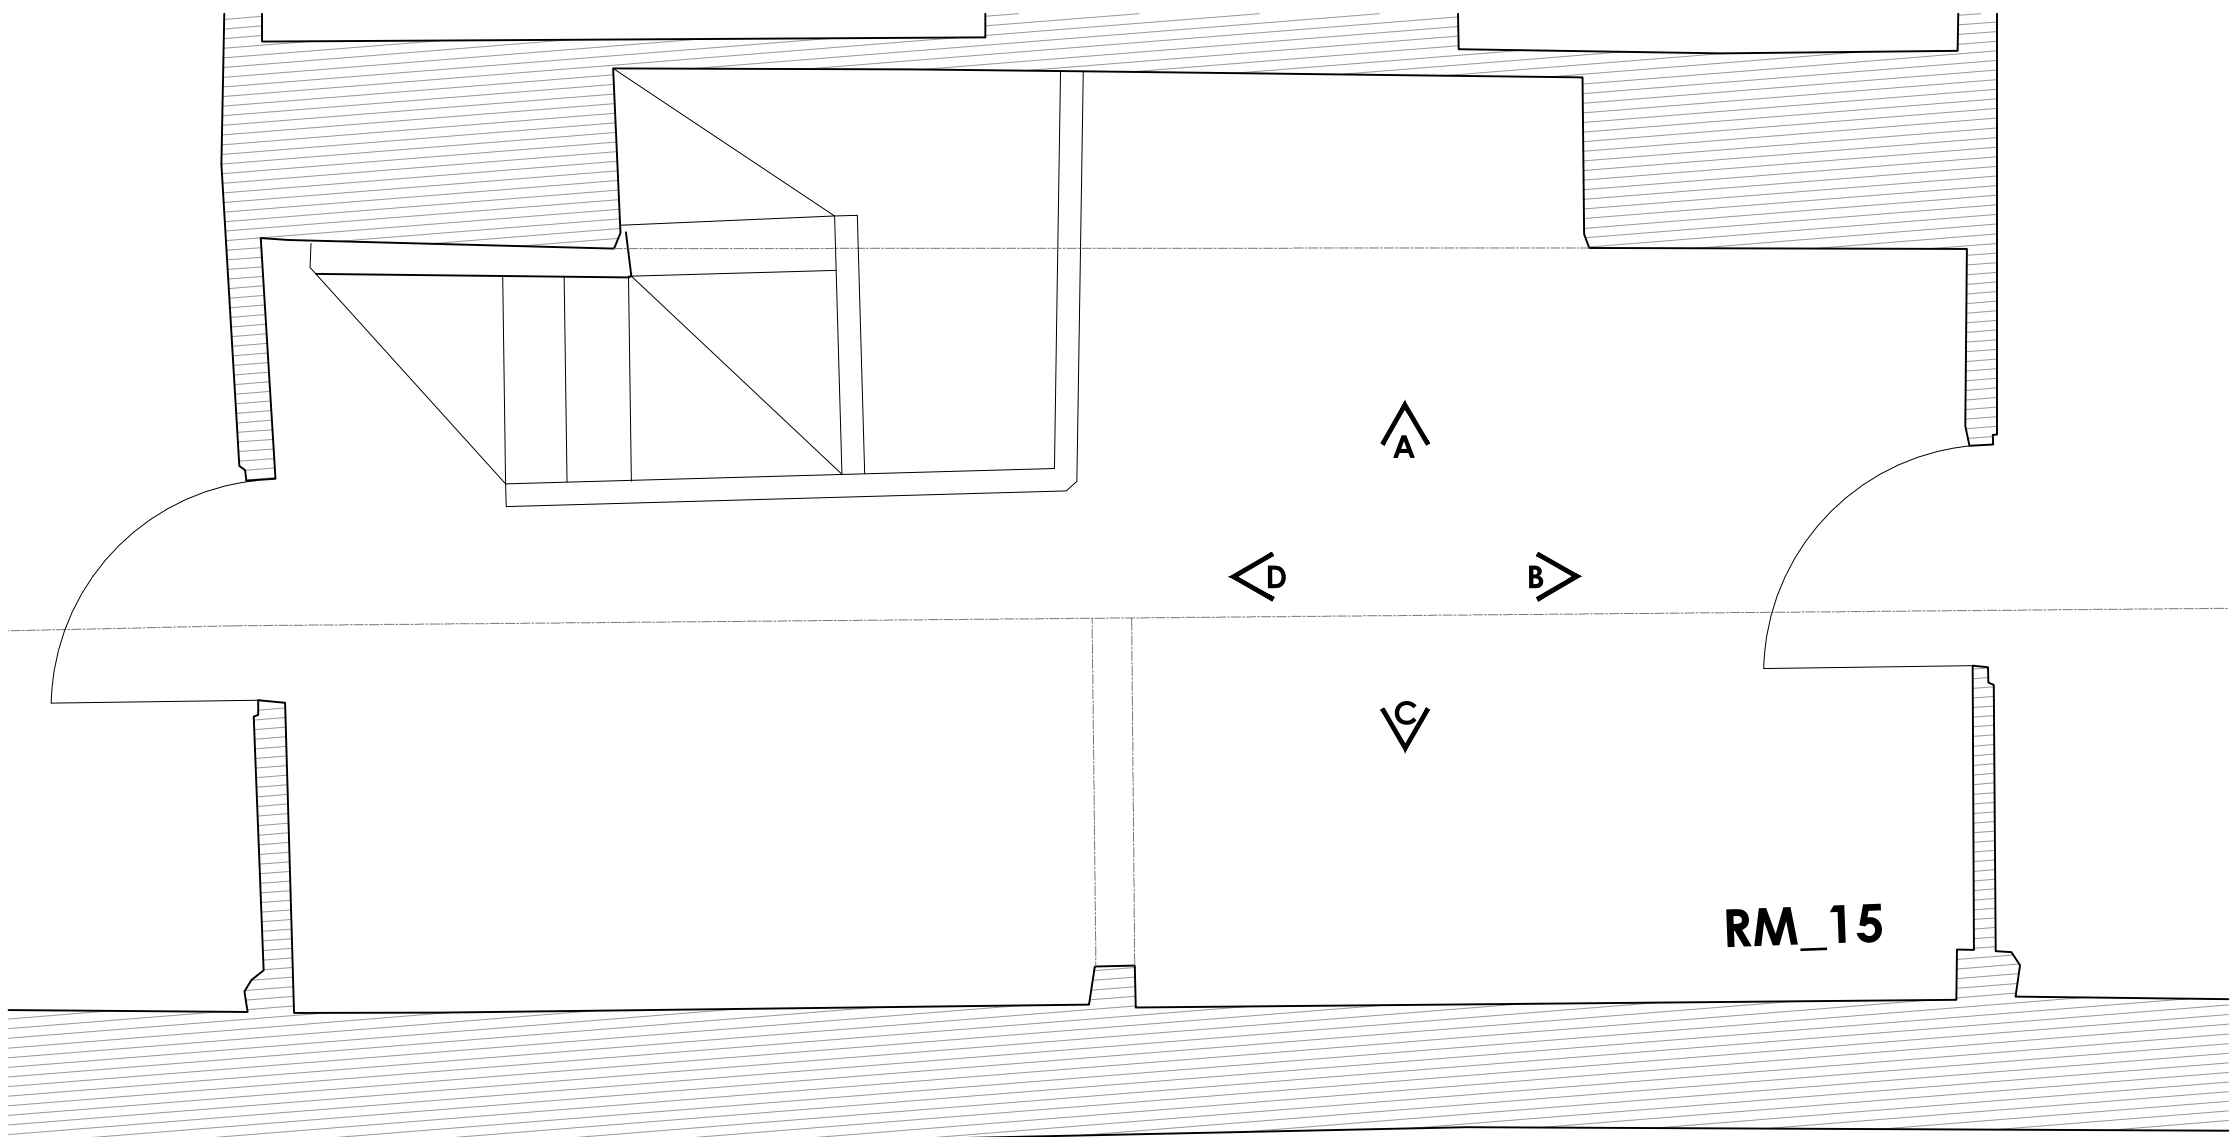

01 P L A N