



LEGEND


1. Clay Pantiles to be cleaned and relayed.
2. Existing Brickwork, cleaned and re-pointed.
3. Timber Cladding.
4. Timber Door.
5. Timber Window.
6. Timber Shutter.
7. Metal Balustrade.
8. Galvanised corrugated metal roof.
9. Galvinsed half round gutters and downpipes.
10. Galvanised box gutter.
11. Timber fence.
12. Timber gate
13. Facing Brickwork.
14. Ventilation holes.
15. Owl Box.
16. Oak Beam.
17. Dovecote.
18. Rooflights.

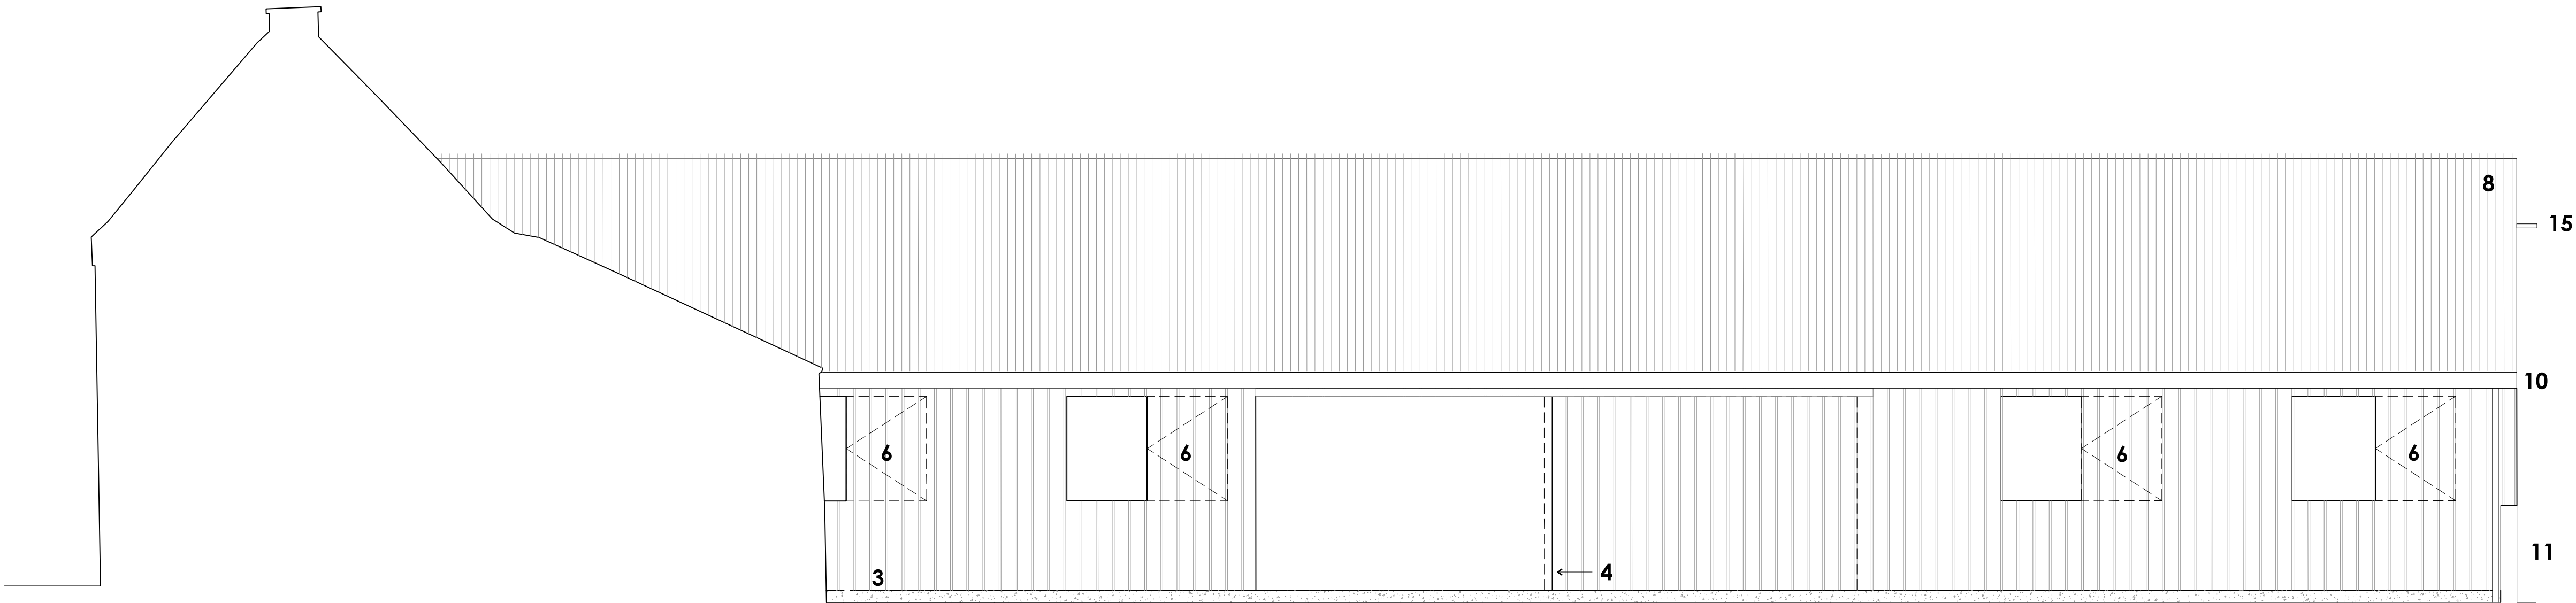

PROPOSED ELEVATION F

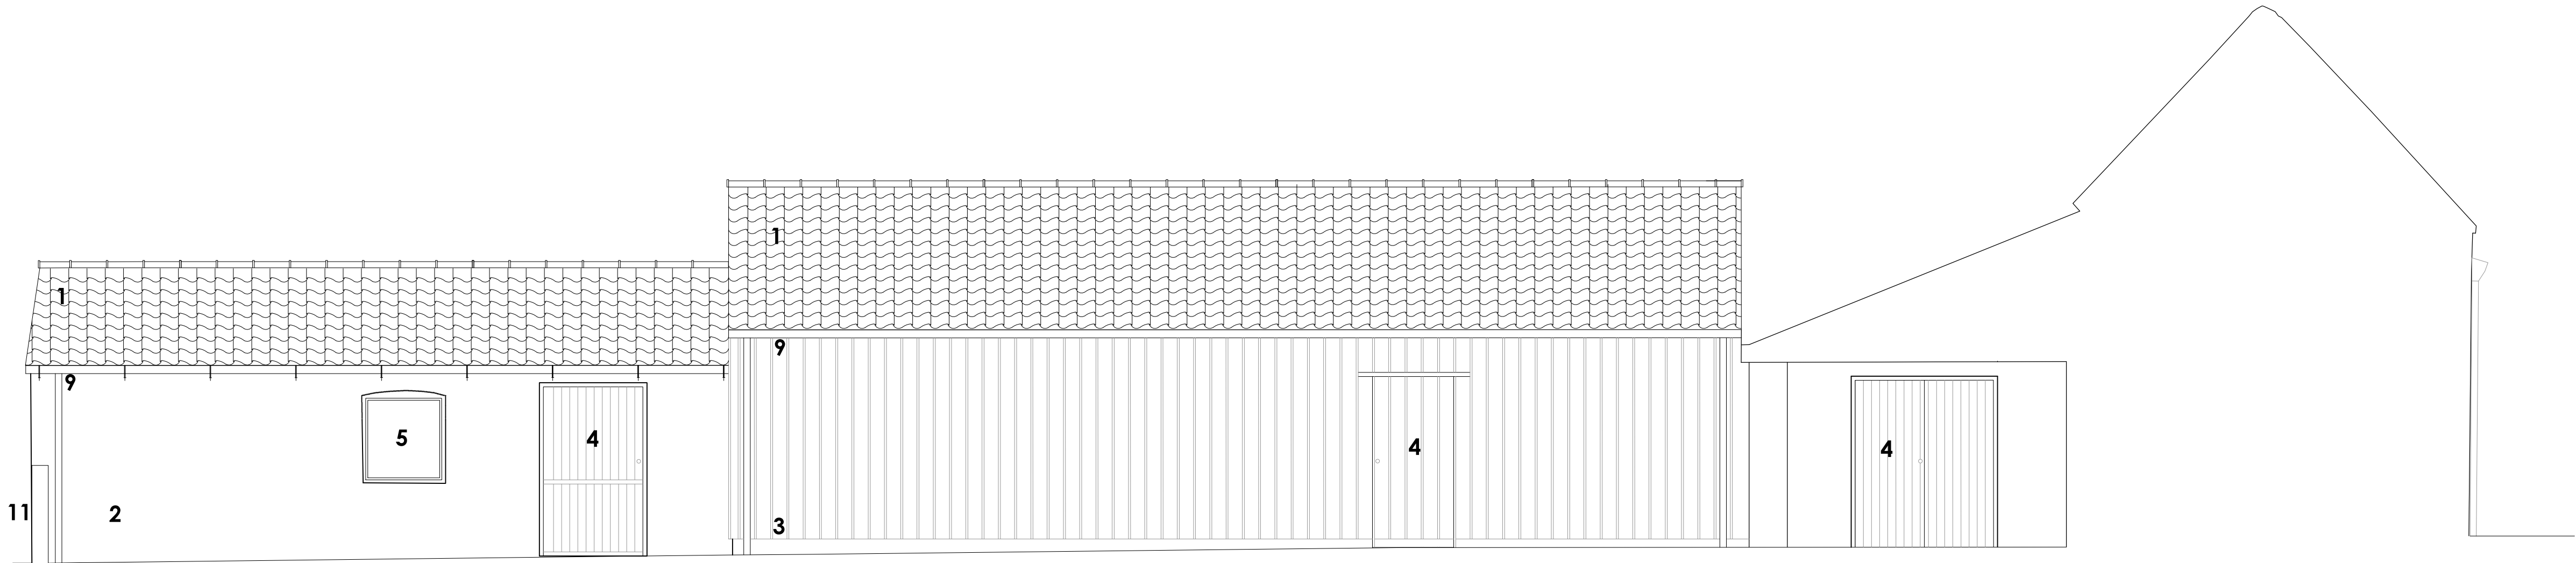

PROPOSED ELEVATION E

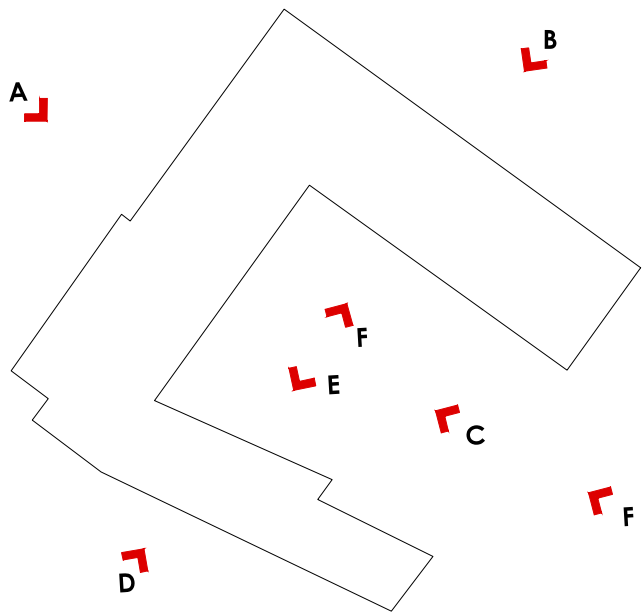

Issued for Planning	11.01.2023	06
Issued for Information	16.11.2022	06
Issued for Information	17.10.2022	05
Issued for Information	11.10.2022	04
Issued for Information	09.09.2022	03
Issued for Information	15.03.2022	02
Issued for Information	08.02.2022	01
Issued for Information	01.02.2022	00
Issue - Amendment	Date	Rev

Project Wykes Manor, Wykes Ln, Donington, Spalding, PE11 4SD

JONATHANHENDRYARCHITECTS LTD

10 Nickerson Way
Peacocks Business Park
Hollies-Clay
Lincolnshire
DN36 5HS

T. 01522 458100
W. www.jonathanhendryarchitects.com

Subject Proposed Elevations - Outbuilding

Scale 1:50 Date 08.02.2022

Original Size A1 Revision

Drawing No. GA_212 Revision 06