




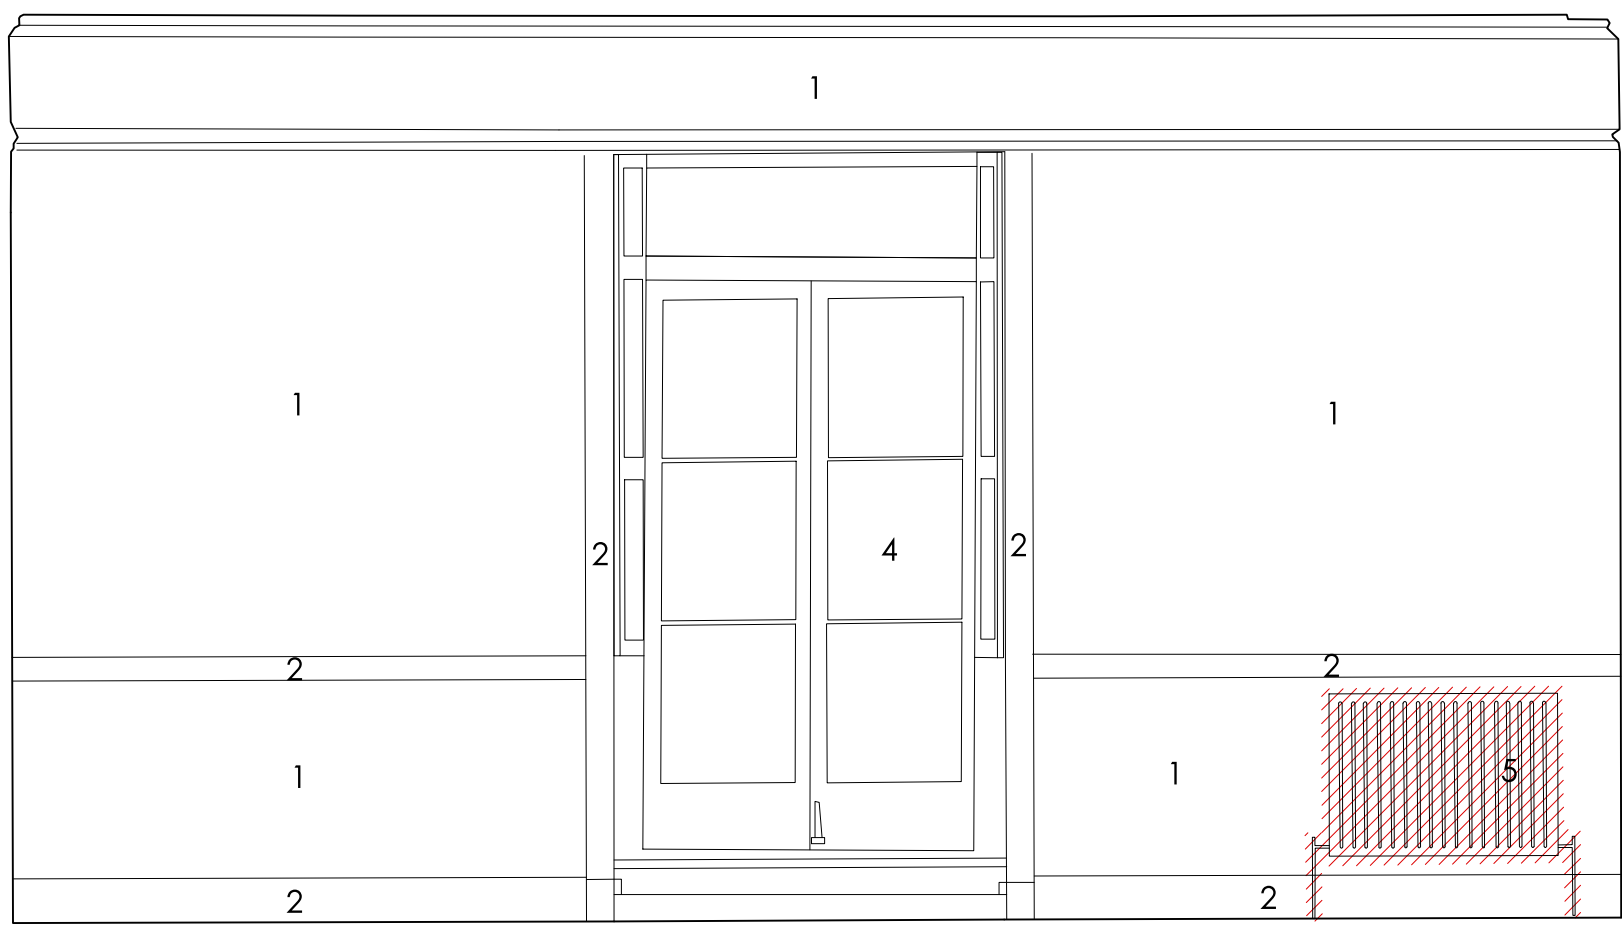


02 ELEVATION A

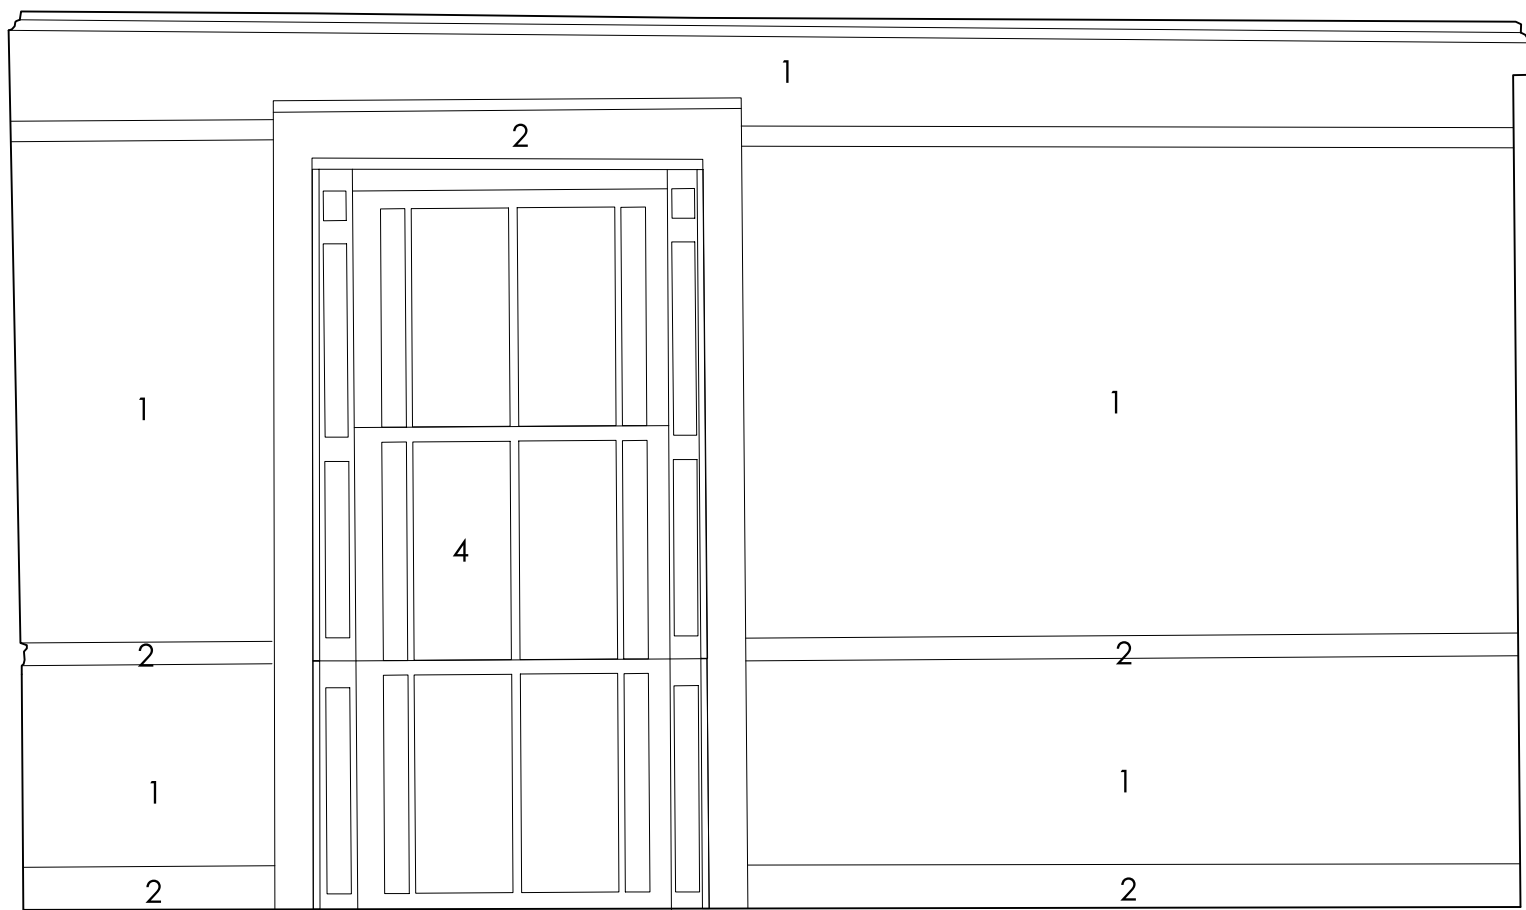

03 ELEVATION B

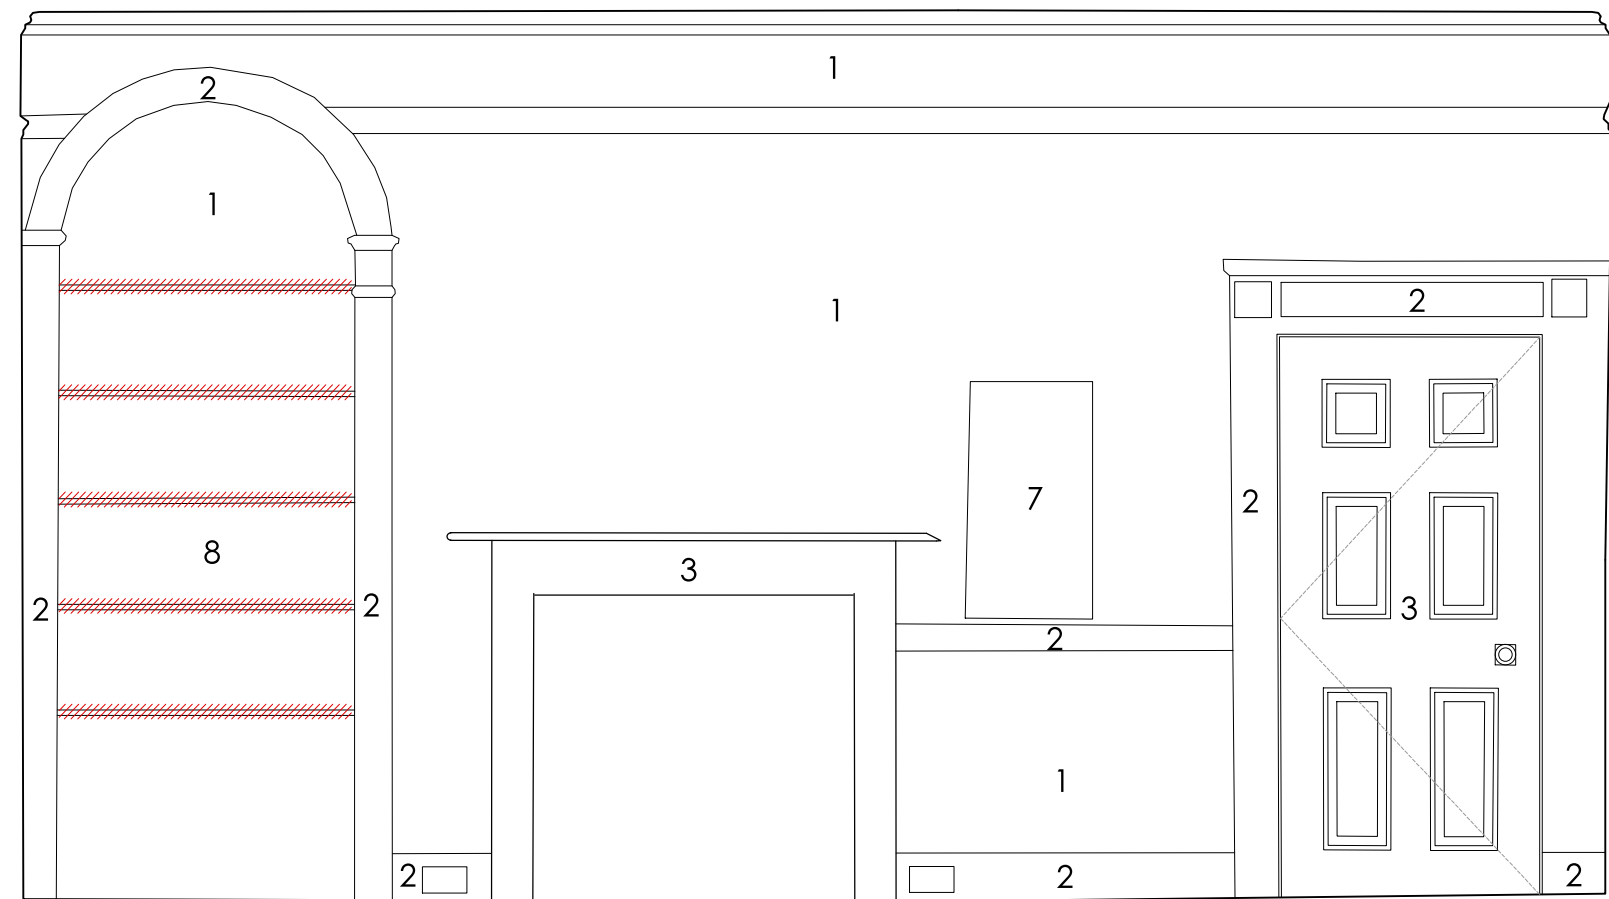


04 ELEVATION C

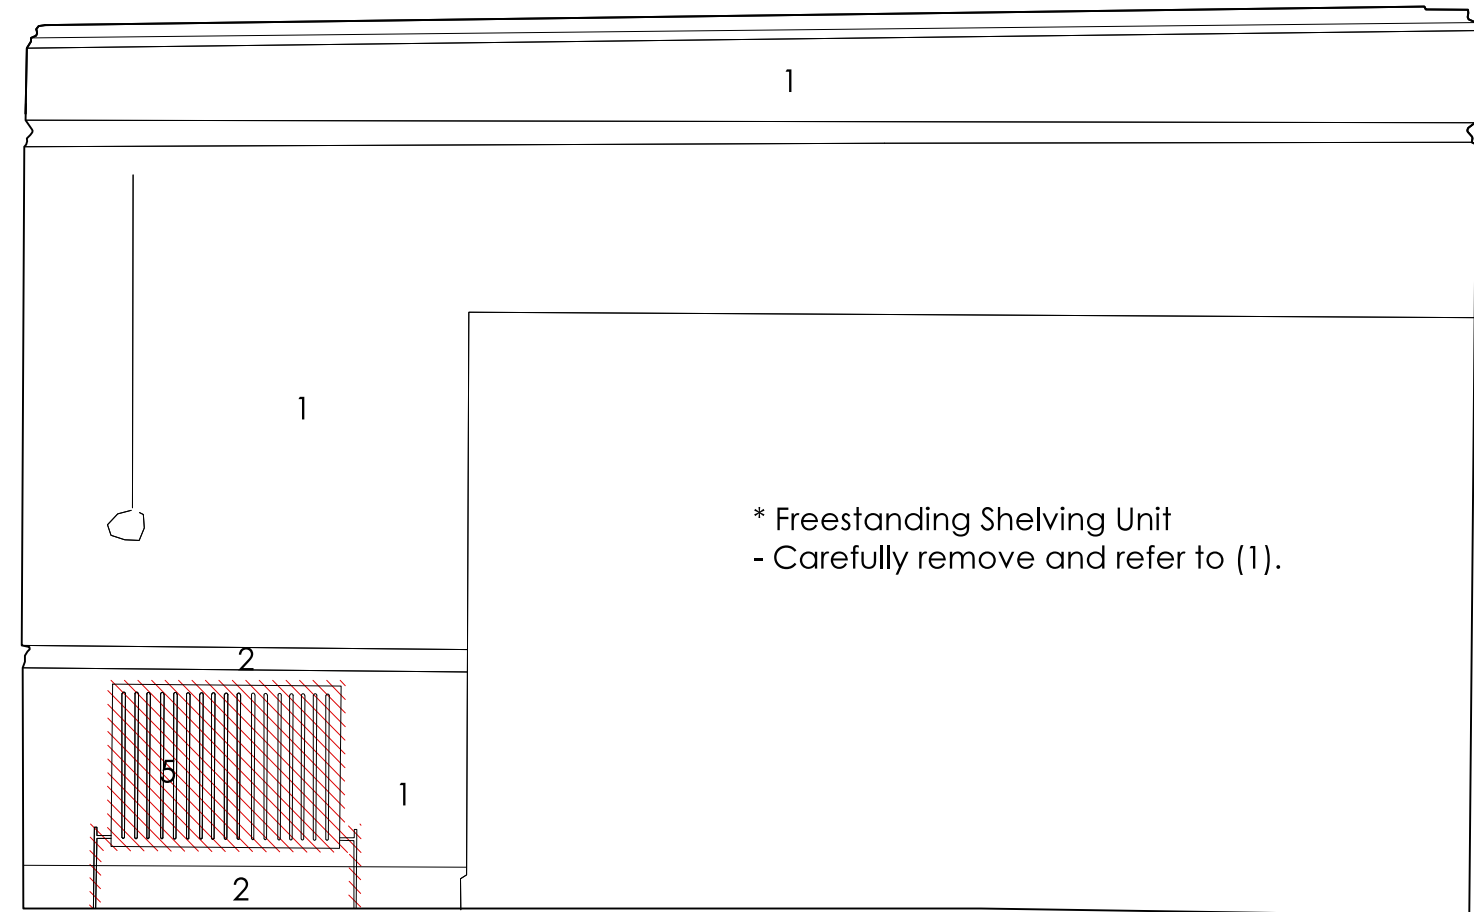

05 ELEVATION D

- Carefully repair existing wall finish and make good existing plaster - using appropriate lime plaster mix, paint finish.
- Existing skirting boards, dado and surrounds to be stripped, repaired and re-painted.
- Existing fireplace to be carefully repaired.
- Existing windows and doors to be stripped, repaired and repainted.
 - Ironmongery and sliding sash gear to be replaced if damaged.
 - Existing timber window shutters to be carefully, stripped, repaired and repainted.
- Existing radiator to be carefully removed. Wall to be repaired.
- Existing carpet to be carefully removed. Existing timber flooring to be stripped, repaired and refurbished. Under floor heating system to be implemented as per manufacturers instructions, Timber Floor to be re-laid. See CARE Engineers details.
- Existing storage cupboard to be carefully stripped, repaired and made good. Paint finish.
- Existing shelves to be carefully removed.

Note: Remedial works as per CARE Engineers drawings.

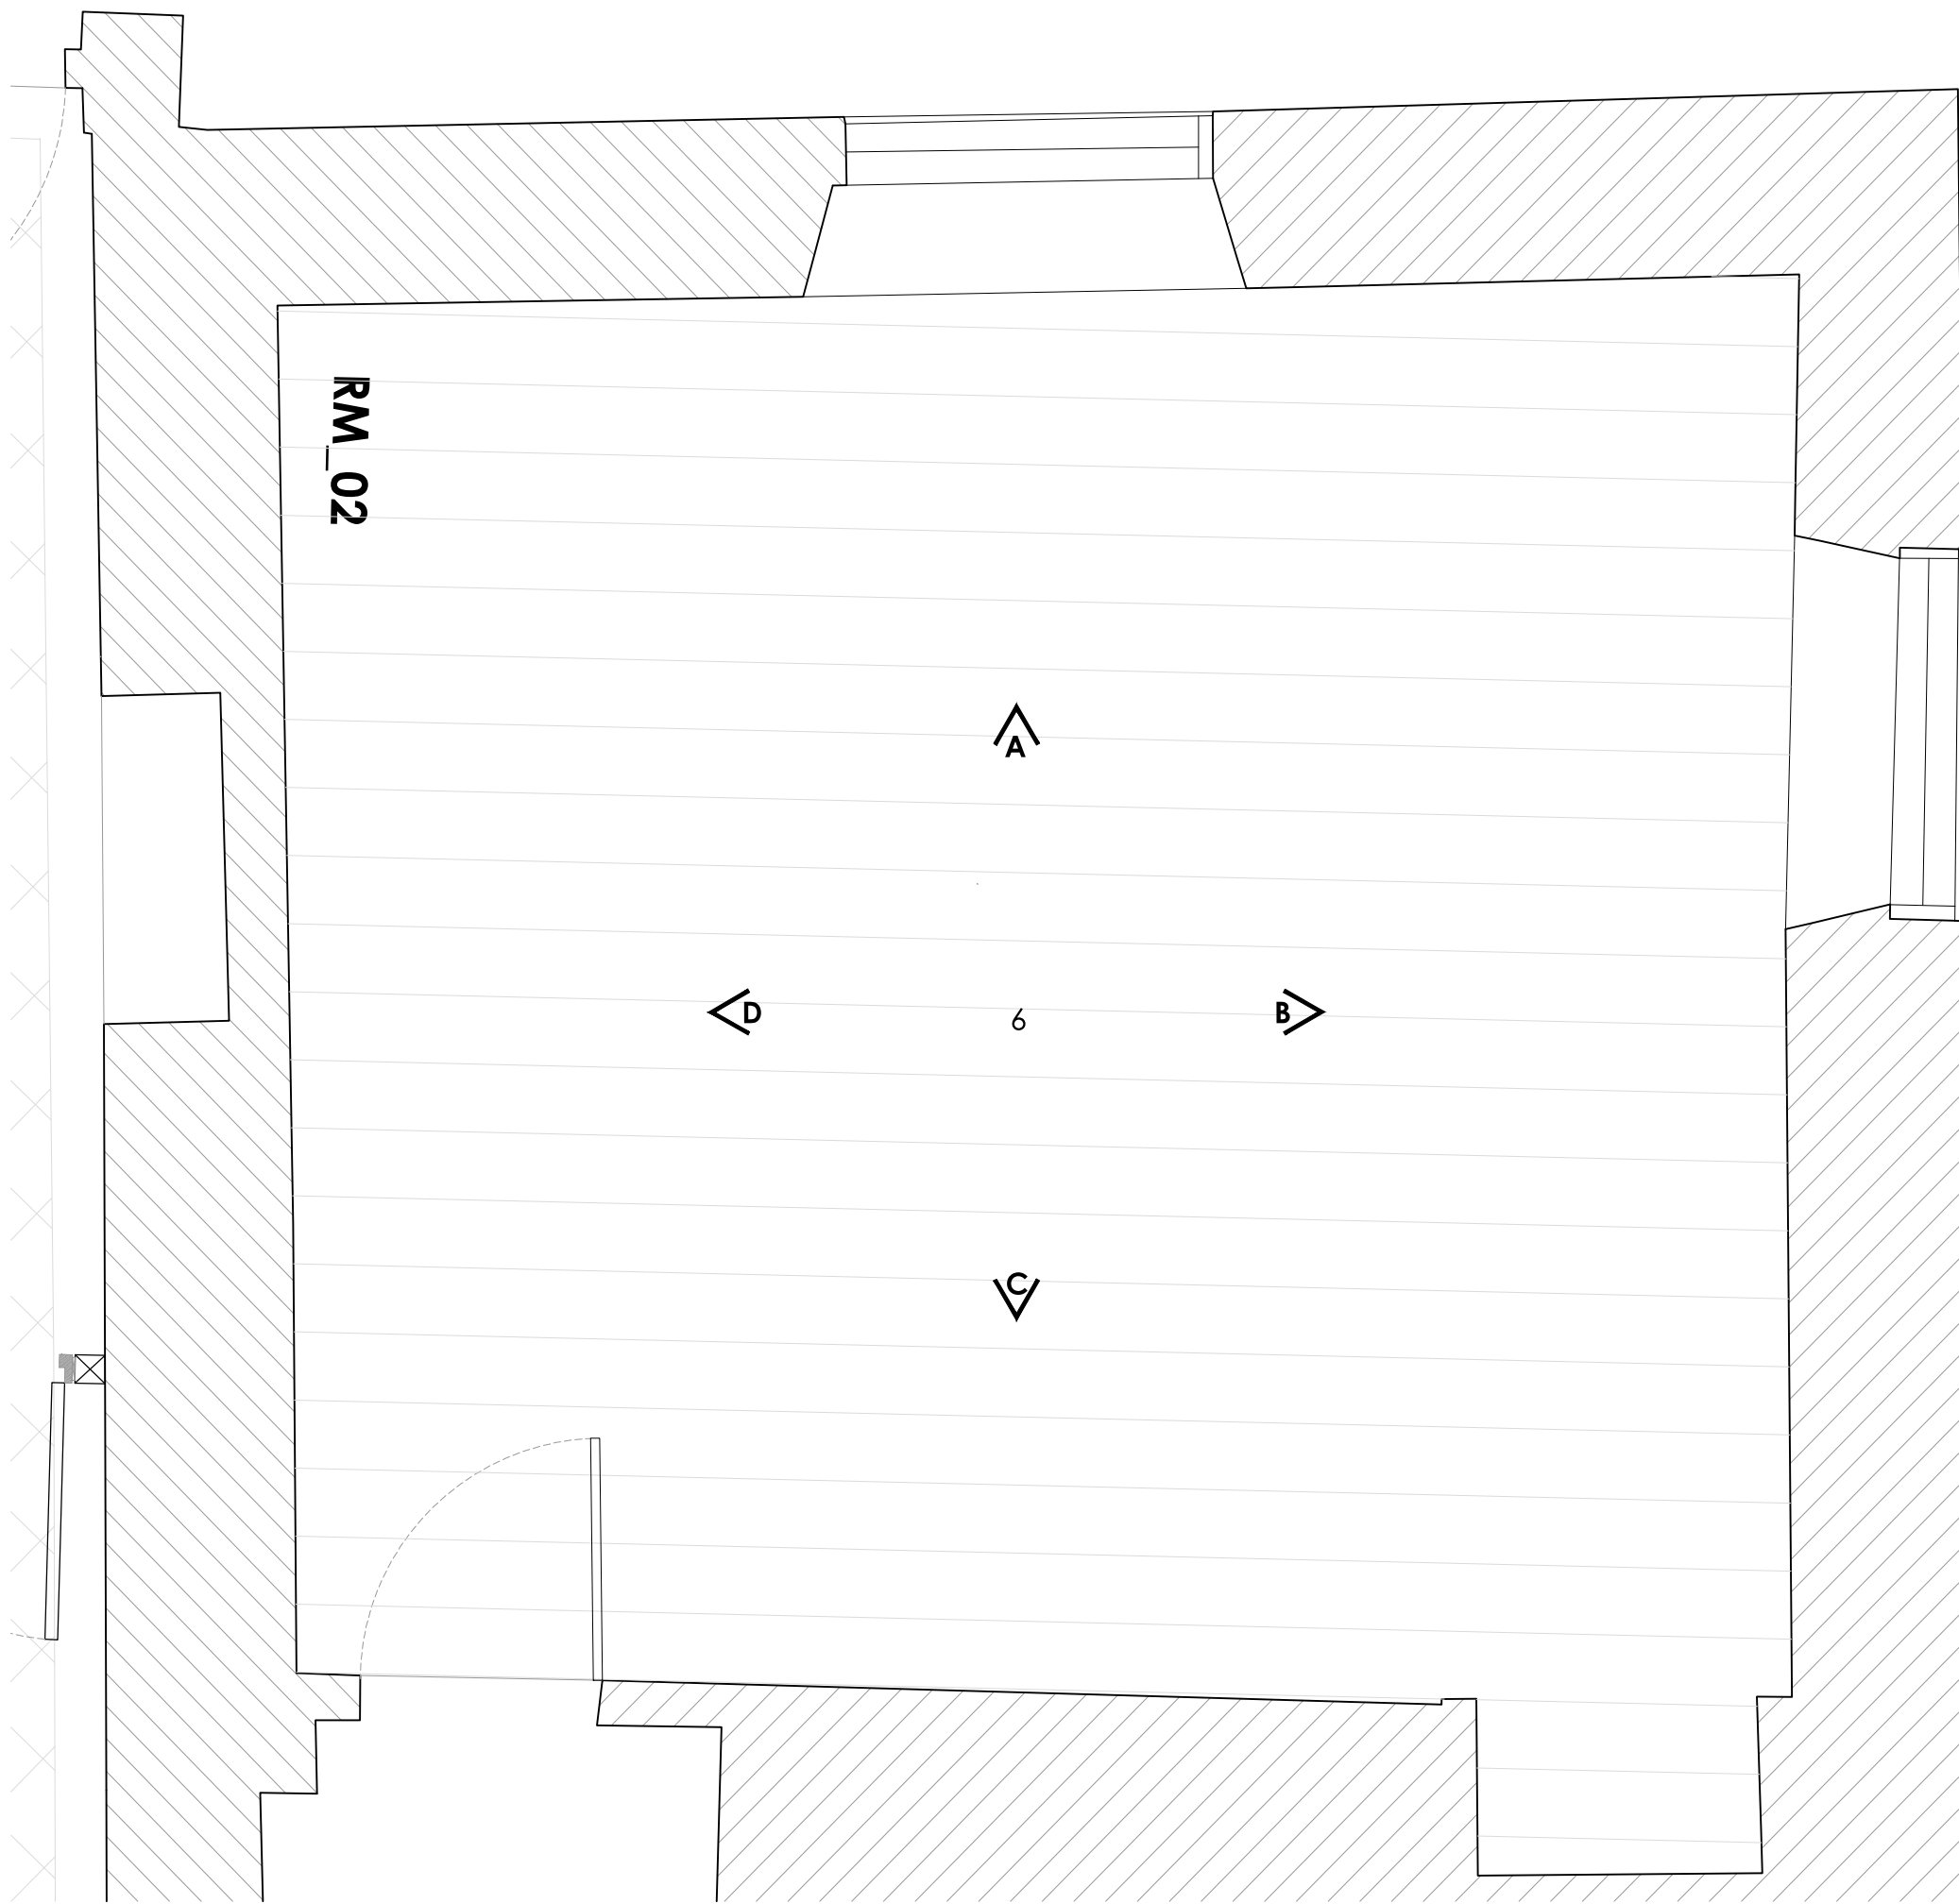

01 PLAN

Issued for Planning	11.01.2023	02
Issued for Information	16.11.2022	01
Issued for Information	30.09.2021	00
Issue - Amendment	Date	Rev

Project Wykes Manor, Wykes Ln, Donington, Spalding, PE11 4SD
JONATHAN HENDRY ARCHITECTS LTD
10 Nickerson Way
Peacocks Business Park
Hullonder Clay
Uncolnshire
DN33 3J5
T: 01522458100
W: www.jonathanhendryarchitects.com

Subject Proposed Internal Elevations - RM.02

Scale 1:25 Date 30.09.2021
Original Size A1
Drawing No. Revision