




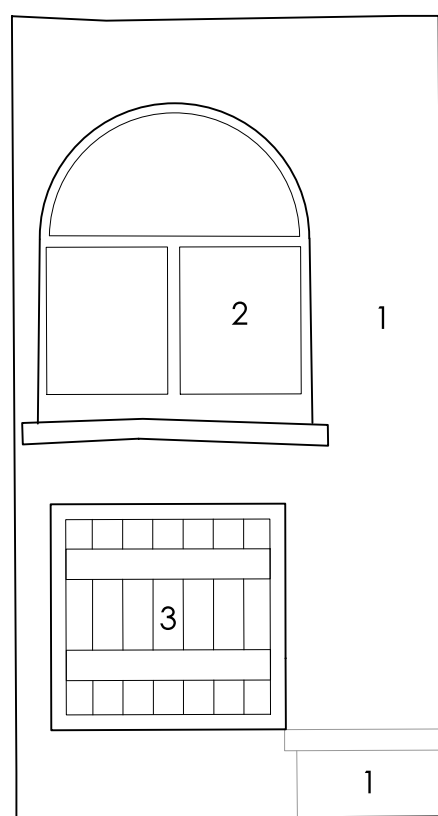

02 ELEVATION A

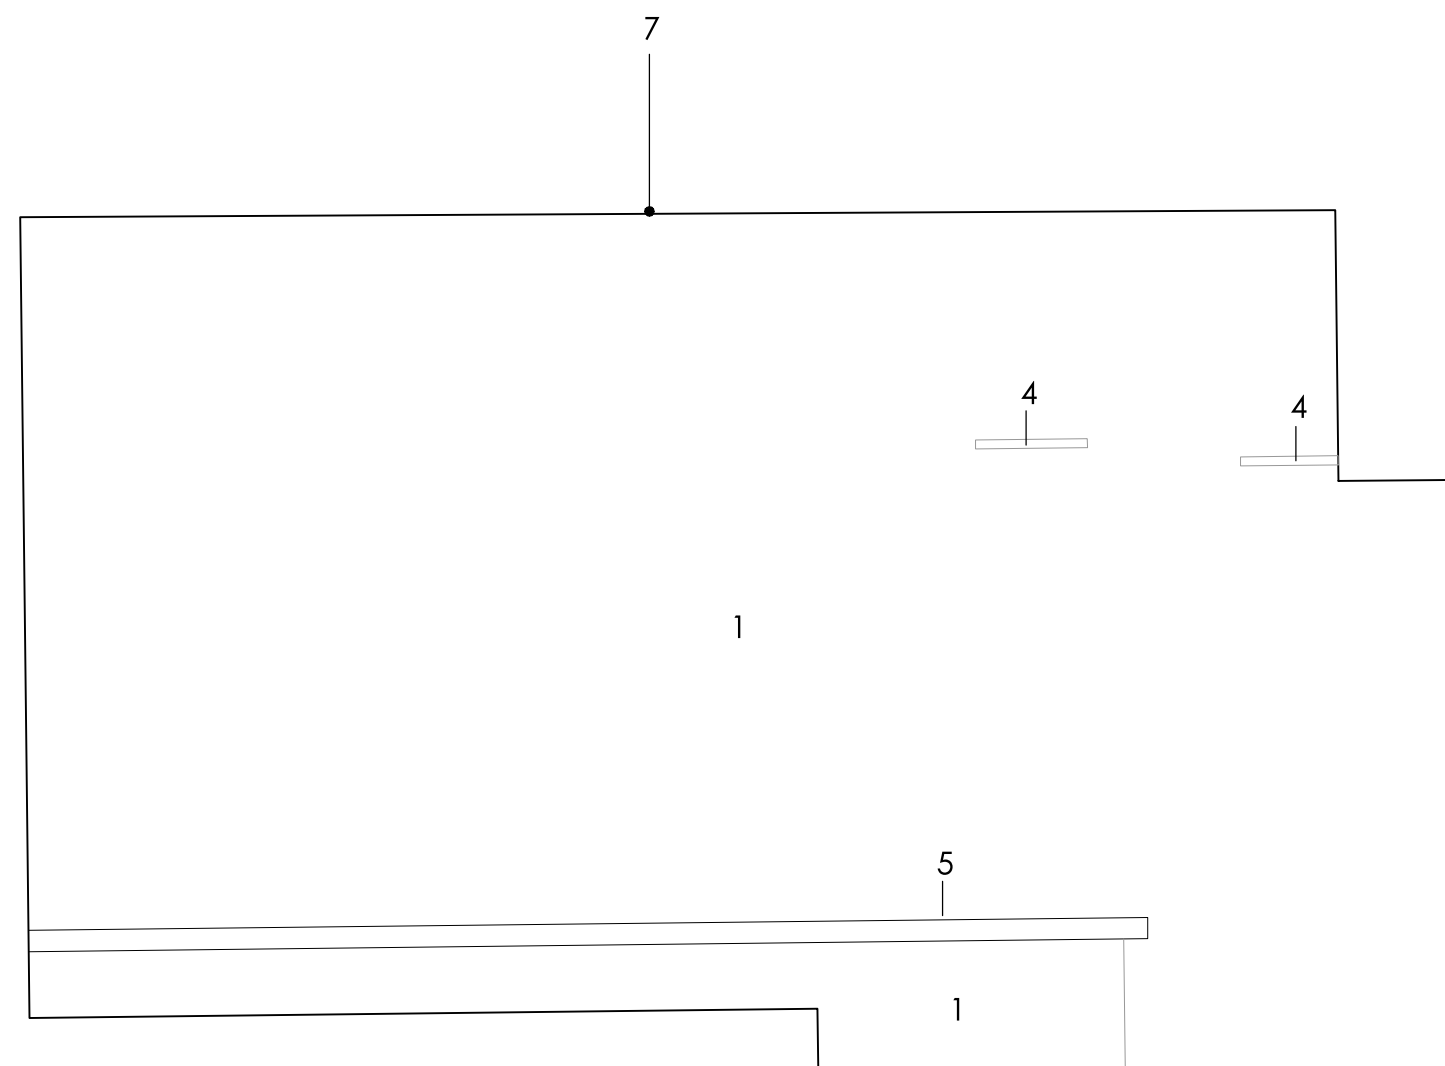


03 ELEVATION B

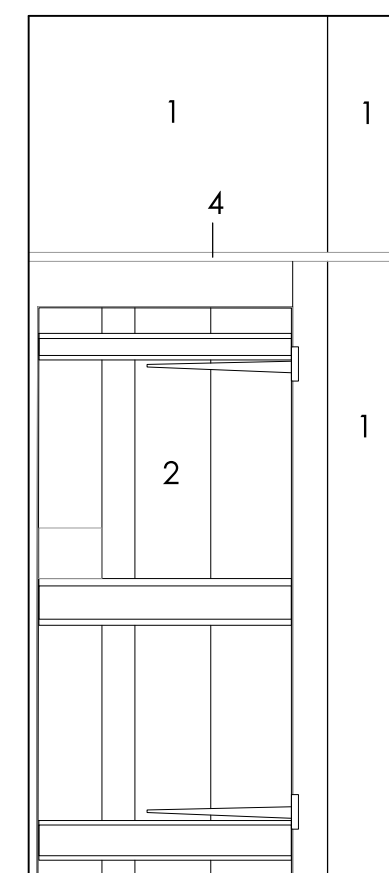


04 ELEVATION C

1. Existing walls to be cleaned, repaired and made good with lime wash paint finish.
2. Existing windows and doors to be stripped, repaired and repainted.
- Ironmongery to be replaced if damaged.
3. Existing vent to be carefully removed and replaced with a timber hatch door, finish to match windows.
4. Existing timber shelves to be retained.
5. Existing stone shelf to be cleaned, repaired and made good.
6. Stone Floor to be cleaned and retained quarry tile to be carefully removed and replaced with stone.
7. Ceiling to be carefully repaired and re-painted.

Note: Remedial works as per CARE Engineers drawings.

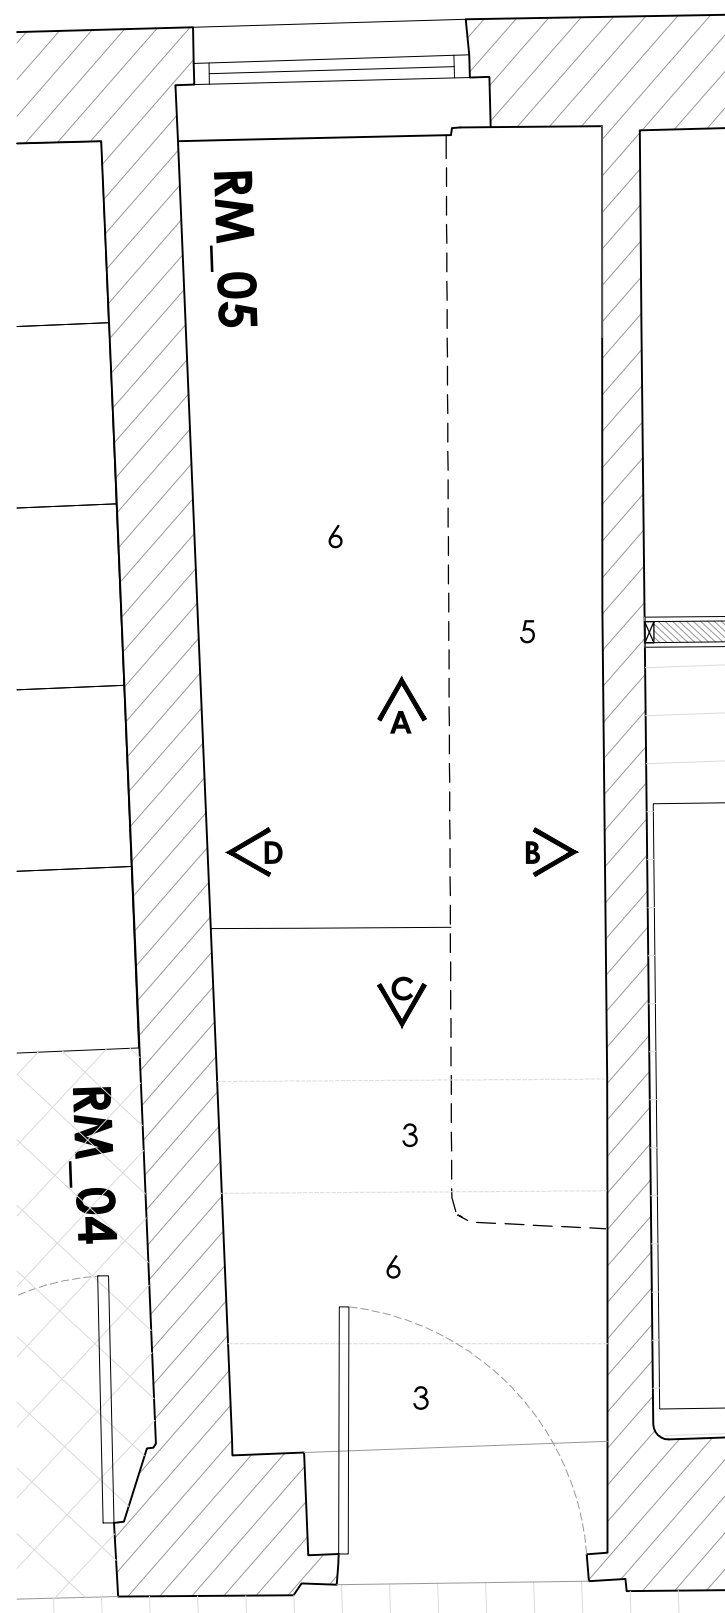

01 P L A N

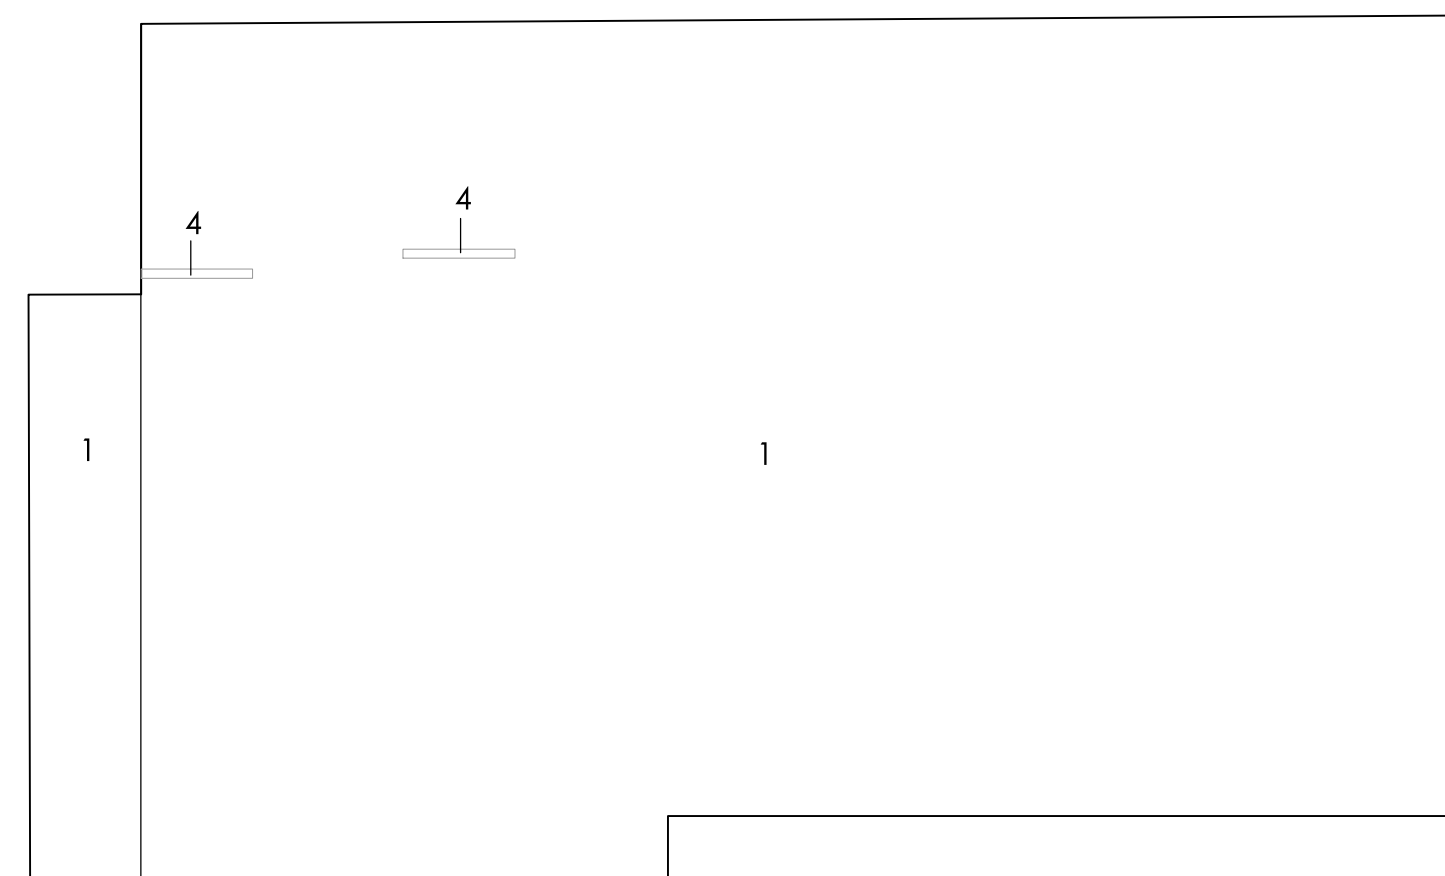

05 ELEVATION D

Issued for Planning	11.01.2023	00
Issued for Information	16.11.2022	00
Issue - Amendment	Date	Rev

Project Wykes Manor, Wykes Ln, Donington,
Spalding, PE11 4SD

JONATHANHENDRYARCHITECTS Ltd
10 Nickerson Way
Peacefields Business Park
Hotton-le-Clay
Lincolnshire
DN36 5HS

T. 01522 458100
W. www.jonathanhendryarchitects.com

Scale 1:25 Date 11.03.2022

Original Size **A1**
Drawing No. _____ Revision _____

GA_RM.05 00

GA_RM.05 00