




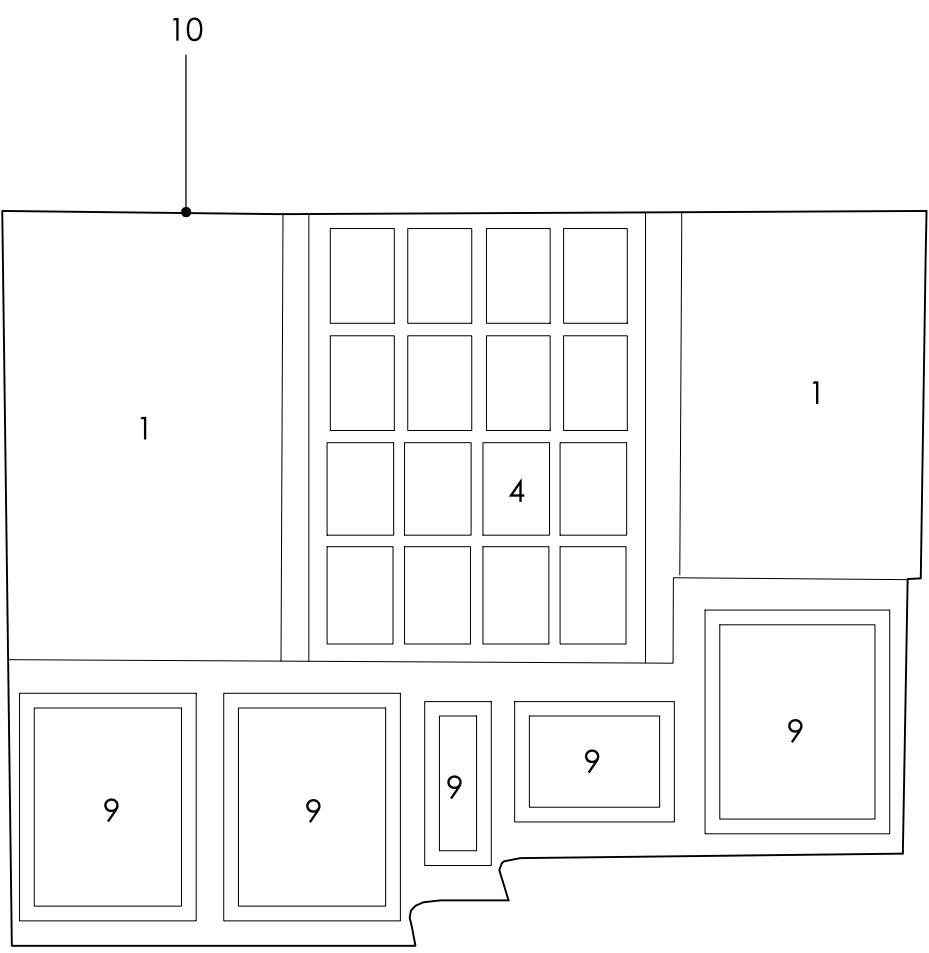

02 ELEVATION A

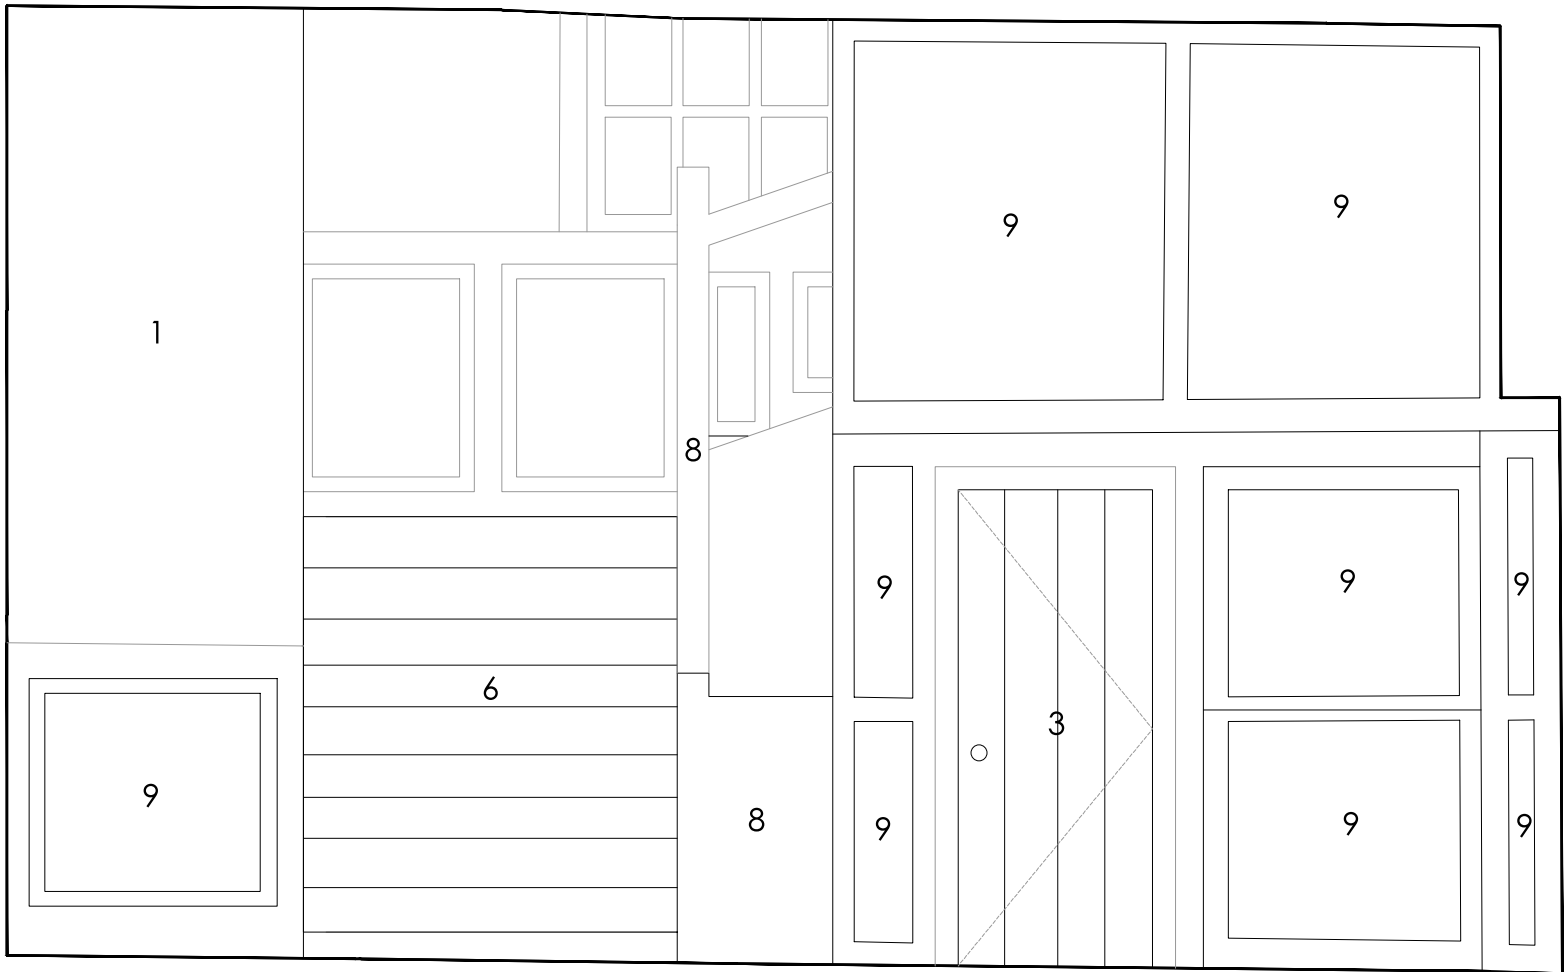


03 ELEVATION B

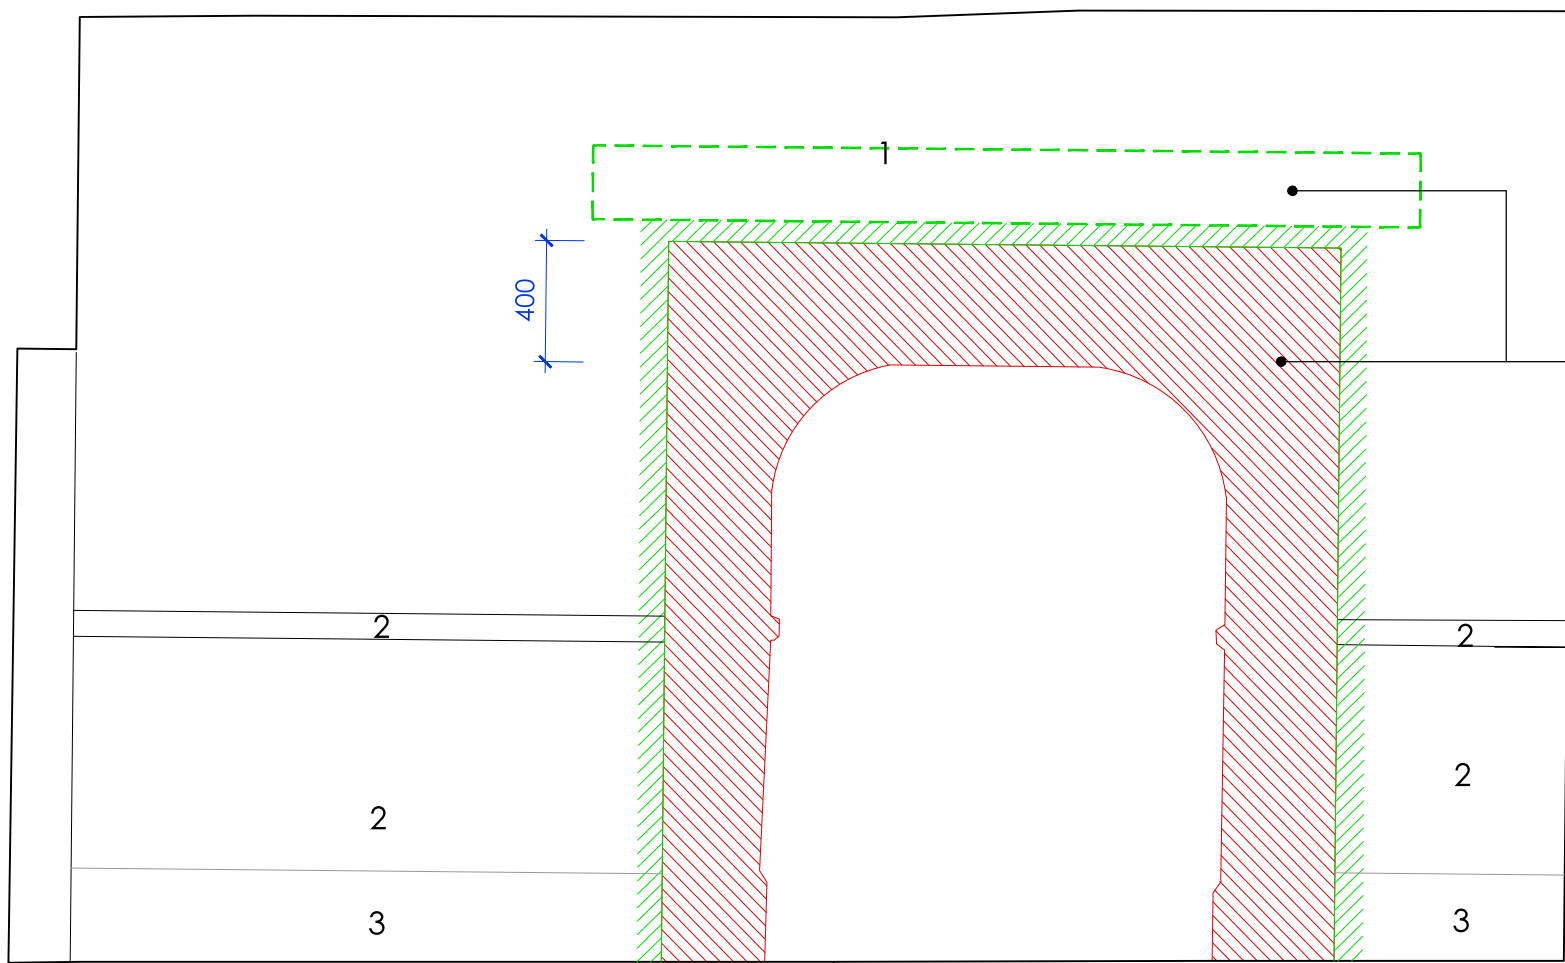


04 ELEVATION C

5. Doorway to be widened by 400mm, (REF. RM_07) open up the hallway accessing the stairway - timber joinery to be removed and made good.
- See CARE Engineers Details.

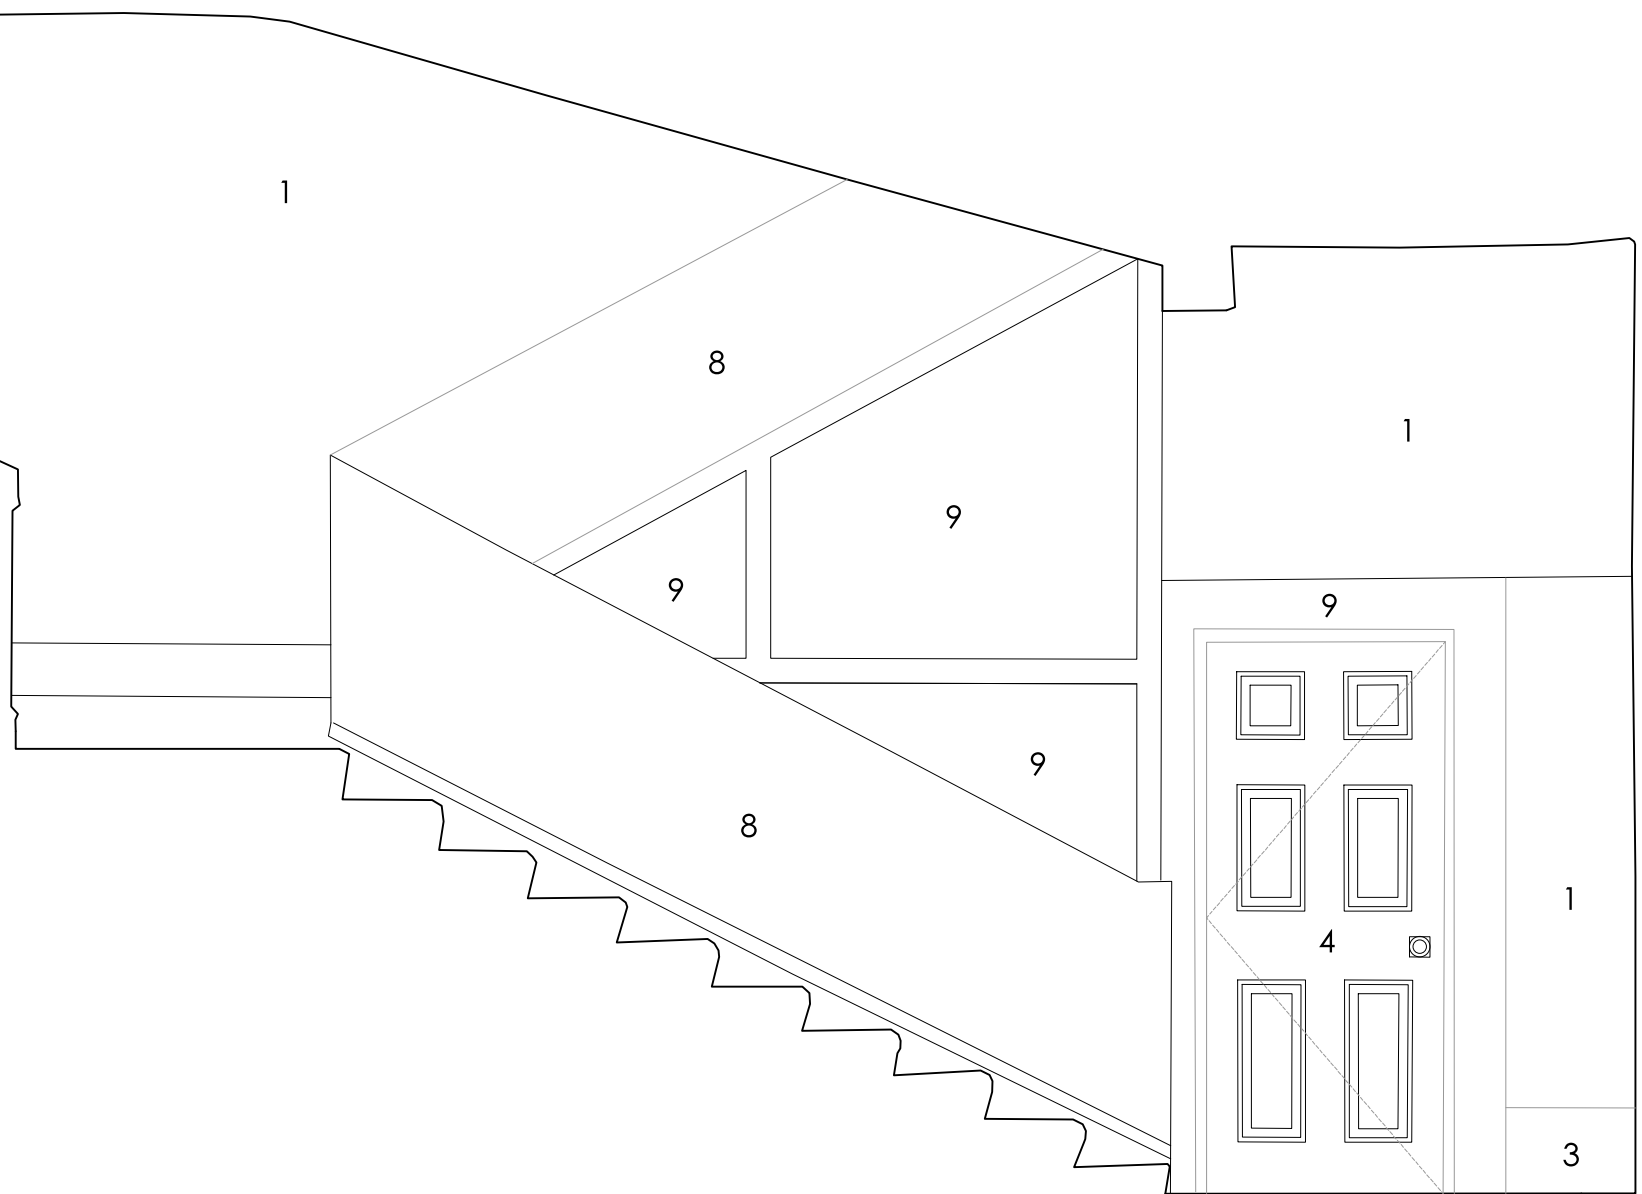


05 ELEVATION D

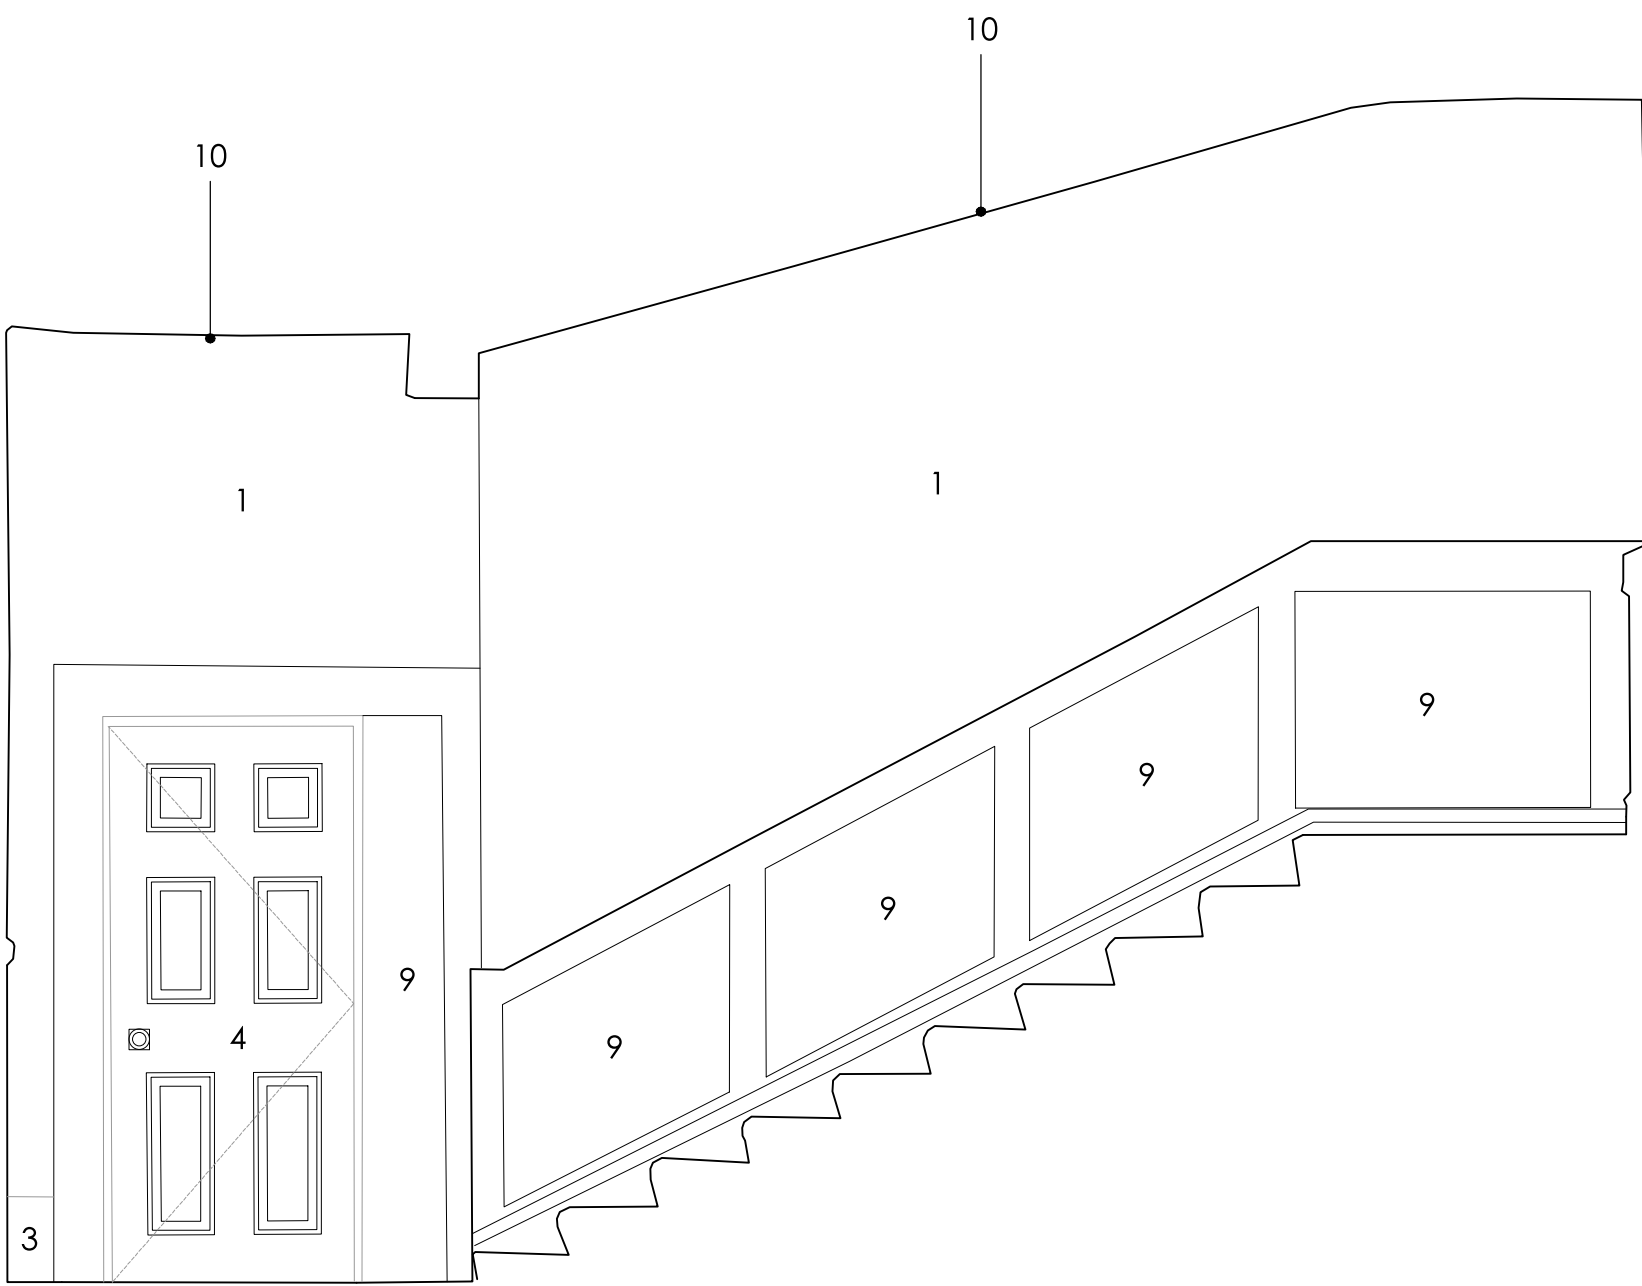

06 ELEVATION E

1. Carefully repair wall using appropriate lime plaster mix, point finish.
2. Existing paneling and dado to be carefully removed. Wall to be repaired using appropriate lime plaster mix, point finish.
3. Skirting board to be carefully stripped, repaired and proposed.
4. Existing windows and doors to be stripped, repaired and repainted.
- Ironmongery to be replaced if damaged and unsalvageable.
5. Carefully strip wall to widen opening by 400mm, re-plaster and make good of opening.
See CARE Engineers Details.
6. Carefully remove carpet to reveal the staircase and expose floor finish - TBC. Staircase to be carefully stripped, repaired and made good.
7. Under floor heating system to be implemented as per manufacturers instructions, Timber Floor to be re-laid - TBC.
See CARE Engineers details.
8. Existing stair banister to be carefully stripped, repaired and made good.
9. Existing wall paneling to be carefully stripped back, repaired and made good. Finish - TBC.
10. Ceiling to be carefully repaired and re-painted.

Note: Remedial works as per CARE Engineers drawings.

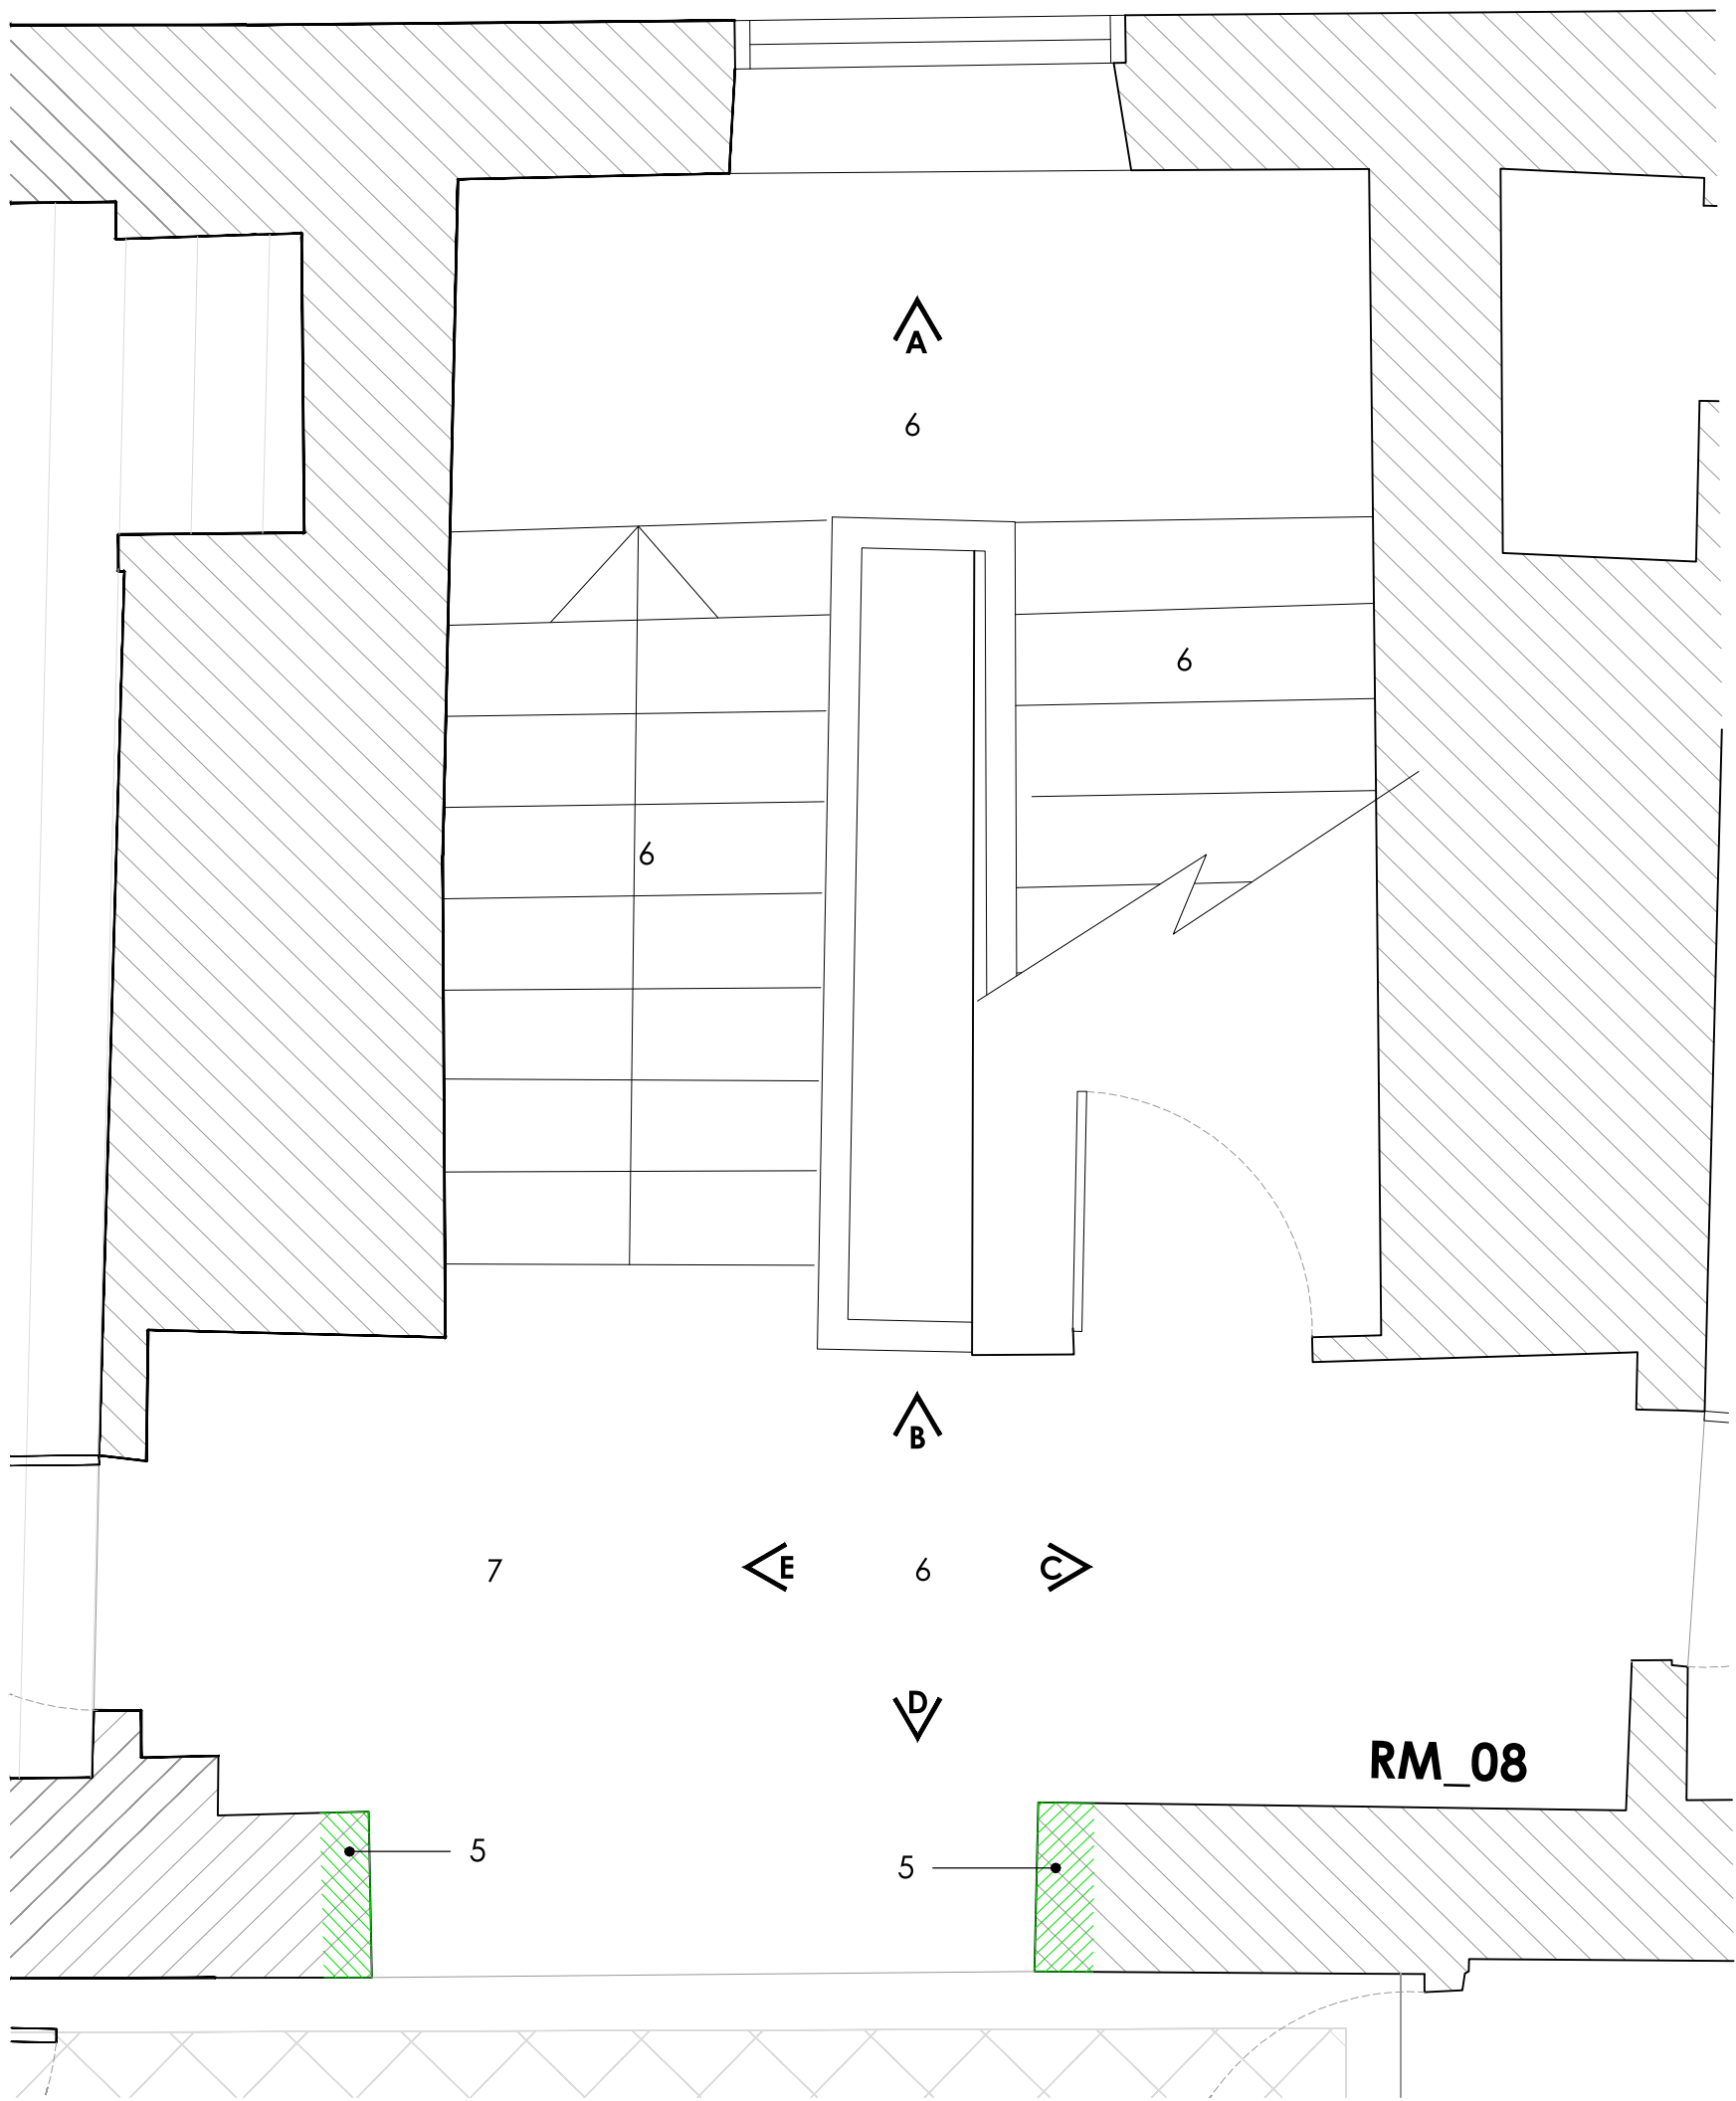

01 P L A N

Issued for Planning 11.01.2023 00
Issued for Information 16.11.2022 00
Issue - Amendment Date Rev

Project Wykes Manor, Wykes Ln, Donington, Spalding, PE11 4SD
JONATHAN HENDRY ARCHITECTS LTD
10 Nickerson Way
Peacocks Business Park
Hullerby-Cray
Lincolnshire
DN33 9JG
T: 01522 458100
W: www.jonathanhendryarchitects.com

Subject Proposed Internal Elevations - RM.08

Scale 1:25 Date 11.03.2022
Original Size A1
Drawing No. GA_RM.08.00