




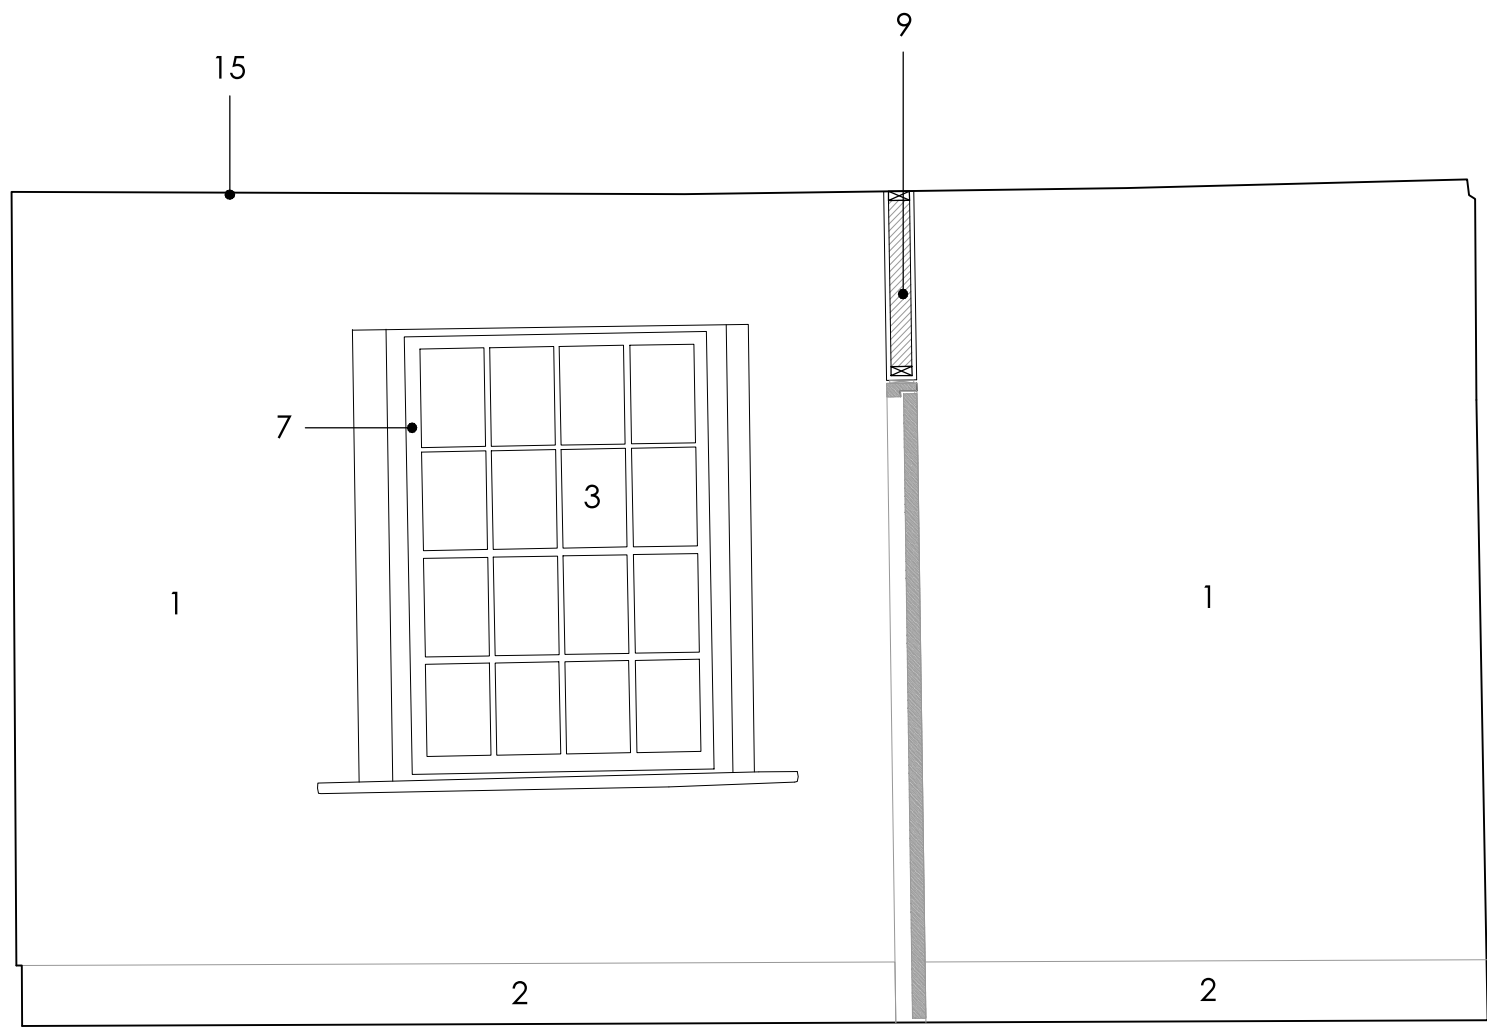


02 ELEVATION A

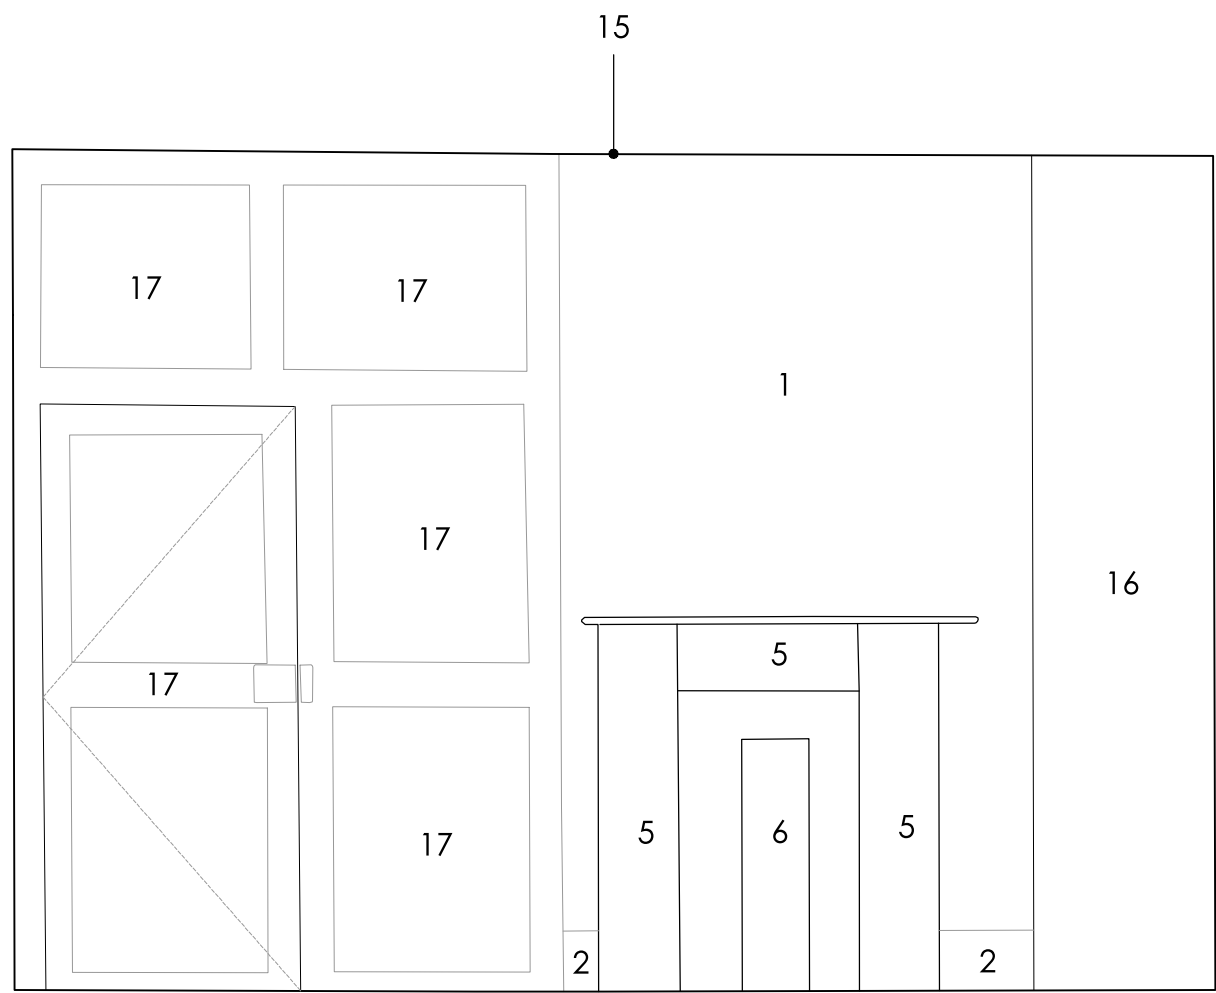


04 ELEVATION C

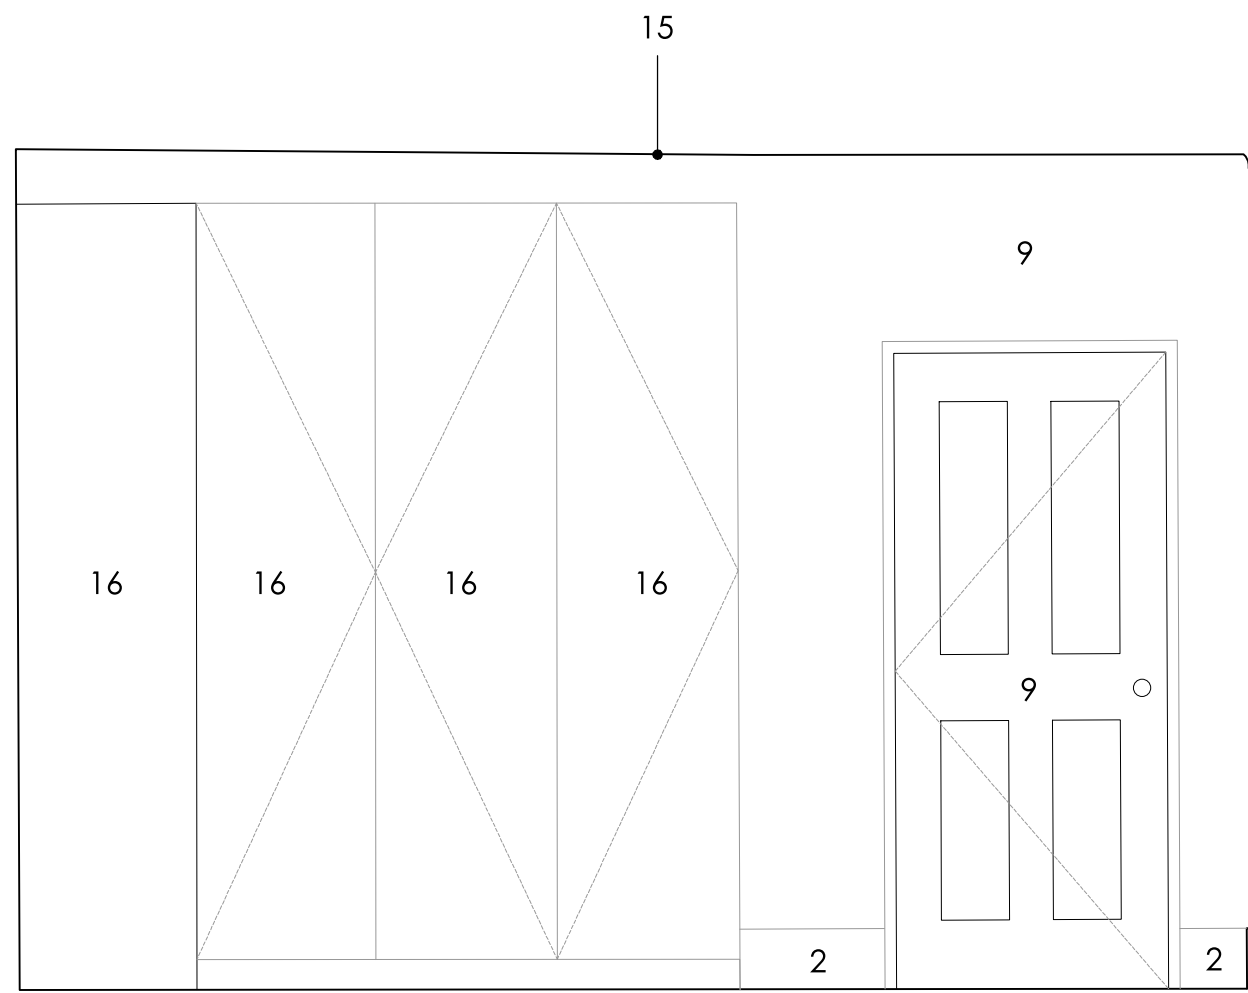


06 ELEVATION E

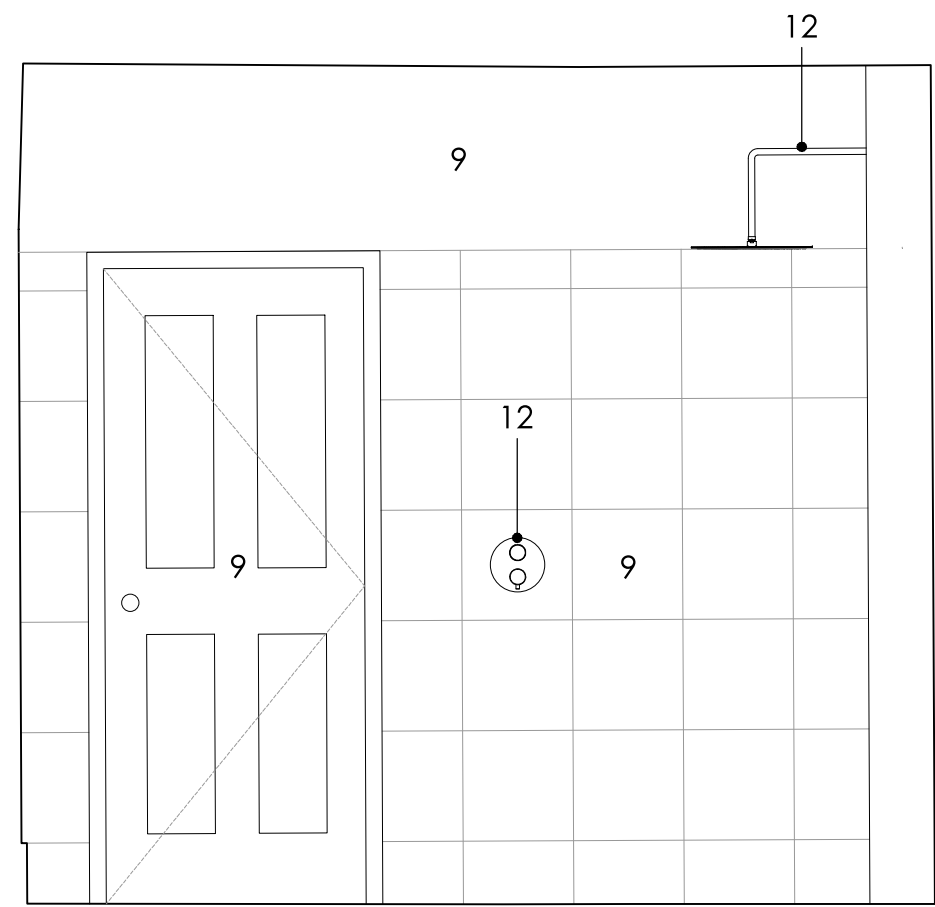


03 ELEVATION B

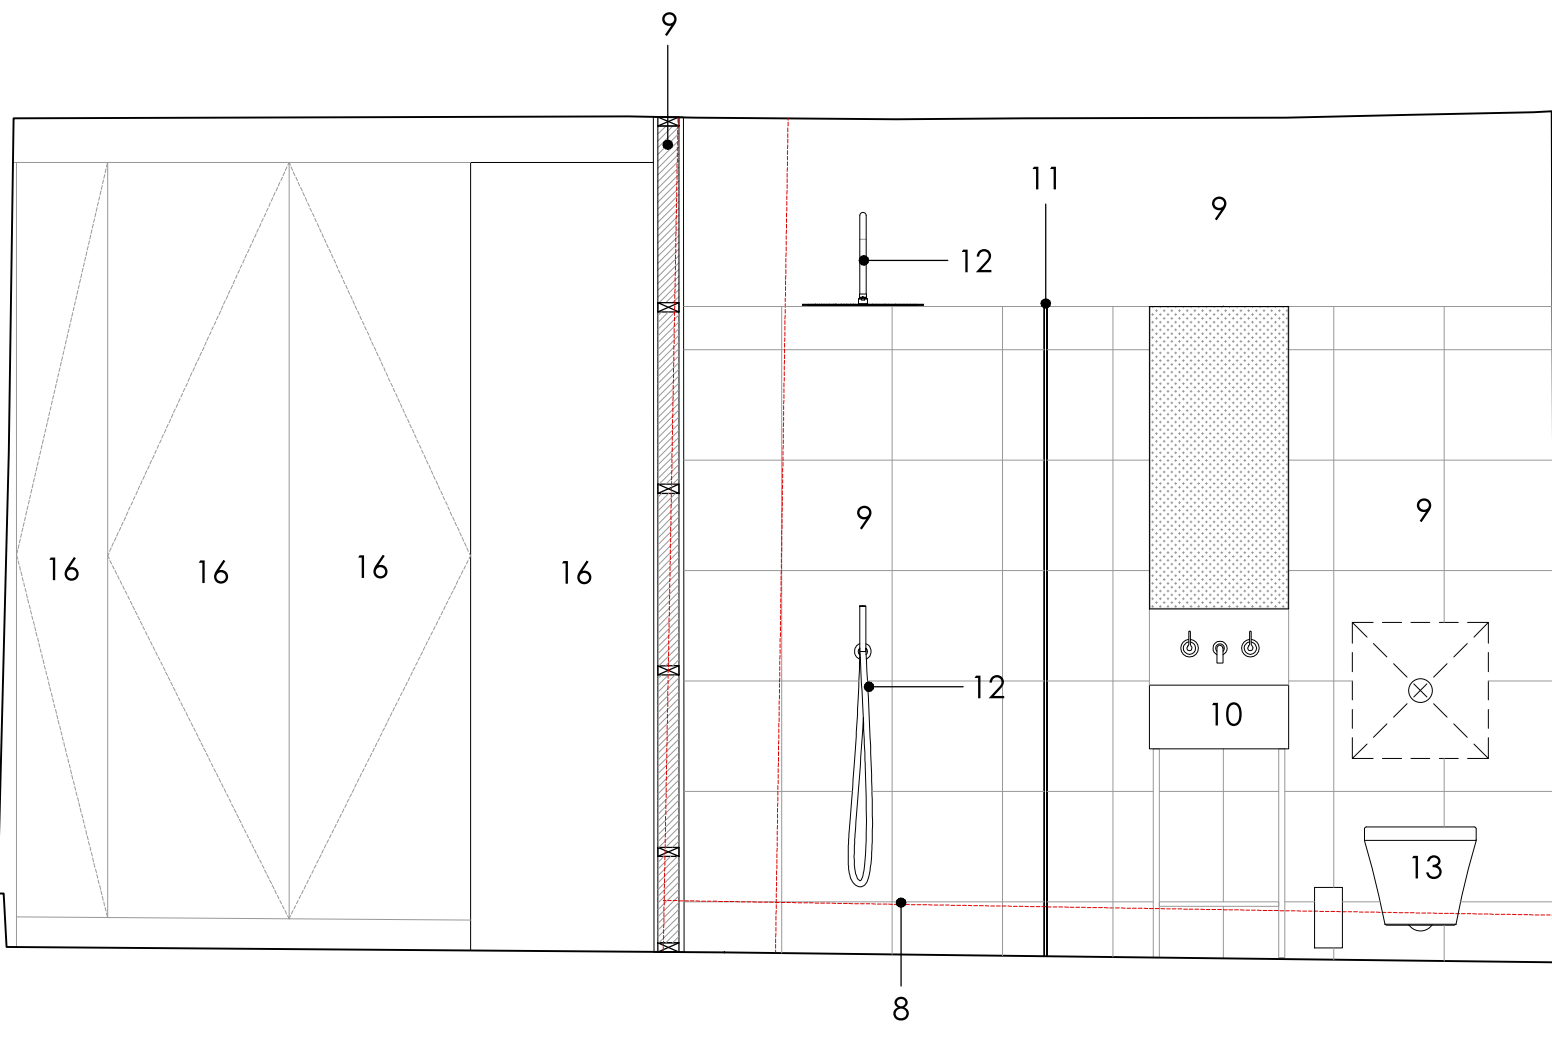

05 ELEVATION D

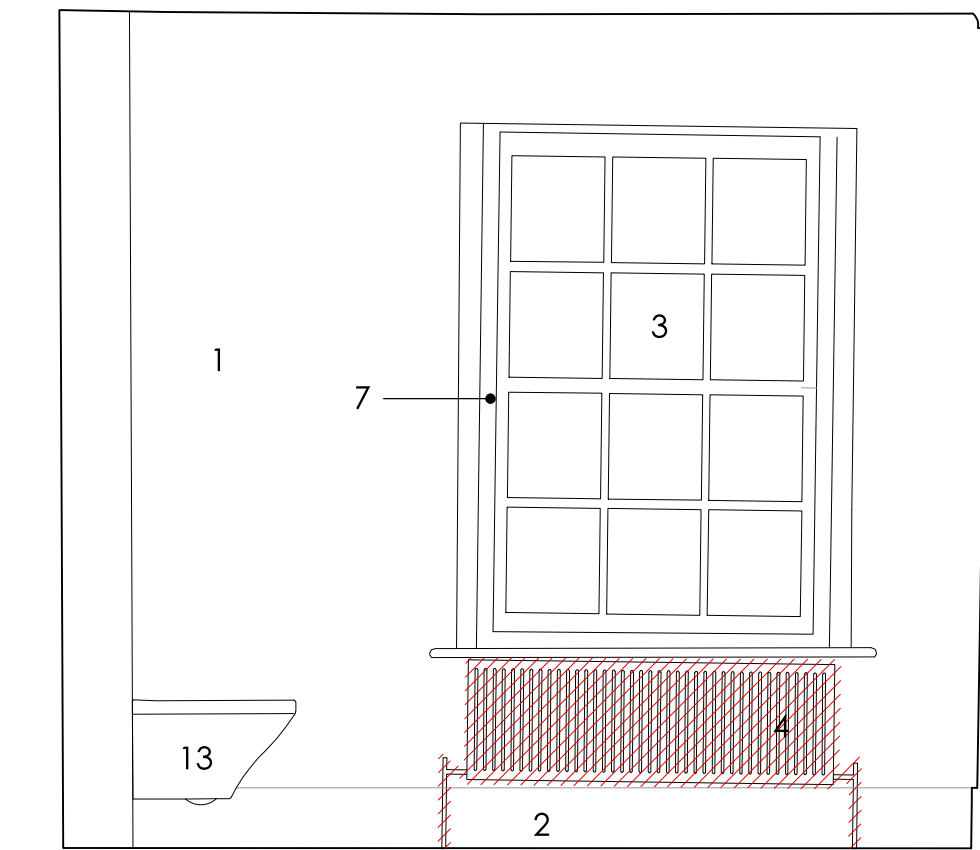

07 ELEVATION F

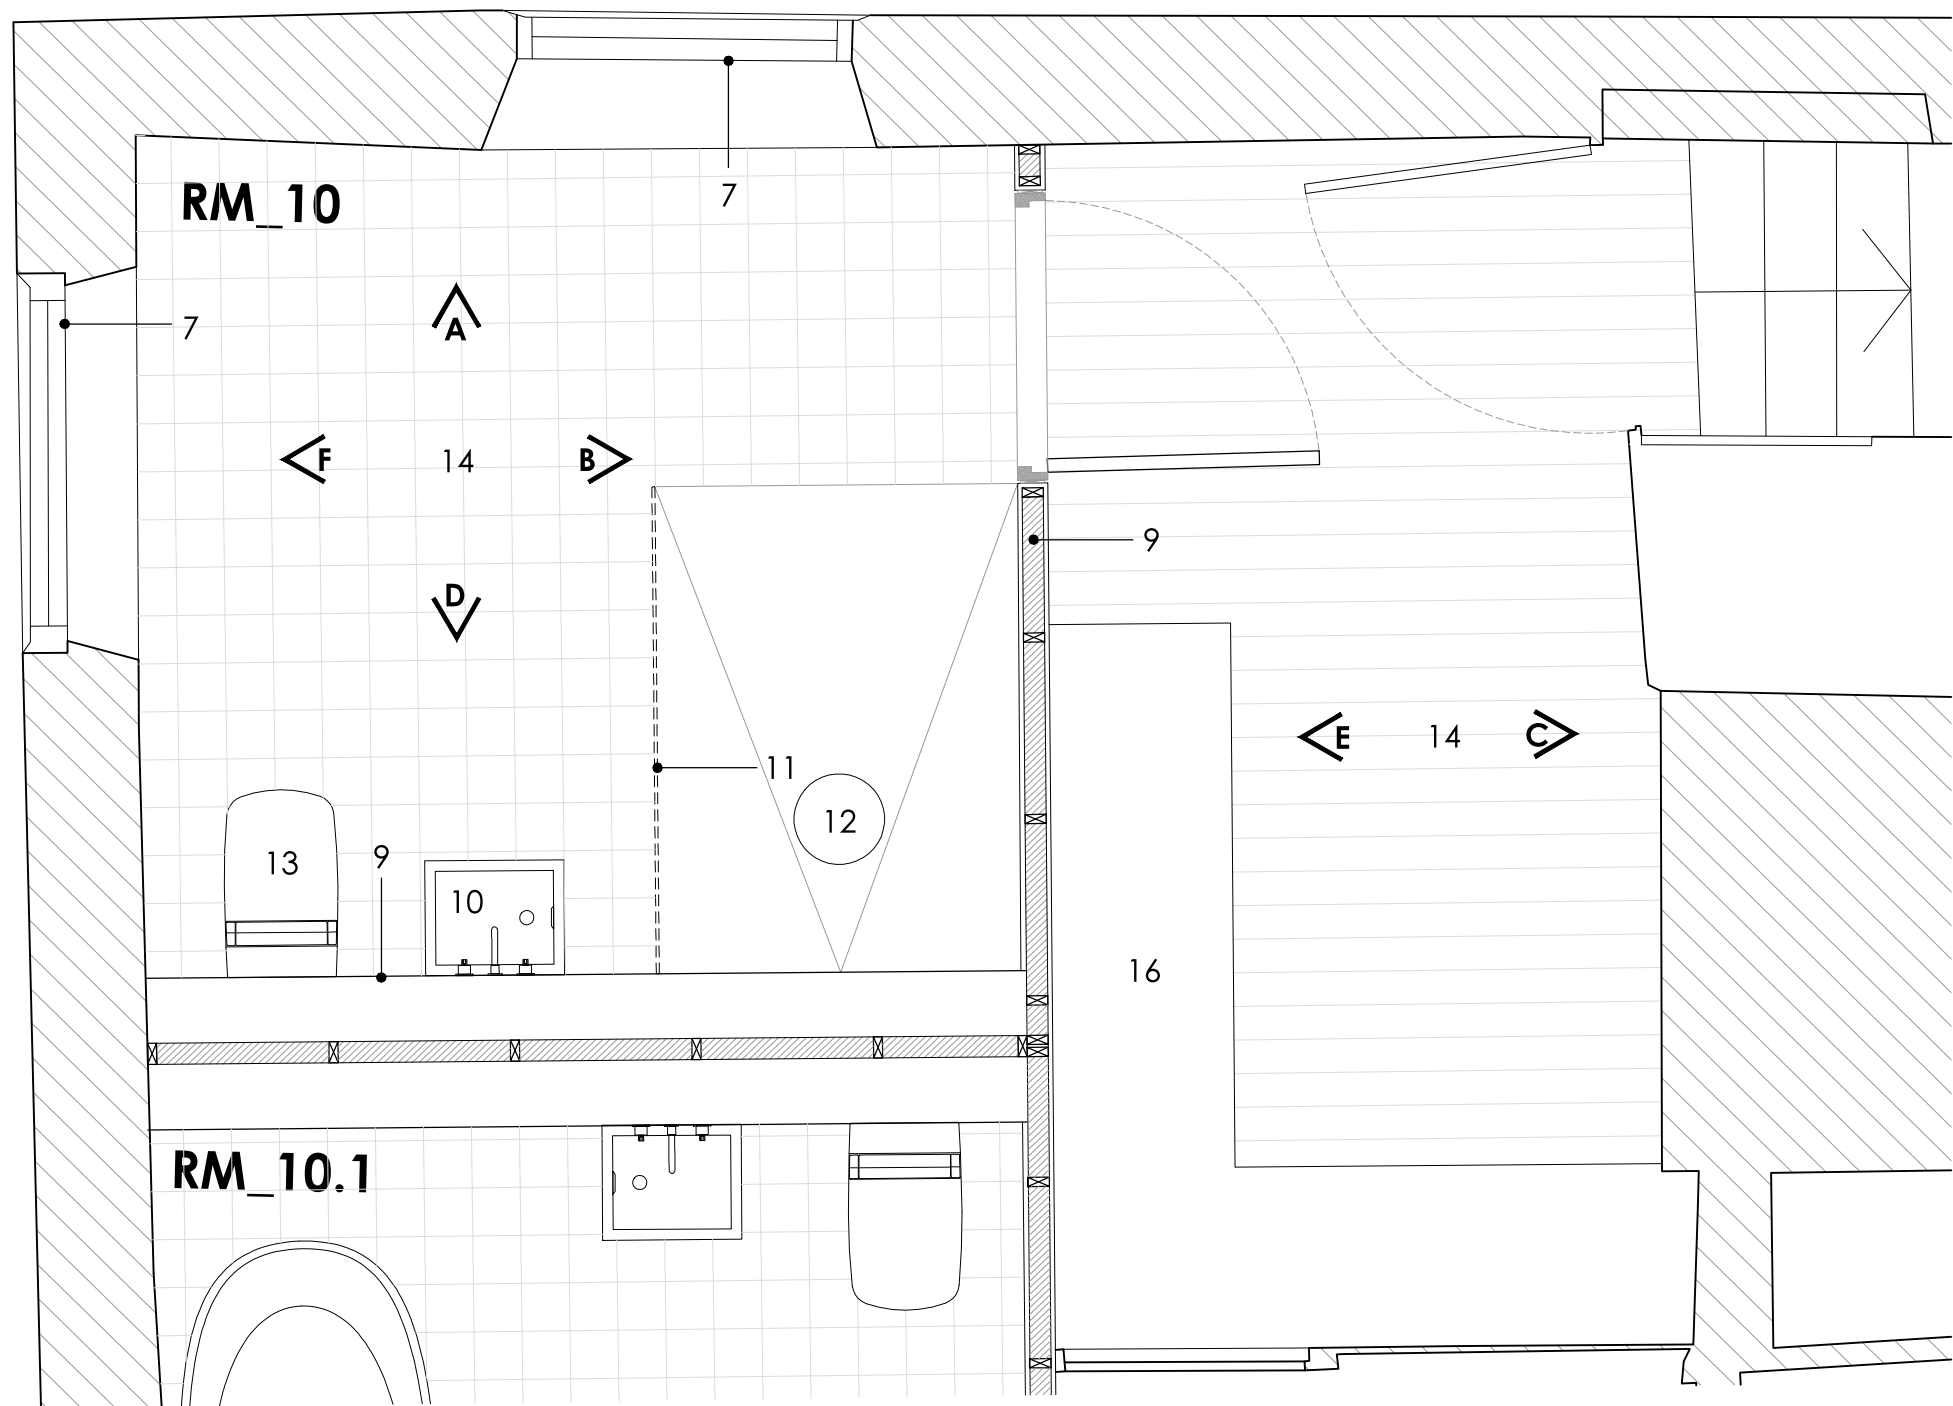

01 P L A N

- Existing wallpaper to be carefully stripped, make good. Paint finish.
- Existing Skirting board to be carefully removed, stripped, re-laid and made good, paintfinish.
- Existing window to be stripped, repaired and repainted.
- Ironmongery and sliding sash gear to be replaced if damaged.
- Existing radiator to be carefully removed. Wall to be repaired.
- Existing fireplace surround to be carefully removed and replaced with a new stone surround.
- Existing fireplace to be carefully cleaned and refurbished.
- Secondary glazing to be fitted internally for thermal efficiency.
- Carefully remove existing wall partition and make good of walls where necessary.
- Proposed new stud wall partition with a new access door to en-suite. Tile finish up to door height, paint finish to ceiling in en-suite. Plaster finish in dressing area.
- Armitage Shanks Belfast sink or similar approved. - Taps and mixers stainless steel finish, manufacturer to be confirmed.
- Proposed glass screen for shower.
- Shower head and controls stainless steel finish, manufacturer to be confirmed.
- Wall hung toilet manufacturer to be confirmed - fitted onto a stud partition for services.
- Existing carpet to be carefully removed, timber floor boards to be repaired and made good.
En-suite to be retrofit with under floor heating system, with a 6mm fibre cement board, tile finish.
- Carefully remove existing lining paper on the ceiling, repair and make good existing plaster, paint finish.
- Proposed wardrobe units, finish TBC.
- Existing timber paneling and door to be stripped, repaired and repainted. Door ironmongery to be replaced if damaged.

Note: Remedial works as per CARE Engineers drawings.

Issued for Planning	11.01.2023	00
Issued for Information	16.11.2022	00
Issue - Amendment	Date	Rev

Project Wykes Manor, Wykes Ln, Donington, Spalding, PE11 4SD
JONATHAN HENDRY ARCHITECTS LTD
10 Nickerson Way
Peacocks Business Park
Hullerby-Cray
Lincolnshire
DN33 5HS
T: 01522 458100
W: www.jonathanhendryarchitects.com

Subject Proposed Internal Elevations - RM.10

Scale 1:25 Date 11.03.2022
Original Size A1
Drawing No. GA_RM.10 00 Revision