




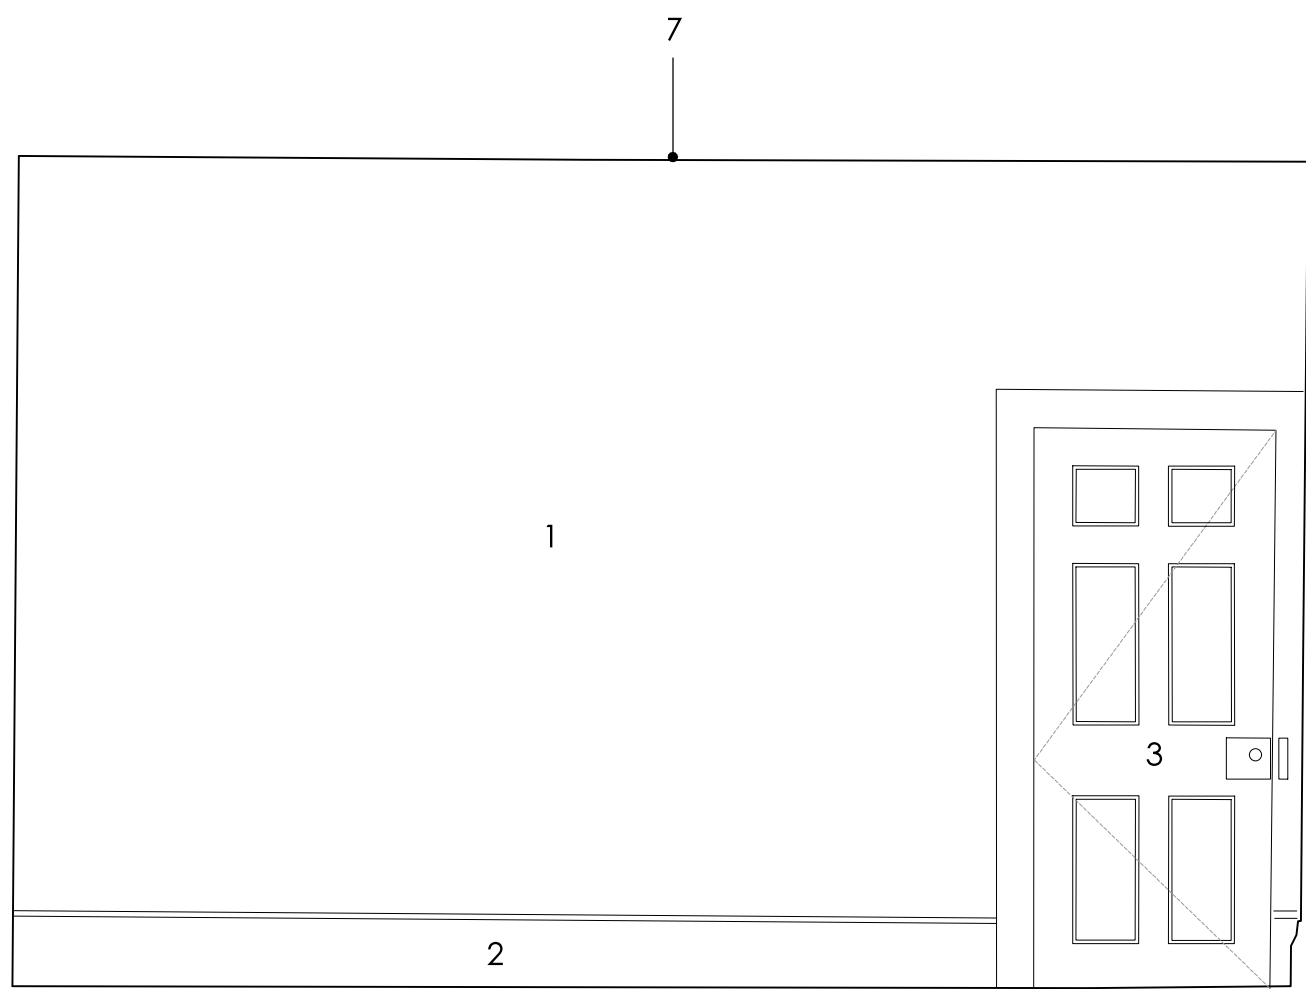

02 ELEVATION A

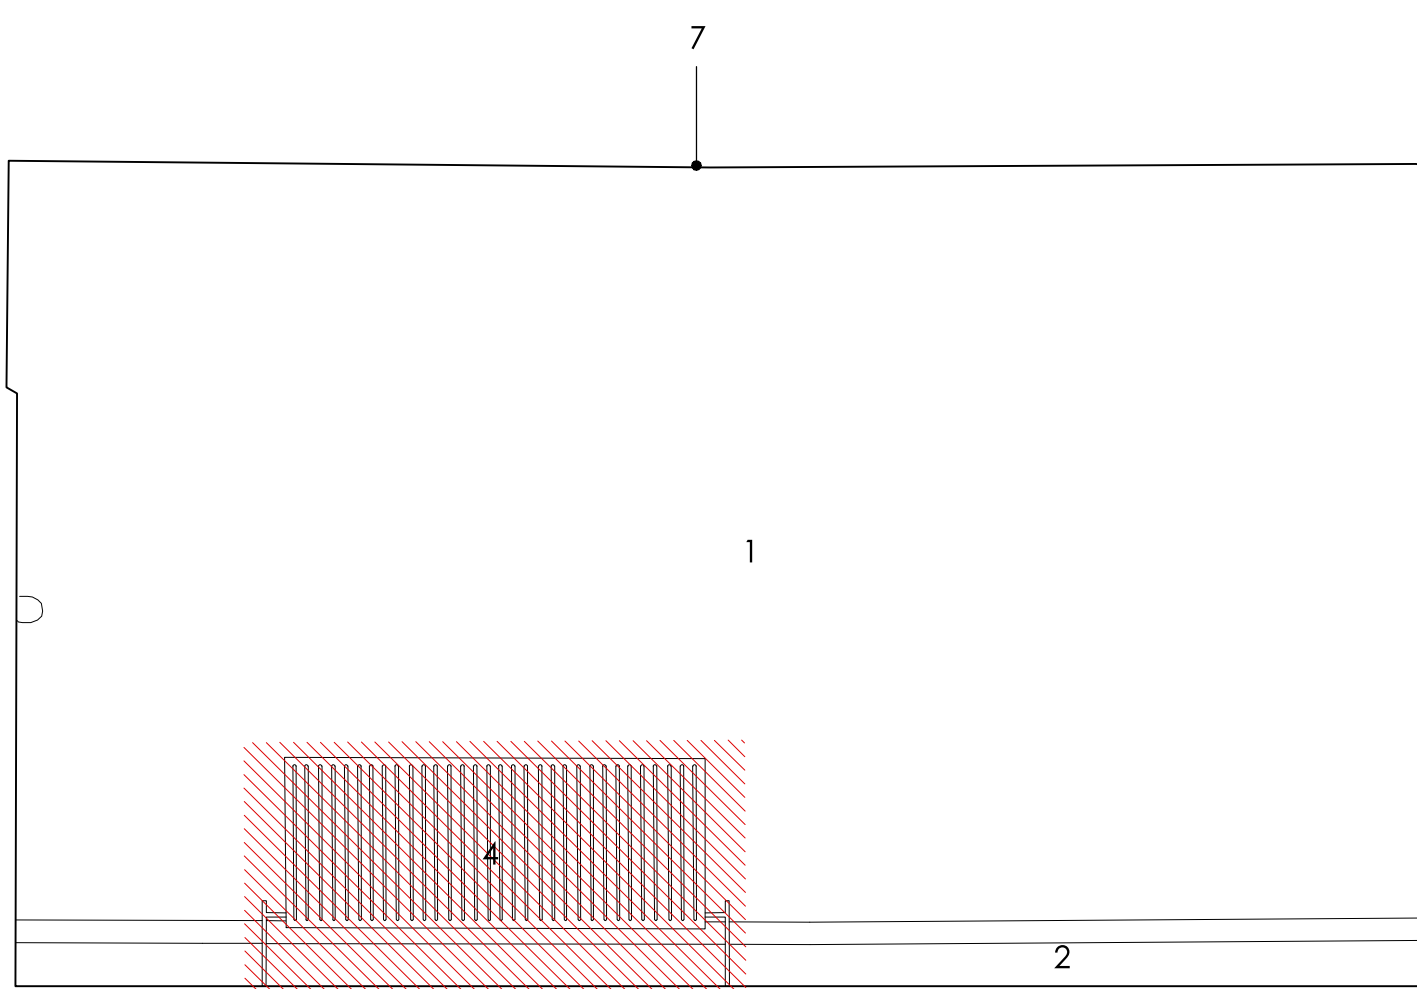


03 ELEVATION B

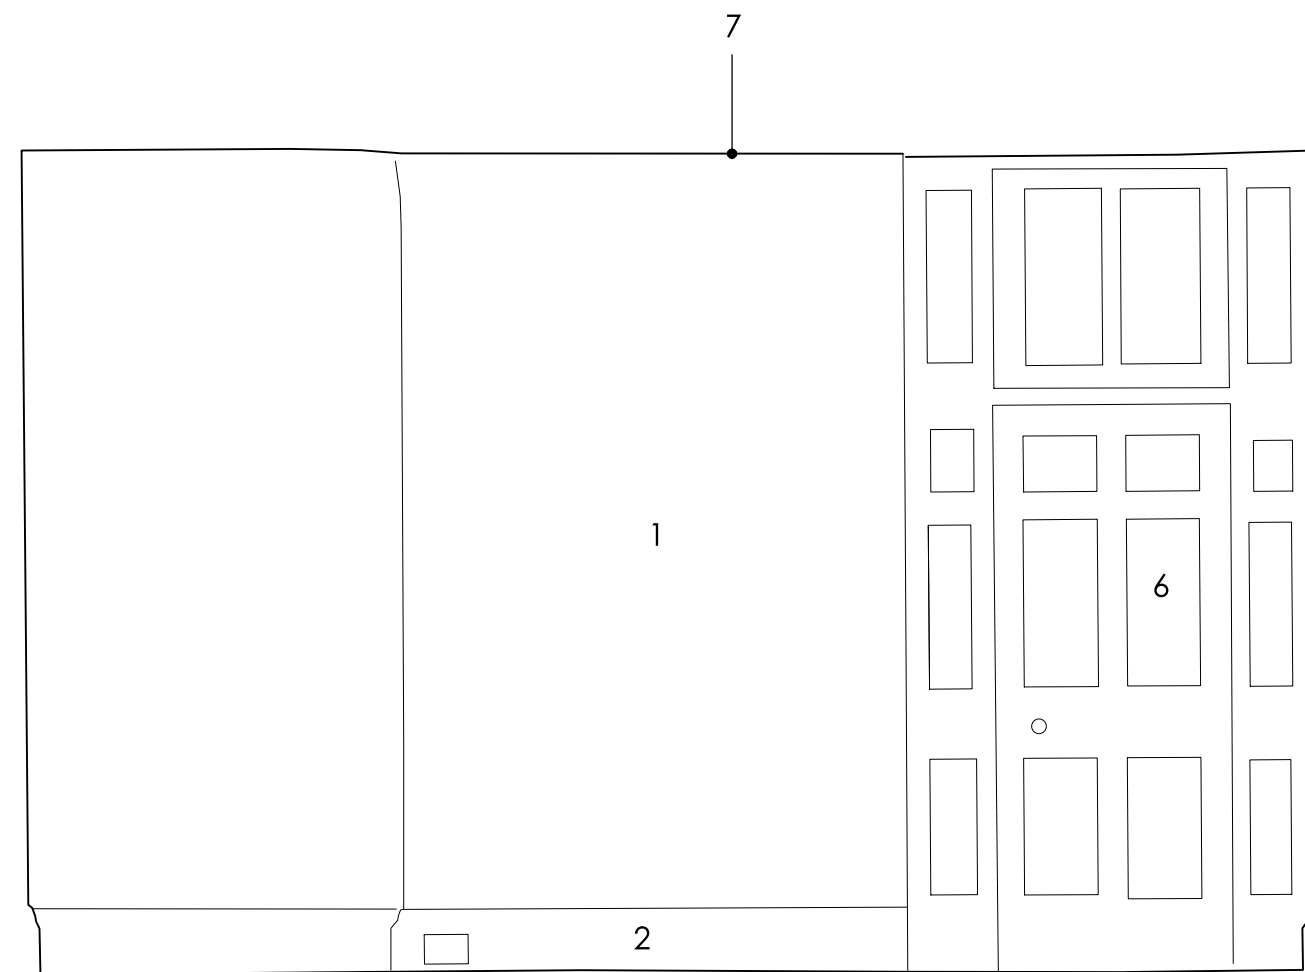


04 ELEVATION C

- Carefully repair existing wall finish and make good existing plaster - using appropriate lime plaster mix, paint finish.
- Existing skirting boards, dado and surrounds to be stripped, repaired and re-painted.
- Existing windows and doors to be stripped, repaired and repainted.
- Ironmongery and sliding sash gear to be replaced if damaged.
- Existing radiator to be carefully removed & replaced. Wall to be repaired.
- Existing carpet to be carefully removed. Existing timber flooring to be stripped and repaired.
- Existing storage cupboard to be carefully stripped, repaired and made good. Paint finish.
- Carefully repair existing ceiling and make good existing plaster - using appropriate lime plaster mix, paint finish.
- Secondary glazing to be fitted internally for thermal efficiency.

Note: Remedial works as per CARE Engineers drawings.

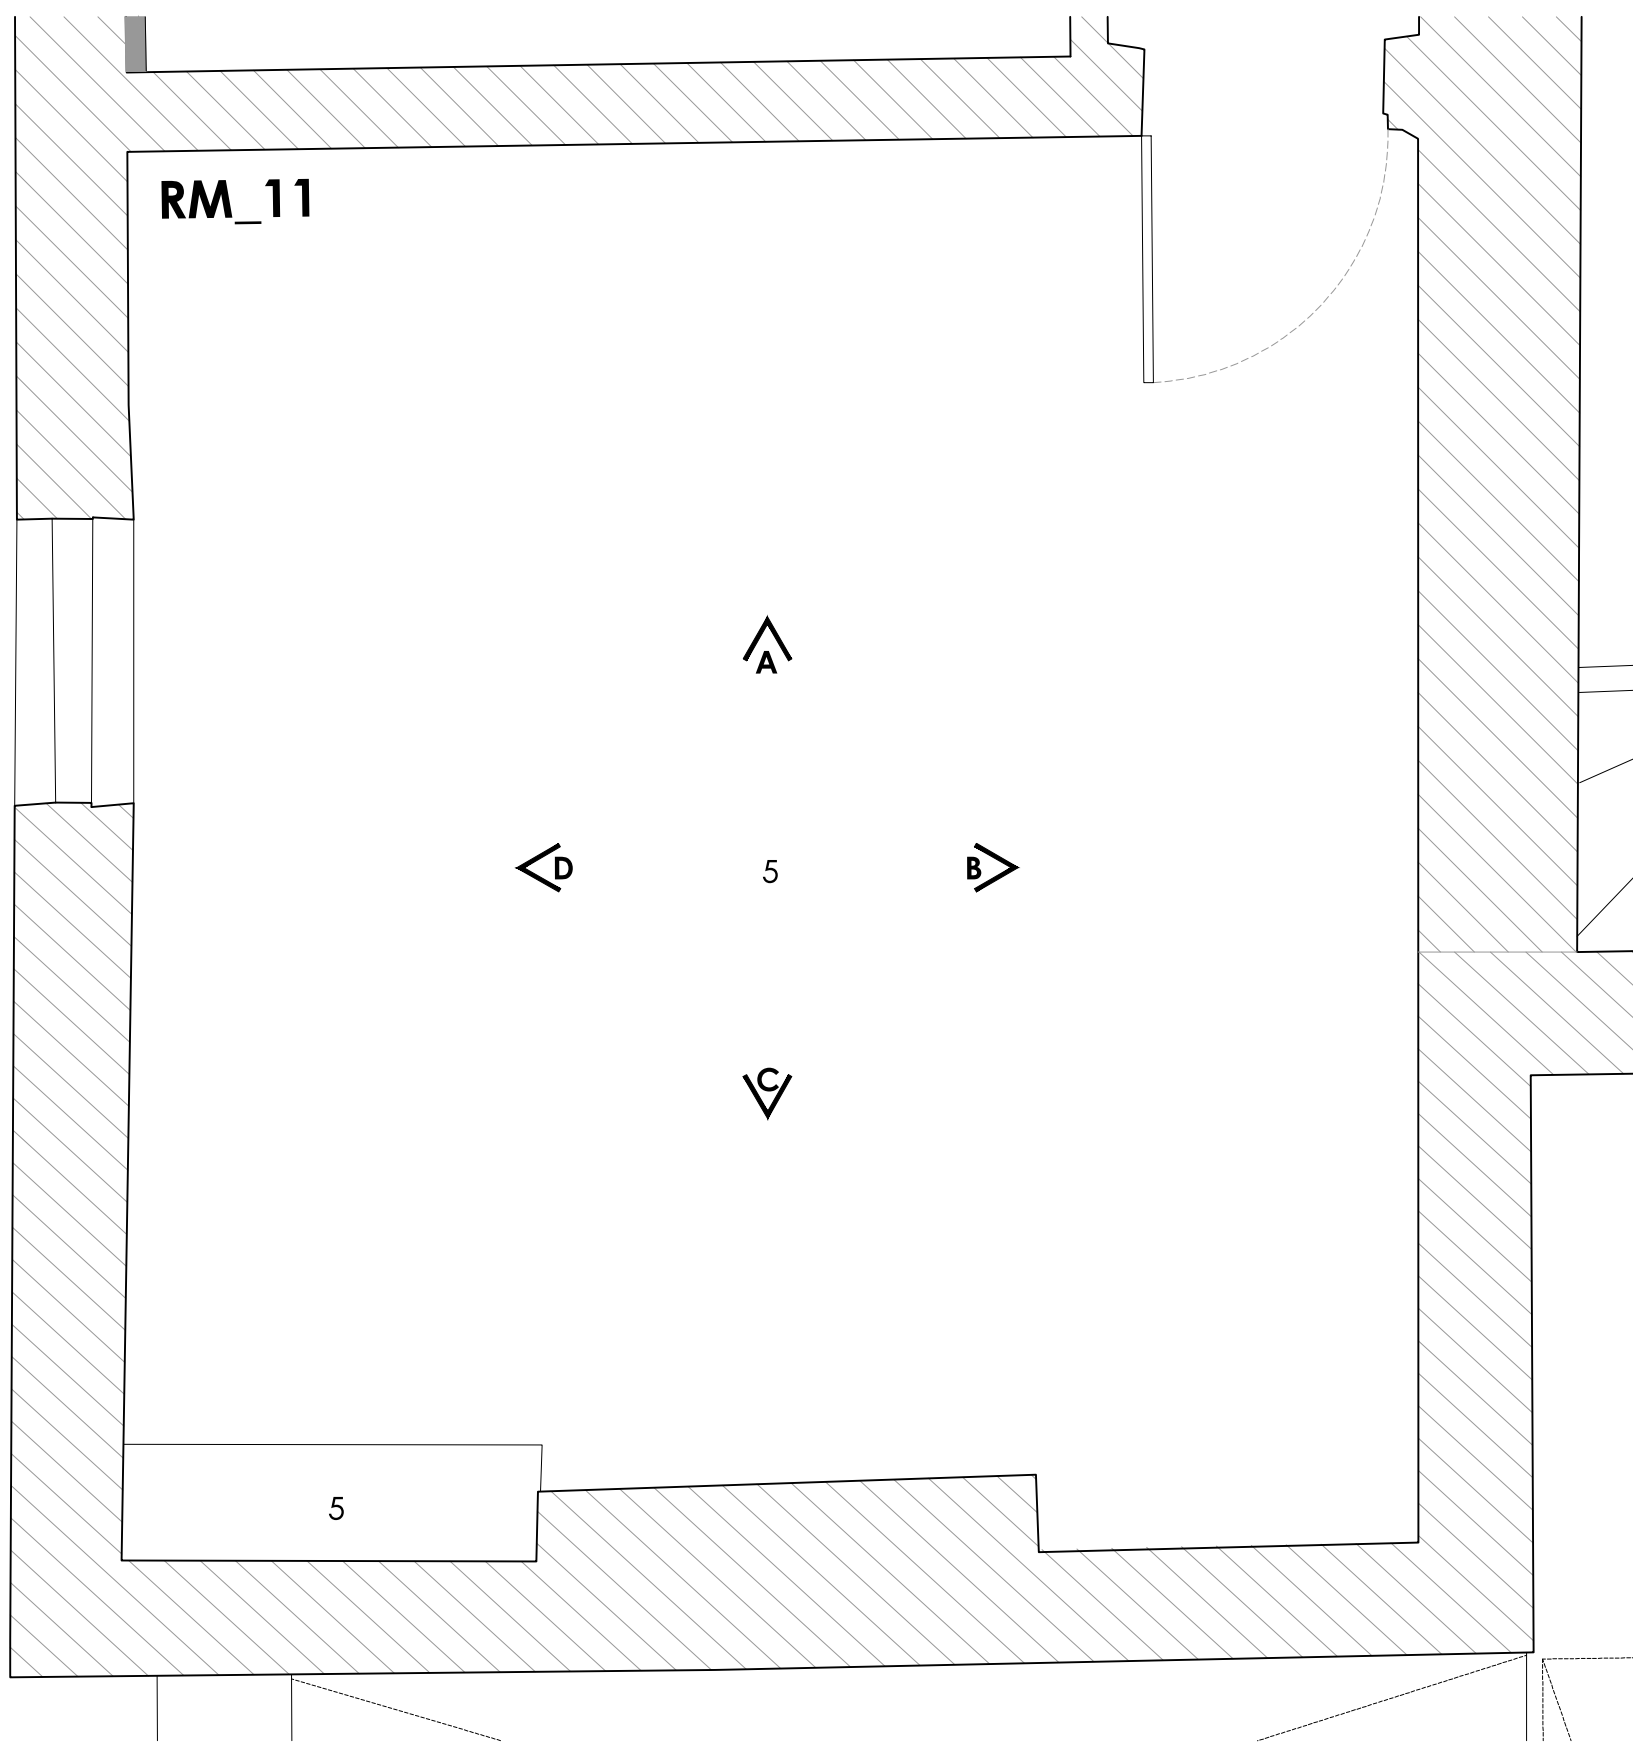

01 P L A N

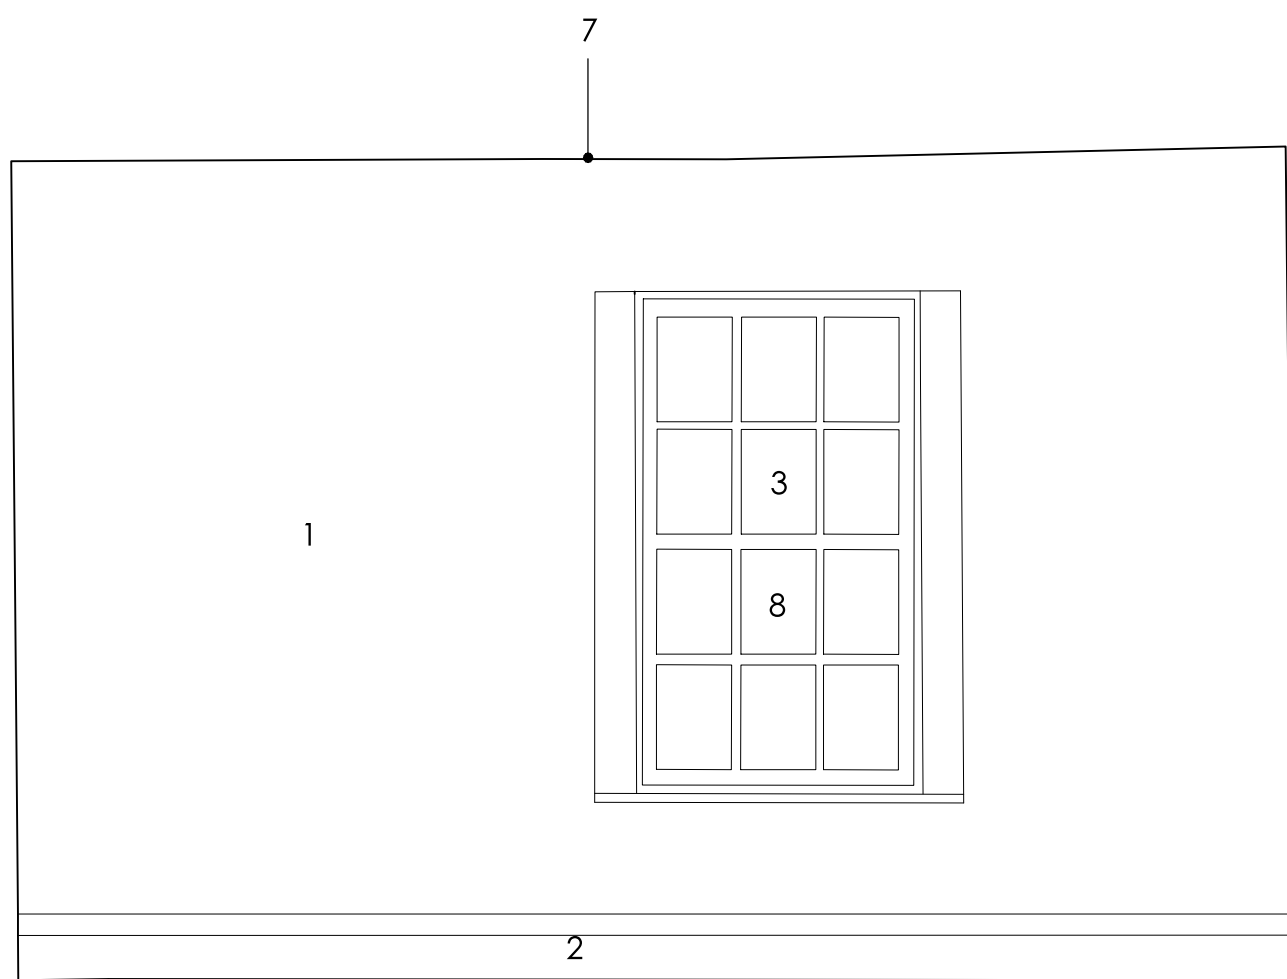

05 ELEVATION D

Issued for Planning	11.01.2023	00
Issued for Information	16.11.2022	00
Issue - Amendment	Date	Rev

Project Wykes Manor, Wykes Ln, Donington, Spalding, PE11 4SD

JONATHAN HENDRY ARCHITECTS LTD
10 Nickerson Way
Peacofield Business Park
Hullonder-Cray
Uncolnshire
DN33 5J5

T: 01522 458100
W: www.jonathanhendryarchitects.com

Subject Proposed Internal Elevations - RM.11

Scale 1:25 Date 11.03.2022

Original Size A1

Drawing No. GA_RM.11 00