




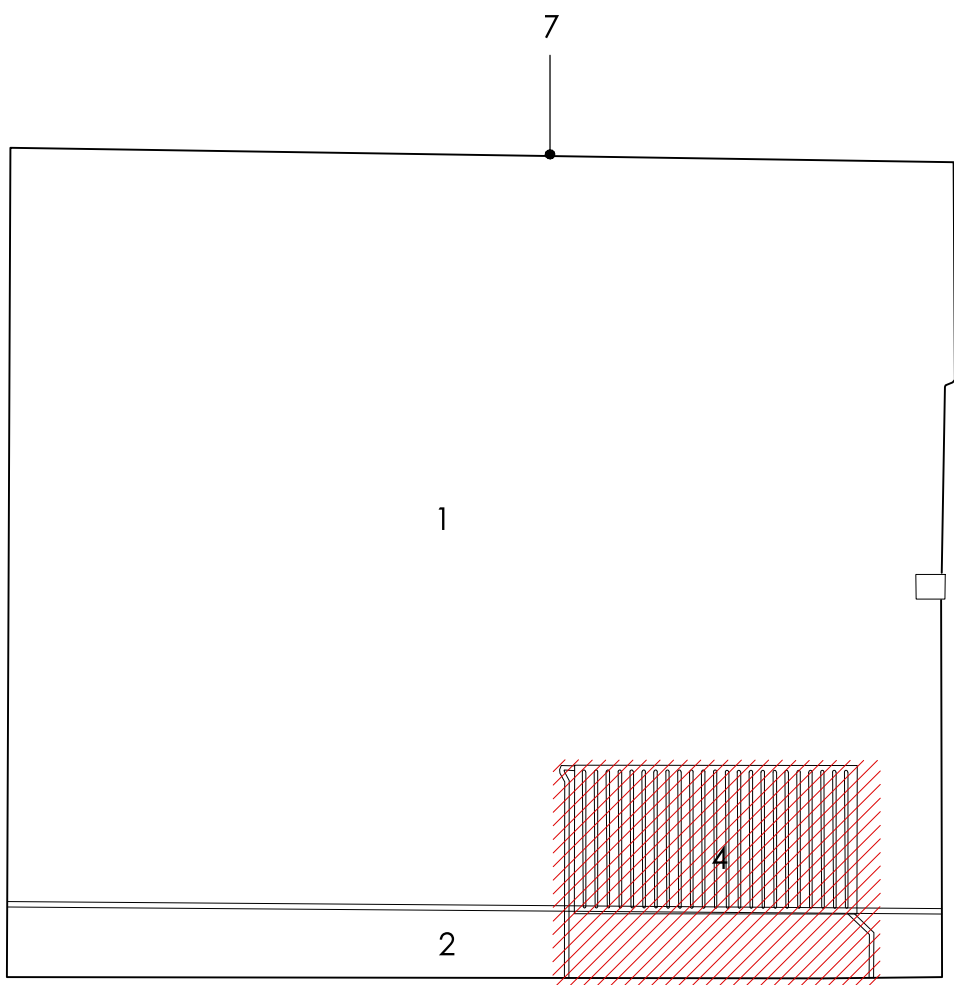


02 ELEVATION A

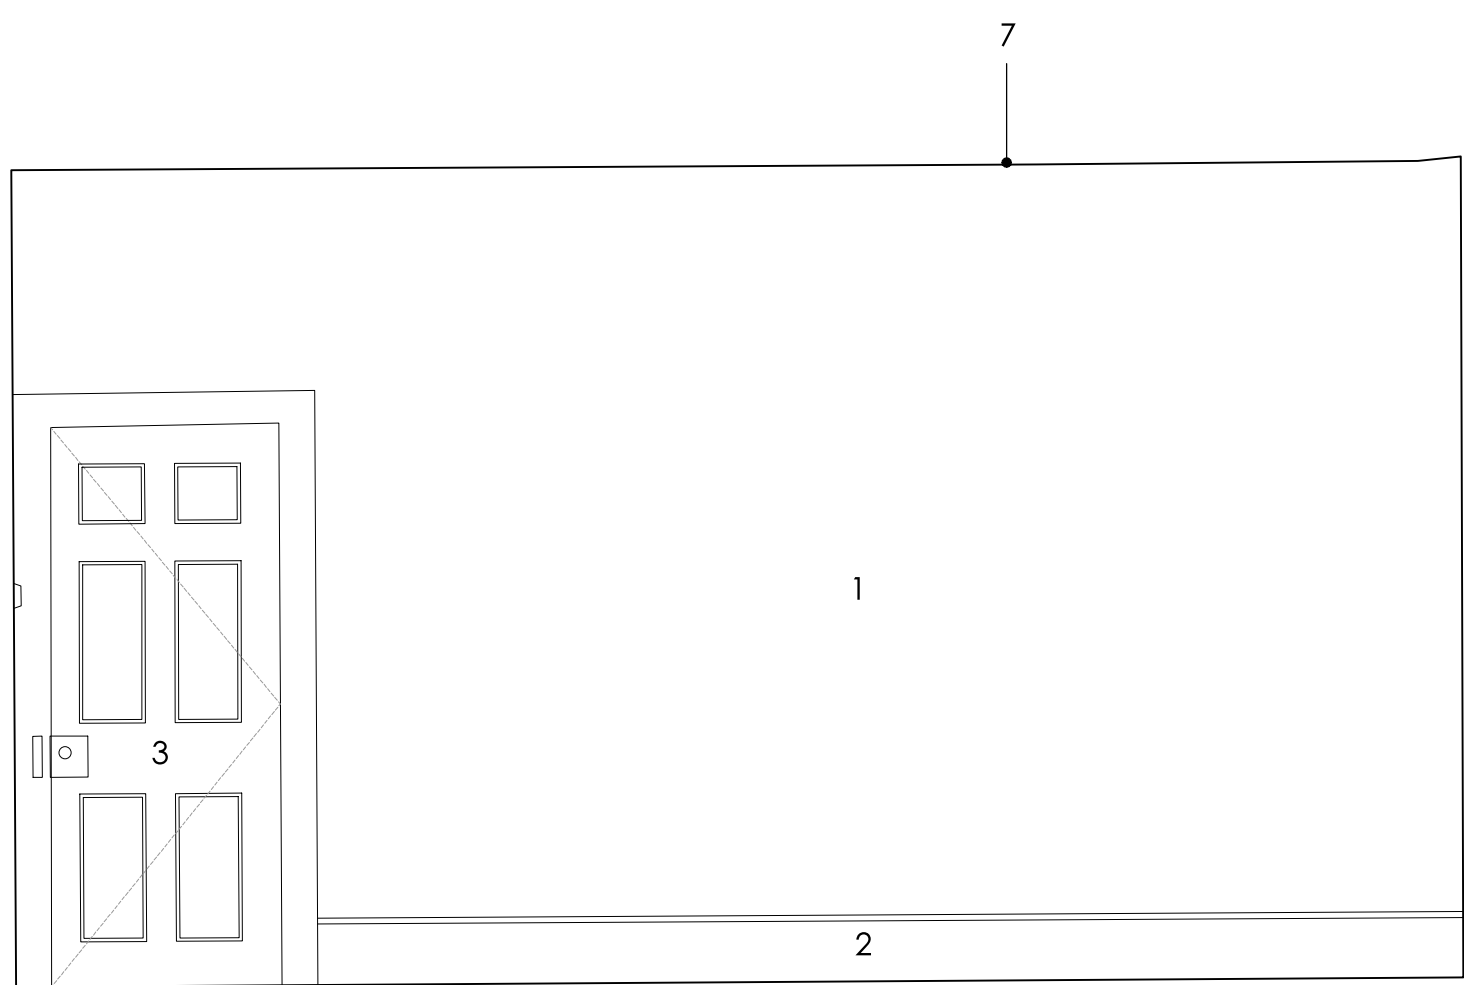


03 ELEVATION B

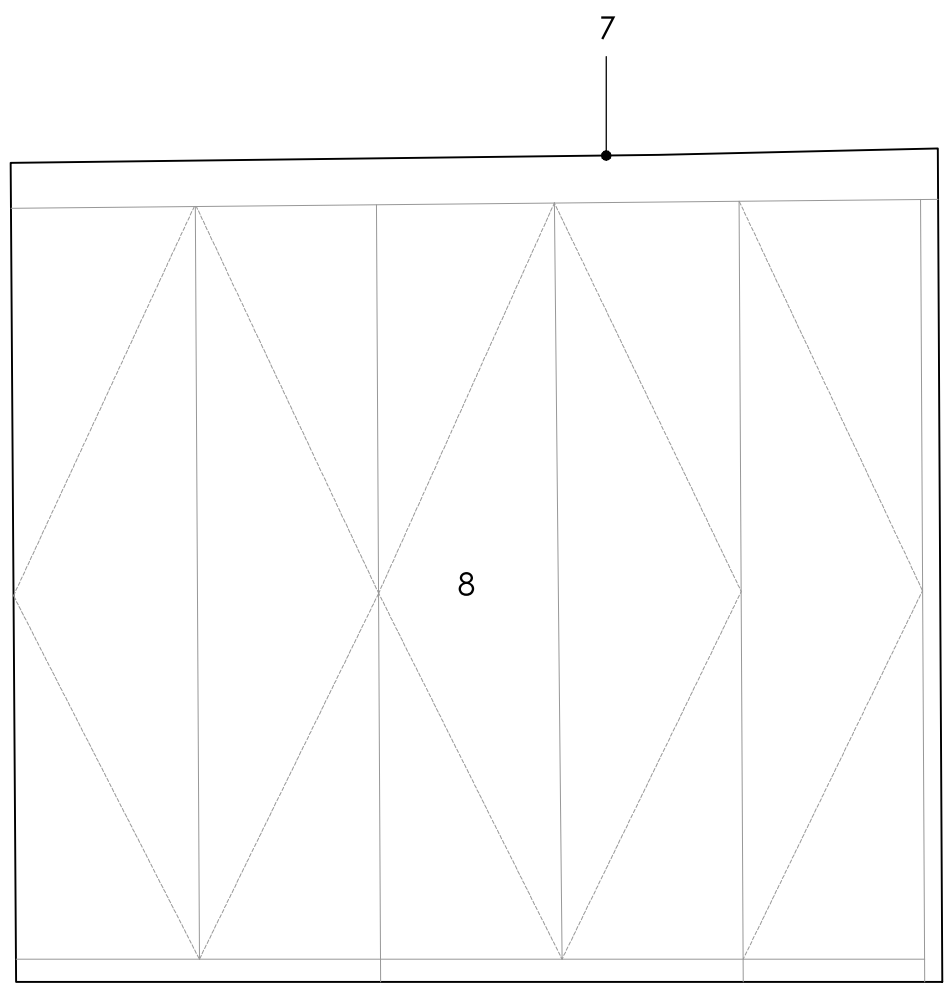

04 ELEVATION C

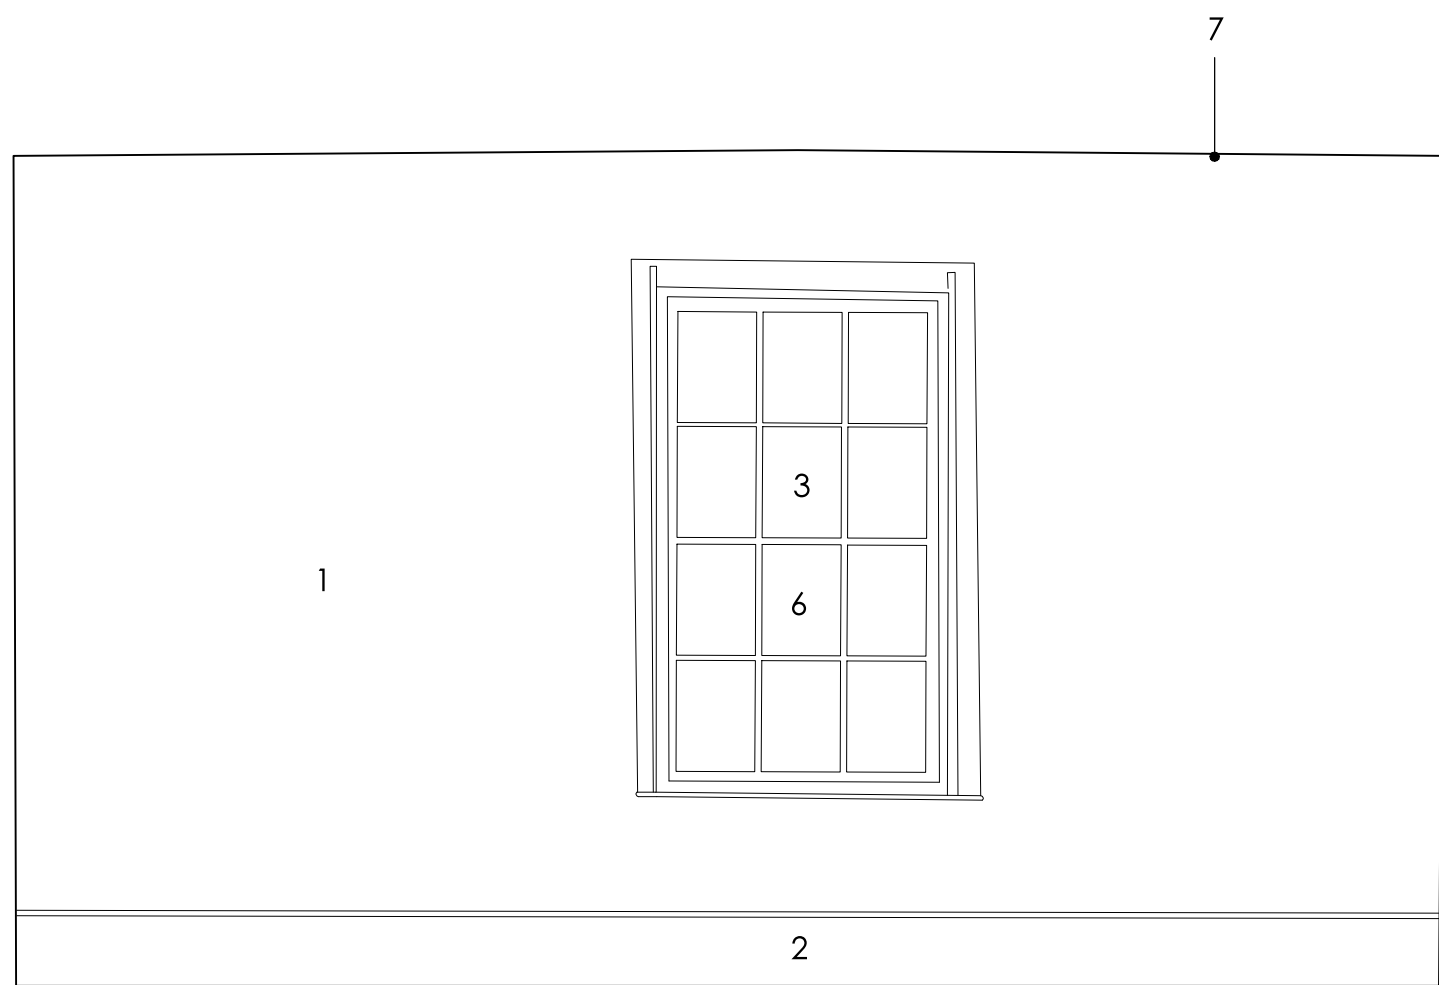

05 ELEVATION D

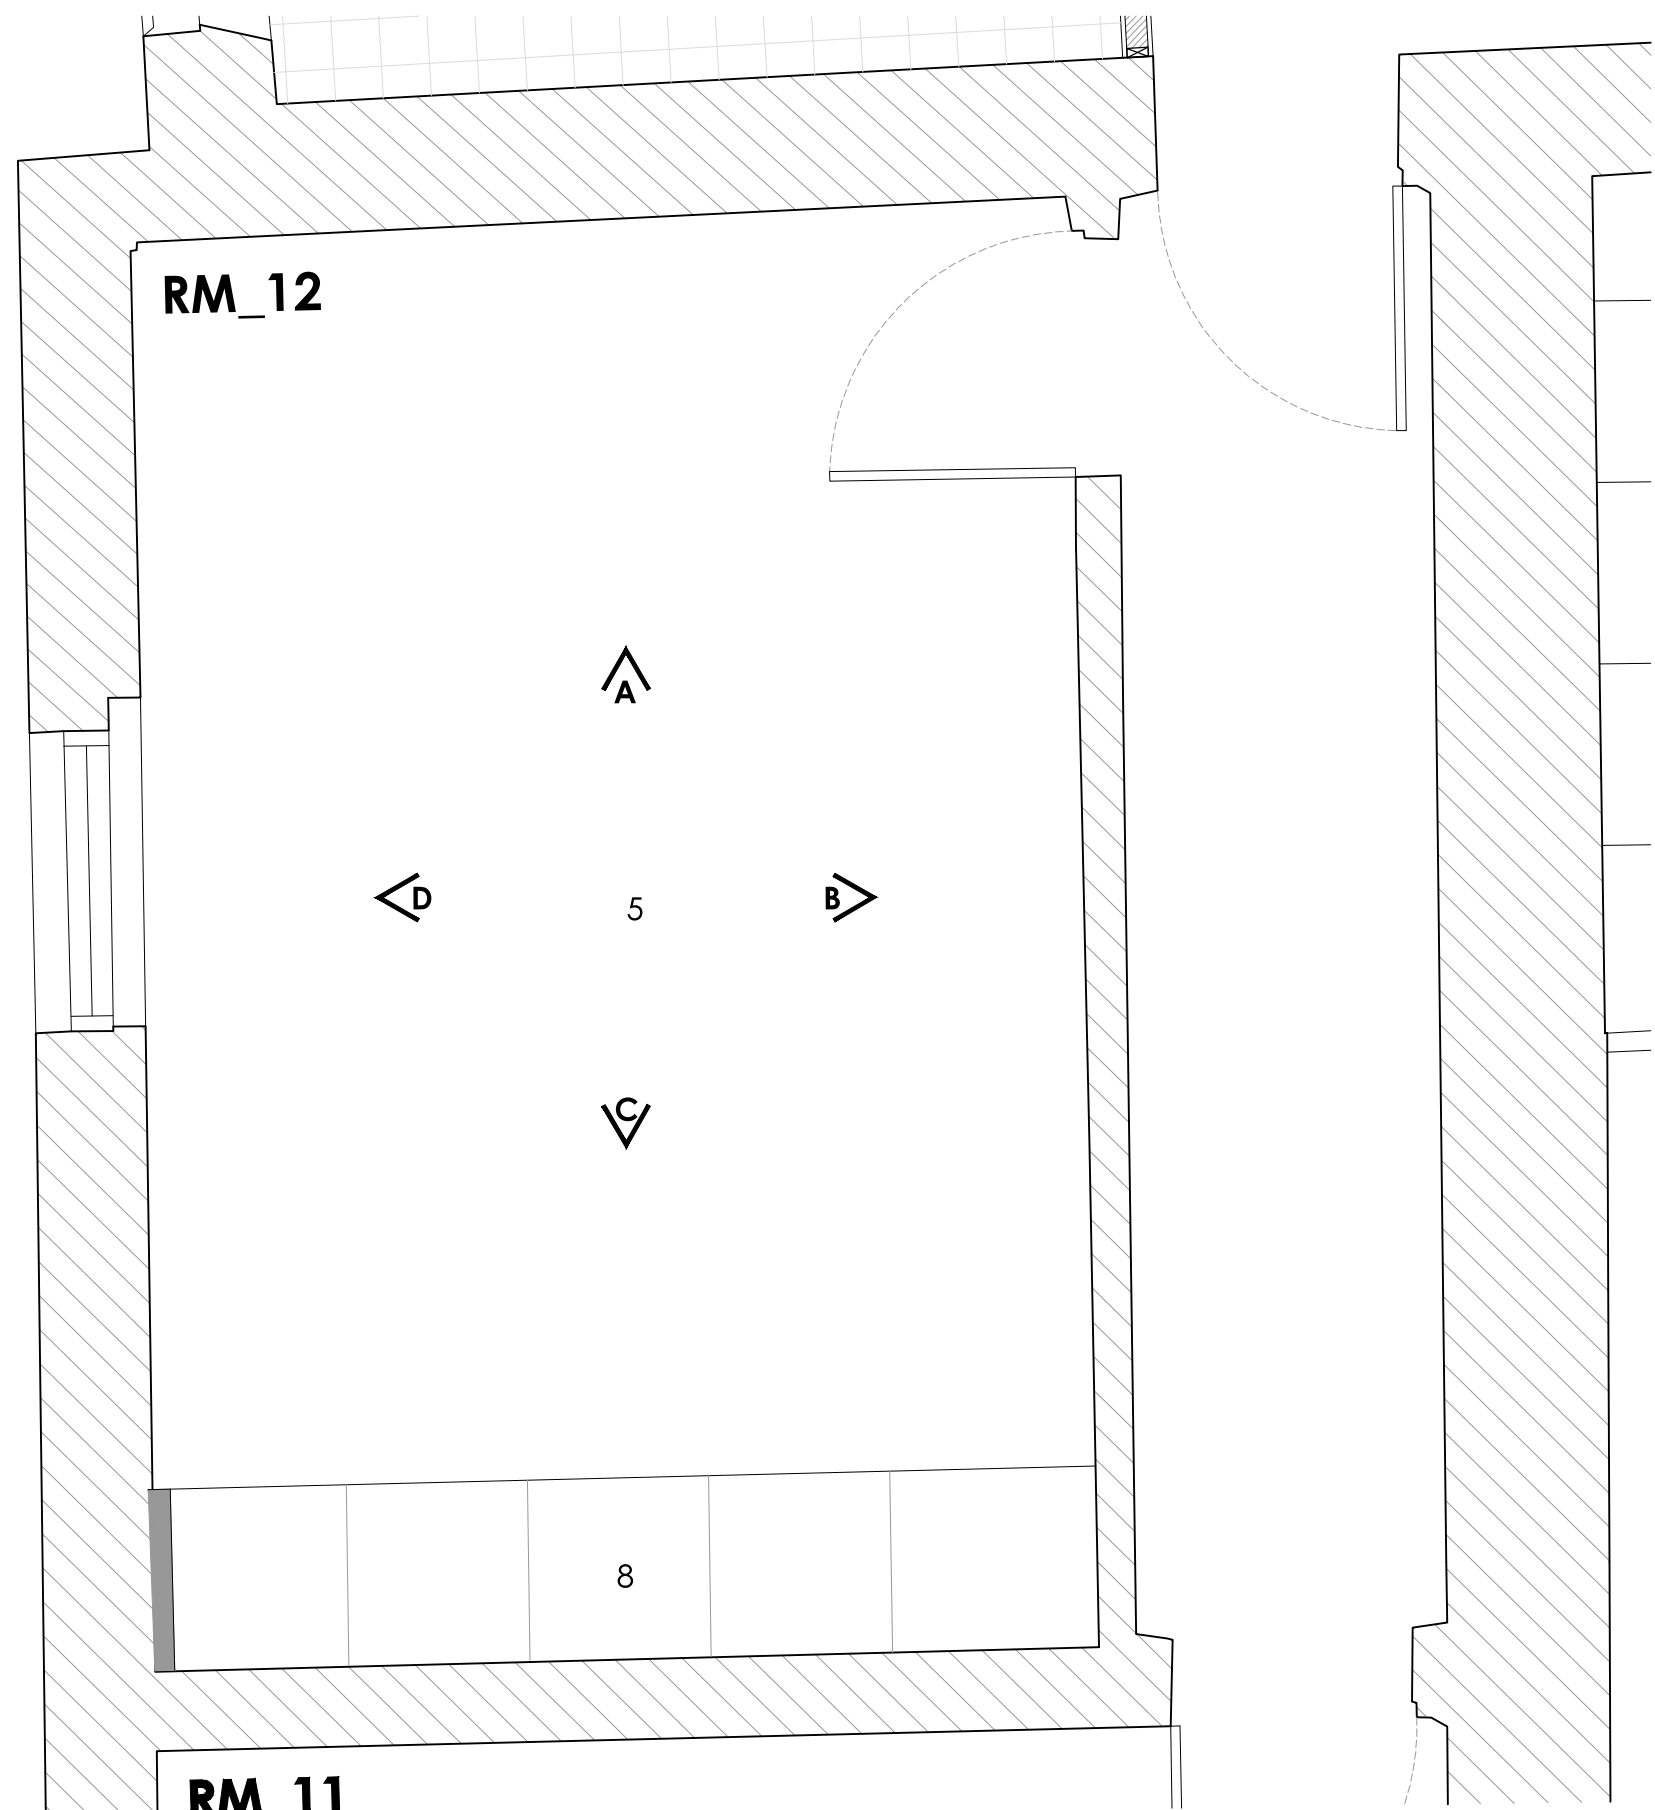

01 P L A N

1. Carefully repair existing wall finish and make good existing plaster - using appropriate lime plaster mix, paint finish.
2. Existing skirting boards, dado and surrounds to be stripped, repaired and re-painted.
3. Existing windows and doors to be stripped, repaired and repainted.
- Ironmongery and sliding sash gear to be replaced if damaged.
4. Existing radiator to be carefully removed & replaced. Wall to be repaired.
5. Existing carpet to be carefully removed. Existing timber flooring to be stripped and repaired.
6. Secondary glazing to be fitted internally for thermal efficiency.
7. Carefully repair existing ceiling and make good existing plaster - using appropriate lime plaster mix, paint finish
8. Proposed fitted wardrobes - TBC.

Note: Remedial works as per CARE Engineers drawings.

Issued for Planning	11.01.2023	00
Issued for Information	16.11.2022	00
Issue - Amendment	Date	Rev

Project	Wykes Manor, Wykes Ln, Donington, Spalding, PE11 4SD
JONATHAN HENDRY ARCHITECTS LTD	
10 Nickerson Way Peacofield Business Park Hullonder-Cray Uncolnshire DN33 3HS	
T.	01522 458100
W.	www.jonathanhendryarchitects.com

Subject	Proposed Internal Elevations - RM.12
---------	--------------------------------------

Scale	1:25	Date	11.03.2022
Original Size	A1	Revision	
Drawing No.	GA_RM.12	00	