




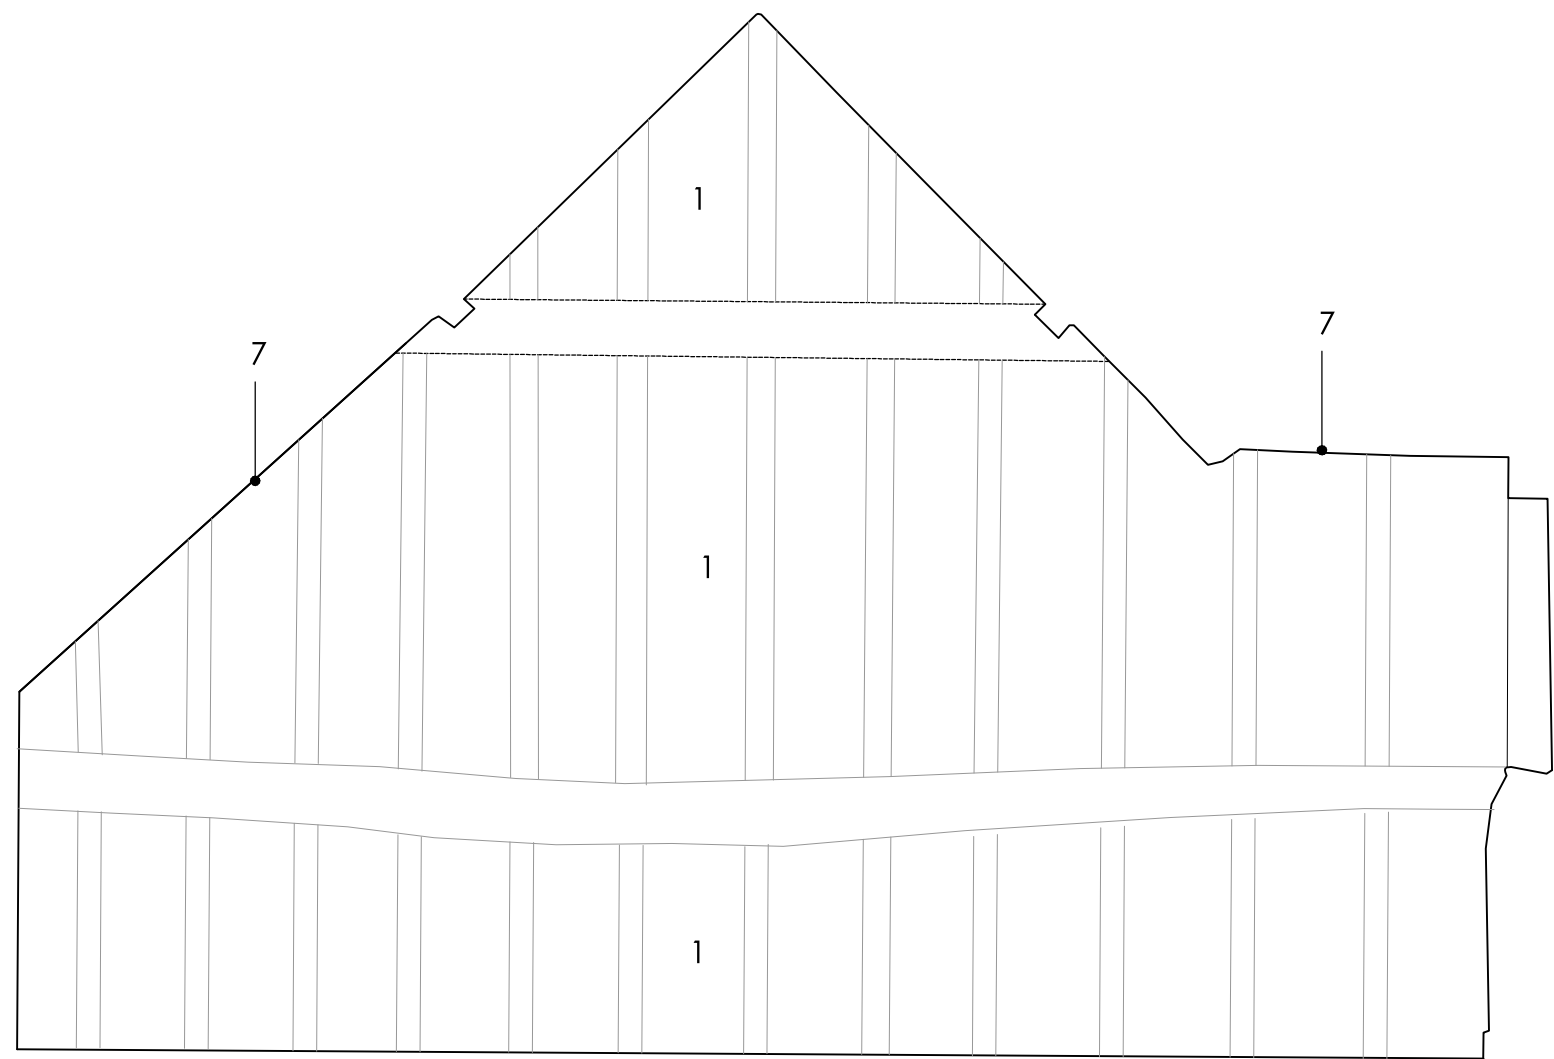


02 ELEVATION A

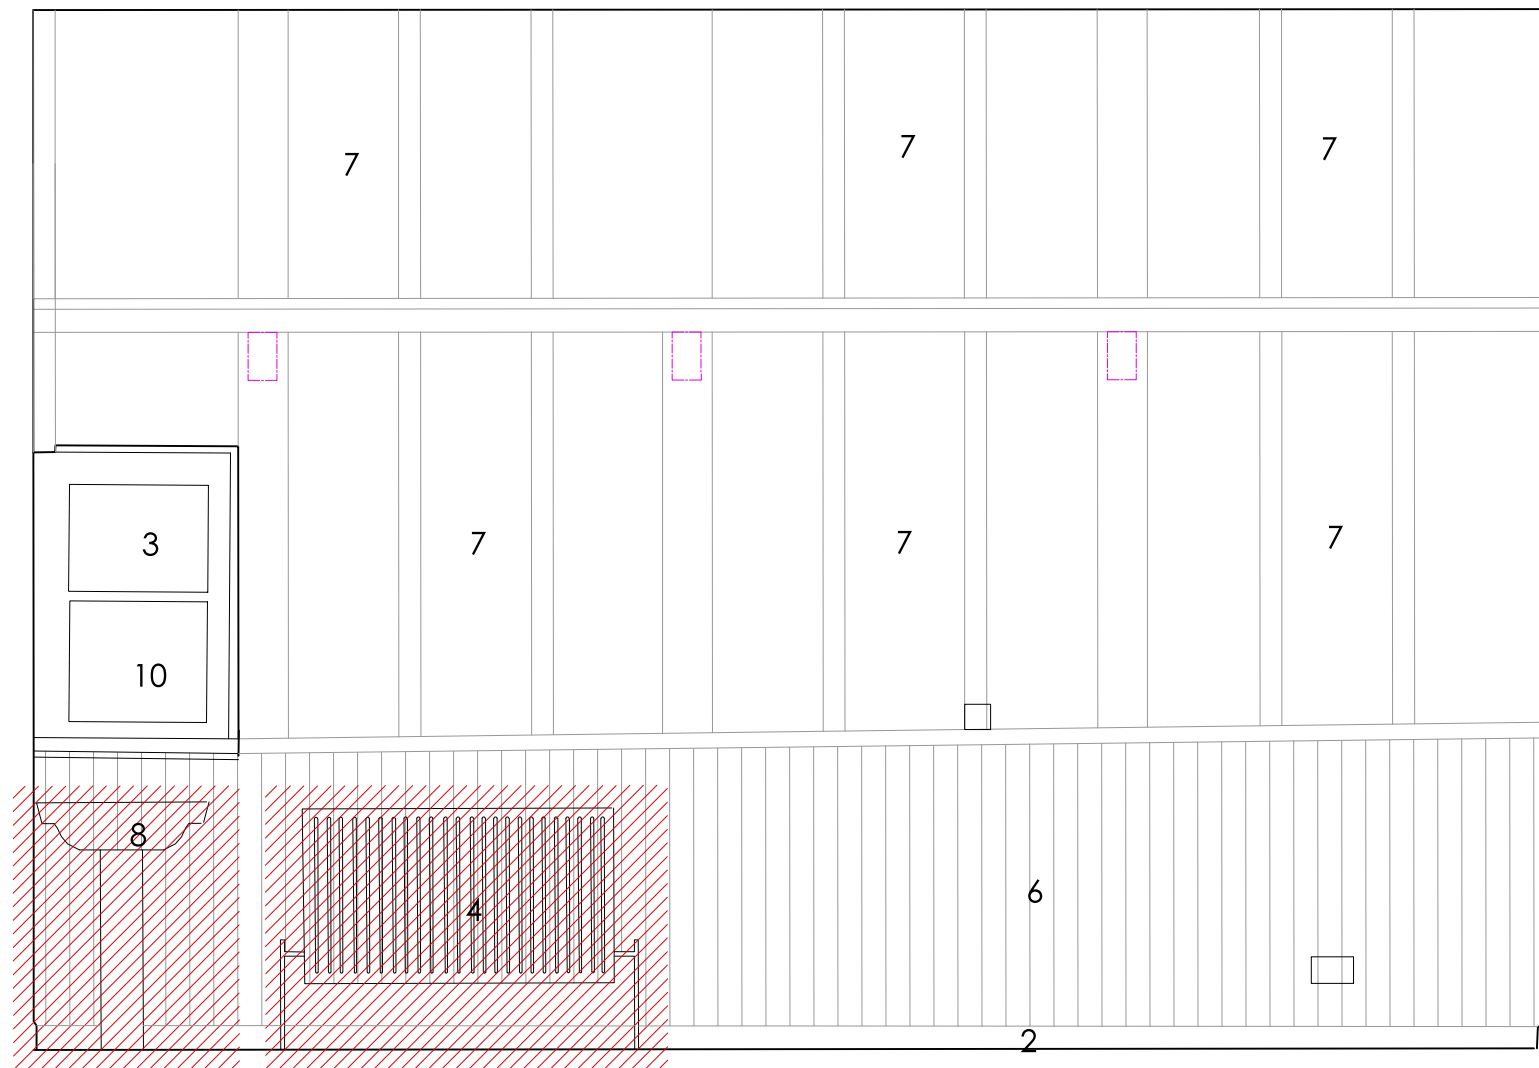


03 ELEVATION B

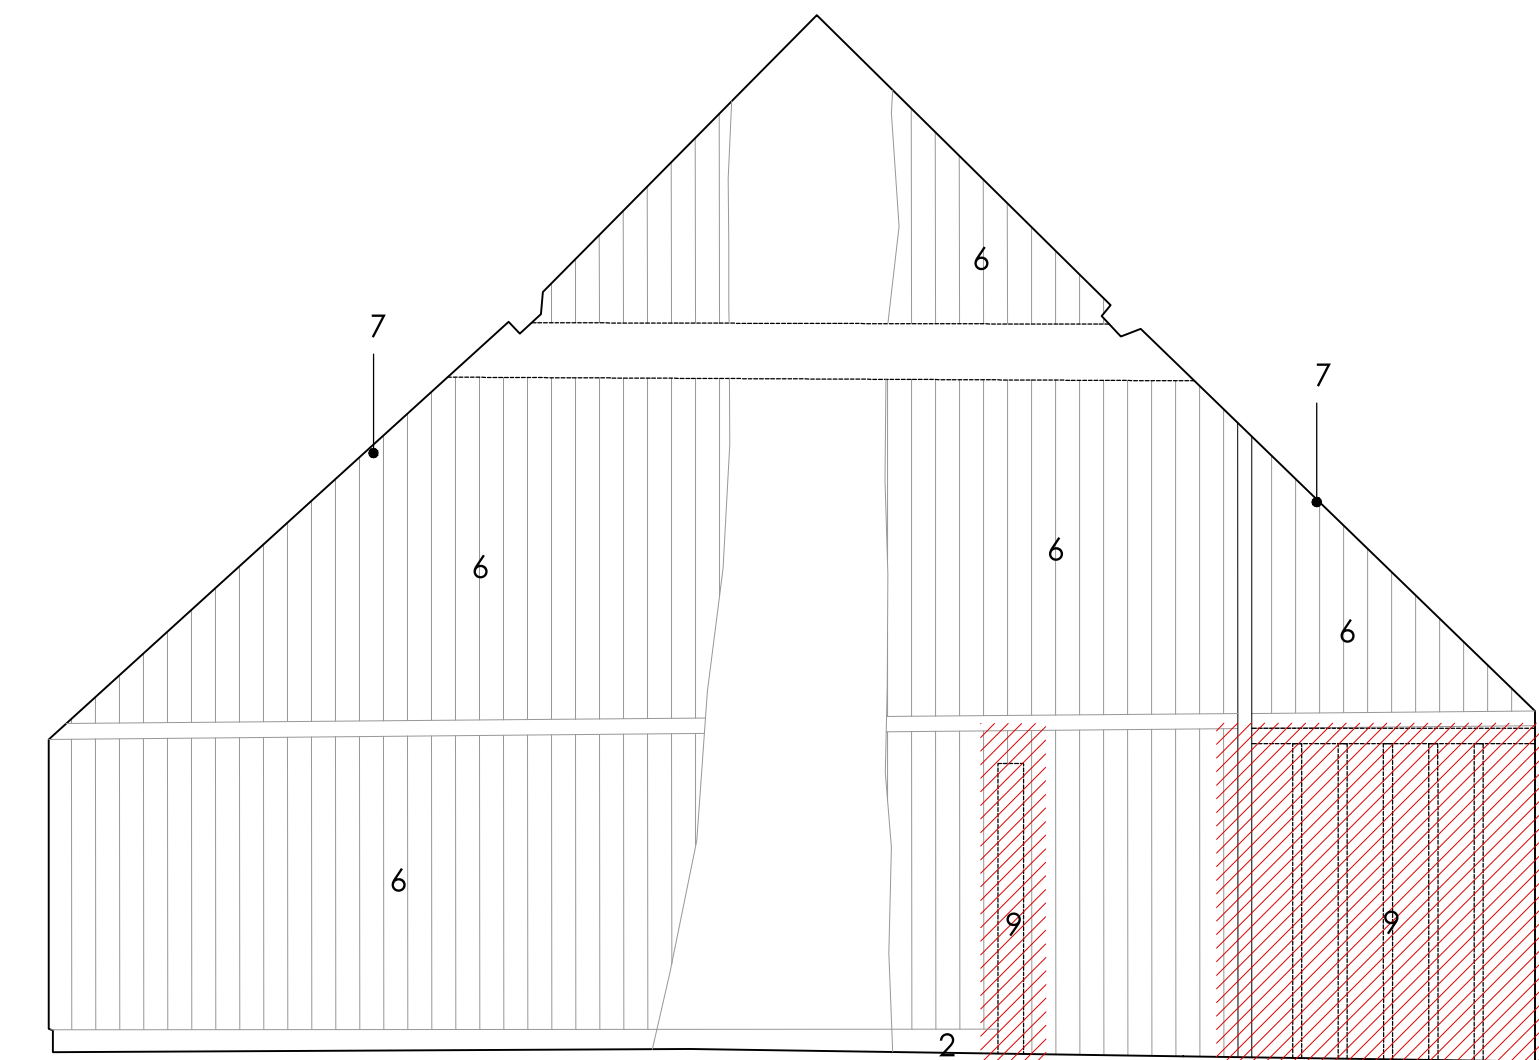

04 ELEVATION C

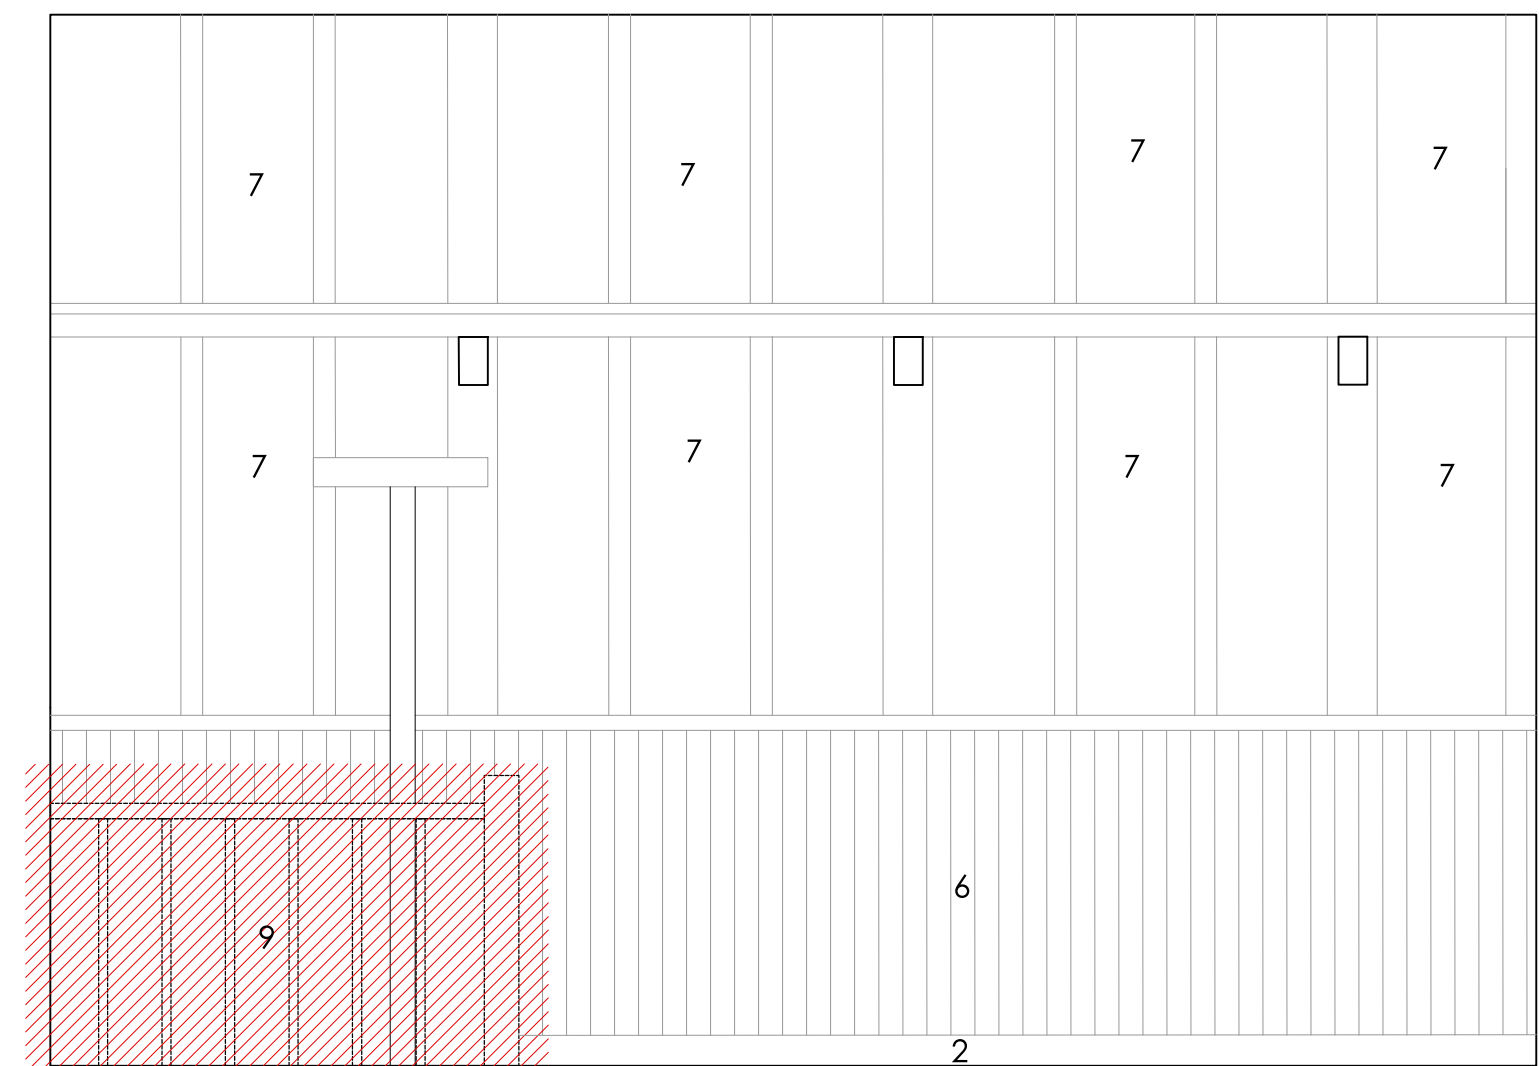

05 ELEVATION D

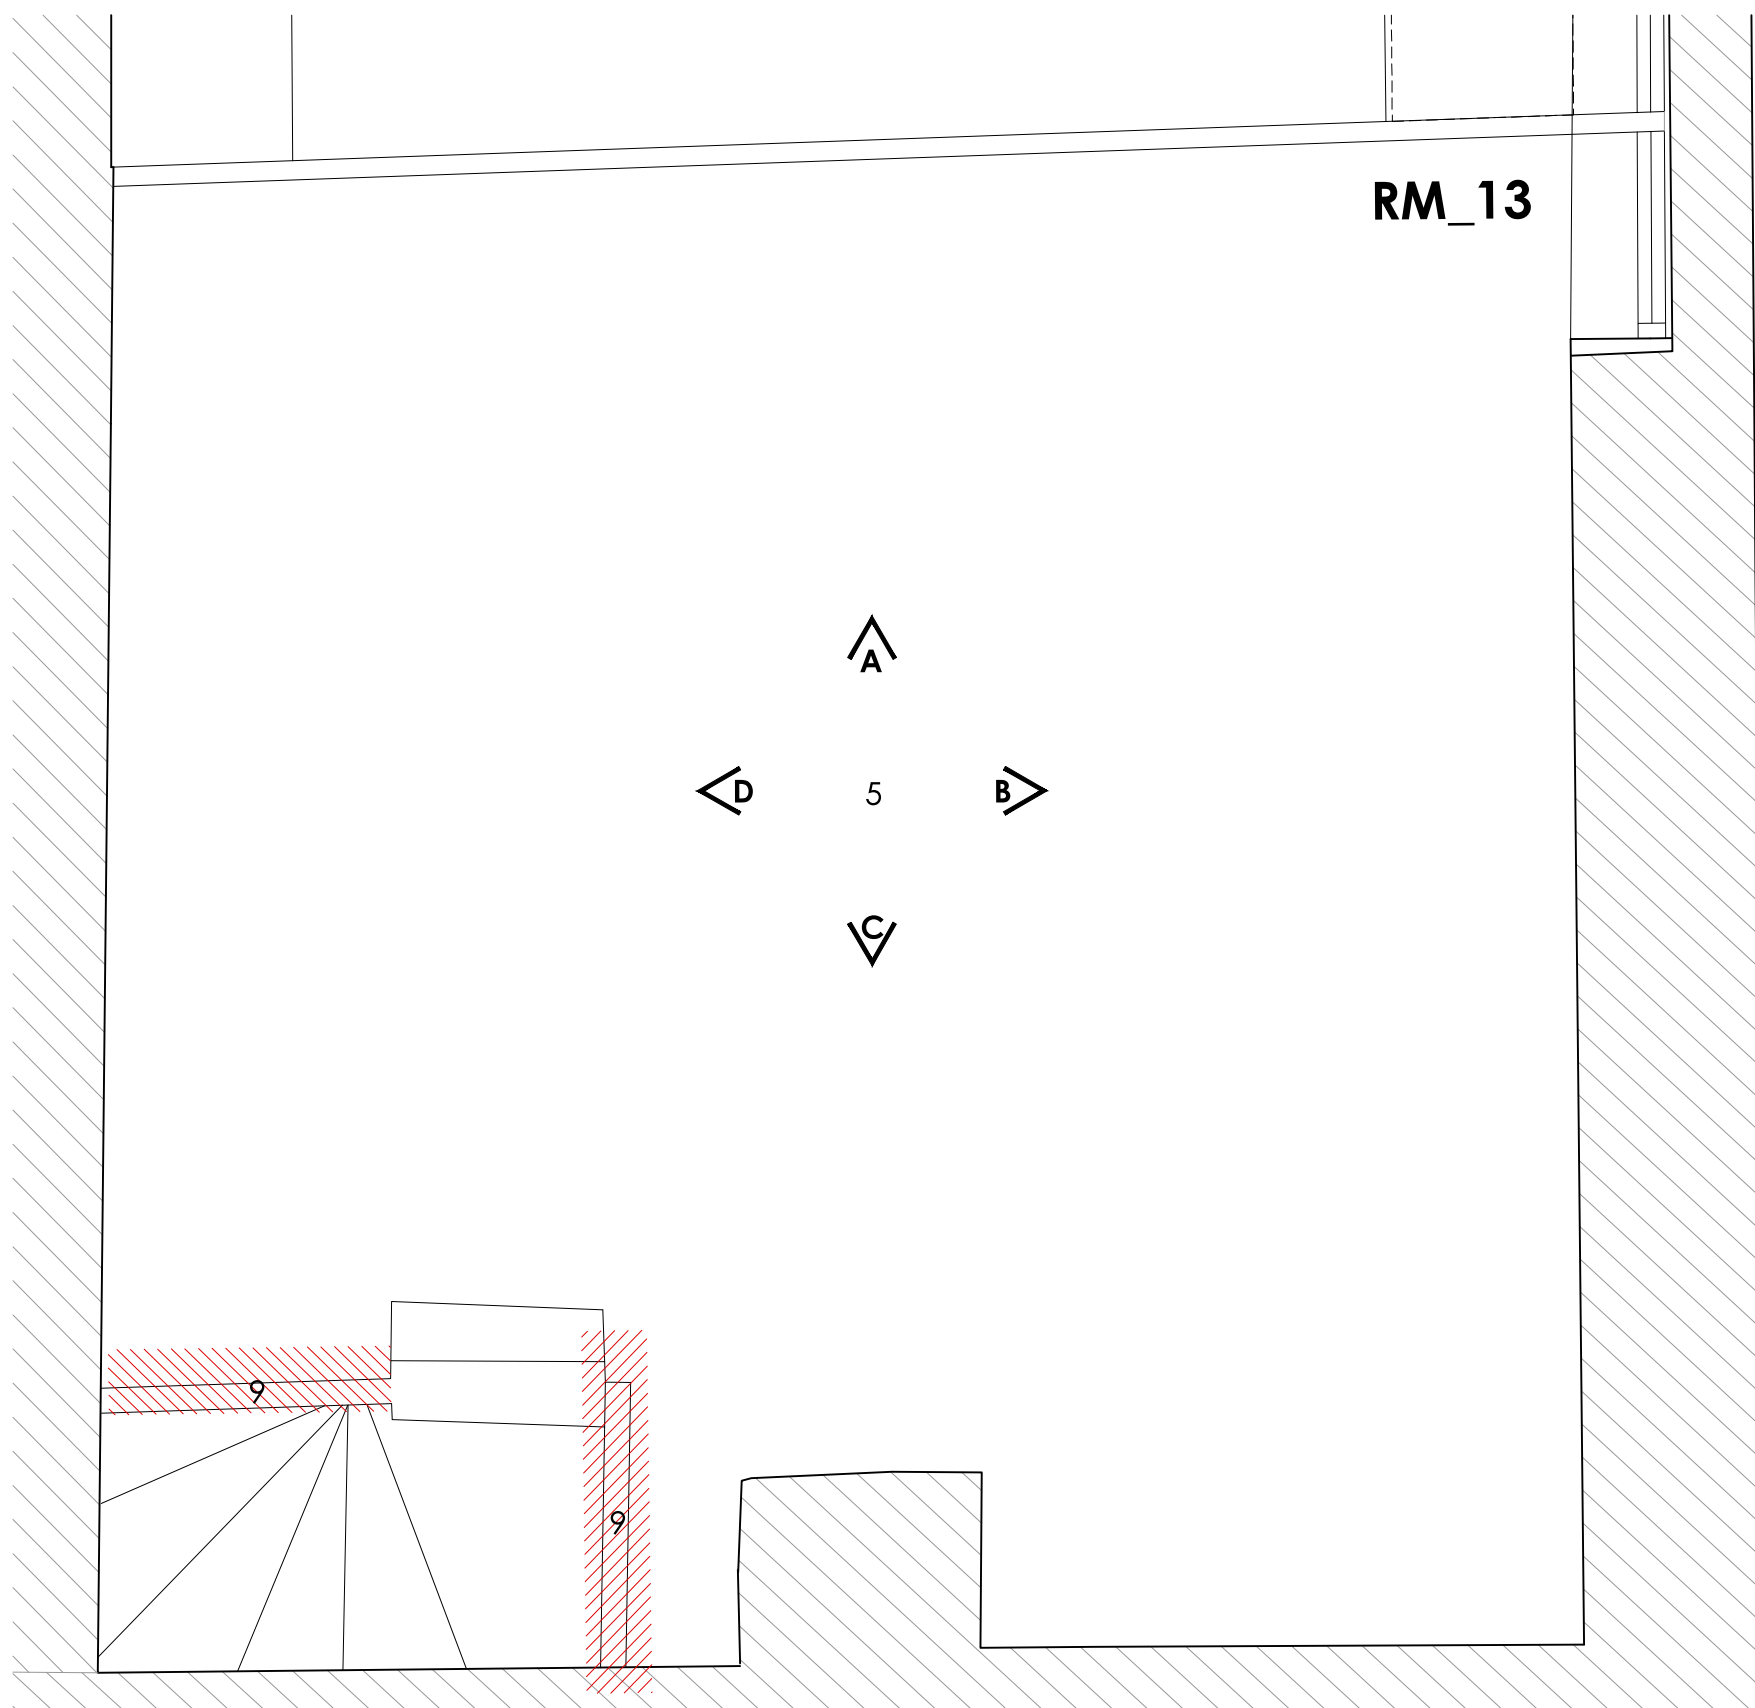

01 PLAN

1. Carefully repair existing wall finish and make good existing plaster - using appropriate lime plaster mix, paint finish.
2. Existing skirting boards to be carefully removed.
3. Existing windows and doors to be stripped, repaired and repainted.
- Ironmongery to be replaced if damaged.
4. Existing radiator to be carefully removed & replaced. Wall to be repaired.
5. Existing timber flooring to be stripped, repaired and re-laid.
6. Existing pine paneling to be carefully removed, walls to be repaired and make existing wall good.
7. Carefully repair existing ceiling and make good existing plaster - using appropriate lime plaster mix, paint finish.
8. Existing basin to be carefully removed and made good.
9. Existing banister to be carefully removed and replaced.
10. Secondary glazing to be fitted internally for thermal efficiency.
11. Proposed new stud wall partition with a new access door to store. Plaster and paint finish.

Note: Remedial works as per CARE Engineers drawings.

Issued for Planning 11.01.2023 01
Issued for Information 16.11.2022 00
Issue - Amendment Date Rev

Project Wykes Manor, Wykes Ln, Donington, Spalding, PE11 4SD

JONATHAN HENDRY ARCHITECTS LTD
10 Nickerson Way
Peacocks Business Park
Hullunder Clay
Uncolnshire
DN33 3J5

T: 01522 458100
W: www.jonathanhendryarchitects.com

Subject Proposed Internal Elevations - RM.13

Scale 1:25 Date 11.03.2022

Original Size A1

Drawing No. GA_RM.13 01

Revision