




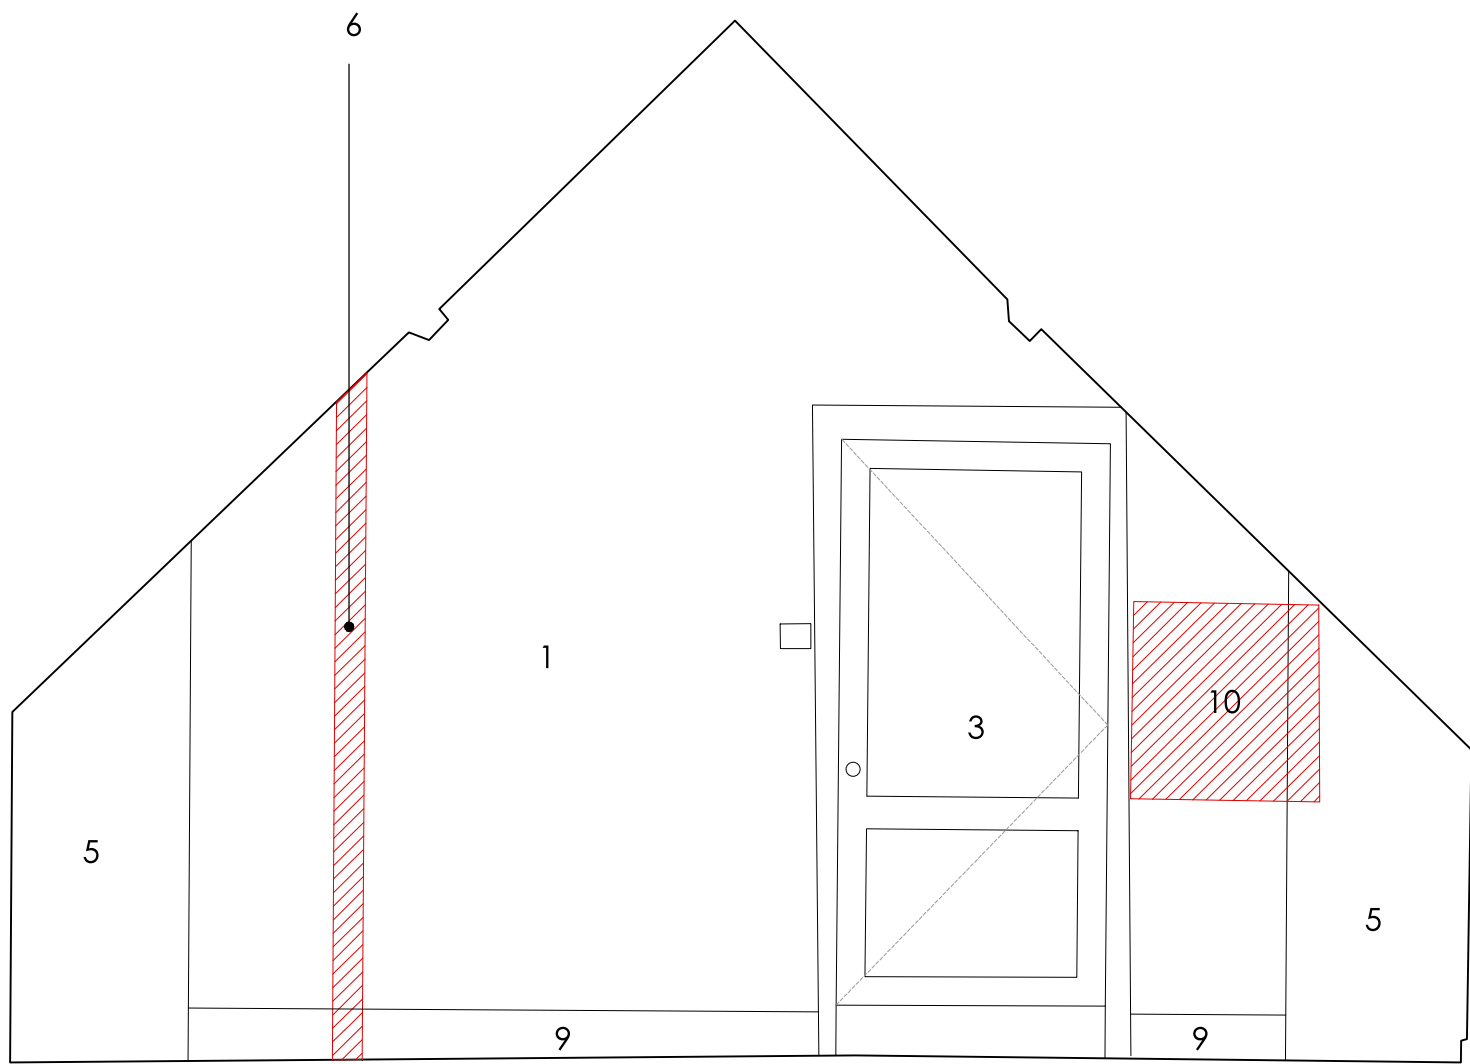

02 ELEVATION A

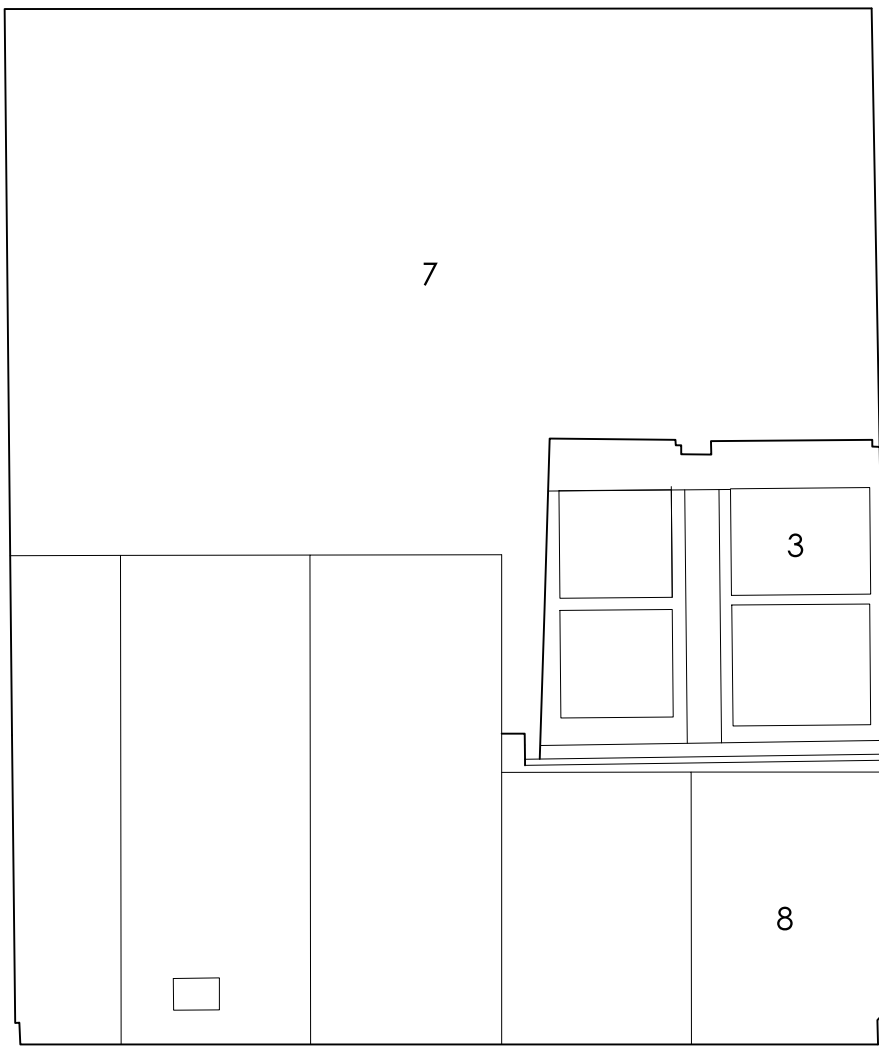


03 ELEVATION B

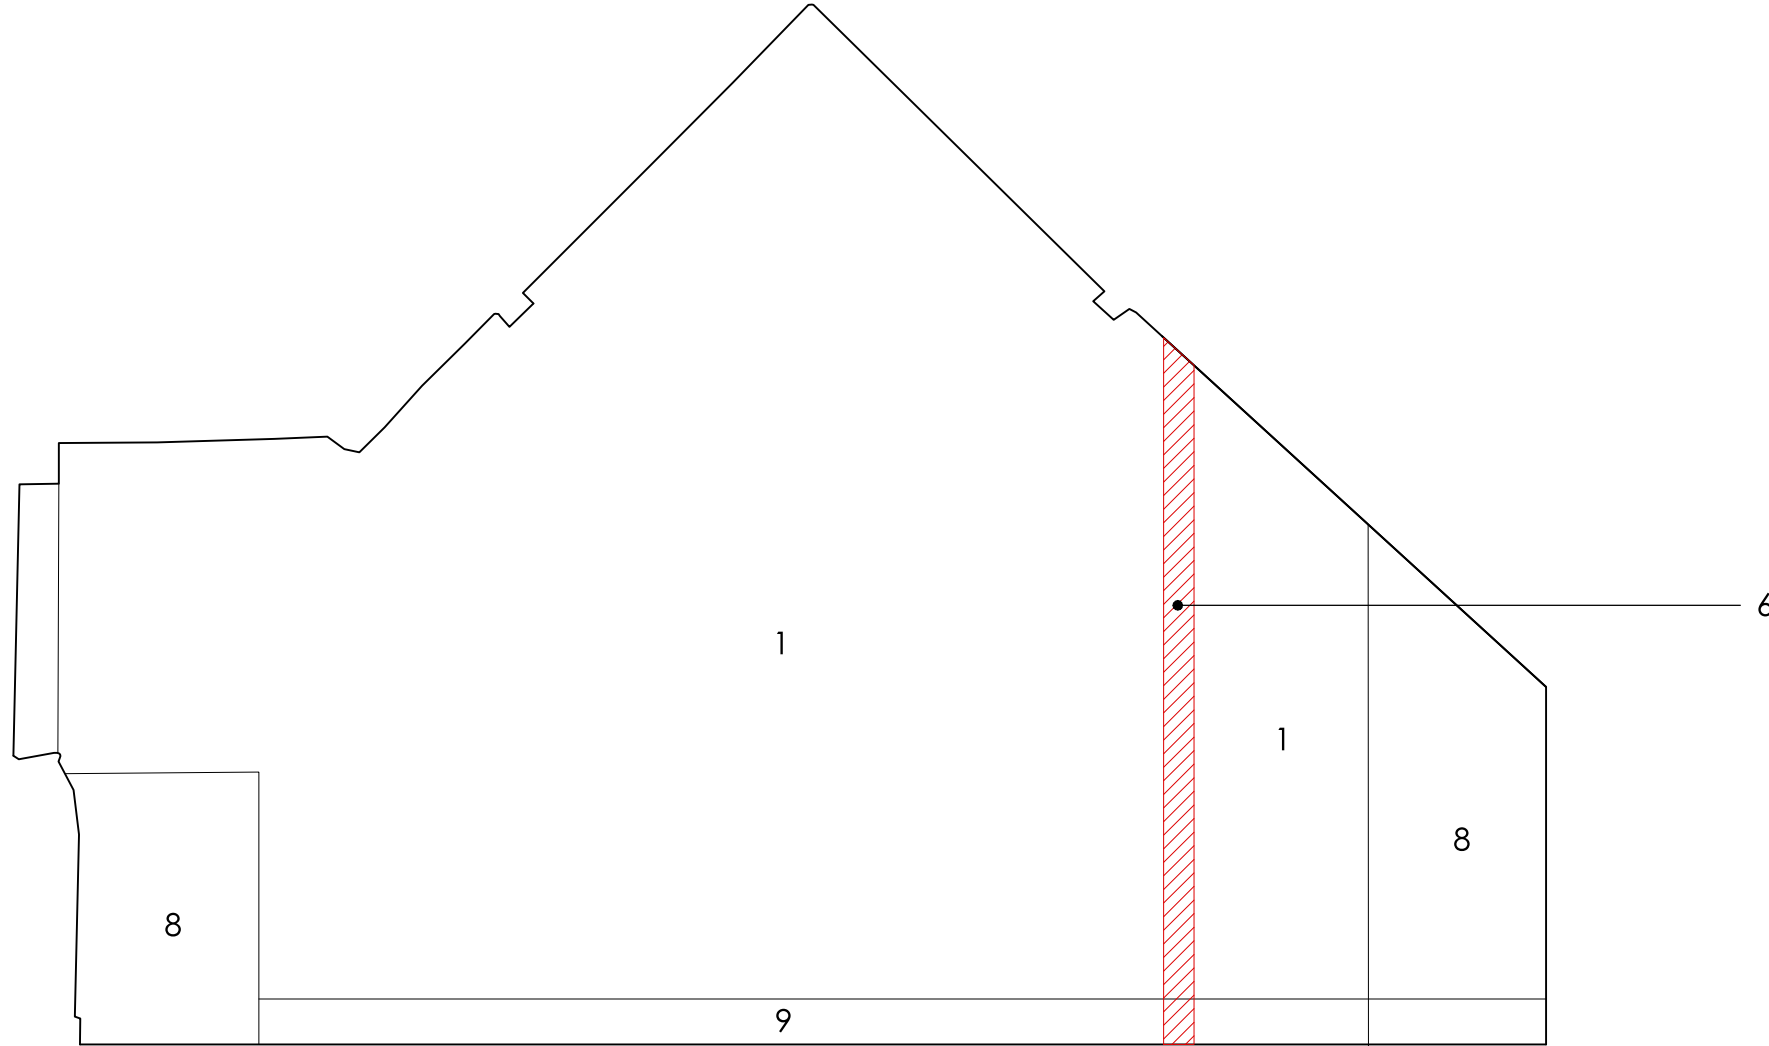


04 ELEVATION C

1. Carefully repair existing wall finish and make good existing plaster - using appropriate lime plaster mix, paint finish.
2. Existing skirting boards, dado and surrounds to be stripped, repaired and re-painted.
3. Existing windows and doors to be stripped, repaired and repainted.
- Ironmongery to be replaced if damaged.
4. Secondary glazing to be fitted internally for thermal efficiency.
5. Existing floor finish to be carefully removed.
Existing timber flooring to be stripped, repaired and re-laid.
6. Existing wall to be carefully removed and made good. Paint finish.
7. Carefully repair existing ceiling and make good existing plaster - using appropriate lime plaster mix, paint finish.
8. Proposed storage and utility cupboards - TBC.
9. Proposed skirting board to match existing.
10. Carefully remove joinery item and repair wall, make good.

Note: Remedial works as per CARE Engineers drawings.

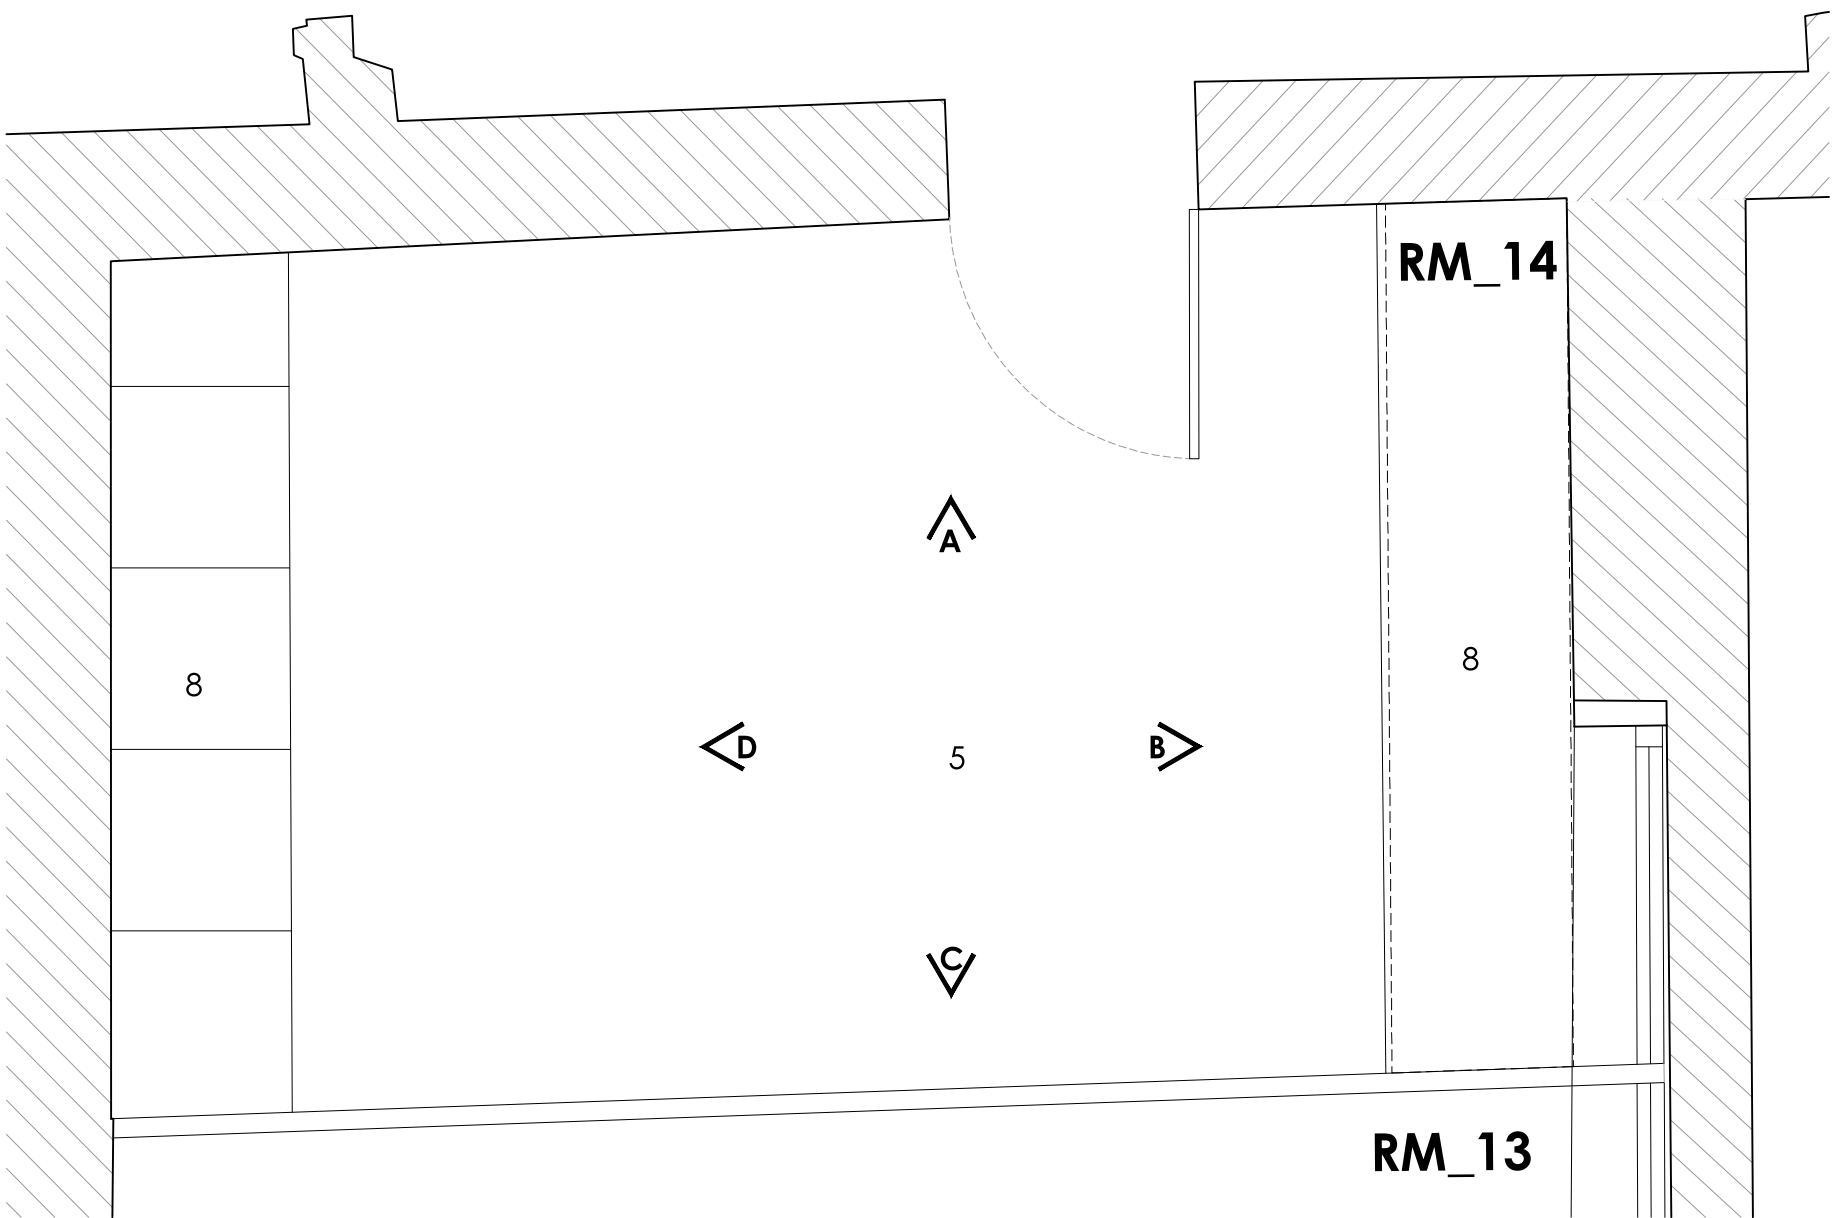

01 P L A N

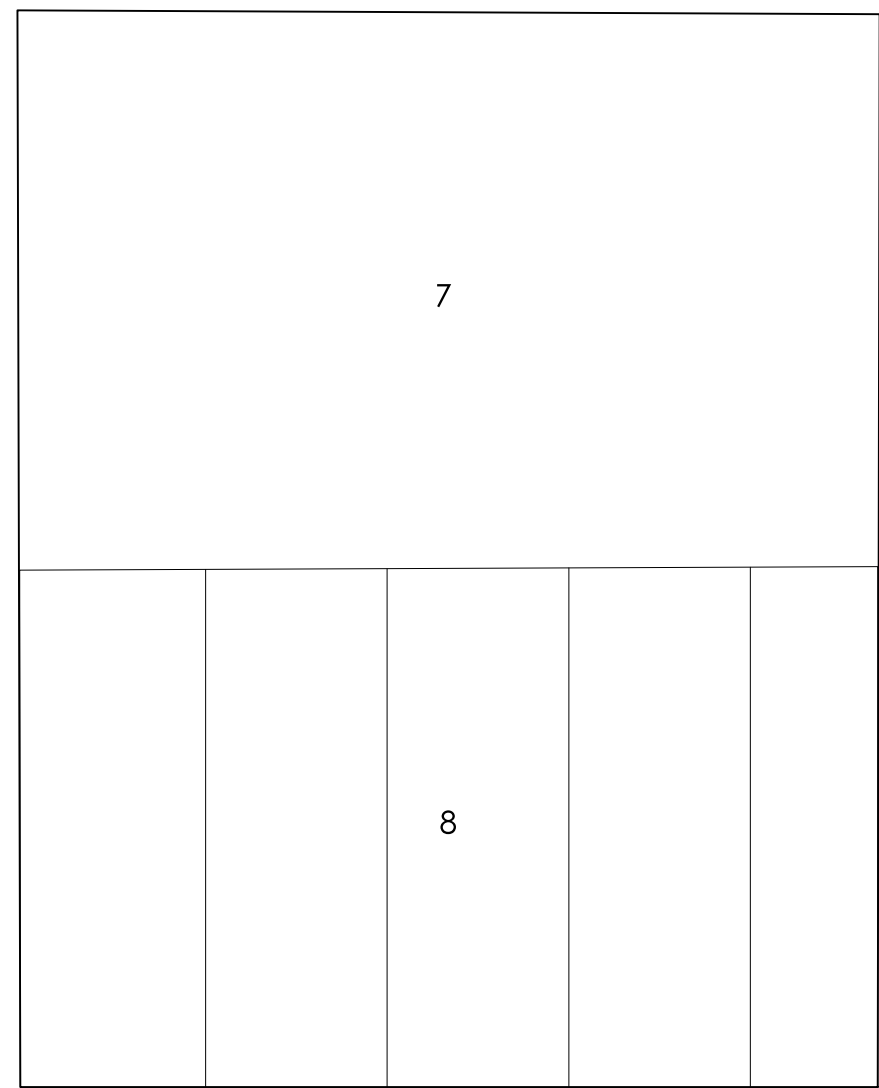

05 ELEVATION D

Issued for Planning	11.01.2023	00
Issued for Information	16.11.2022	00
Issue - Amendment	Date	Rev

Project Wykes Manor, Wykes Ln, Donington, Spalding, PE11 4SD

JONATHAN HENDRY ARCHITECTS LTD

10 Nickerson Way
Peacocks Business Park
Hullonder Clay
Uncolnshire
DN33 9J5

T: 01522 458100
W: www.jonathanhendryarchitects.com

Subject Proposed Internal Elevations - RM.14

Scale 1:25 Date 11.03.2022

Original Size A1

Drawing No. GA_RM.14 00

Revision