




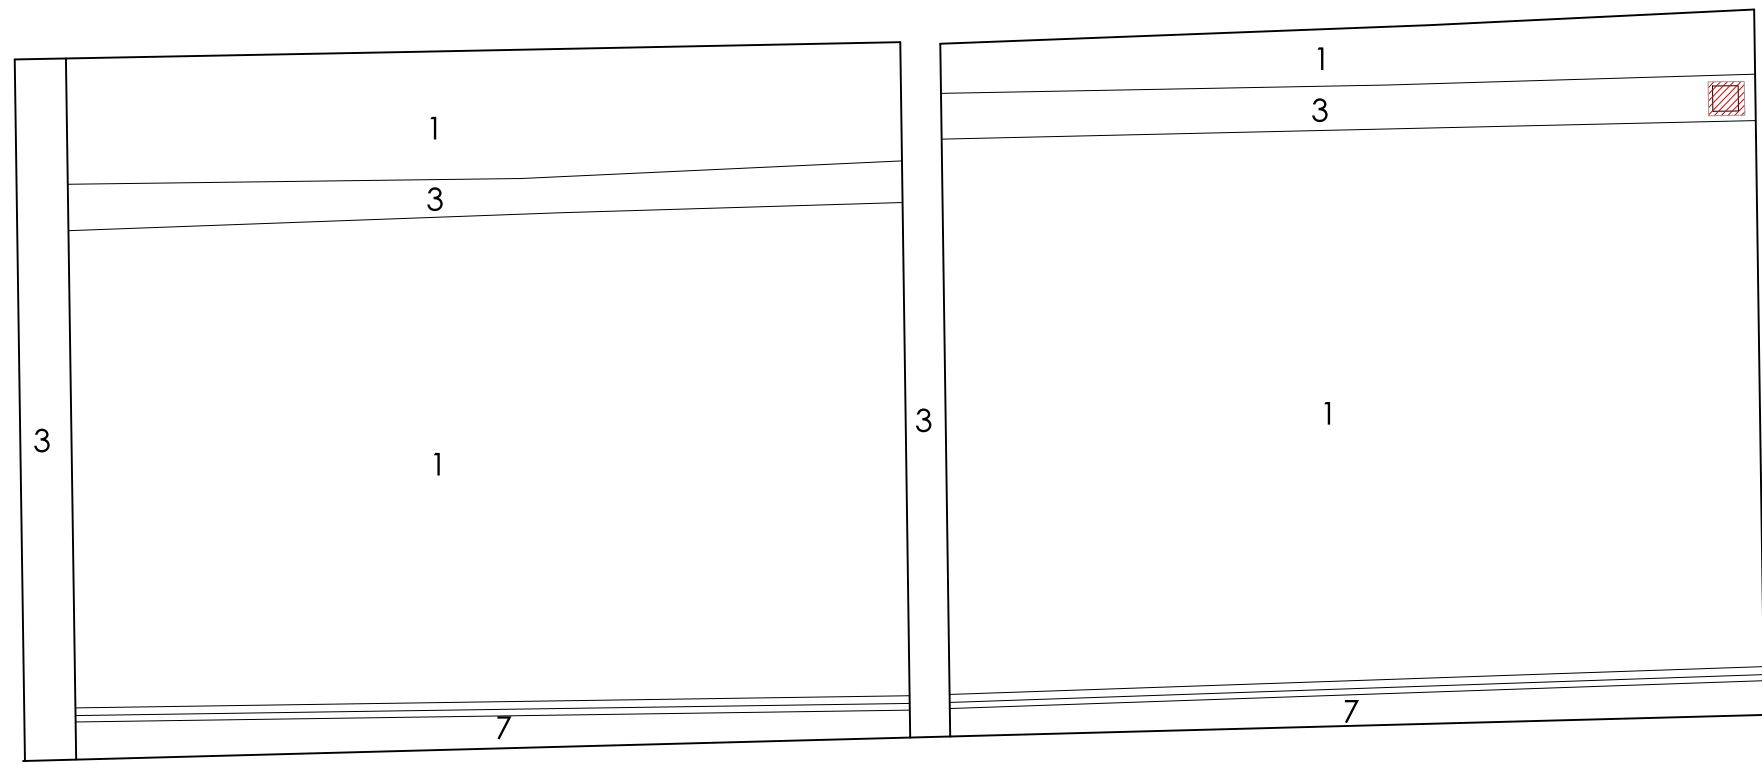


02 ELEVATION A

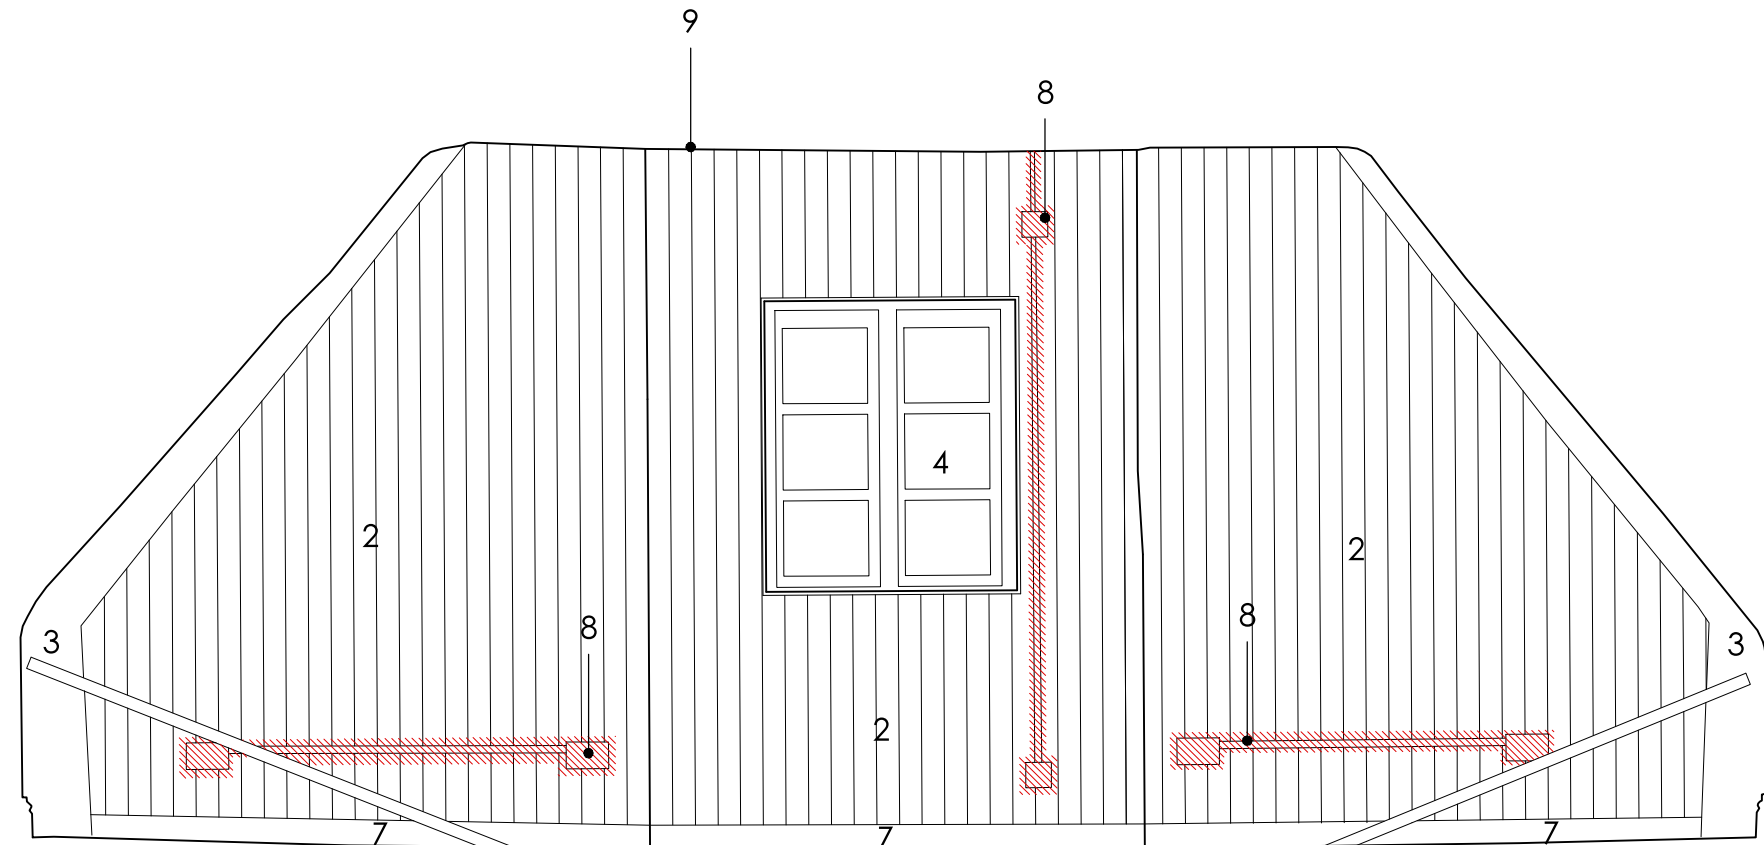


03 ELEVATION B

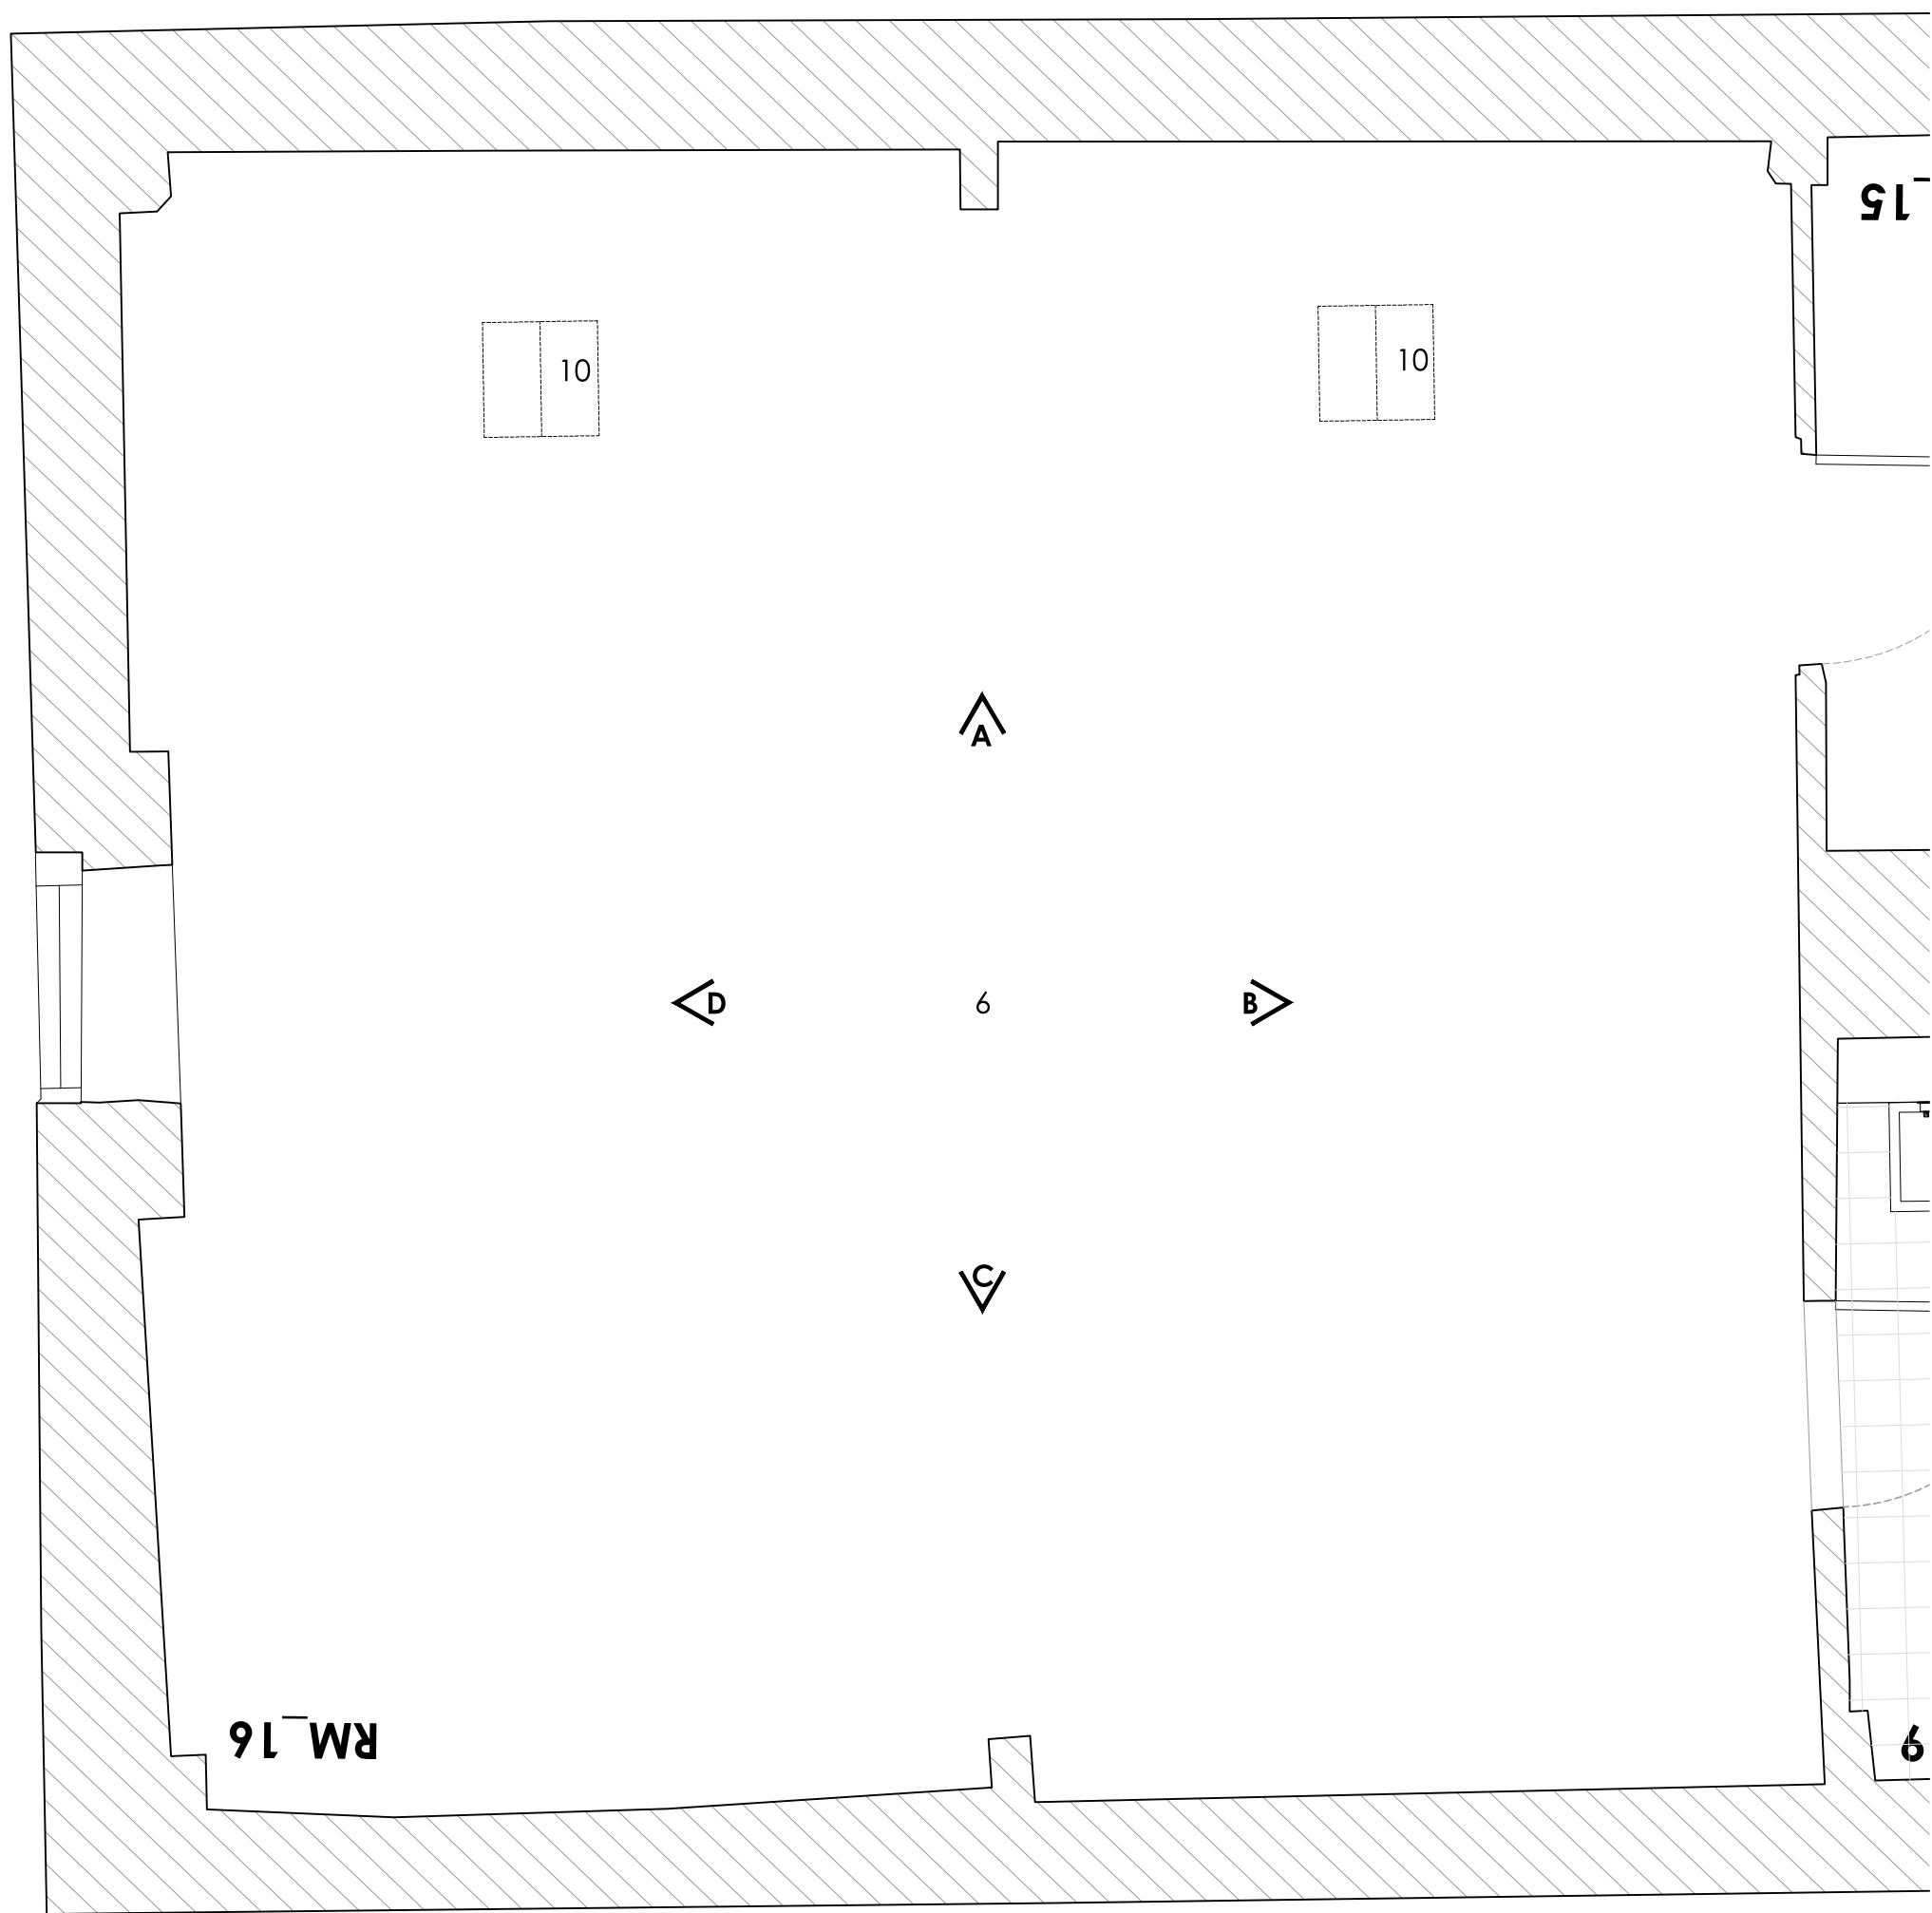

01 P L A N

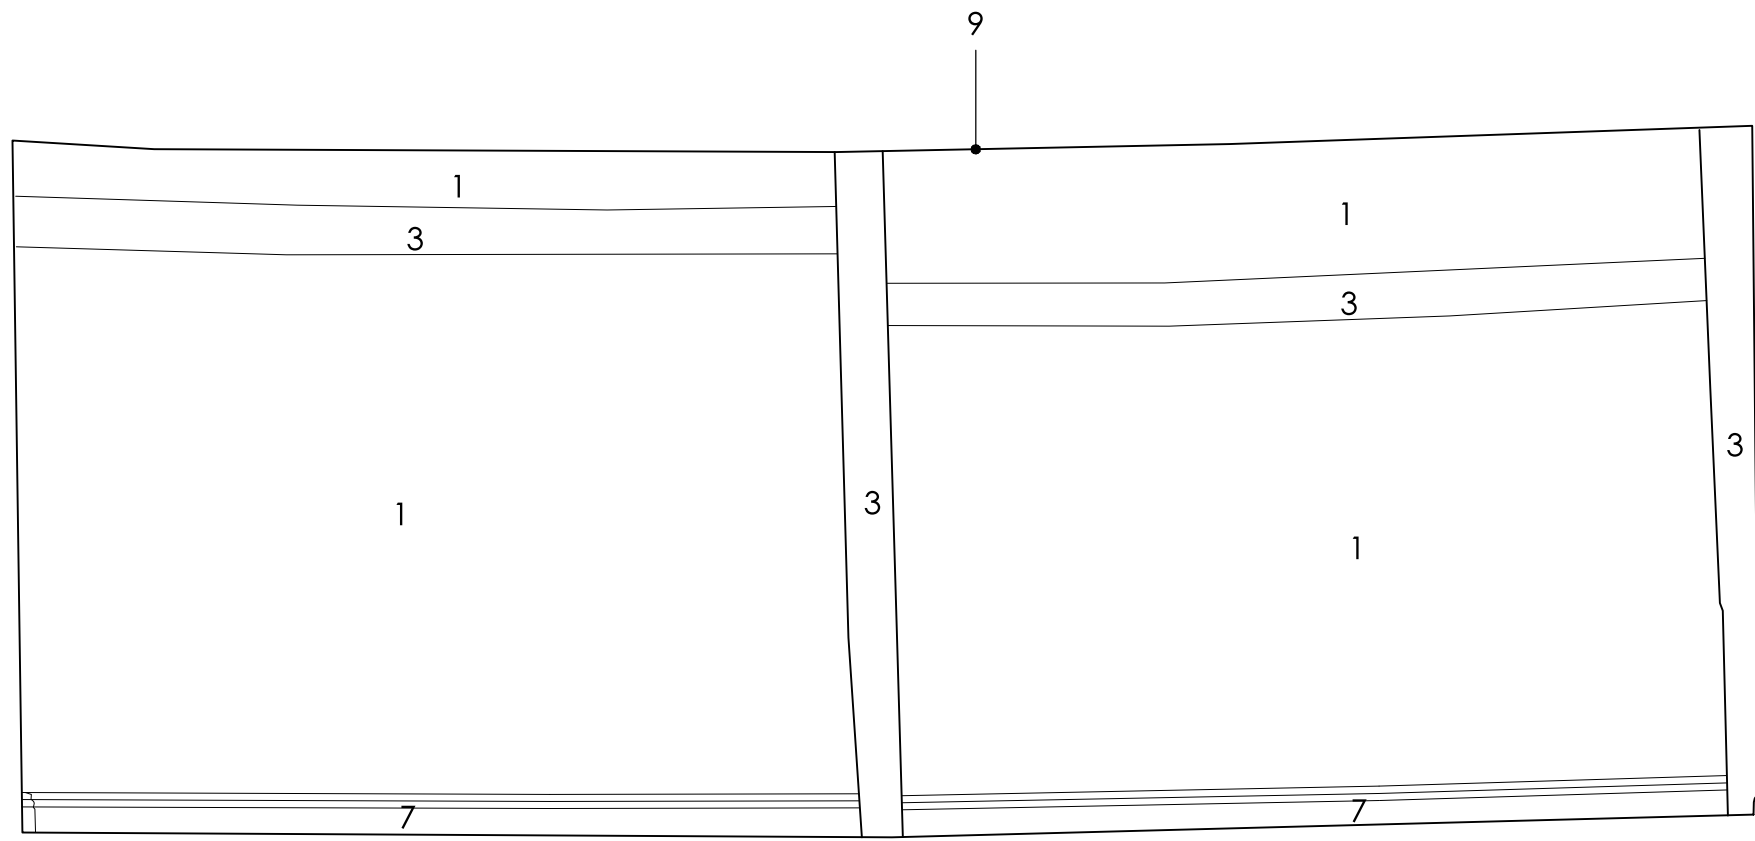

04 ELEVATION C

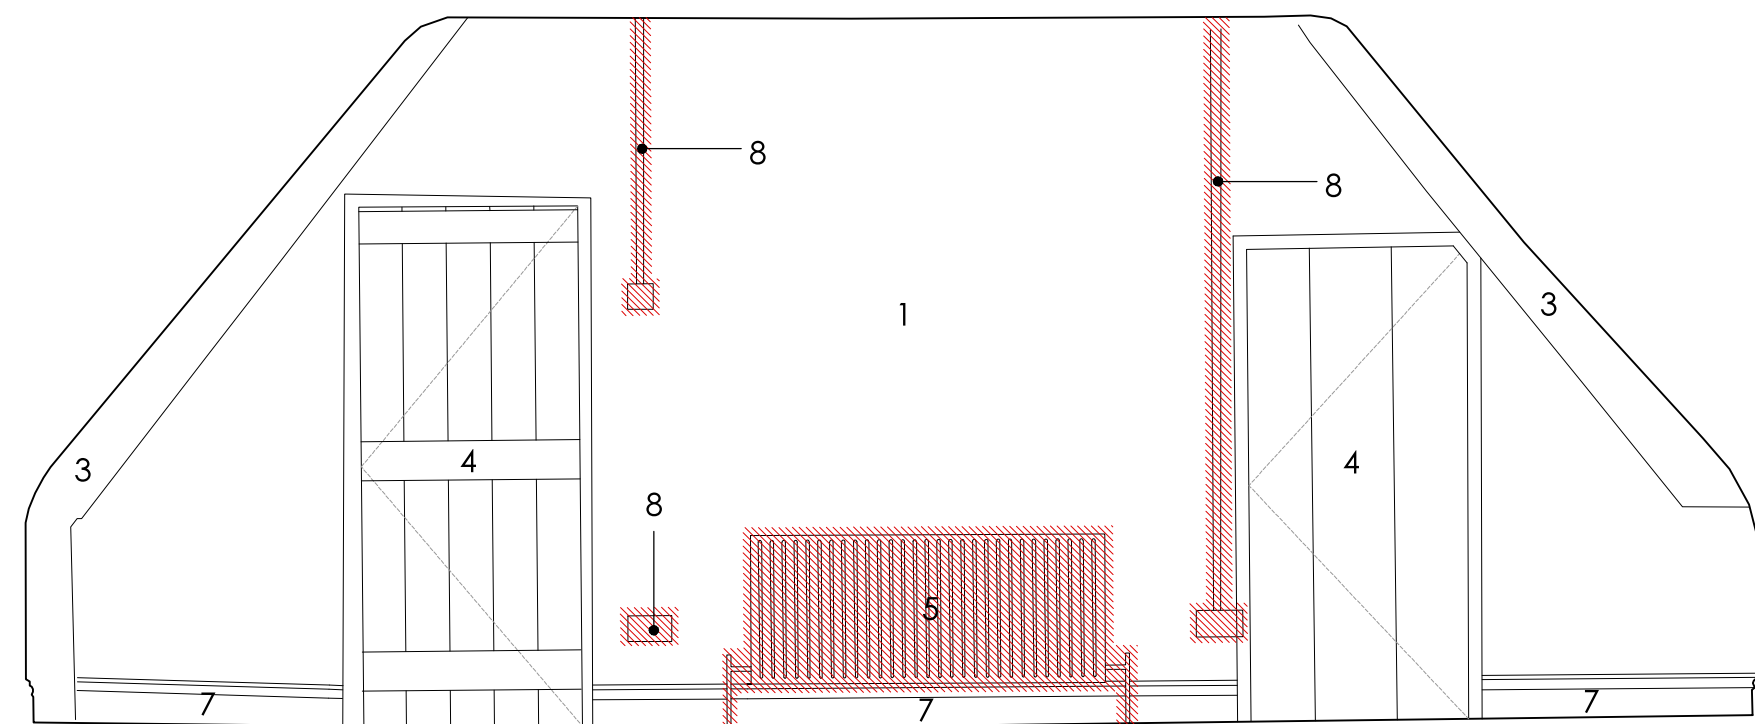

05 ELEVATION D

- Carefully repair existing wall finish and make good existing plaster where necessary - paint finish.
- Carefully remove timber panel wall to be stripped, repaired and repainted.
- Exposed Timber beams to be cleaned and repaired, left exposed.
- Existing window and door to be carefully stripped, repaired and repainted.
- Ironmongery to be replaced if damaged.
- Existing radiator to be carefully removed & replaced. Wall to be repaired.
- Existing carpet to be carefully removed, timber floor boards to be repaired and made good.
- Existing Skirting board to be carefully removed, stripped, re-laid and made good, paintfinish.
- Existing mini cable trunking and sockets to be carefully removed, walls to be made good, paint finish.
- Electrical services to be replaced - TBC.
- Ceiling to be carefully repaired and made good, plaster with paint finish to match walls.
- Proposed Conservation Roof Light Window.

Note: Remedial works as per CARE Engineers drawings.

Issued for Planning 11.01.2023 00
Issued for Information 16.11.2022 00
Issue - Amendment Date Rev

Project Wykes Manor, Wykes Ln, Donington, Spalding, PE11 4SD

JONATHAN HENDRY ARCHITECTS LTD
10 Nickerson Way
Peascliffe Business Park
Huttonville Way
Unstonsire
DN30 3HS

T: 01522 458100
W: www.jonathanhendryarchitects.com

Subject Proposed Internal Elevations - RM.16

Scale 1:25 Date 11.03.2022

Original Size A1 Revision

Drawing No. GA_RM.16 00