




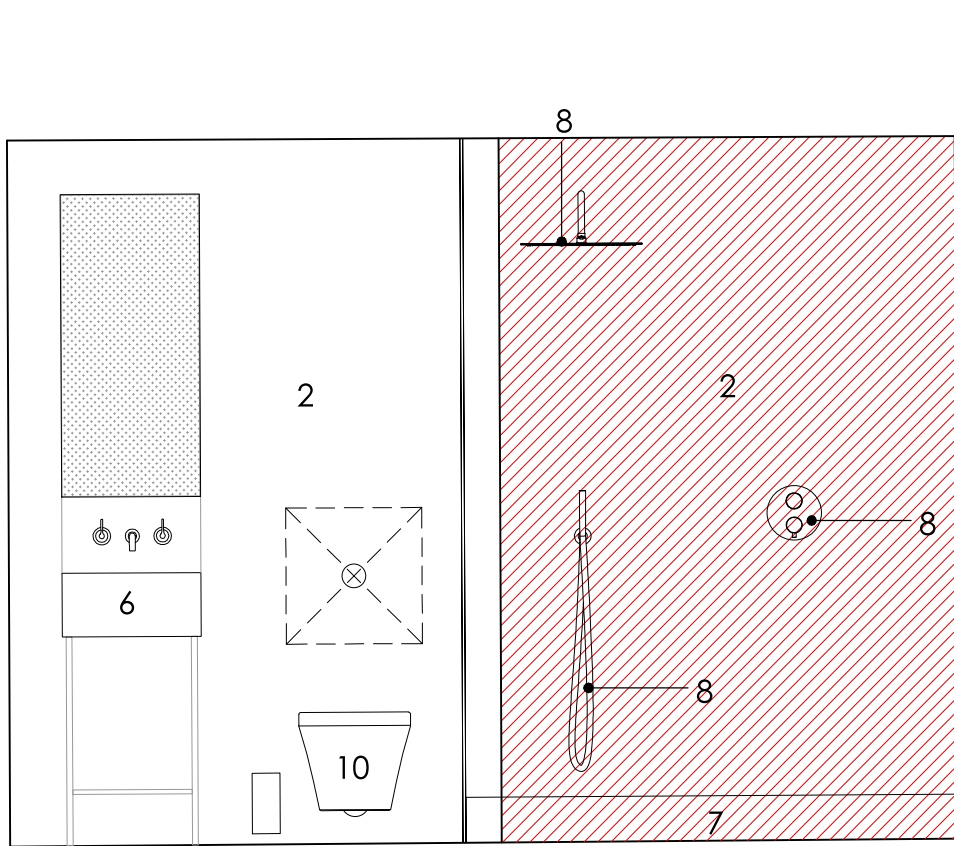


02 ELEVATION A

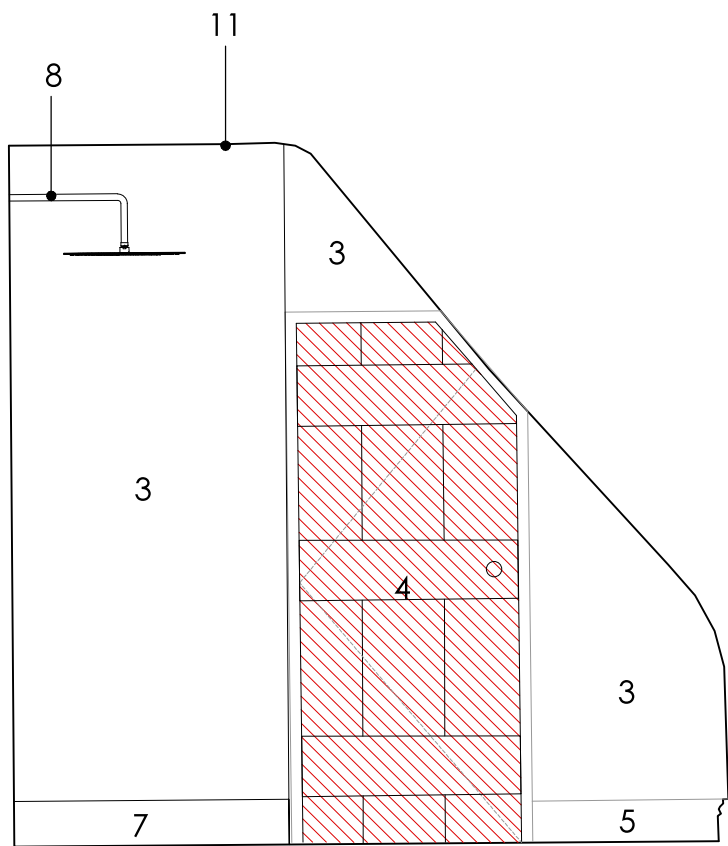


03 ELEVATION B

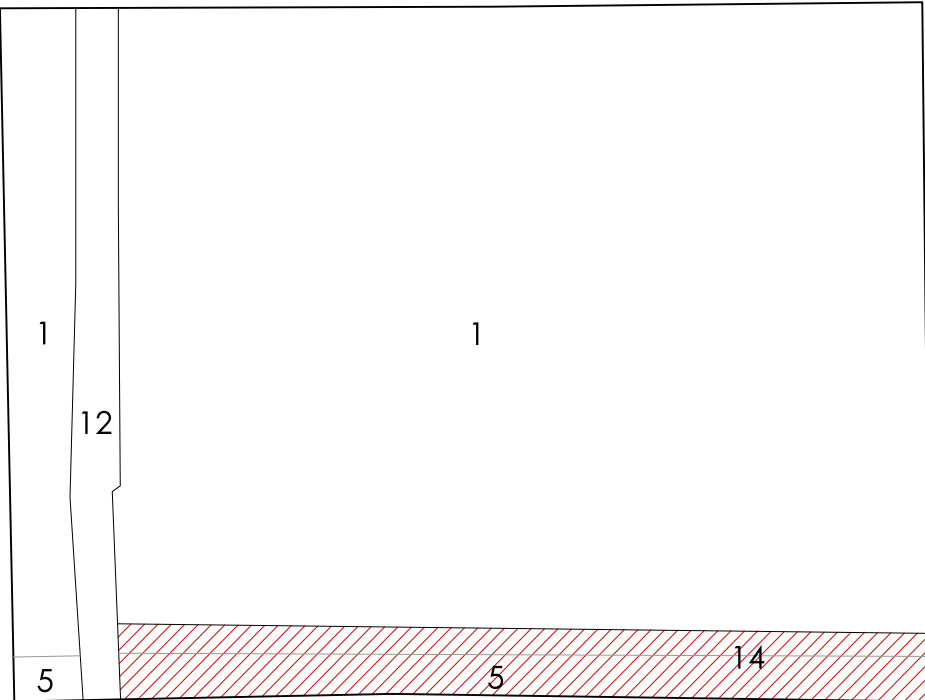

04 ELEVATION C

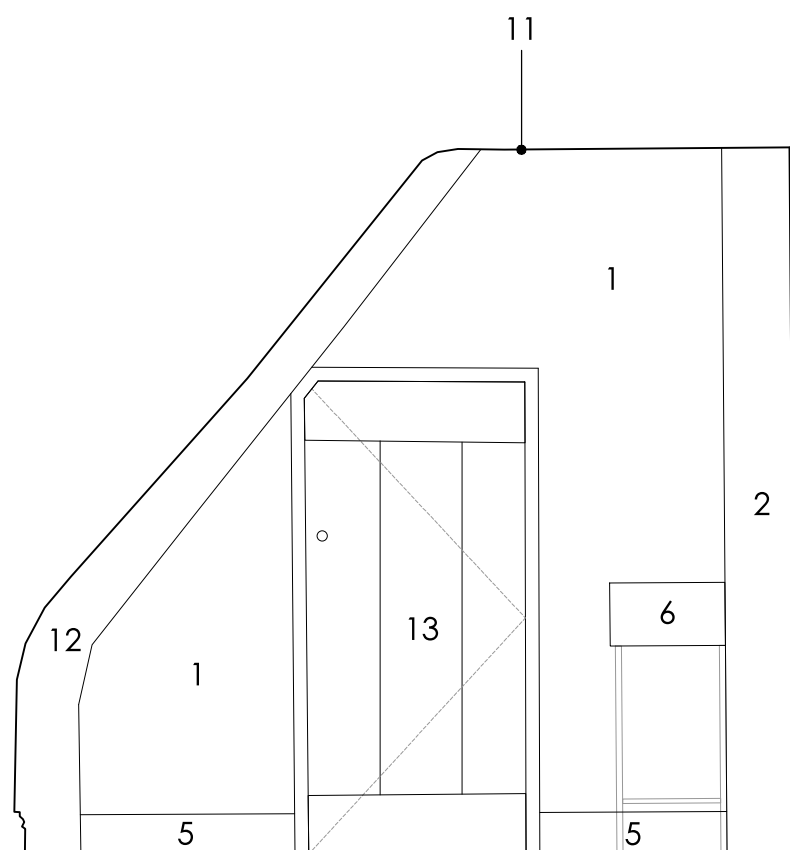

05 ELEVATION D

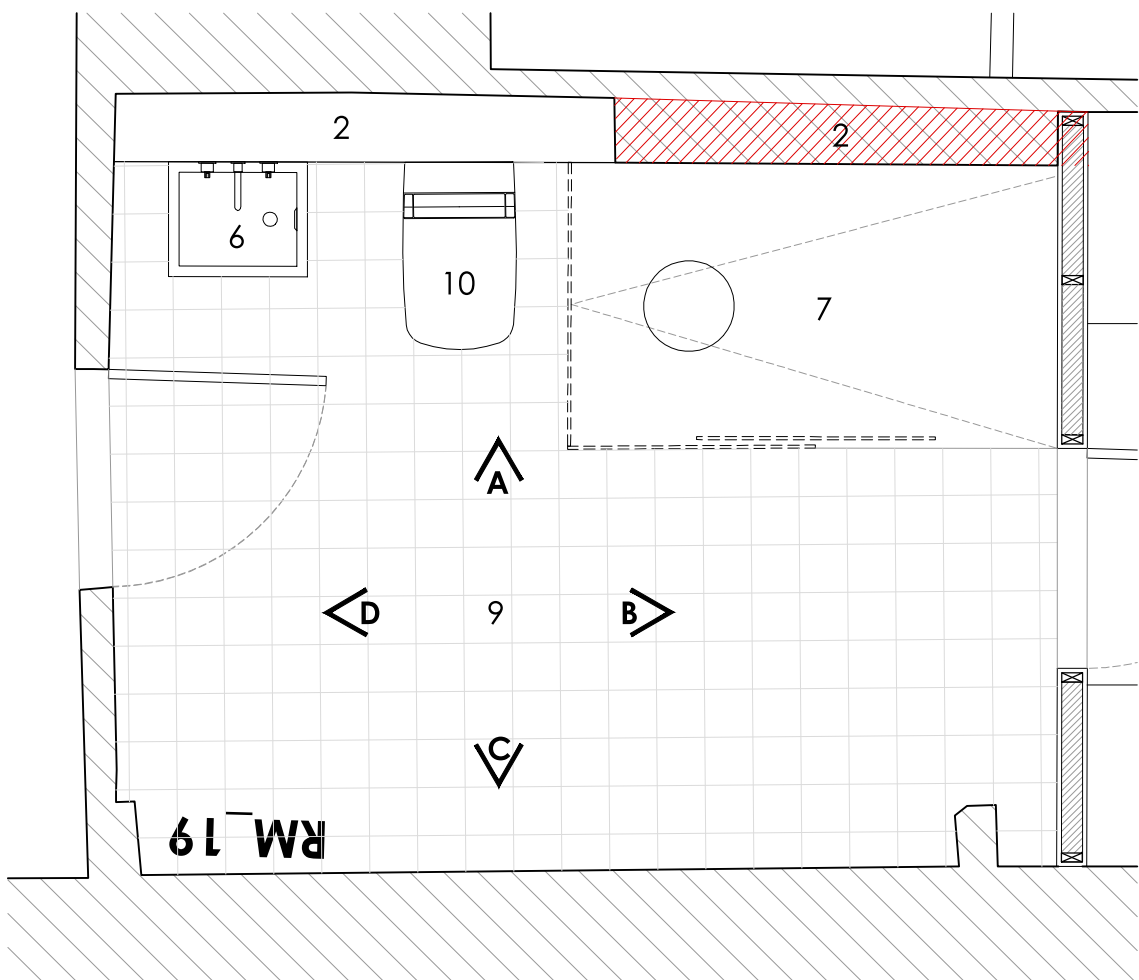

01 P L A N

- Carefully repair existing wall finish and make good plaster where necessary - paint finish.
- Existing stud service panel to be carefully removed and replaced with a new service void. Tile finish.
- Existing stud wall to be carefully removed and replaced with a new stud wall, tile finish inside shower and paint finish around the access door.
- Existing stud door to be carefully removed with a new stud wall and replaced with a new door to match existing to provide access to RM.18. -RM.19 to act as a jack and jill bathroom, accessed from RM.16 and 17, lockable internally from both sides.
- Proposed skirting board to match existing.
- Armitage Shanks Belfast sink or similar approved. - Taps and mixers stainless steel finish, manufacturer to be confirmed.
- Proposed raised shower to achieve fall for drainage.
- Shower head and controls stainless steel finish, manufacturer to be confirmed.
- Carefully remove existing linoleum flooring, timber floor boards to be repaired and made good. En-suite to be retrofit with under floor heating system, with a 6mm fibre cement board, tile finish.
- Wall hung toilet manufacturer to be confirmed - fitted onto a stud partition for services.
- Carefully repair ceiling, and make good existing plaster, paint finish.
- Exposed Timber beams to be cleaned and repaired, left exposed.
- Existing door to be stripped, repaired and repainted. - Ironmongery to be replaced if damaged.
- Carefully remove box panel and existing pipe work internally, repair walls and make good.

Note: Remedial works as per CARE Engineers drawings.

Issued for Planning 11.01.2023 00
Issued for Information 16.11.2022 00
Issue - Amendment Date Rev

Project Wykes Manor, Wykes Ln, Donington, Spalding, PE11 4SD

JONATHAN HENDRY ARCHITECTS LTD
10 Nickerson Way
Peasefields Business Park
Hullunder-Cray
Uncolnshire
DN33 5HS

T: 01522 458100
W: www.jonathanhendryarchitects.com

Subject Proposed Internal Elevations - RM.19

Scale 1:25 Date 11.03.2022
Original Size A1
Drawing No. GA_RM.19 00