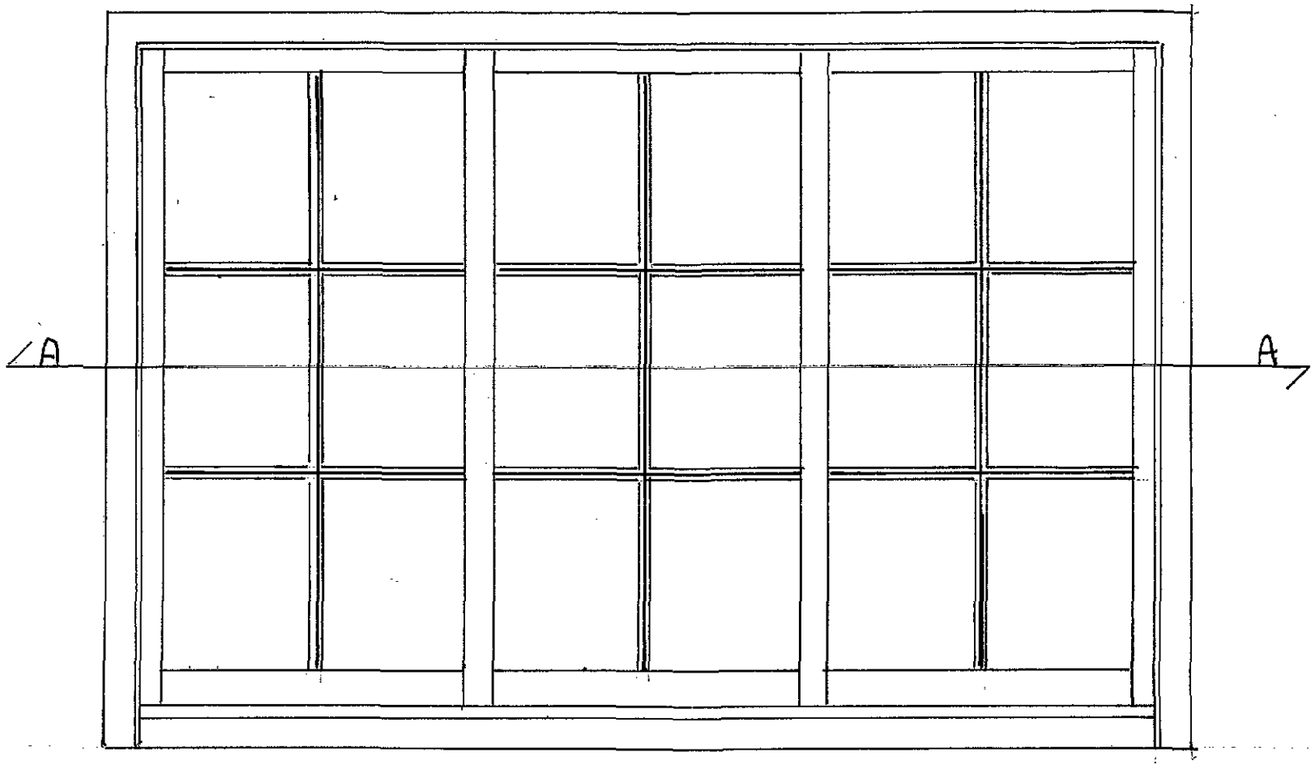



SCALE 1:10


Ref. 404/0031/09.


DETERMINED PLAN

AMENDED PLAN
Ref. A1

SHDC
Planning & Development
- 9 APR 2009
Ref: 0031/09

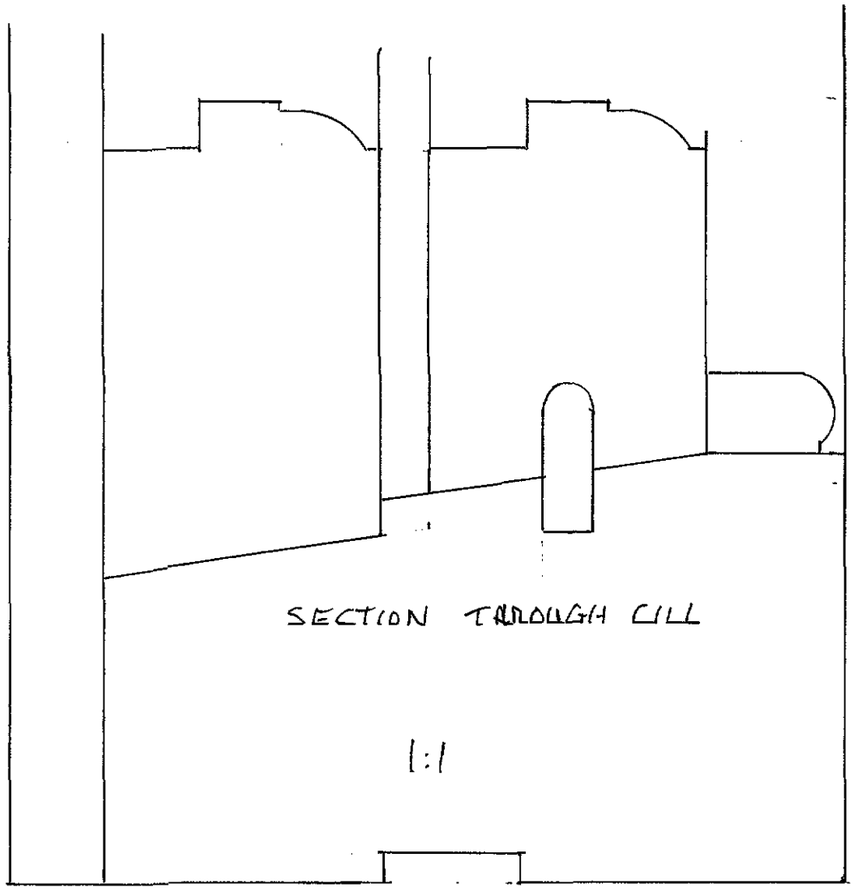

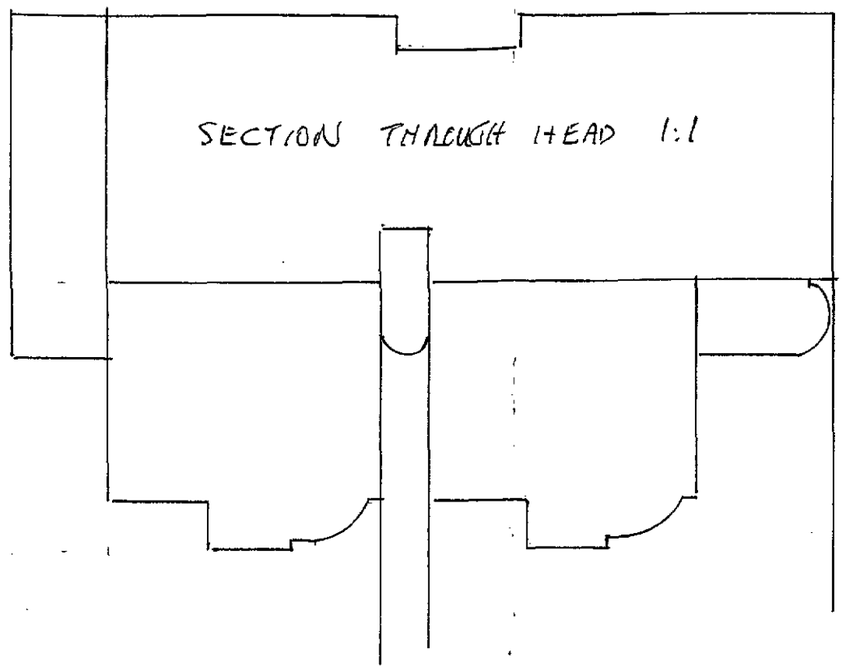

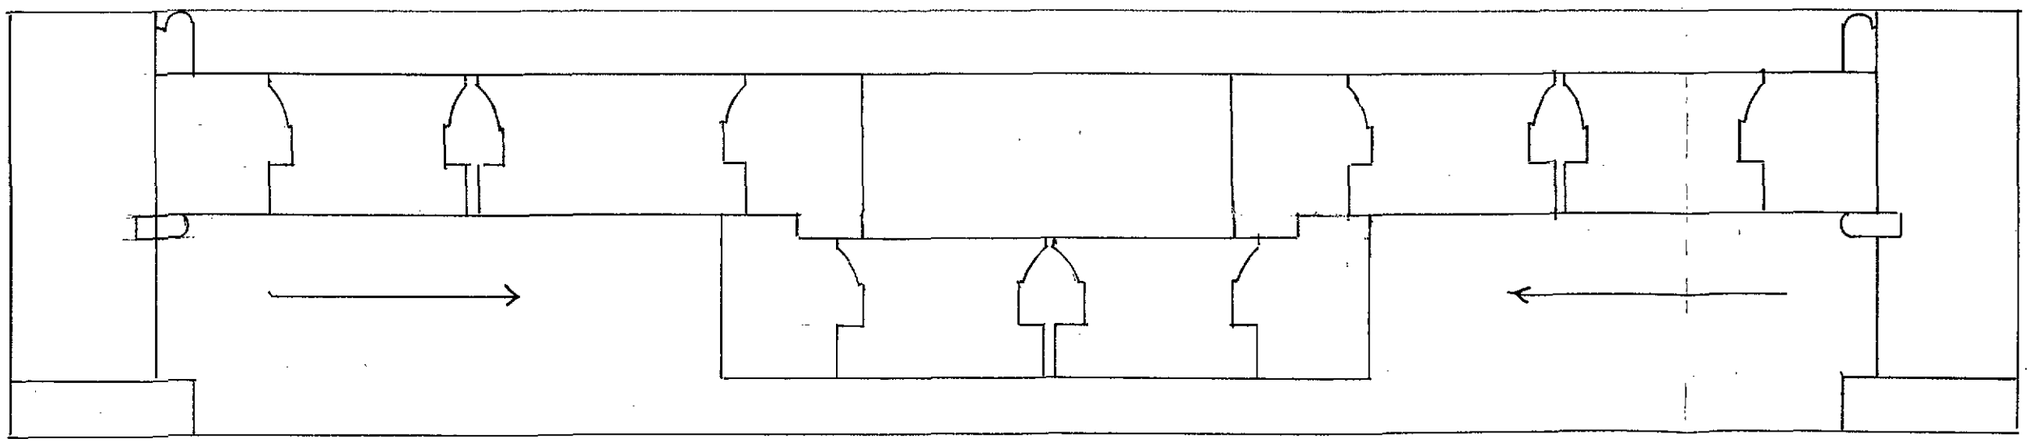


SECTION A/A. 1:20

H04/0031/09.

SHDC
Planning & Development
- 9 APR 2009
Ref: 0031/09

AMENDED PLAN
Ref. A1

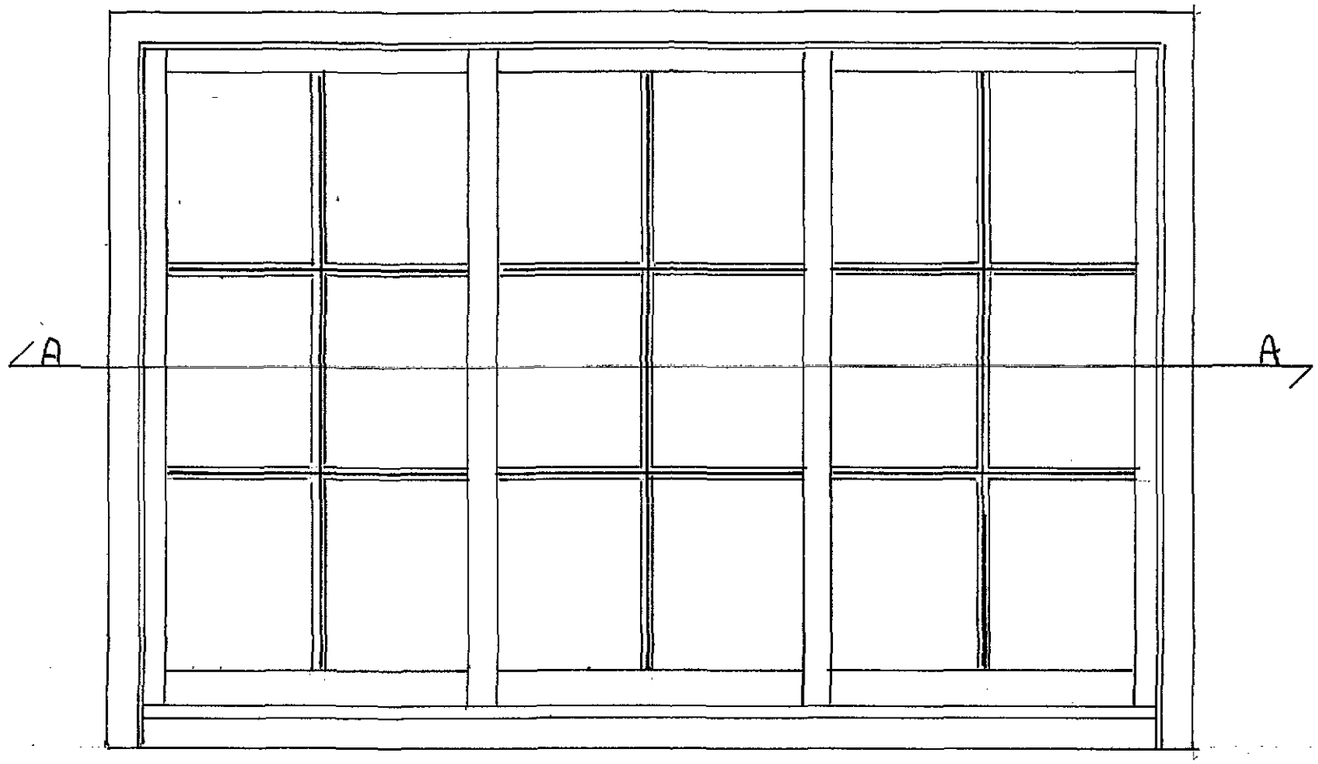



SCALE 1:10


AMENDED PLAN
Ref. A1

SHDC
Planning & Development
- 9 APR 2009
Ref: 0031/09

H04/0031/09.

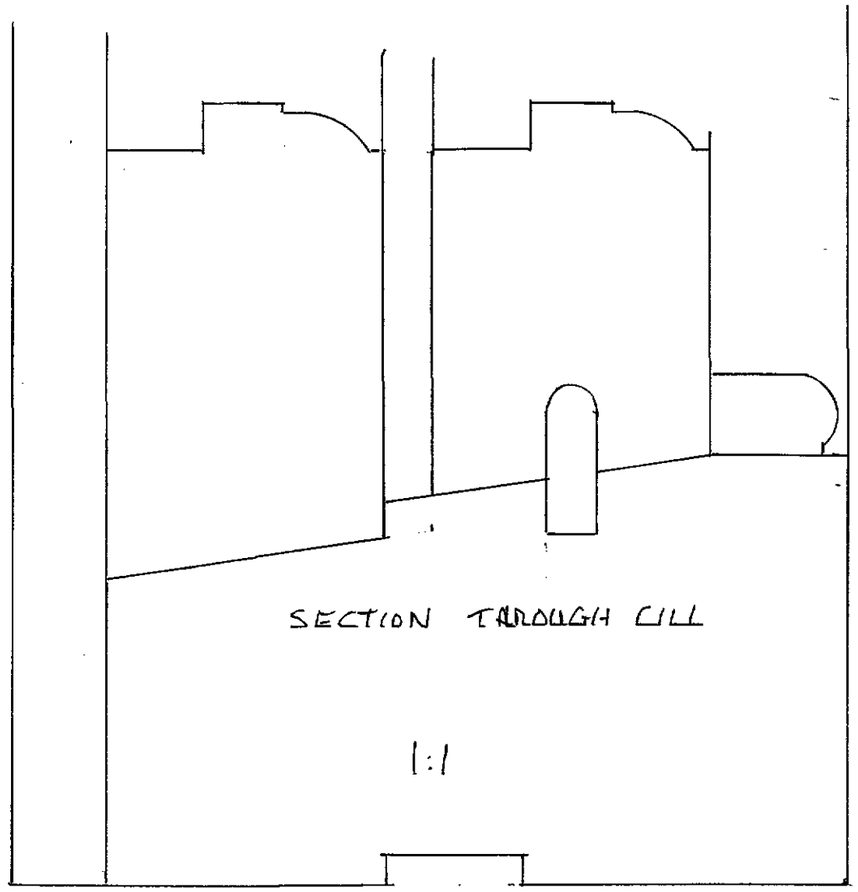

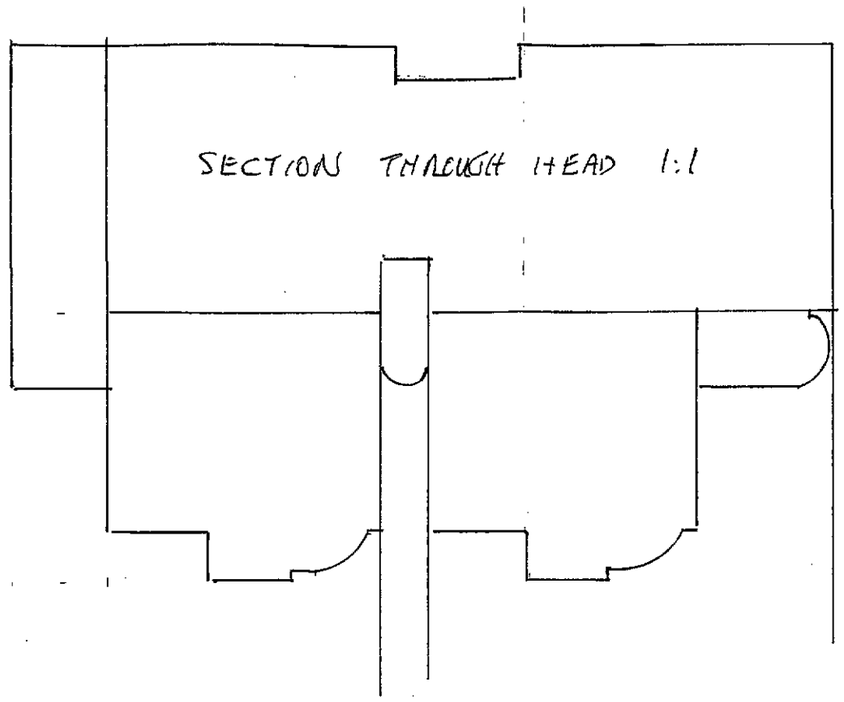

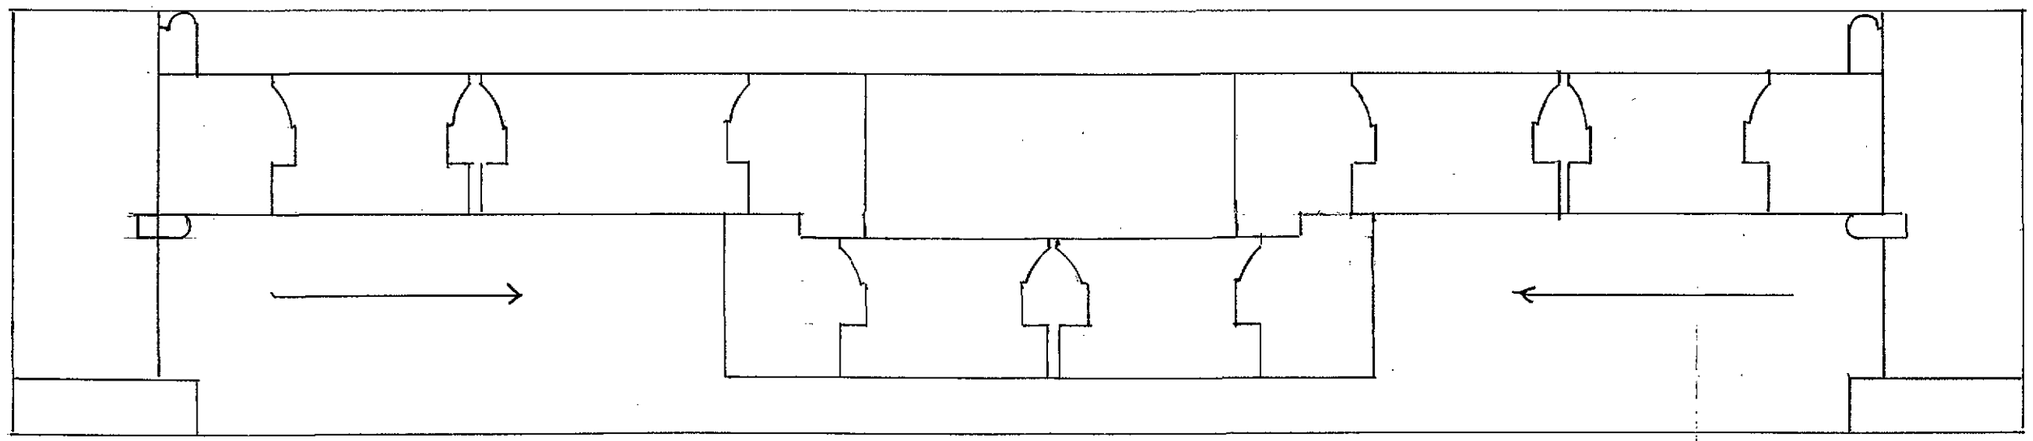

SECTION A/A. 1:20

H04/0031/09.

SHDC
Planning & Development
- 9 APR 2009
Ref: 0031/09

AMENDED PLAN
Ref. A1

Copyright Mumford & Wood Ltd 2004


Drawing no. Sales-SA5


MUMFORD & WOOD

2004 CONSERVATION FRENCH DOORSETS


Scale 1:2

Complies to Part L Building Regulations

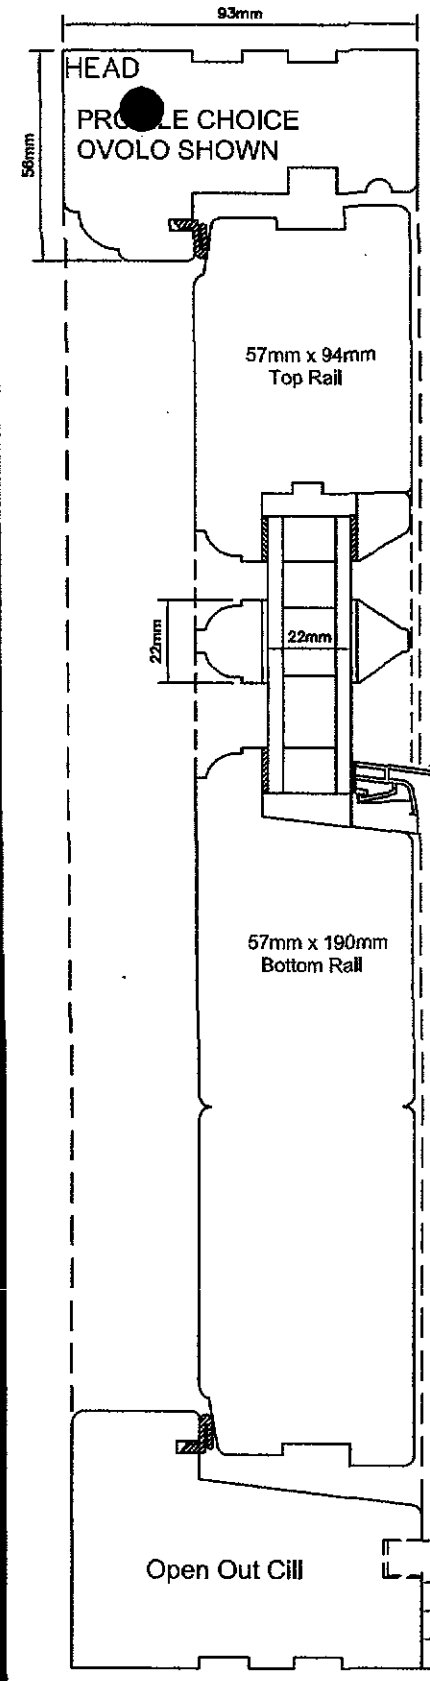

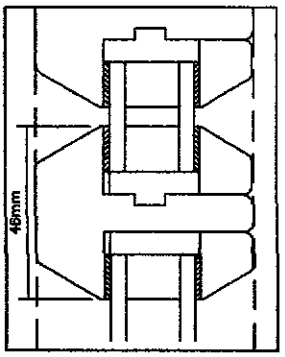



Softline profile
46mm True Bar

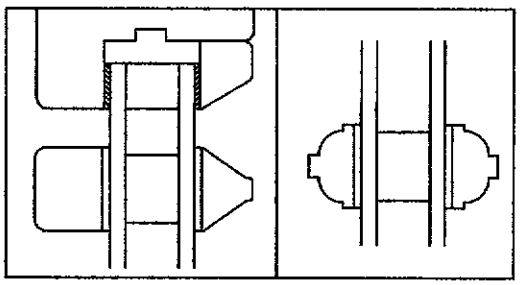


Square profile
22mm wide bar

Gothic Bars
to go above Square
centre bar

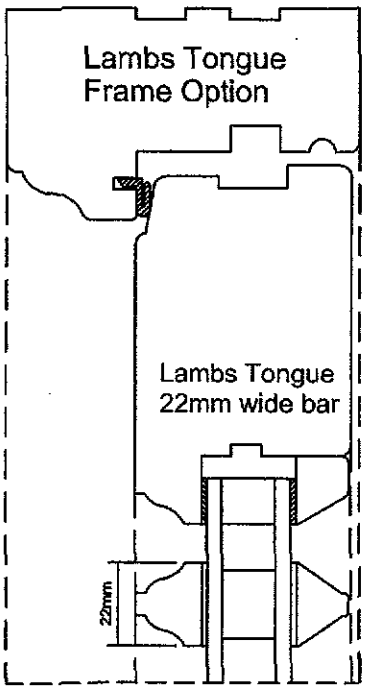

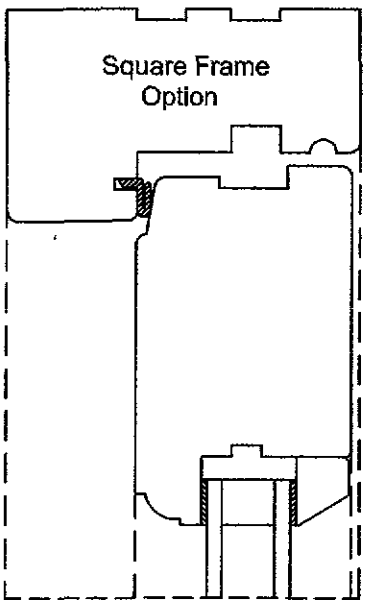

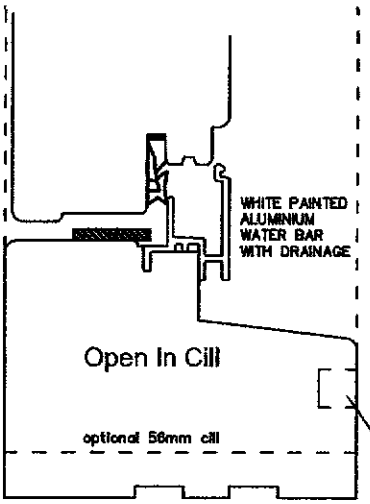

Optional Cill Extensions

