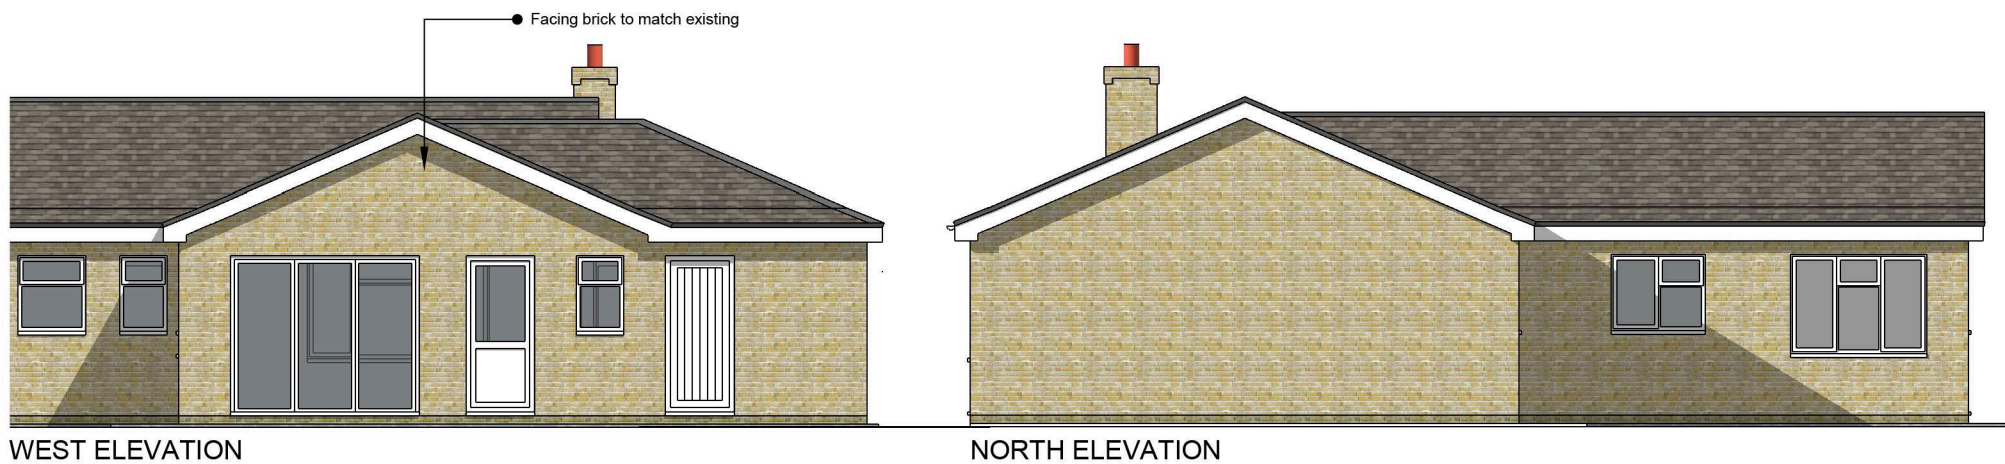


Chris Lilley Architectural Services chrislilley85@yahoo.co.uk Tel 07738 302711			
Project:	Alterations and Extensions	Date:	January 2022
Address:	24 Chestnut Avenue, Donington, Lincs	Scale:	1:100 on A3
Client:	Mr R Pepper	Job No:	20036
Drawing Title:	Proposed Elevations	Dwg No:	04 F