


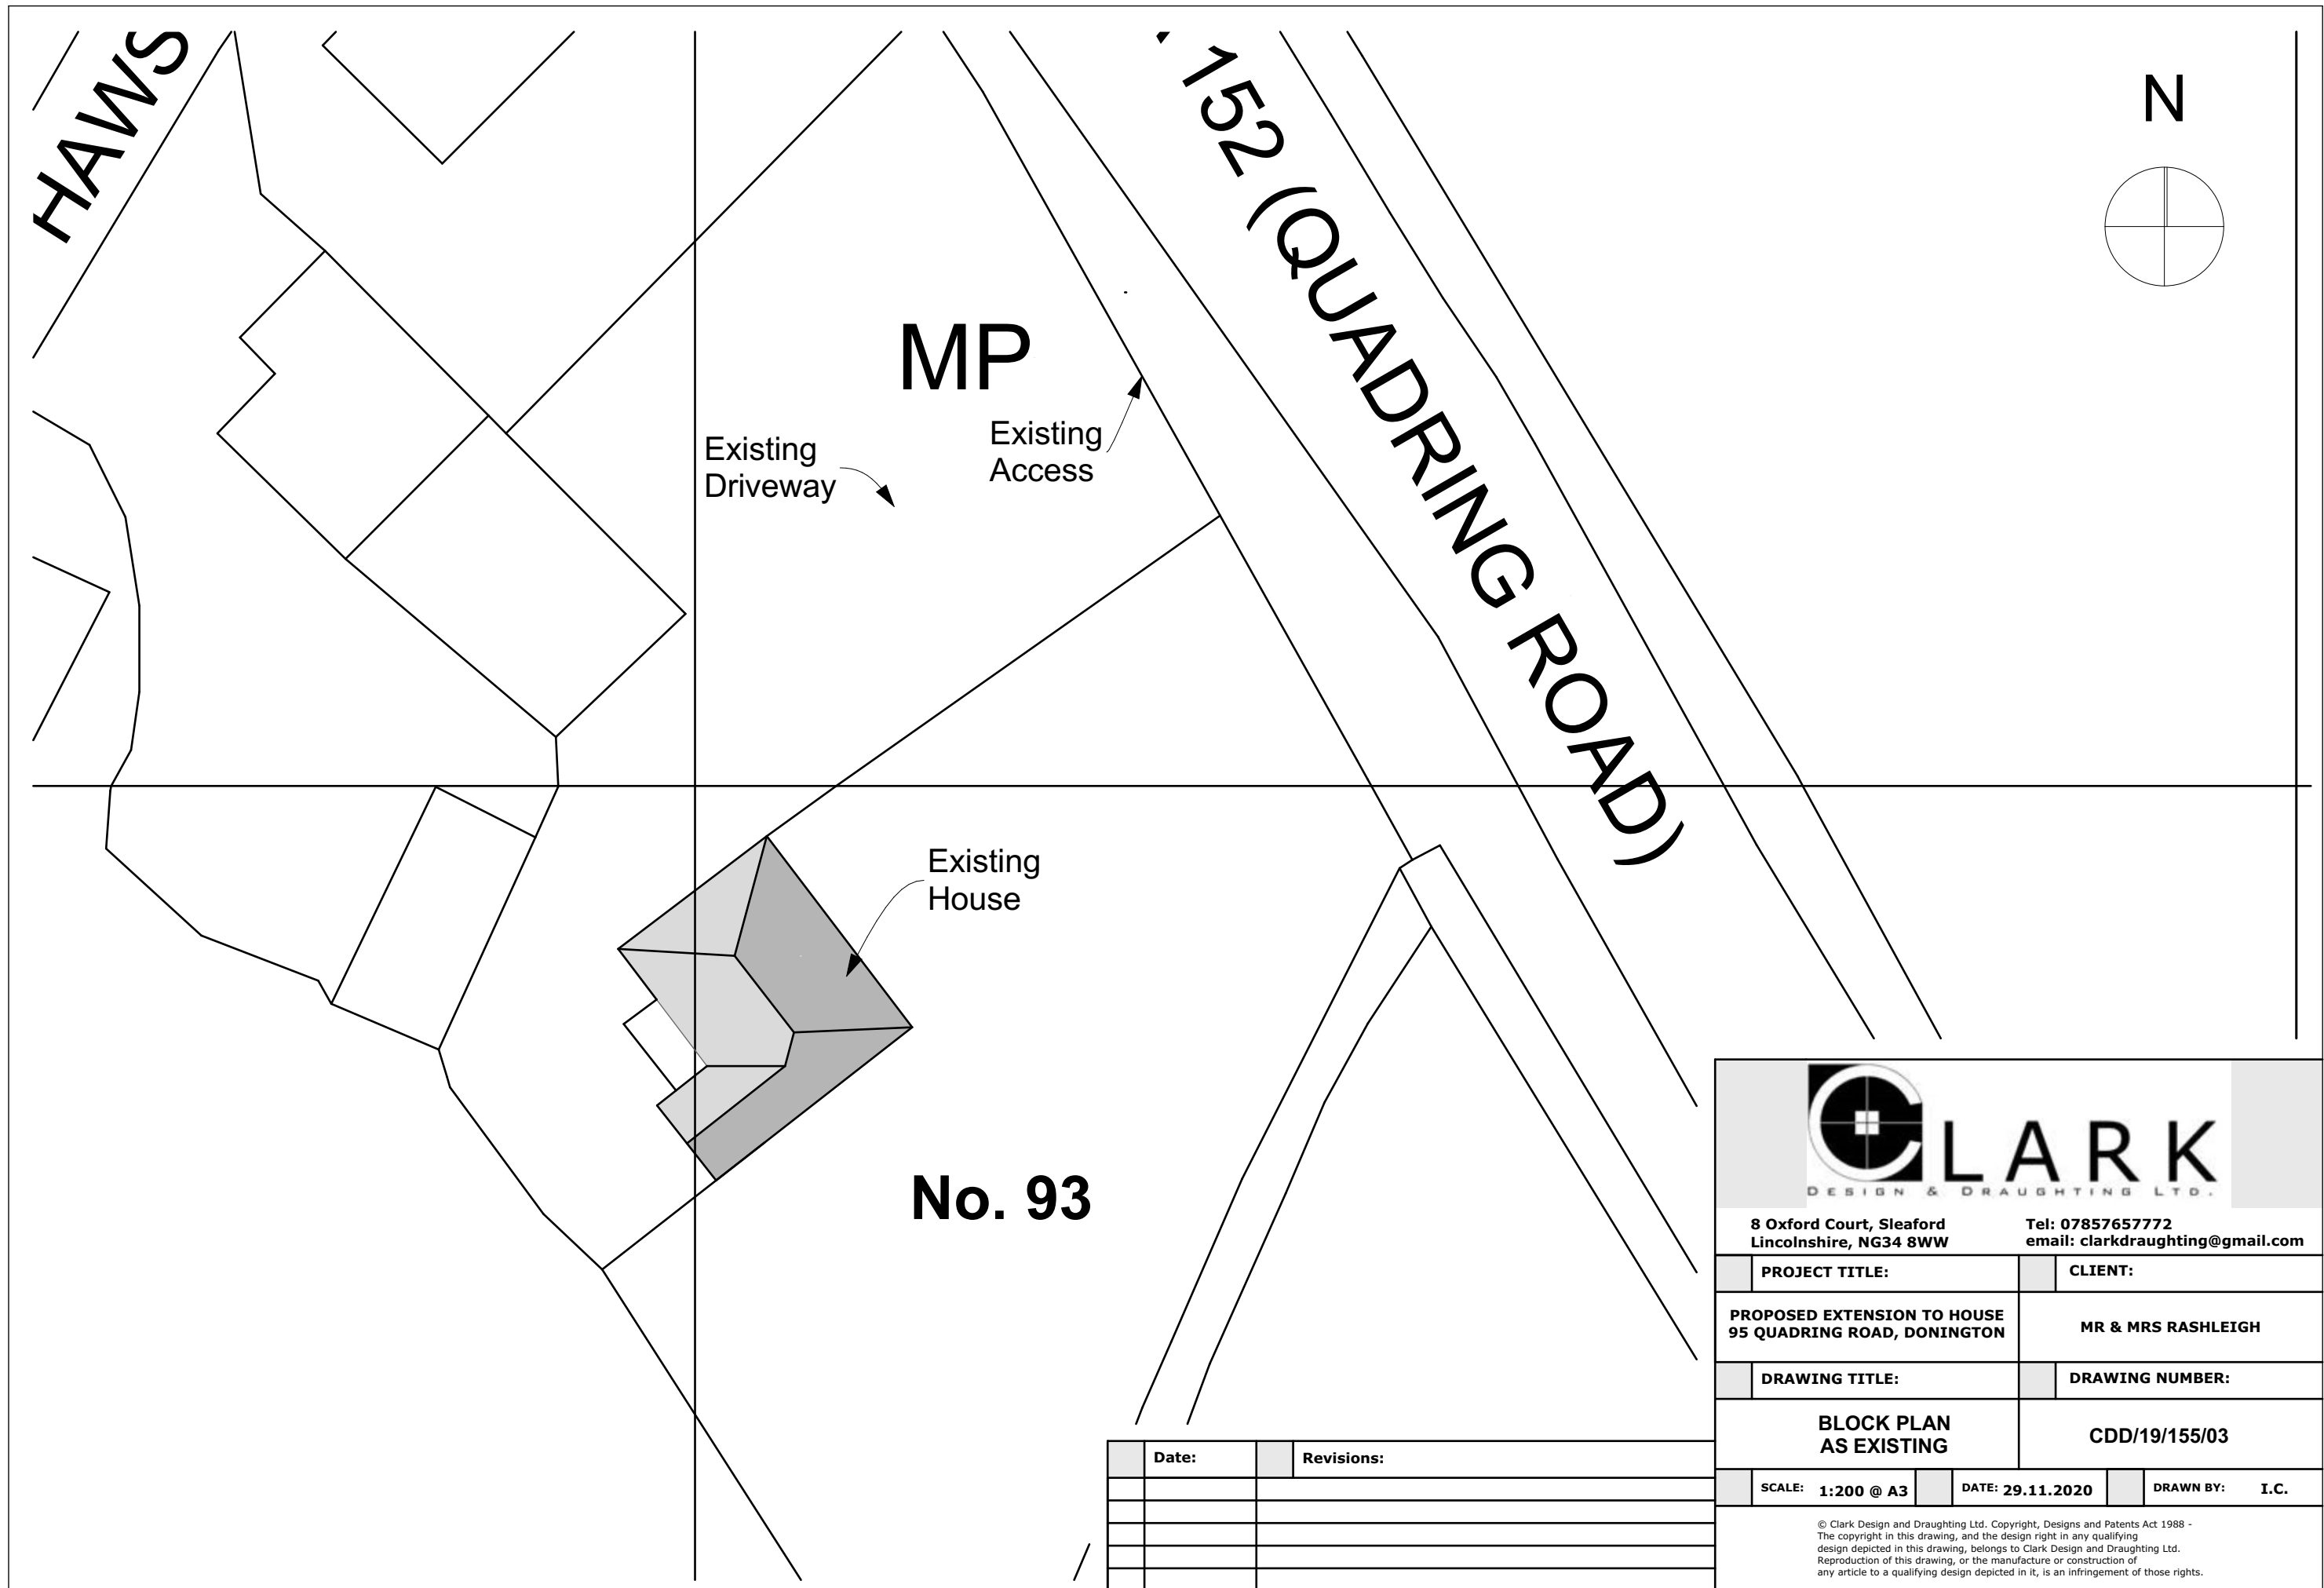

8 Oxford Court, Sleaford
Lincolnshire, NG34 8WW
Tel: 07857657772
email: clarkdraughting@gmail.com

	PROJECT TITLE:				CLIENT:		
PROPOSED EXTENSION TO HOUSE 95 QUADRING ROAD, DONINGTON				MR & MRS RASHLEIGH			
	DRAWING TITLE:				DRAWING NUMBER:		
BLOCK PLAN AS EXISTING				CDD/19/155/03			
	SCALE: 1:200 @ A3			DATE: 29.11.2020			DRAWN BY: I.C.

© Clark Design and Draughting Ltd. Copyright, Designs and Patents Act 1988 -
The copyright in this drawing, and the design right in any qualifying
design depicted in this drawing, belongs to Clark Design and Draughting Ltd.
Reproduction of this drawing, or the manufacture or construction of
any article to a qualifying design depicted in it, is an infringement of those rights.