


© Rick Smith Design 2022

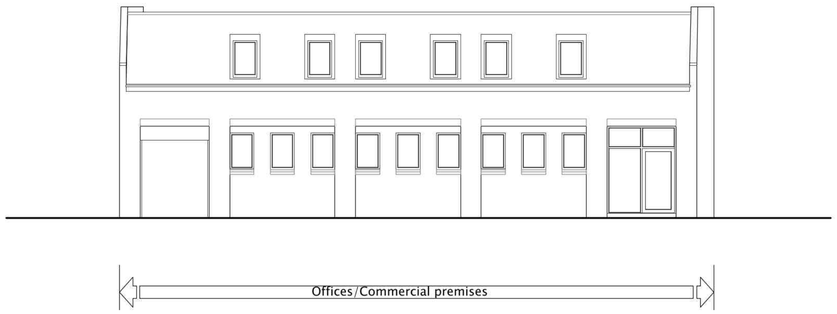


Front

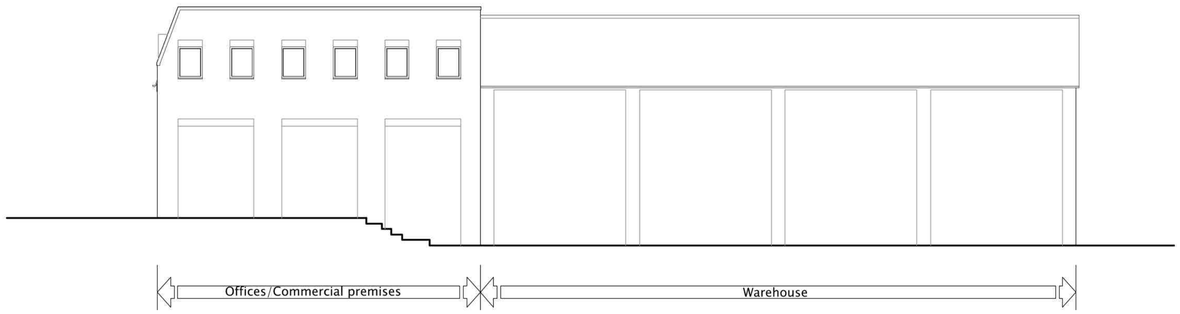

Side

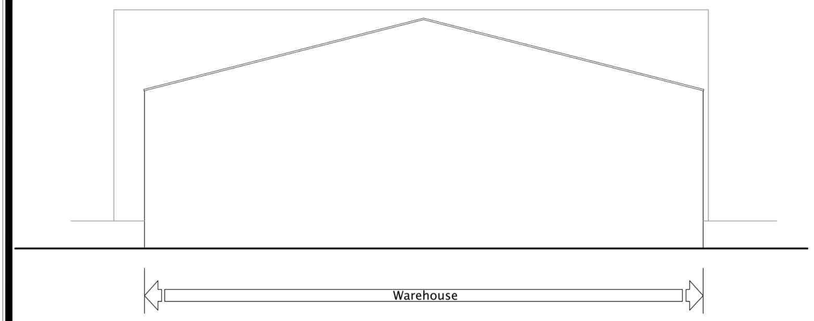


Rear

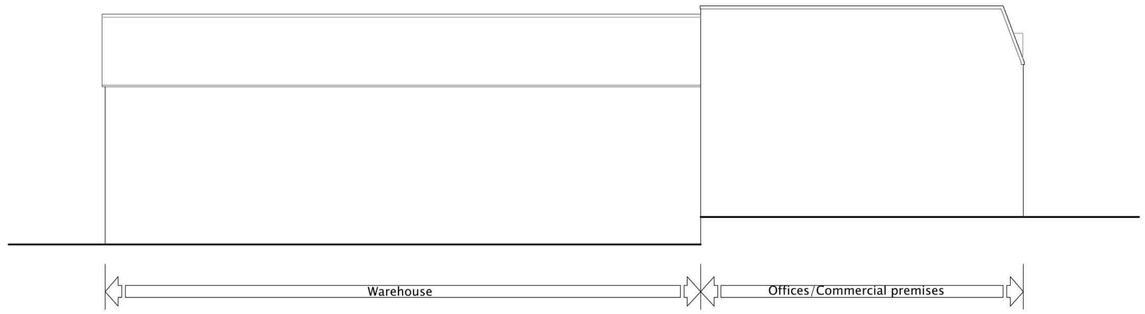


Side


Existing Elevations (scale 1:100)

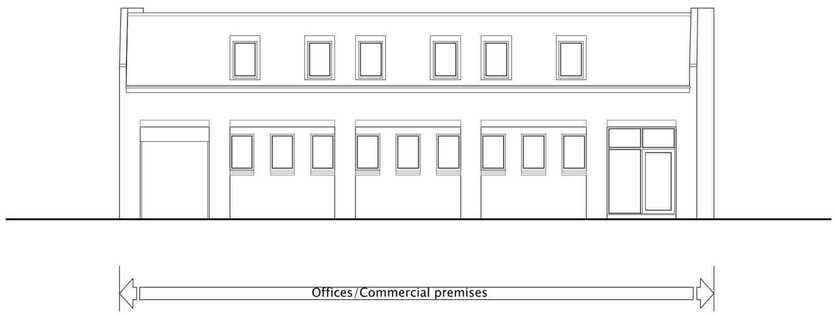

Front

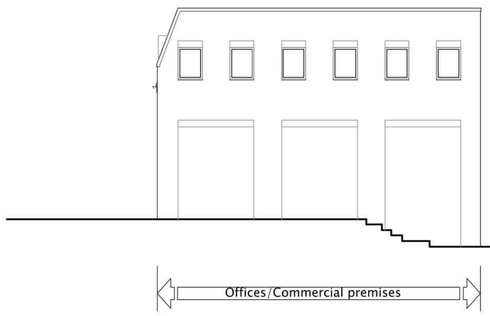


Side

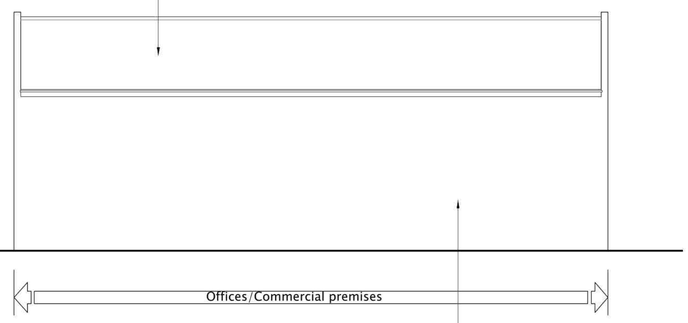

Rear

Proposed Elevations (scale 1:100)

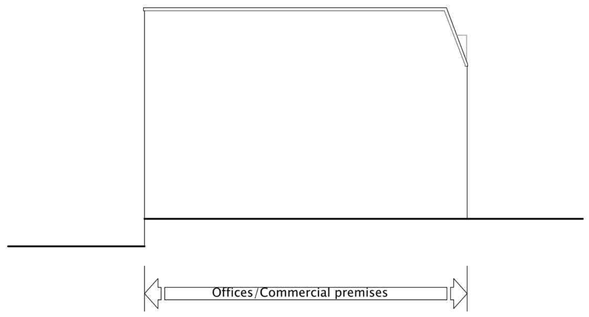

Side

this drawing is for planning purposes and should only be used as a guide

Revision | Amendment | Date

Client

Project: Proposed Residential Development
Land at Magnum Fabrications
High Street, Donington
Lincolnshire

Dwg Title: Existing and proposed Elevations
OFFICES / WAREHOUSE

Dwg No. 202494-10

Scale 1:100

Date 02/22

Rick Smith Design
Architectural Design Consultancy
Ardent House, 18 Eastgate,
Sleaford, Lincolnshire NG34 7DP
Tel: 01529 414363 or 07786 838788
e-mail: rick@ricksmithdesign.com