


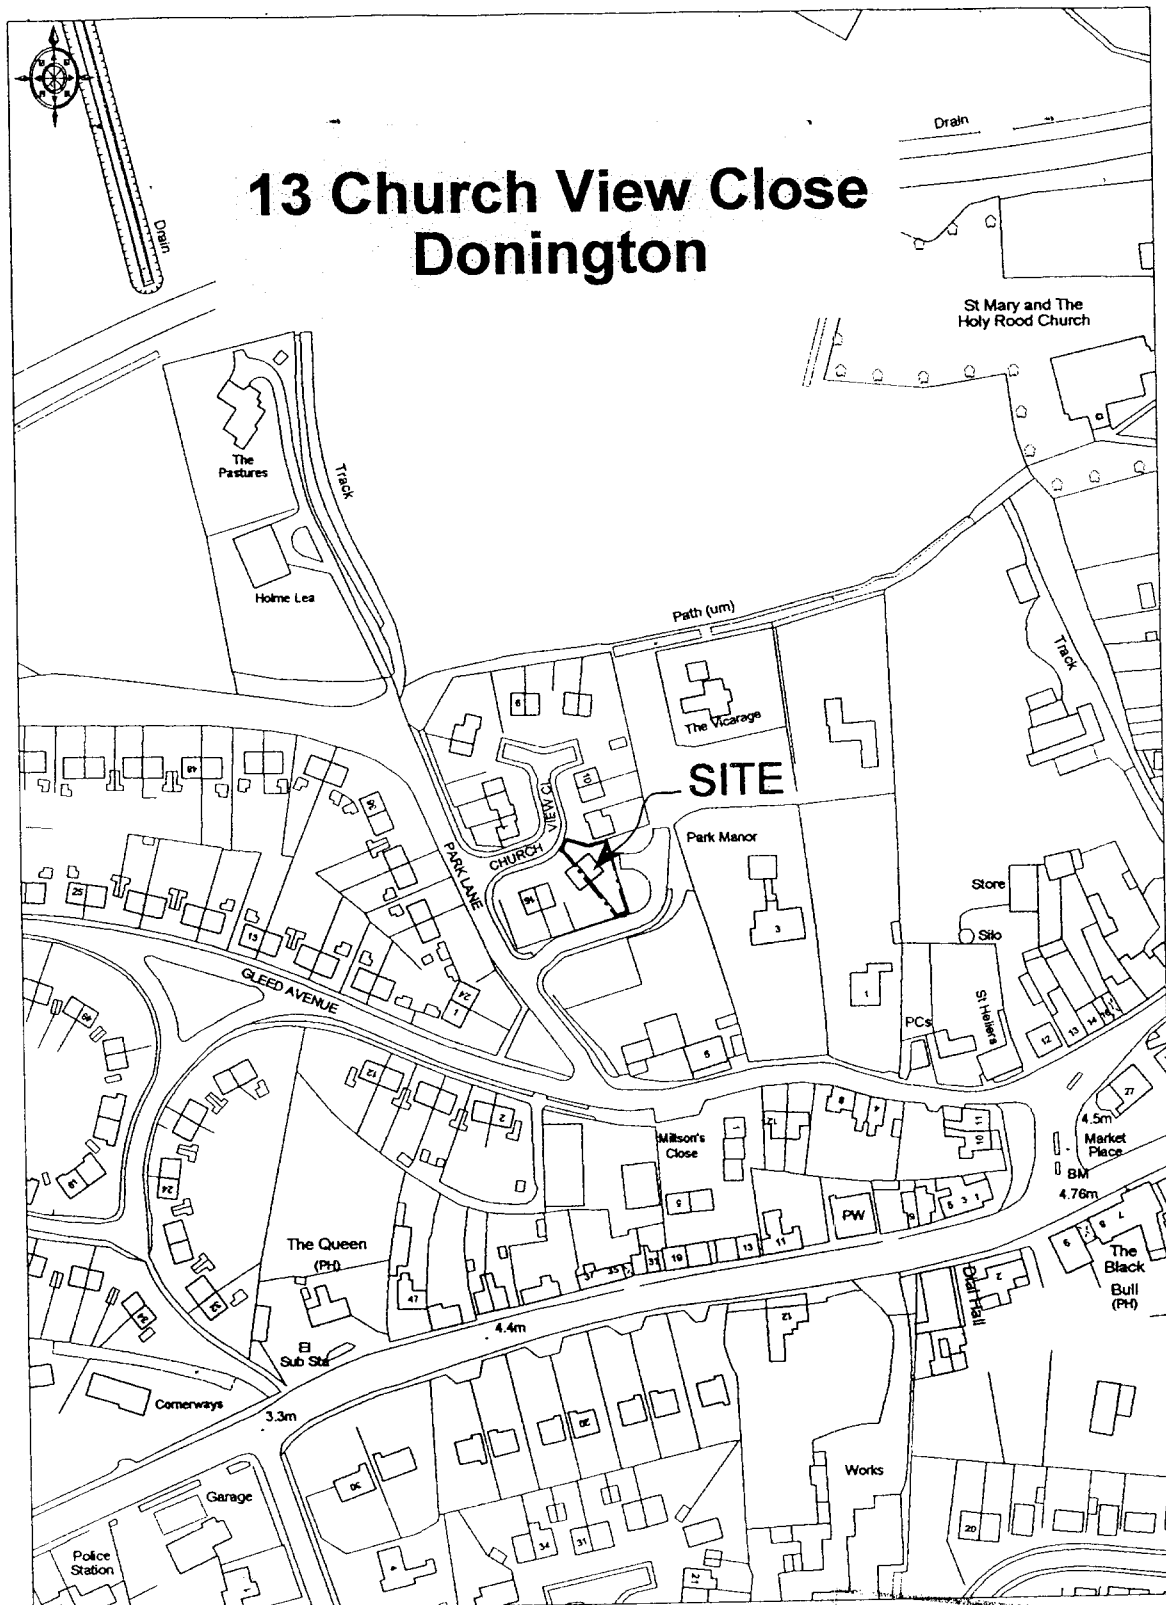

13 Church View Close Donington

St Mary and The
Holy Rood Church


SITE


**Ordnance
Survey**

© Crown copyright 2001. All rights reserved. Licence Number 100020449. Survey Scale - 1:2500. Plotted Scale - 1:2500.

© Ordnance Survey
Copied under licence
No. 100029197

Robert Lowe, Chartered Architect
Beck House, Kirmaholme
Boston, Lincolnshire PE20 1TT
Telephone/Fax 01205-290266

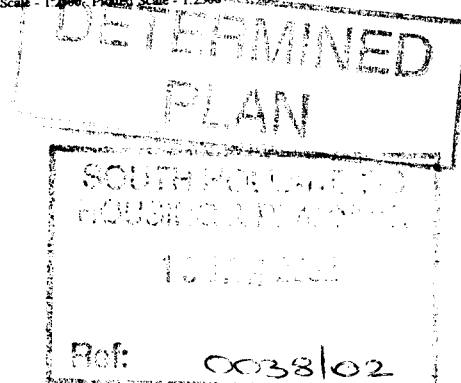

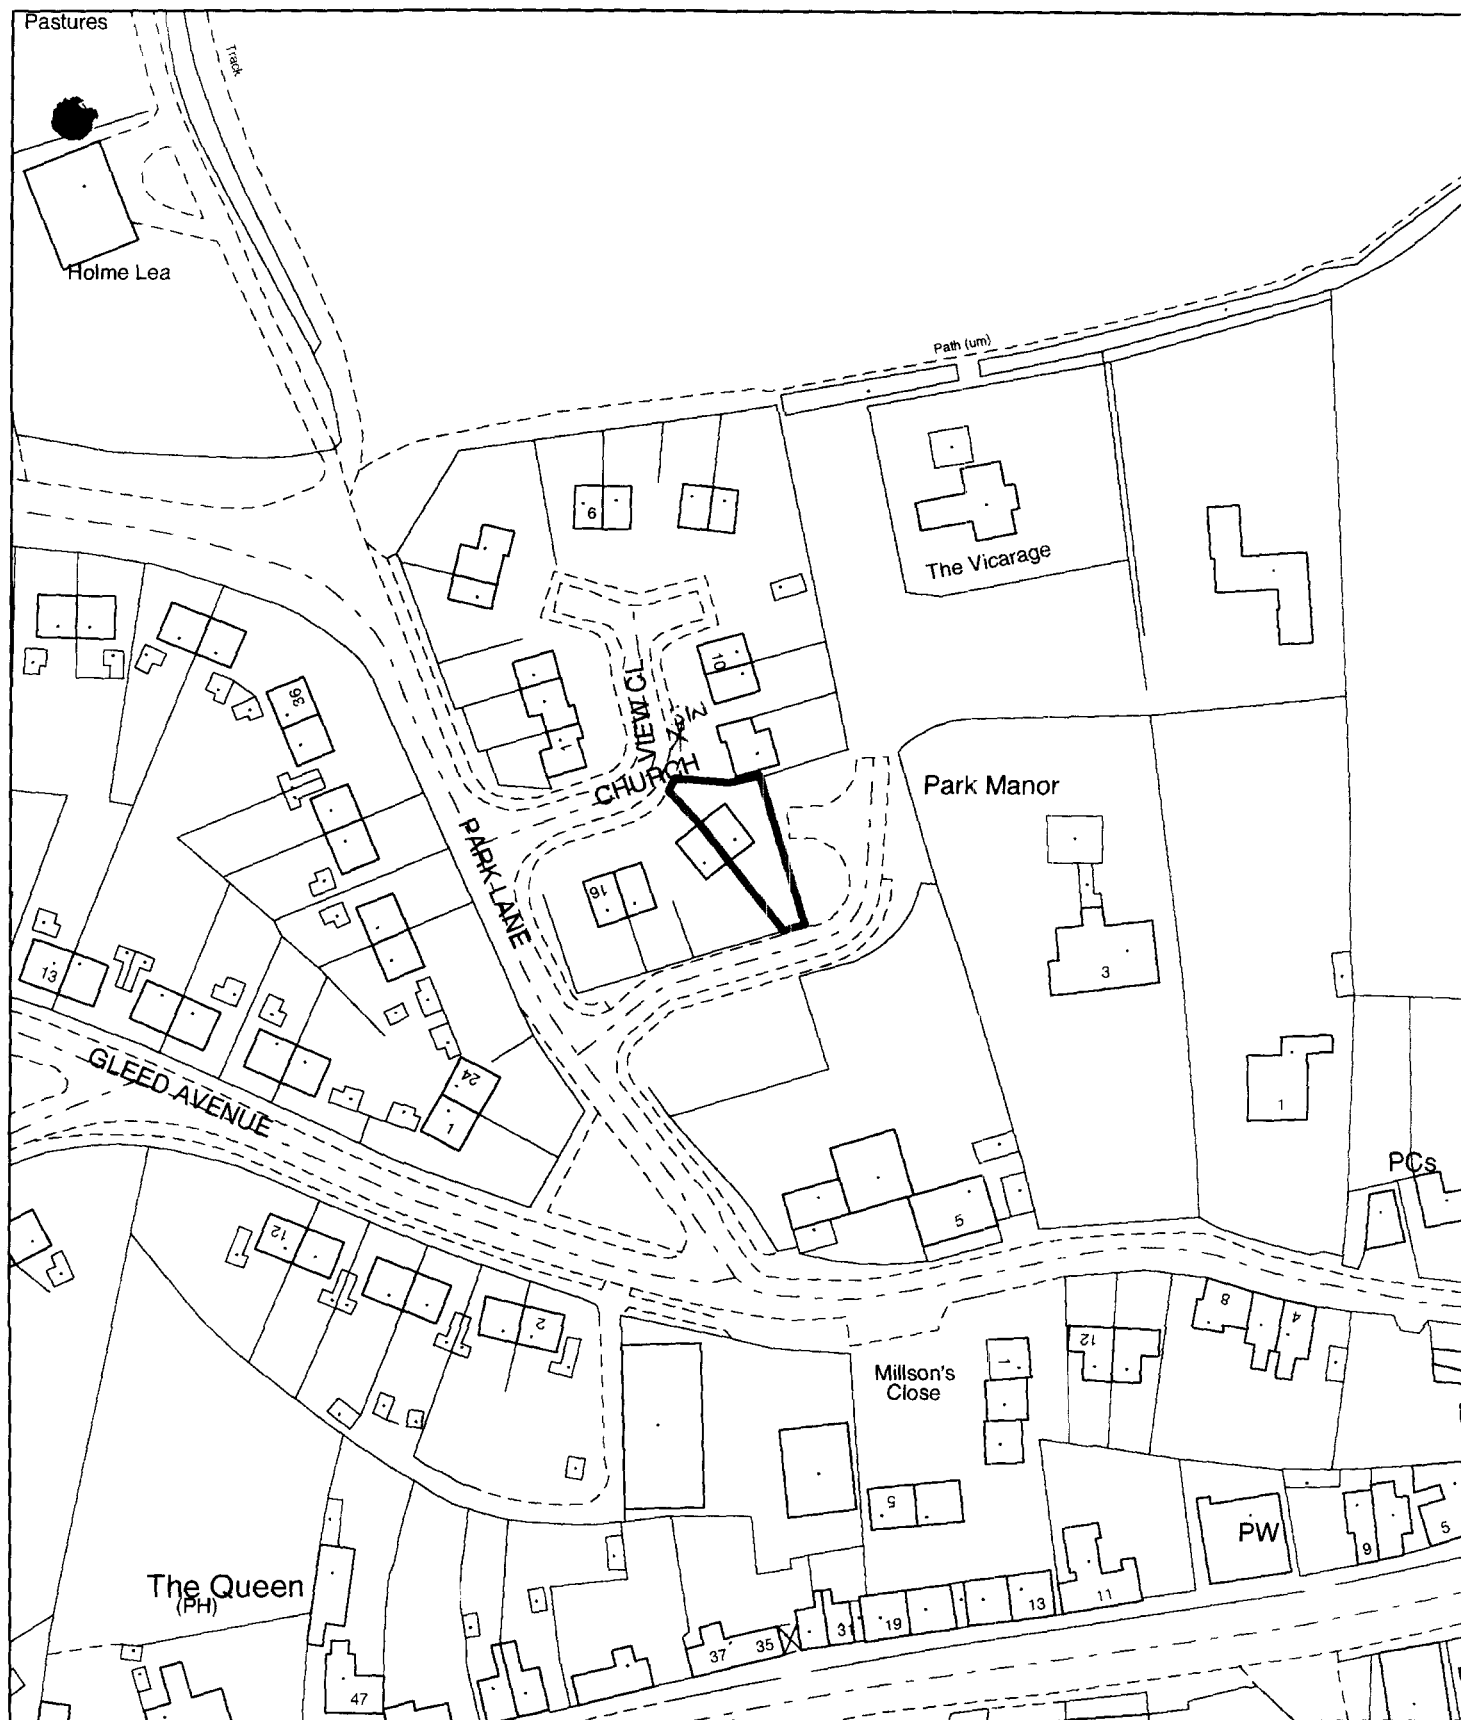

**Planning Application Location Plan
Ward Member Notification**

FILE COPY H04/0038/02

Scale: 1:1250

Planning and Development

Council Offices, Priory Road, Spalding, Lincolnshire
PE11 2XE

PLEASE DO NOT COPY THIS PLAN

This map is reproduced from Ordnance Survey material with permission of Ordnance Survey on behalf of Her Majesty's Stationery Office (c) Crown copyright. Unauthorised reproduction infringes Crown copyright and may lead to prosecution or civil proceedings. South Holland District Council LA079413 2002

