

Drawings are to read in conjunction with the construction notes, structural engineer's calculations and truss manufacturer's details.

REVISIONS

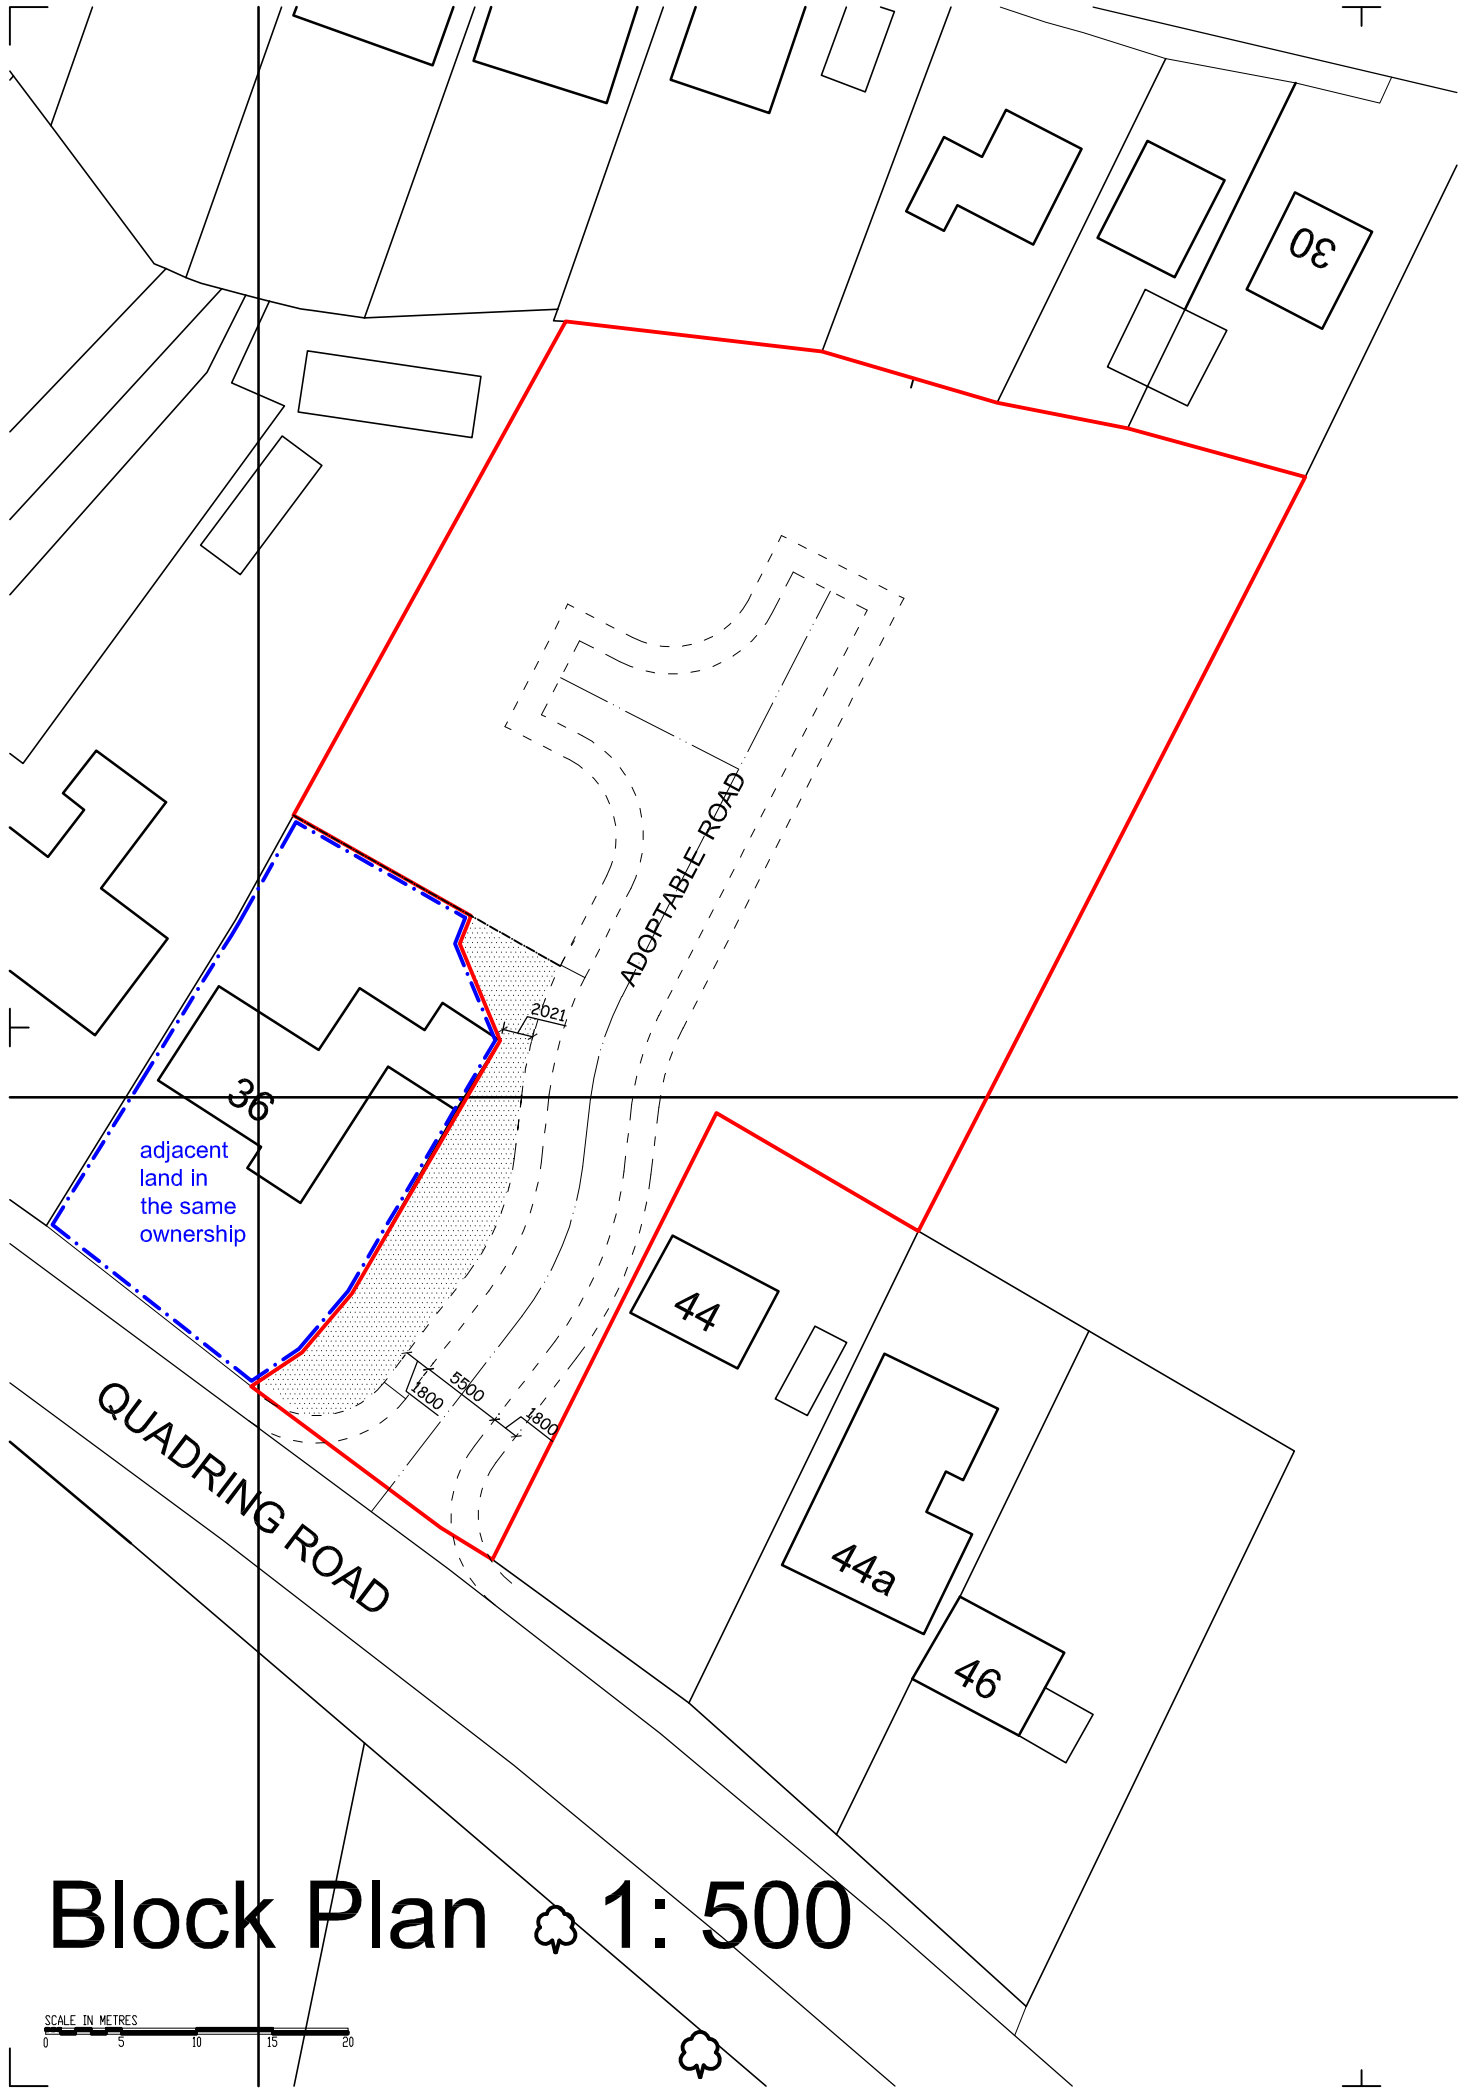

Block Plan 1: 500

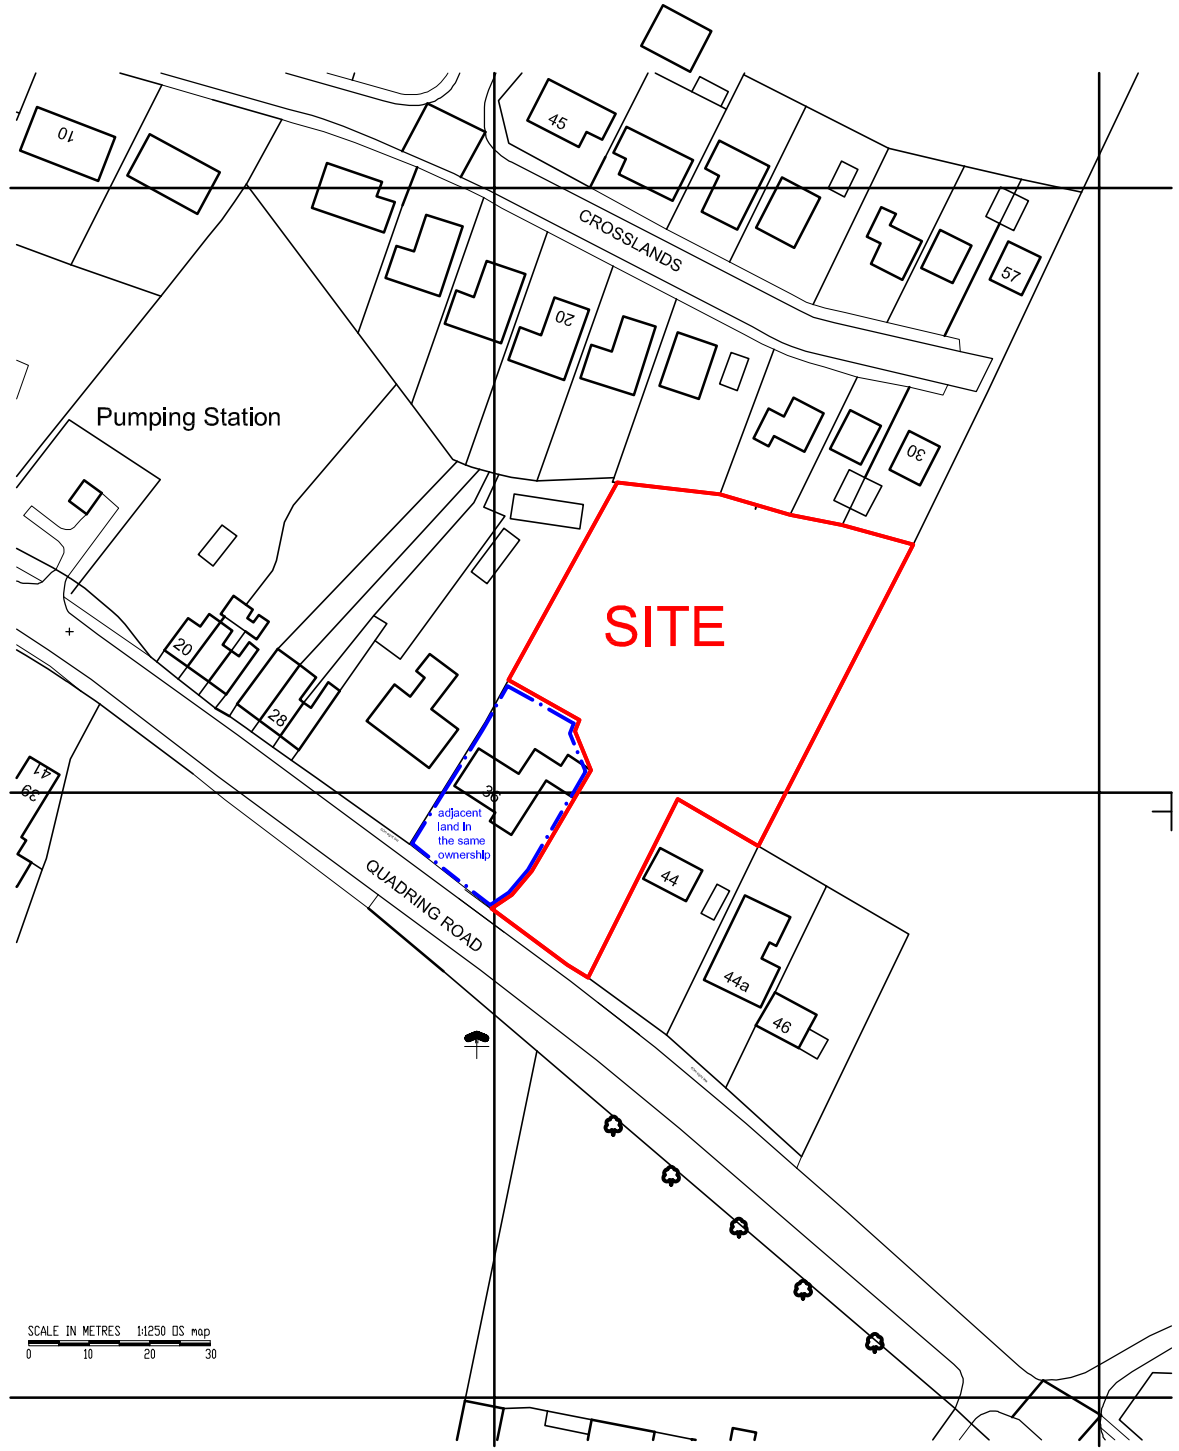

Ordnance Survey (c) Crown Copyright 2017. All rights reserved. Licence number 100022432

O.S. Location Map

1: 1250

N

ROBERT LOWE CHARTERED ARCHITECT
34 King John's Road,
Swineshead, Boston
Lincolnshire, PE20 3NR
Phone: 07904 519 189
lowearchitect@gmail.com

Project: Residential Development
Land adj. 36 Quadring Road
Donington, Lincs, PE11 4TD

Client: Mrs. Burgess

Drawing Title: BLOCK PLAN
O.S. LOCATION MAP

Date: Dec'2017

Scale: 1: 500 @ A3
OS map 1: 1250

Project No: 1719

Drawn: RL

Drawing No: 01

Rev:

Contractors are to check all dimensions on site and to report any discrepancy to the Architect. Do not scale from the drawing.
© 2018