



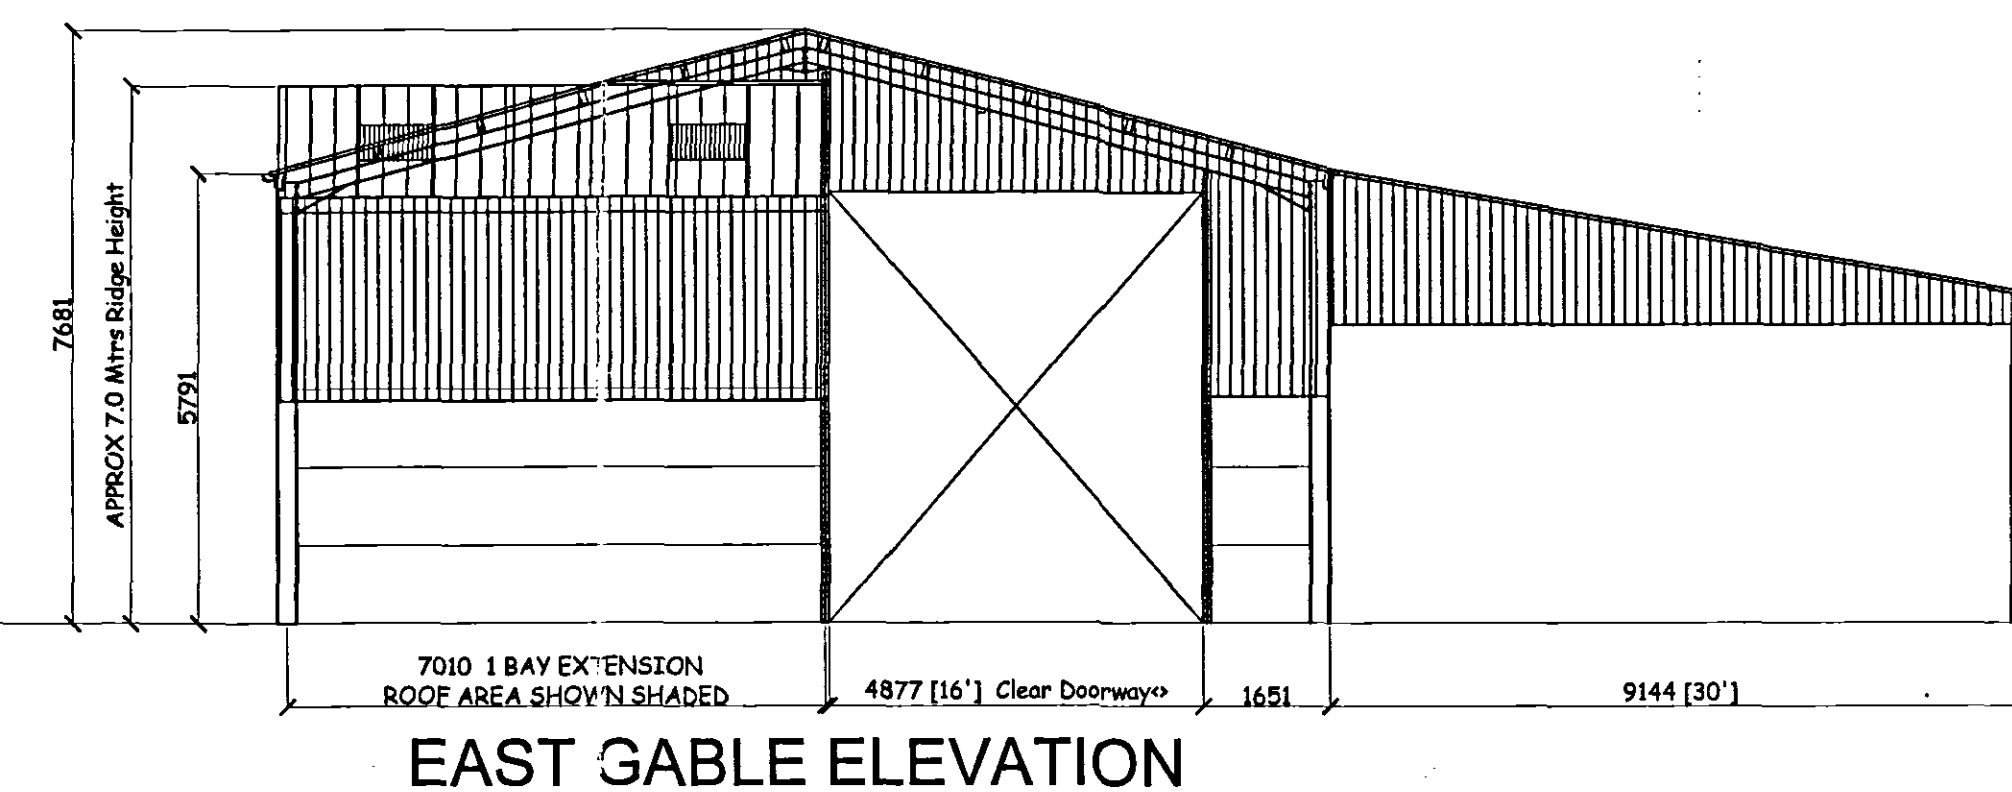

EAST GABLE ELEVATION

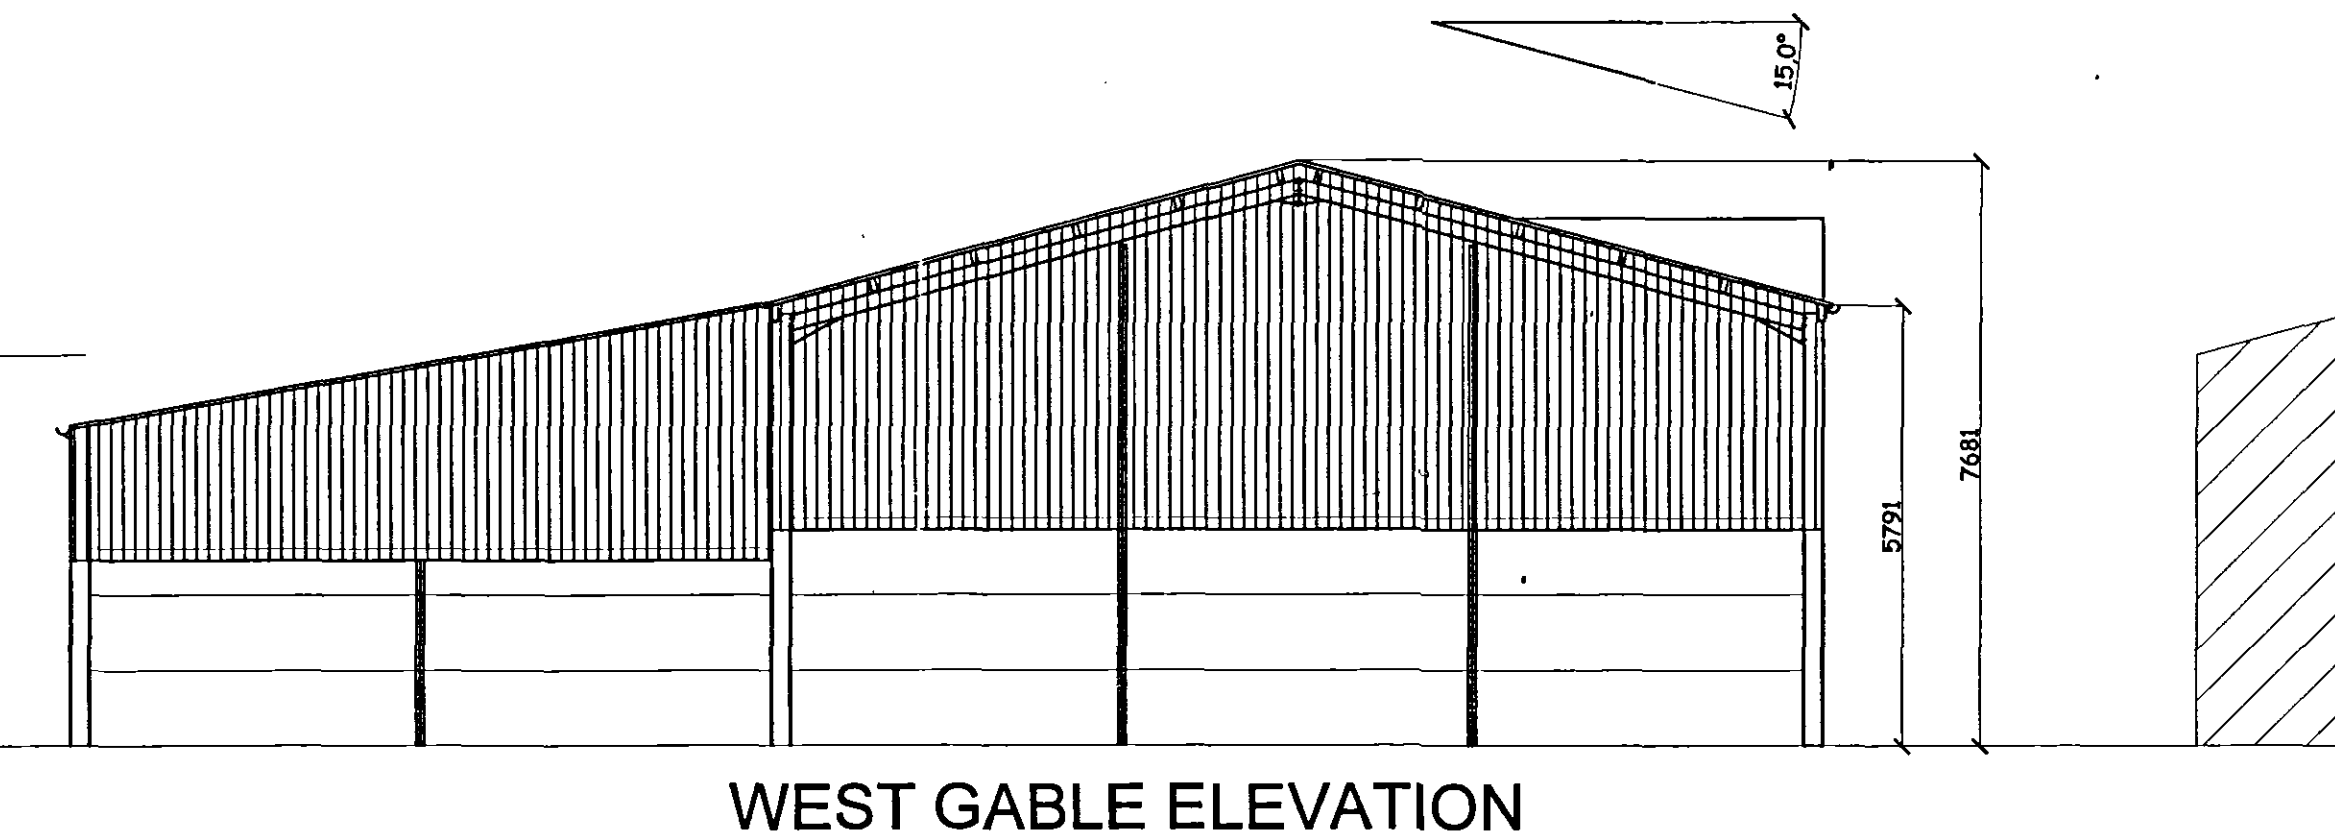

WEST GABLE ELEVATION



THIS BUILDING HAS BEEN DESIGNED TO FULLY CONFORM TO BS 5502 AGRICULTURAL SPECIFICATION.

ERECTION OF THIS BUILDING MUST BE CARRIED OUT SAFELY AND MUST HAVE AN APPROPRIATE ASSESSMENT IN ACCORDANCE WITH REGULATION 3 OF THE MANAGEMENT OF HEALTH AND SAFETY AT WORK REGULATIONS 1999 & THE WORK AT HEIGHT REGULATIONS 2005 AND FOLLOW ALL THE SAFE PROCEDURES OF WORK.

GENERAL DESIGN NOTES FOR GENERAL PURPOSE BUILDING

- (1) ROOF AREA NATURAL GREY COLOUR FIBRE CEMENT SHEETS , LAID IN ACCORDANCE WITH MANUFACTURERS SPECIFICATION, C/W FULLY CLOSED RIDGE AND BARGE BOARDS TO GABLE ENDS.
- (2) SIDES, CLAD WHERE SHOWN TO EITHER 3.0 Metres High or 2.6 Metres High Concrete Panels WITH 0.5 THK PLASTISOL SHEETS
- (3) 2.9M LG ROOF LIGHTS ARE TO BE INCORPORATED INTO THE ROOF AREA.
- (4) SIDE OF THE BUILDING WILL BE FITTED WITH A RUN OF 150mm HR PVC GUTTER COMPLETE WITH NECESSARY 100mm FALL PIPES TO CONSTRUCTED SOAKAWAYS AND MUST CONFORM TO LOCAL AUTHORITY APPROVAL.
- (5) ALL STEELWORK TO BE HOT DIPPED GALVANISED AFTER FABRICATION

TOTAL FLOOR SITE AREA = 655 SQUARE METRES

Rev	Date	Description
		
Brookside Business Park Brookside Road Utttoxeter Staffs. ST14 8AT tel 01889 564253 fax 01889 564210		
Client		
R BOTTERILL		
Title PROPOSED GRAIN STORE and LEAN TO		
Drawn AB	Date 6/12/2007	
Checked	Scale 1:100	
Finish SEE NOTE		
Dwg No. 2981/1	Rev	
DO NOT SCALE. IF IN DOUBT ASK		