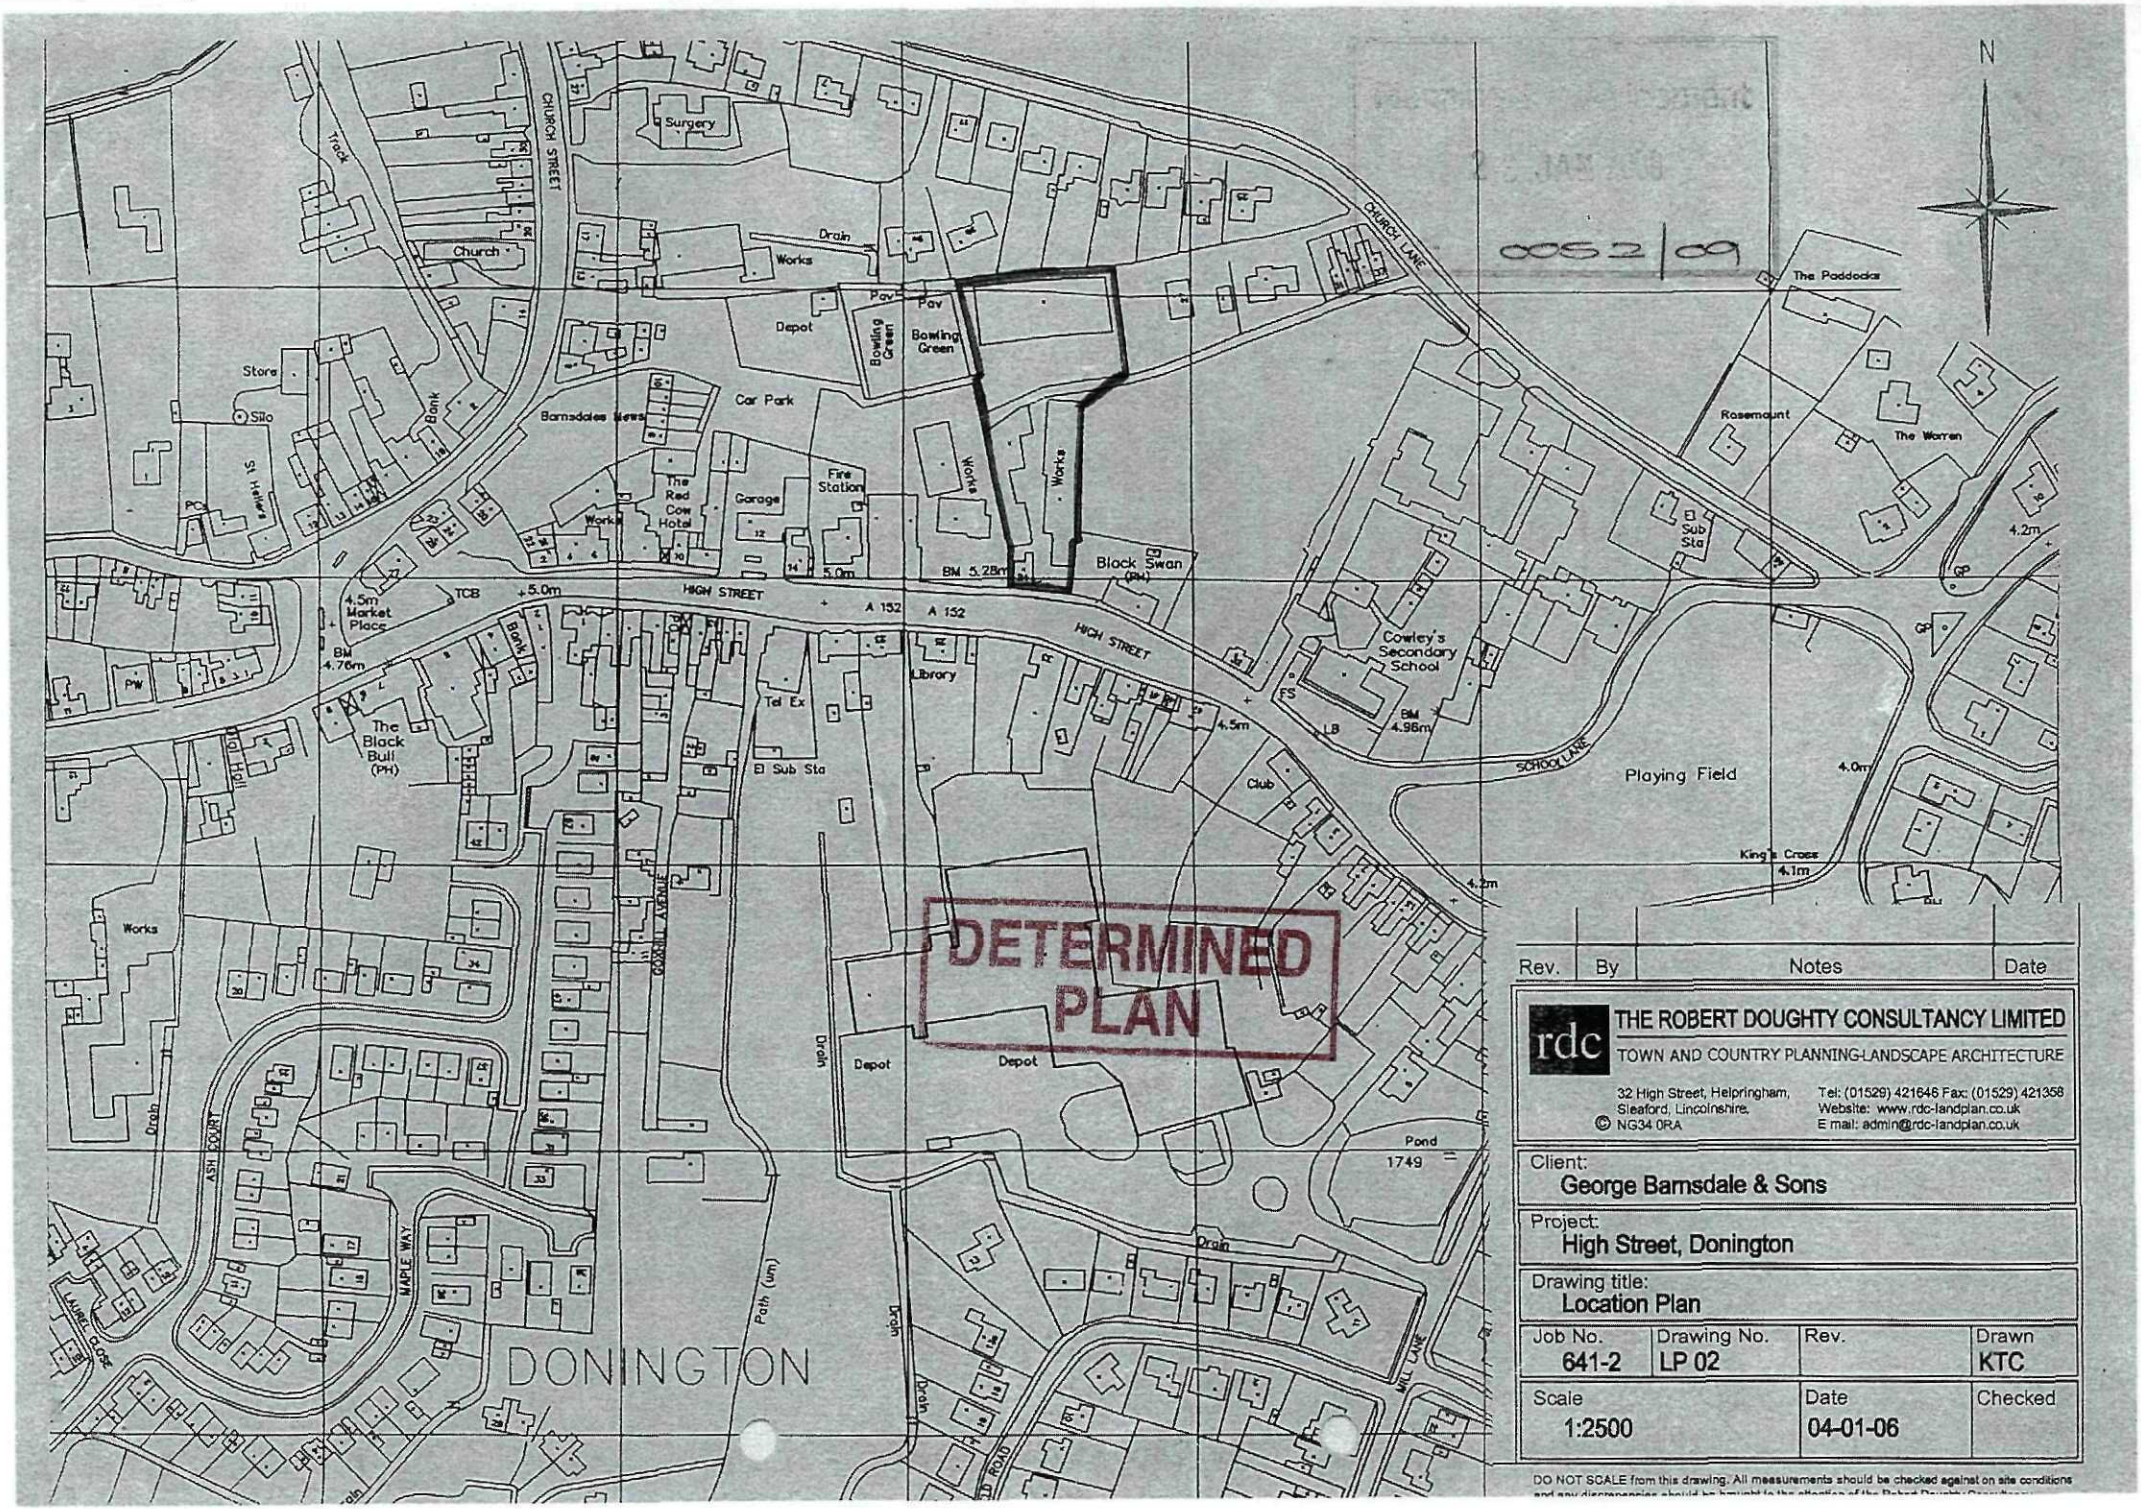


Rev.	By	Notes	Date

rdc THE ROBERT DOUGHTY CONSULTANCY LIMITED
TOWN AND COUNTRY PLANNING-LANDSCAPE ARCHITECTURE
32 High Street, Helpringham, Sleaford, Lincolnshire. © NG34 0RA
Tel: (01529) 421646 Fax: (01529) 421358
Website: www.rdc-landplan.co.uk
E mail: admin@rdc-landplan.co.uk

Client: George Barnsdale & Sons

Project: High Street, Donington

Drawing title: Location Plan

Job No.	Drawing No.	Rev.	Drawn
641-2	LP 02		KTC

Scale	Date	Checked
1:2500	04-01-06	

DO NOT SCALE from this drawing. All measurements should be checked against on site conditions and any discrepancies should be brought to the attention of the Robert Doughty Consultancy