
SHDC
Planning & Development
23 JAN 2009
Ref: 0052/09

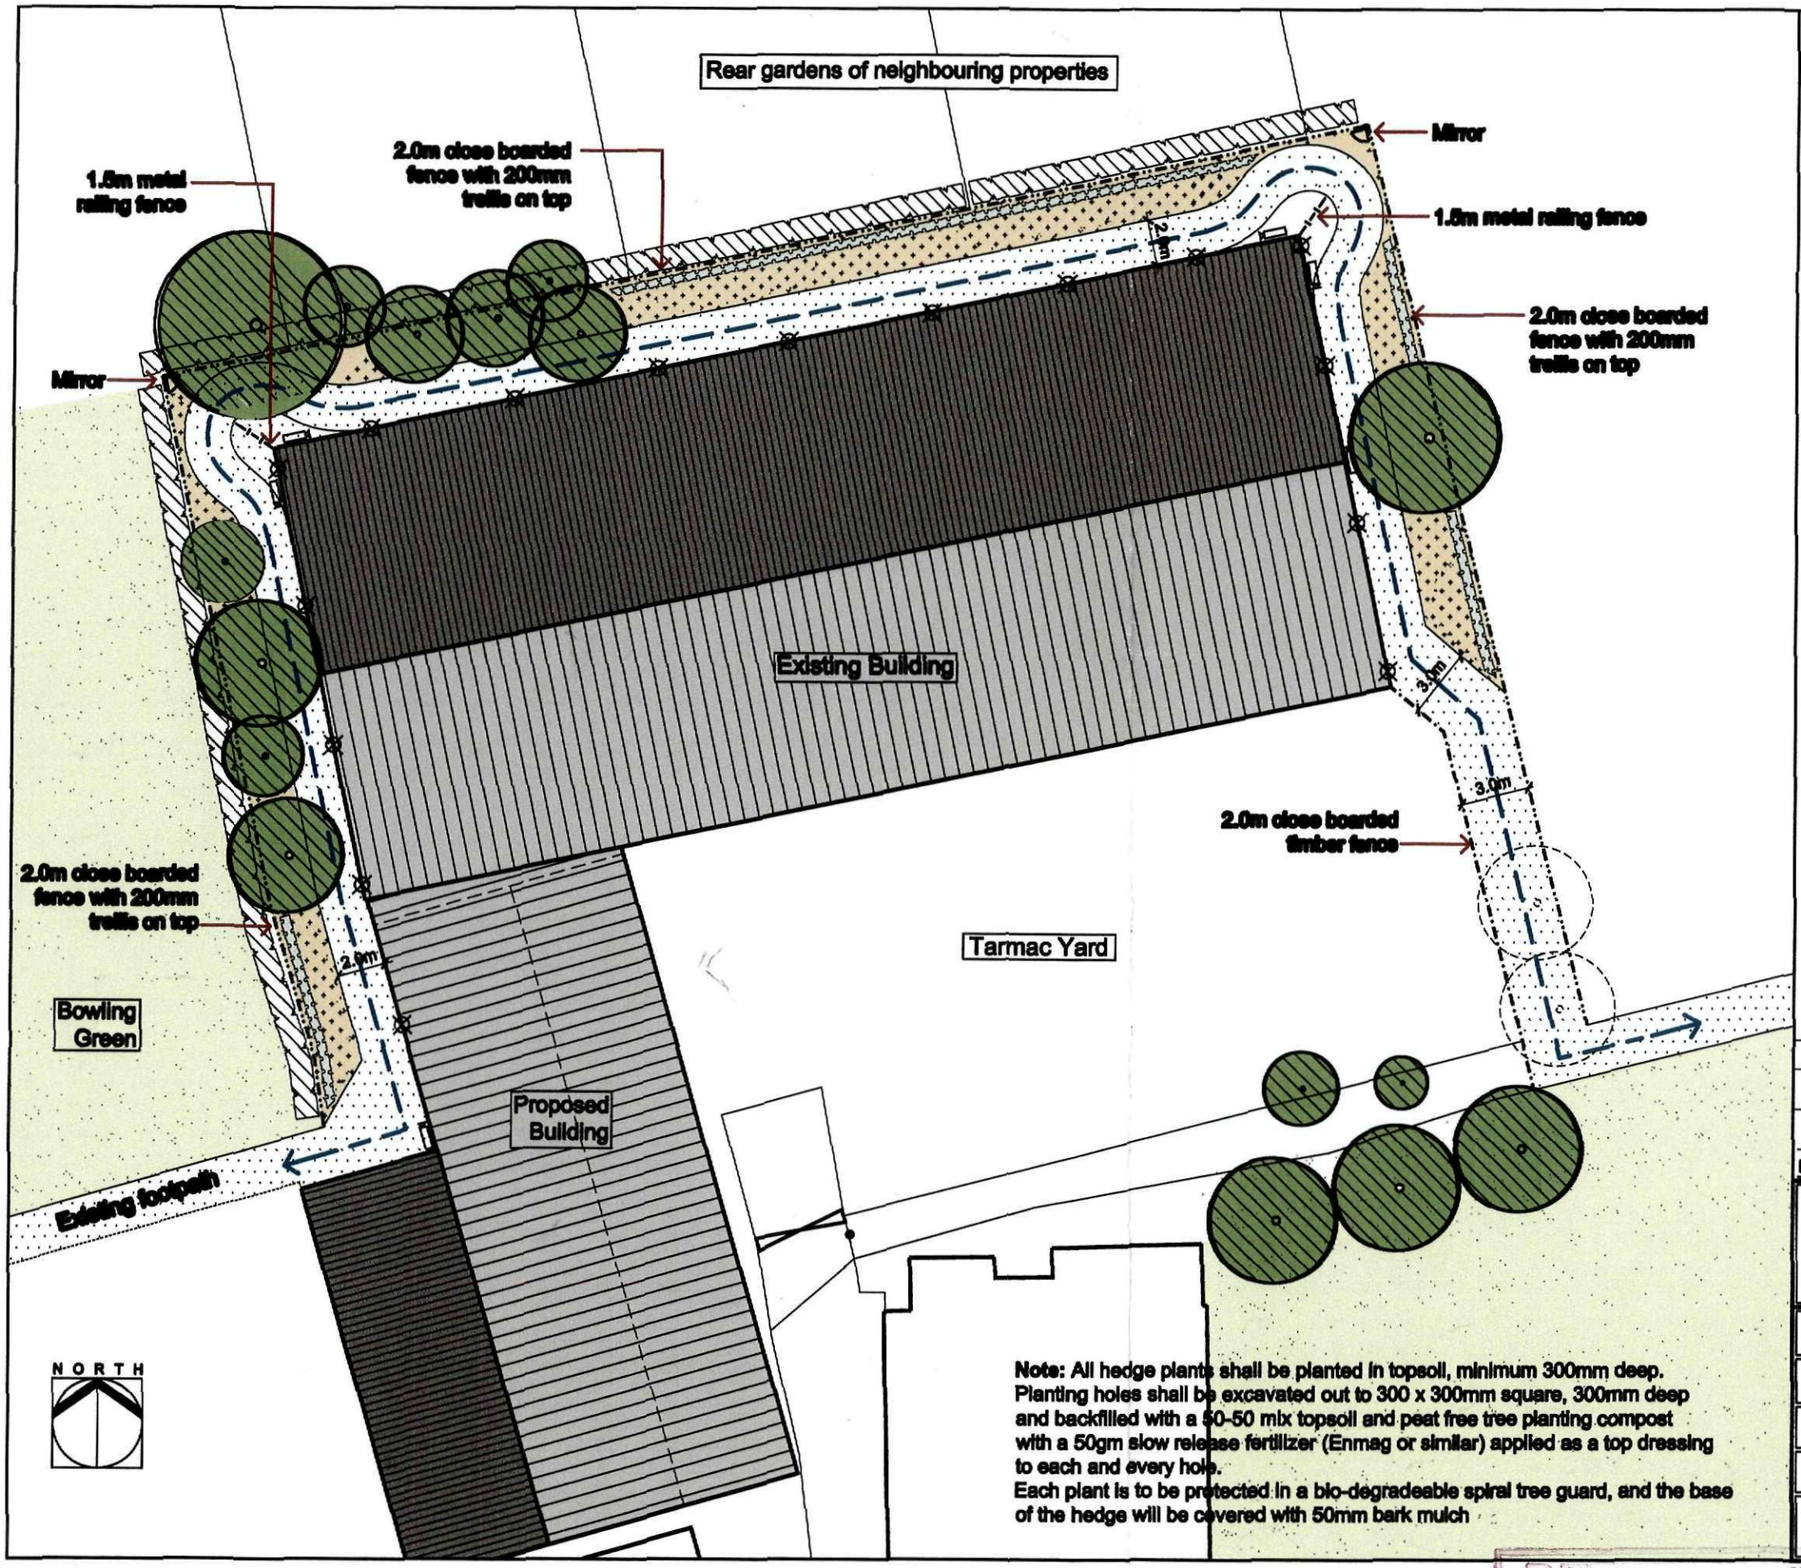

Note: All hedge plants shall be planted in topsoil, minimum 300mm deep. Planting holes shall be excavated out to 300 x 300mm square, 300mm deep and backfilled with a 50-50 mix topsoil and peat free tree planting compost with a 50gm slow release fertilizer (Enmag or similar) applied as a top dressing to each and every hole.
Each plant is to be protected in a bio-degradeable spiral tree guard, and the base of the hedge will be covered with 50mm bark mulch

Key

- Tree to be retained
- Tree to be removed
- Hedgerow to be retained
- Double staggered row of Crataegus monogyna (Hawthorn), 45 - 60cm bare root, plant 40cm b/n rows & 40cm b/n plants
- Tarmac footpath consisting of 100mm compacted base with 50mm 190 pen wearing course (tarmac)
- Bark mulch
- Off-site grassed areas
- Proposed 2.0m high close boarded timber fence
- **Proposed 2.0m high close boarded timber fence with 200mm trellis to replace existing boundary fencing**
- Route of proposed footpath
- Low level, recessed hooded downlighters
- CCTV cameras mounted on building

Rev.	By	Notes	Date
C	JB	Fencing detail and landscaping added	08/01/09
B	MD	- metal railing fences added and footpath diverted; Mirrors added	22/07/08
A	JC	- Plan revised following instruction from Client - Images removed as no longer accurate	07/04/06

rdc
Robert Doughty Consultancy
© 68 High Street, Helpringham, Sleaford, Lincolnshire NG34 0RA
Tel: 01529 421000
Fax: 01529 421005
Email: admin@rdc-landplan.co.uk
Web: www.rdc-landplan.co.uk

Client: George Barnsdale & Sons

Project: Footpath Diversion, High Street, Donnington

Drawing title: Masterplan

Job No.	Drawing No.	Rev.	Drawn
641	02	C	JC
Scale 1:250		**Date** 13/04/04	**Checked** RD

DETERMINATION PLAN