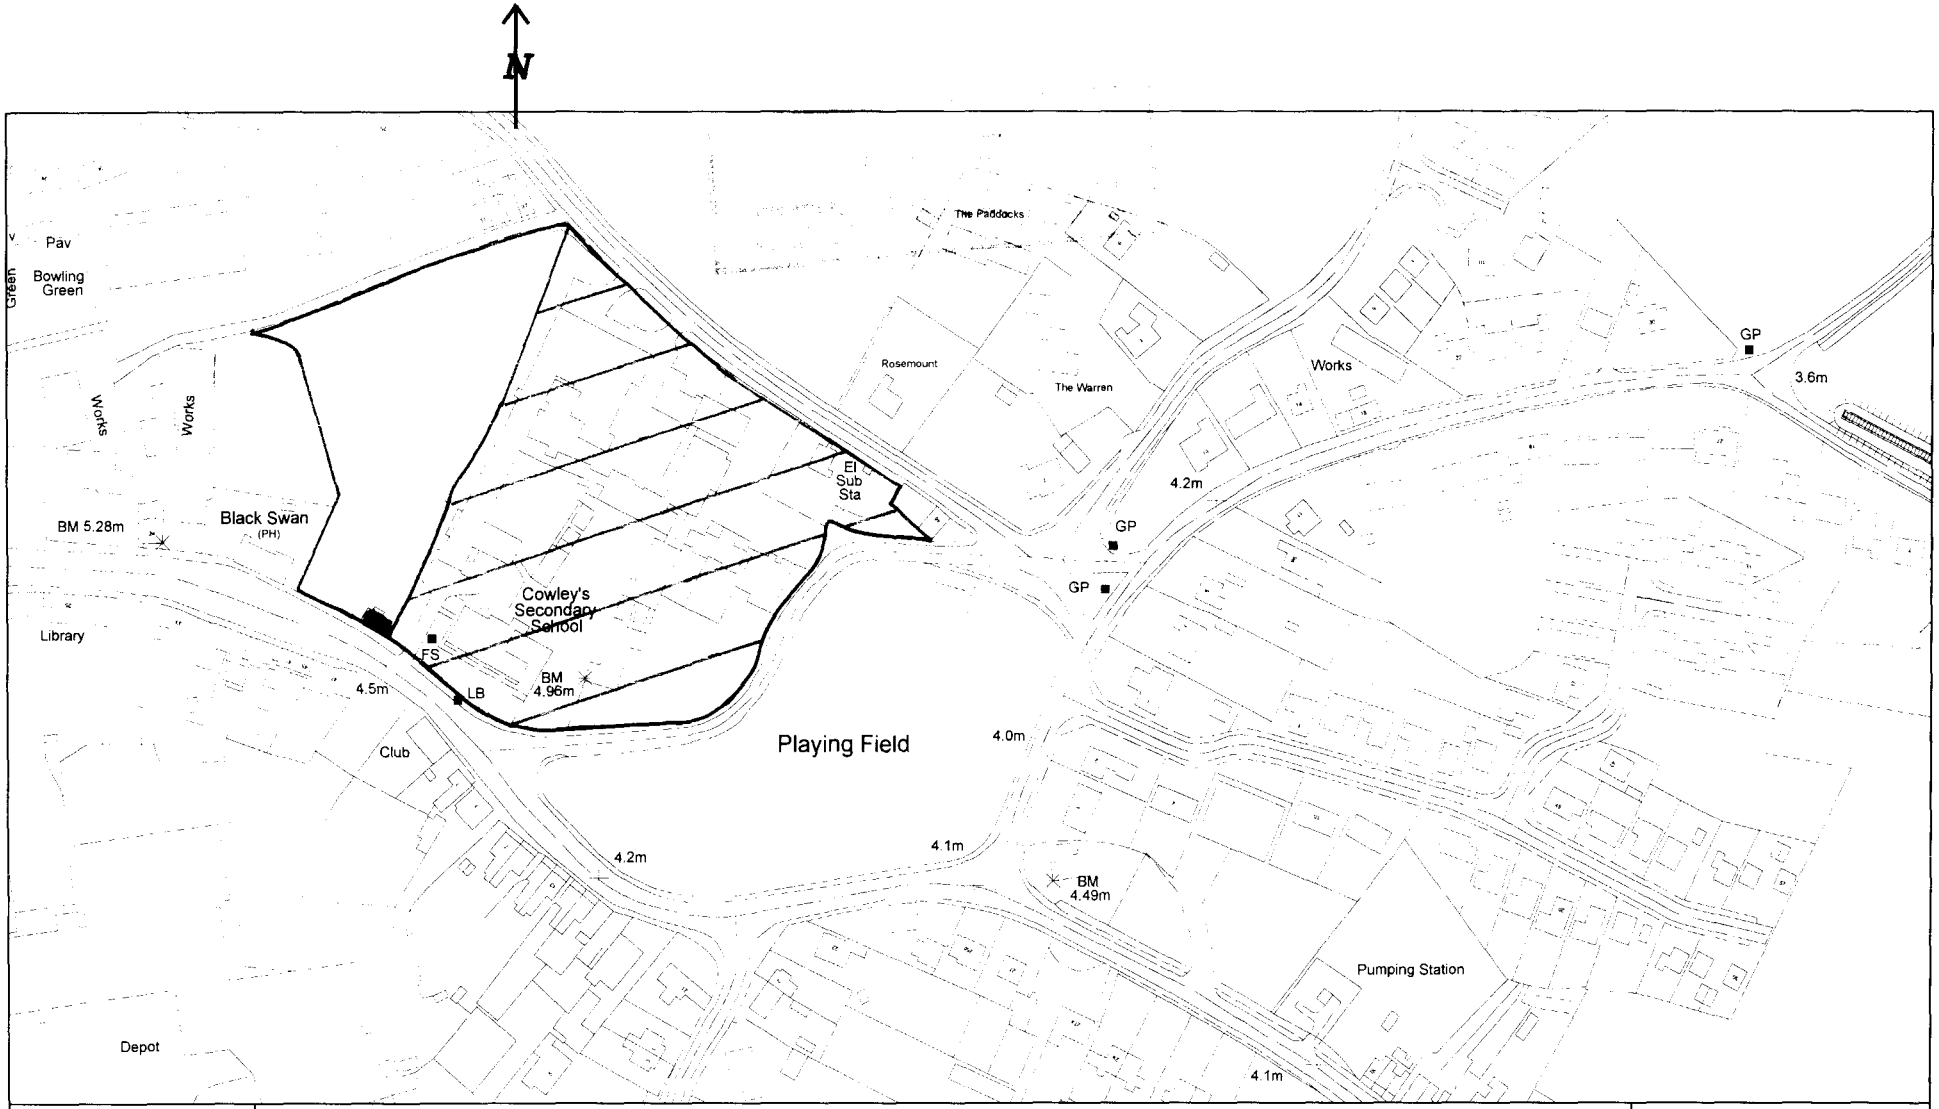

10/12/2001 Scale 1:2500 521313E-335676N	Abbotts Cottage Donington Cowley's School HBS PROPERTY	LINCOLNSHIRE COUNTY COUNCIL Reproduced from OS Mapping with the permission of the Controller of Her Majesty's Stationery Office© Crown Copyright. Unauthorised reproduction infringes Crown Copyright and may lead to civil proceedings. **OS LICENCE LA076732**

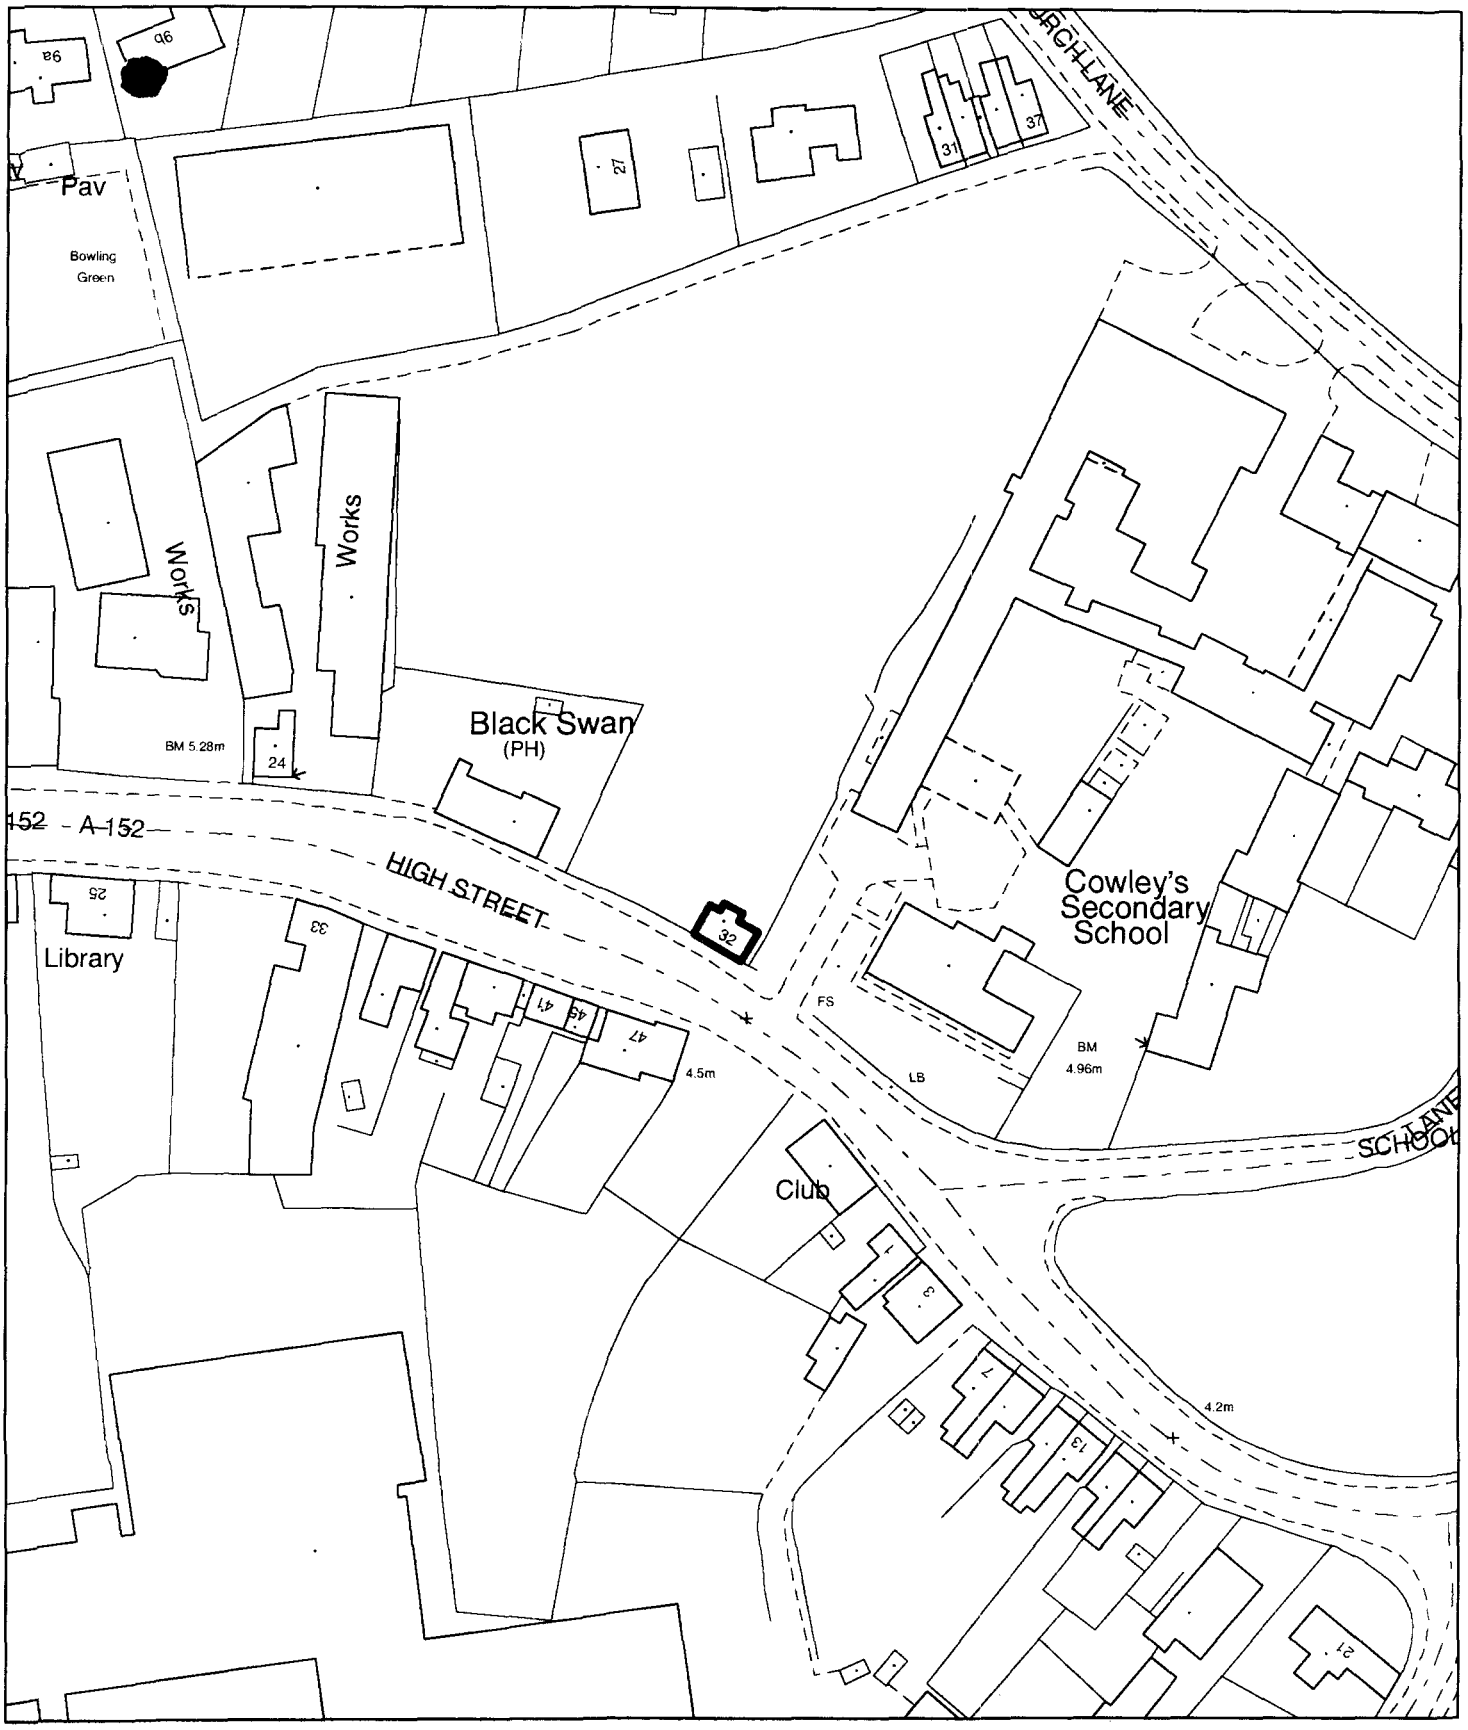

Planning Application Location Plan
Ward Member Notification

FILE COPY

H04/0055/02

Scale 1:1250

Planning and Development

Council Offices, Priory Road, Spalding, Lincolnshire
PE11 2XE

PLEASE DO NOT COPY THIS PLAN
This map is reproduced from Ordnance Survey material with permission of Ordnance Survey on behalf of Her Majesty's Stationery Office (c) Crown copyright. Unauthorised reproduction infringes Crown copyright and may lead to prosecution or civil proceedings. South Holland District Council LA079413 2002

N