


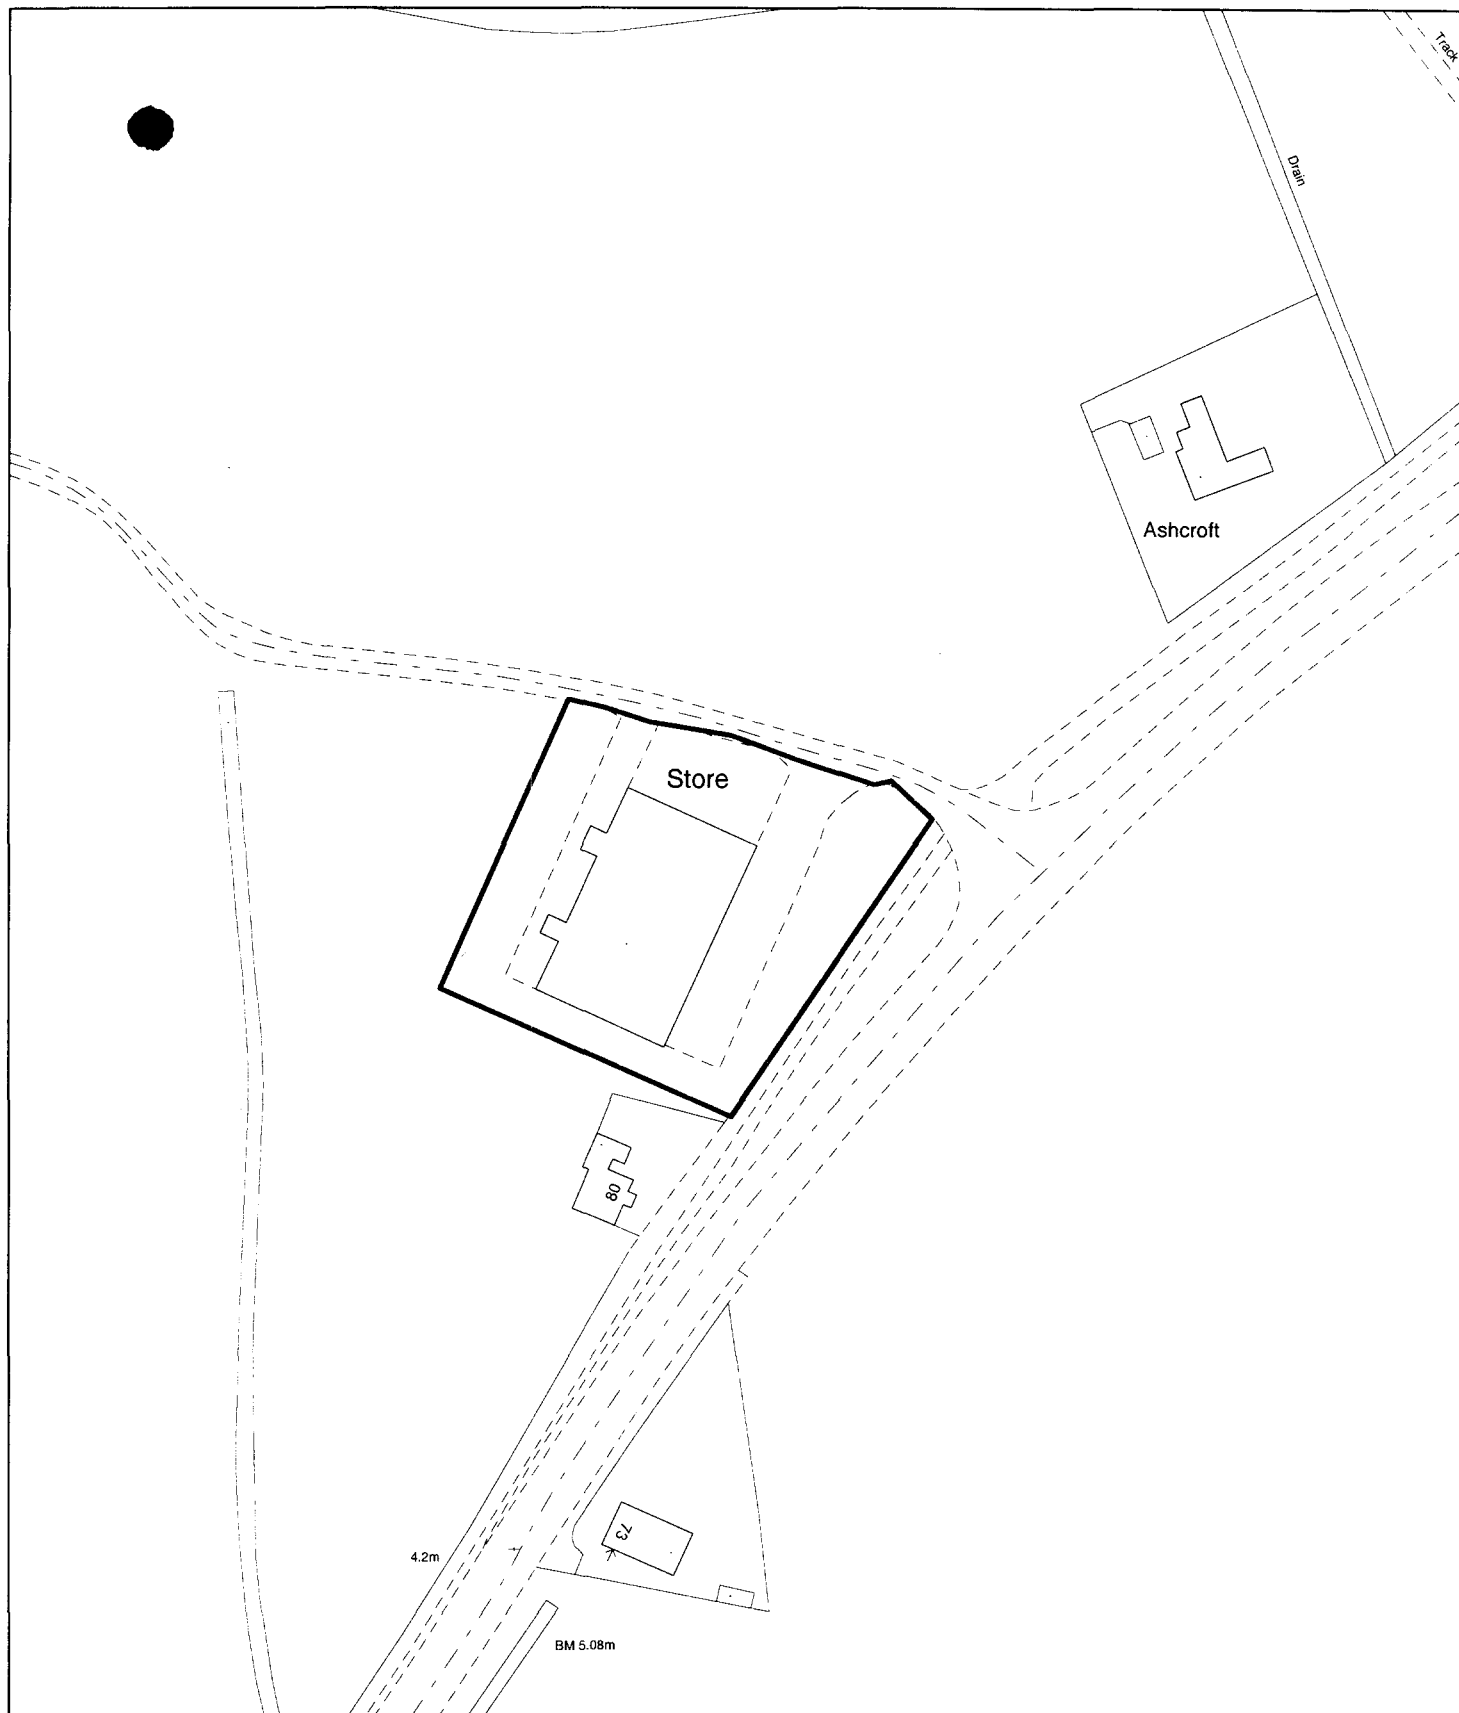

Planning Application Location Plan Ward Member Notification

FILE COPY H04/0057/01
 Scale: 1:1250

Housing and Planning Services Department

Council Offices, Priory Road, Spalding, Lincolnshire
 PE11 2XE

PLEASE DO NOT COPY THIS PLAN
 This map is reproduced from Ordnance Survey material with
 permission of Ordnance Survey on behalf of Her Majesty's
 Stationery Office (c) Crown copyright. Unauthorised reproduction
 infringes Crown copyright and may lead to prosecution or civil
 proceedings. South Holland District Council LA079413 2001

