



Land Registry Current title plan

Title number **LL222743**
Ordnance Survey map reference **TF2035NE**
Scale **1:1250**
Administrative area **LINCOLNSHIRE : SOUTH HOLLAND**

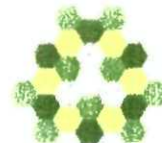

© Crown Copyright. Produced by Land Registry. Reproduction in whole or in part is prohibited without the prior written permission of Ordnance Survey. Licence Number 100026316

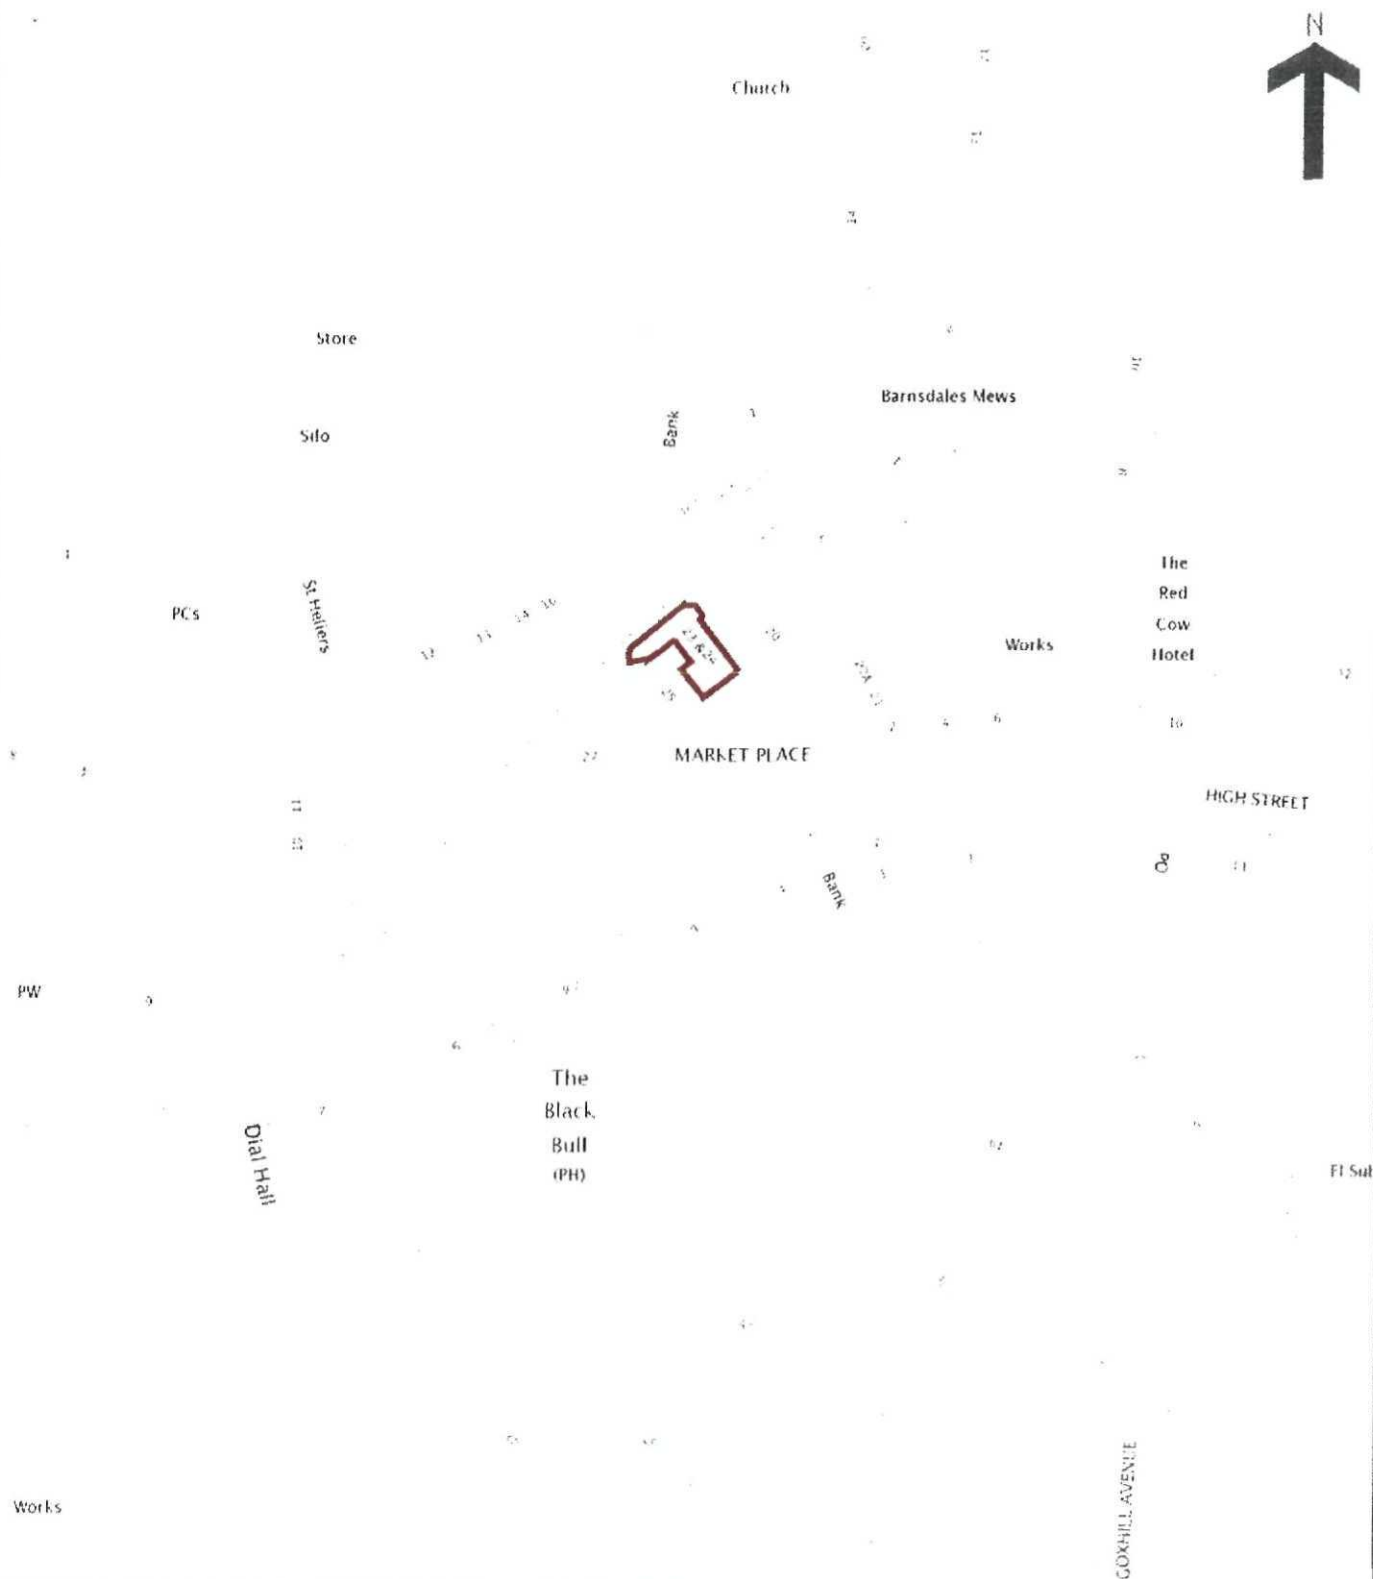


SHDC
Planning & Development

25 JAN 2010

Ref:

0061-10

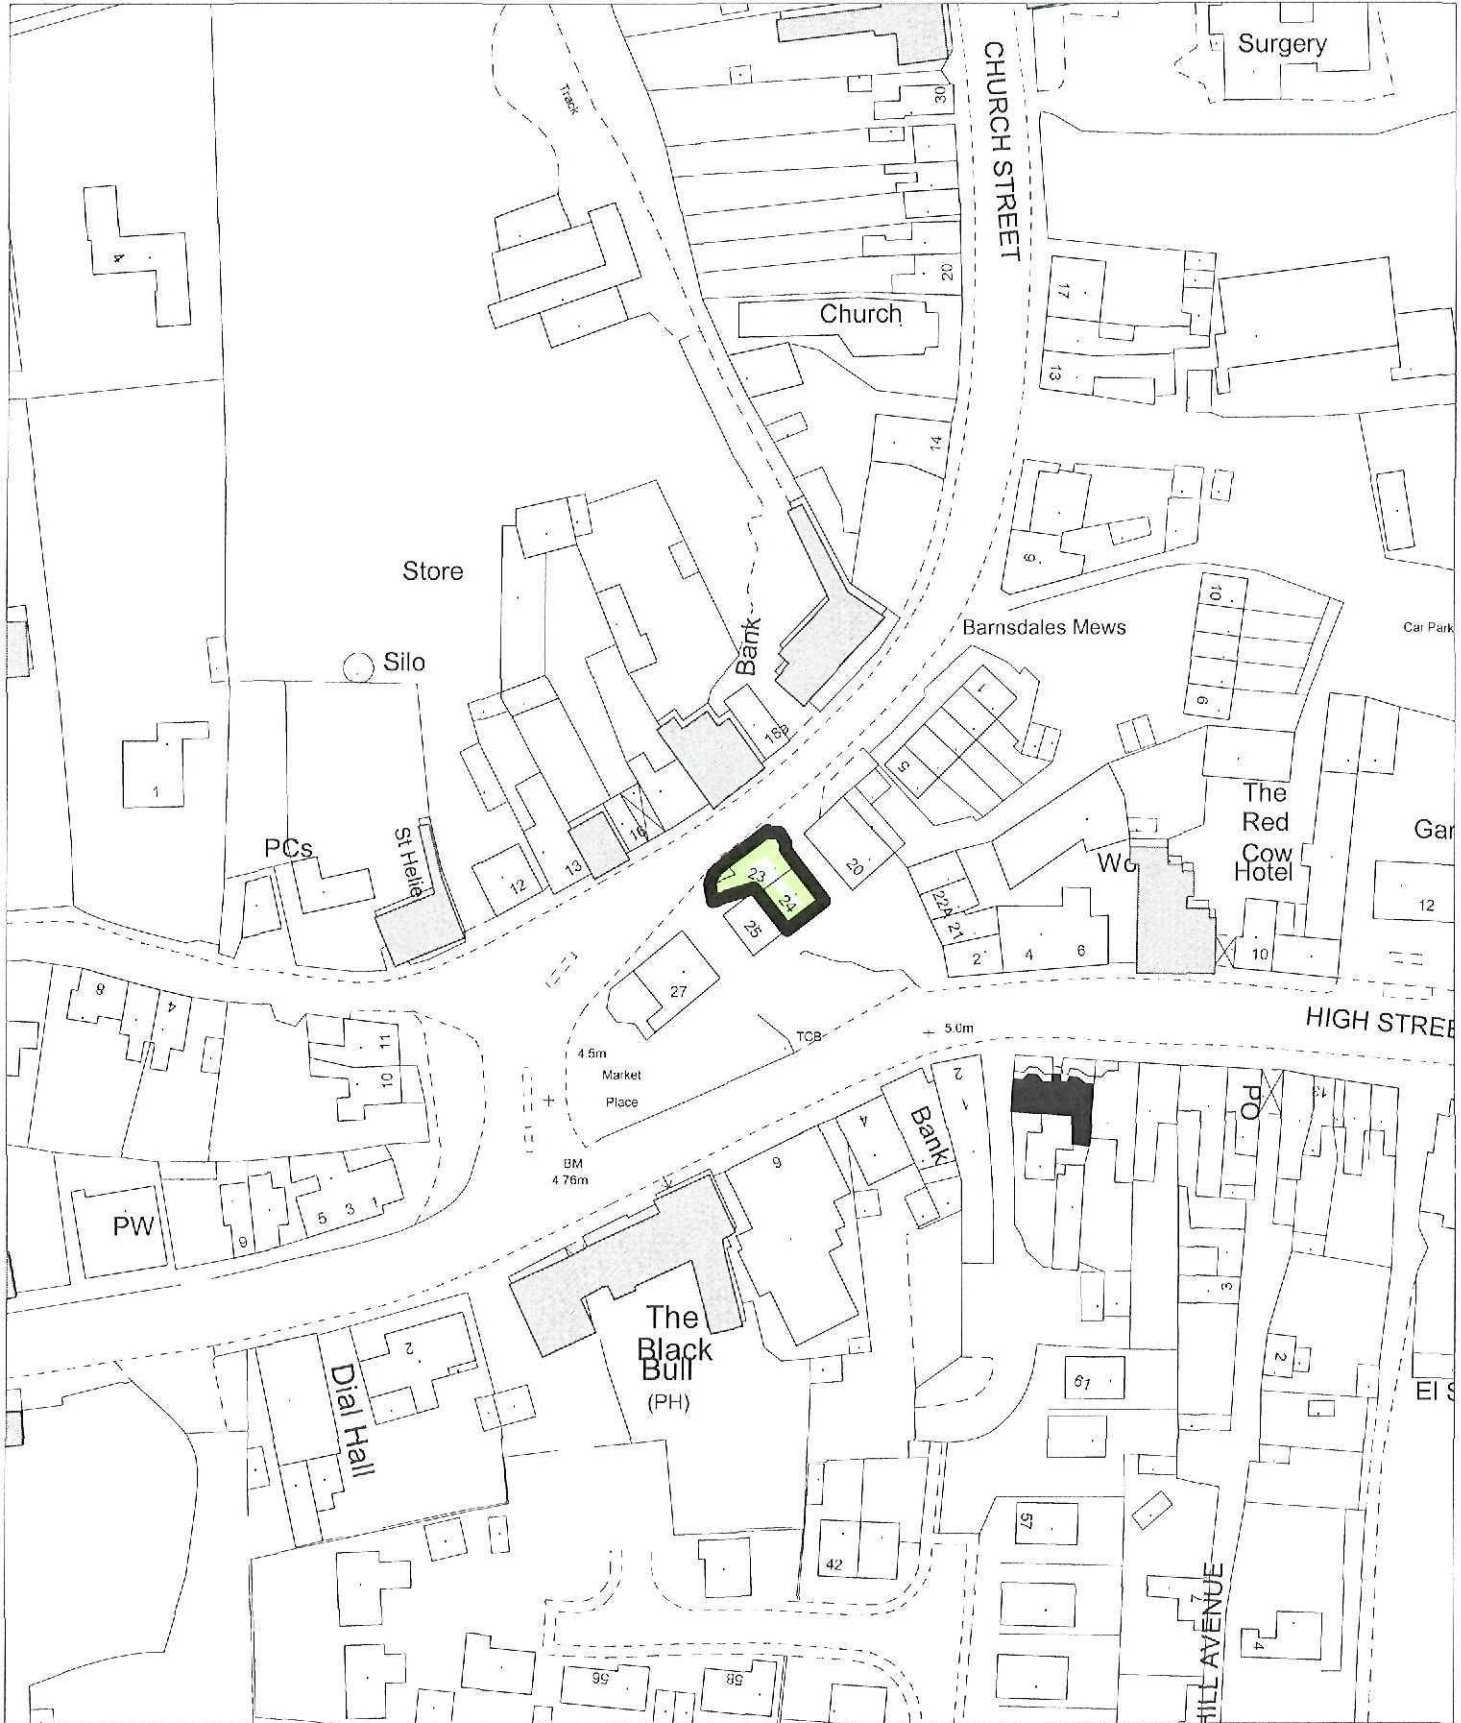

Planning Application Location Plan Ward Member Notification

H04/0061/10

Scale: 1:1250

Planning and Development

Council Offices, Priory Road, Spalding, Lincolnshire
PE11 2XE

PLEASE DO NOT COPY THIS PLAN

This map is reproduced from Ordnance Survey material with permission of Ordnance Survey on behalf of Her Majesty's Stationery Office (c) Crown copyright. Unauthorised reproduction infringes Crown copyright and may lead to prosecution or civil proceedings. South Holland District Council LA079413 2010

