


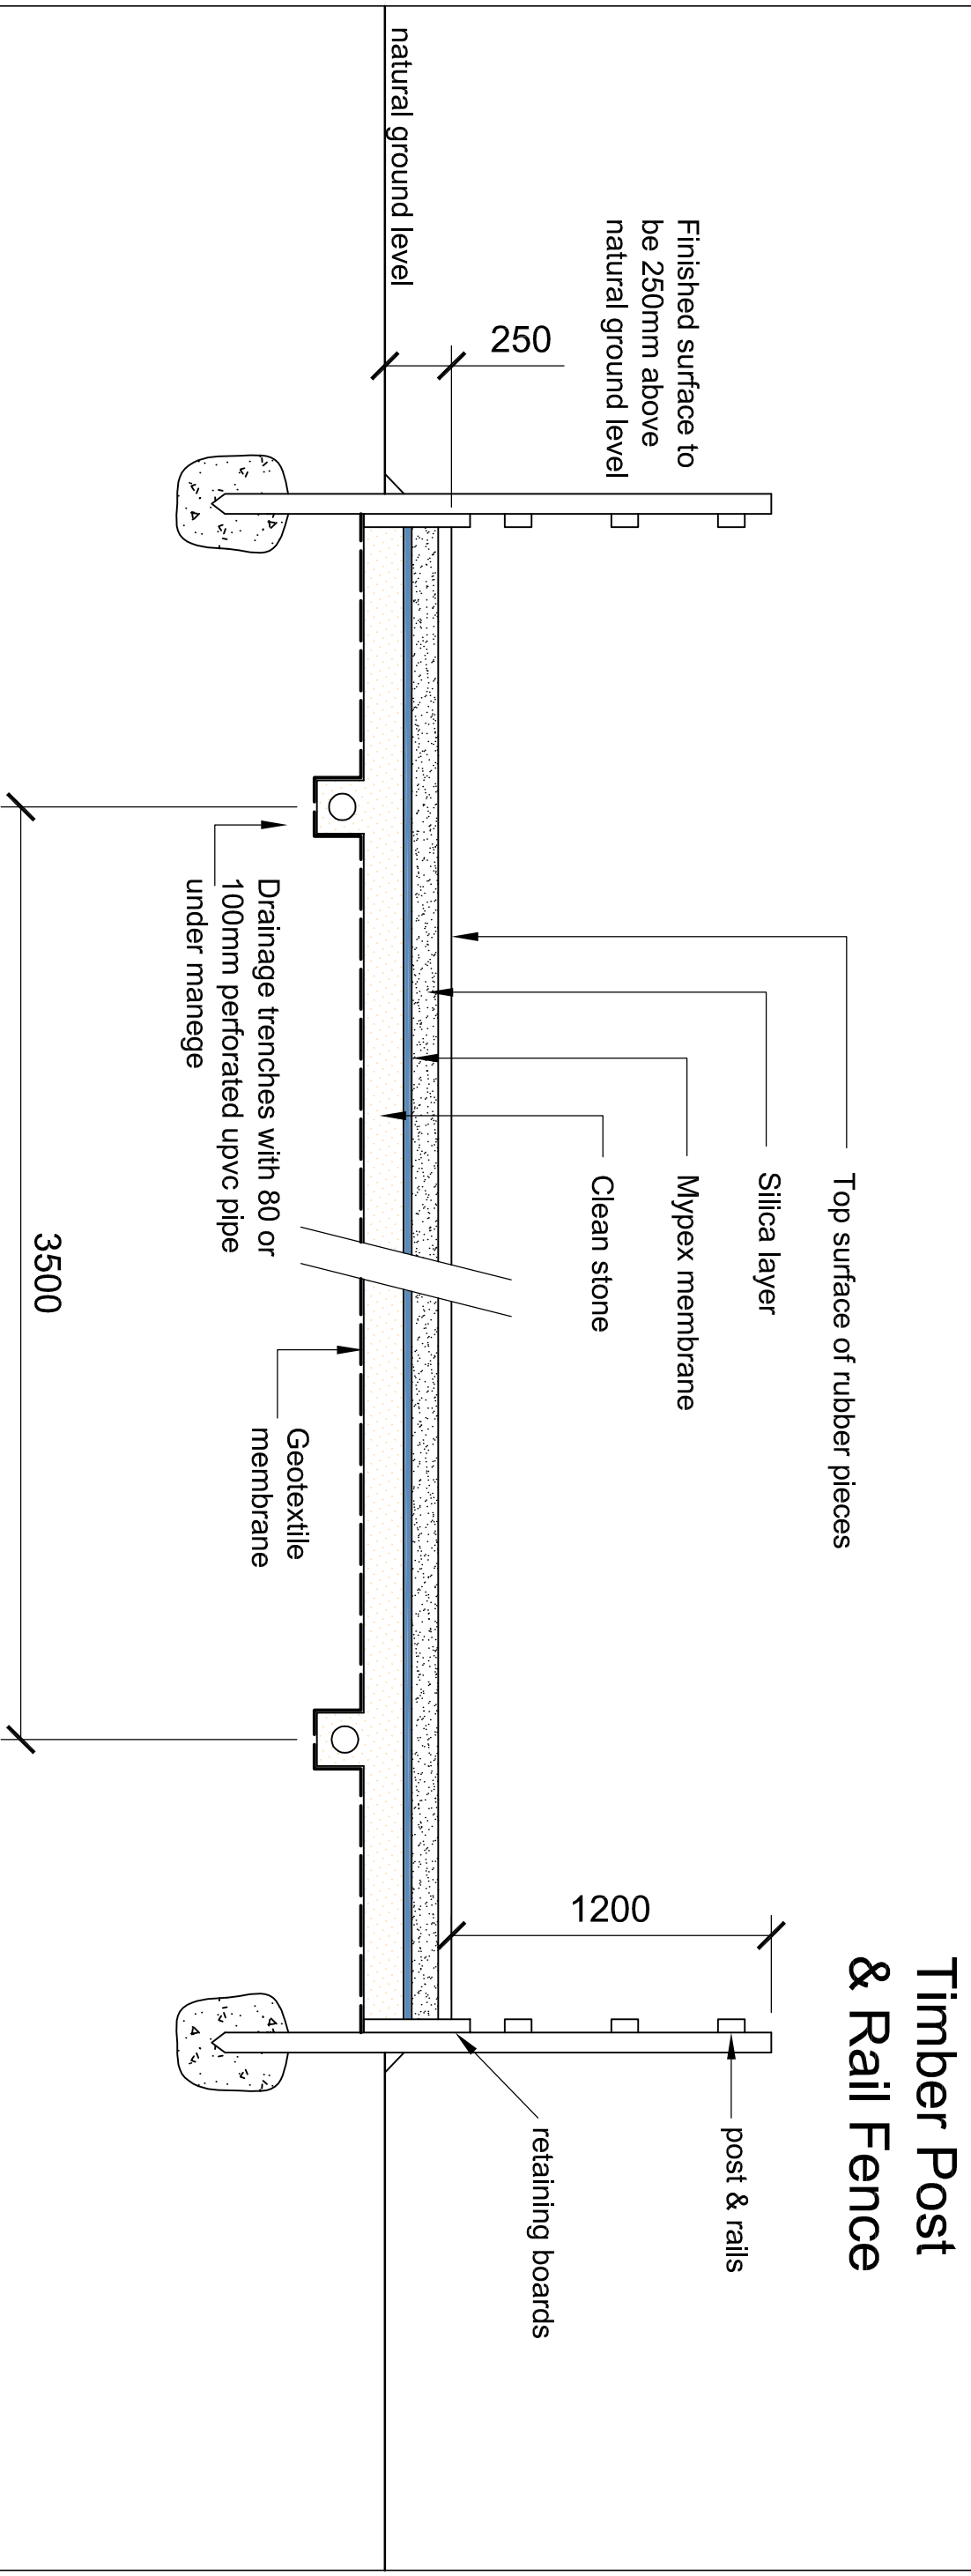

Manege Construction

Jenny McIntee Architectural Design www.jennymcintee.co.uk info@jennymcintee.co.uk Tel 07921 003153			
Project:	Proposed Manege	Date:	Jan 2016
Address:	Crossgate Farm, Quadding Rd, Donington, Lincs PE11 4SJ	Scale:	1:25 on A3
Client:	Caroline Durrant	Job No:	15135
Drawing Title:	Manege Construction	Dwg No:	03 A

scale

0

1

2

3m